




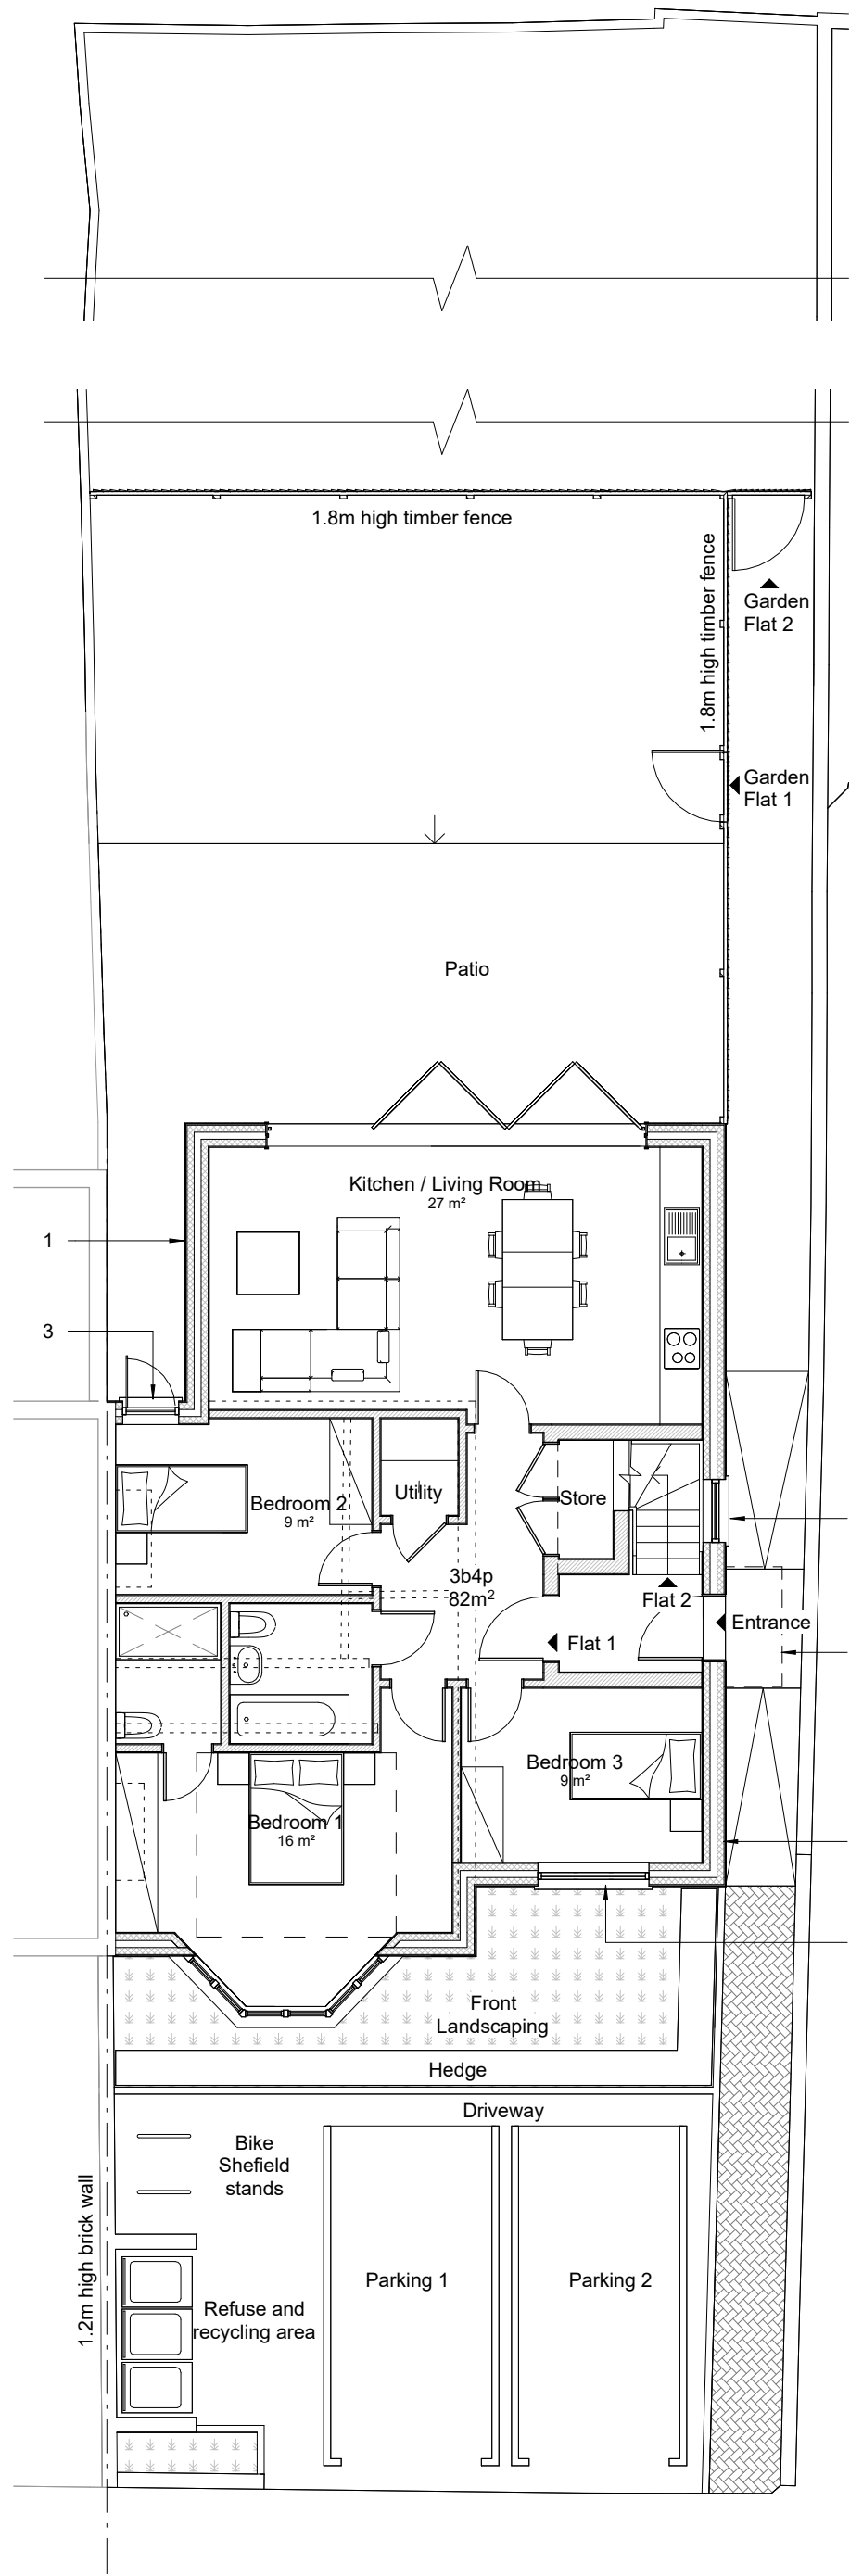


Ground Floor Plan as Proposed  
1 : 100

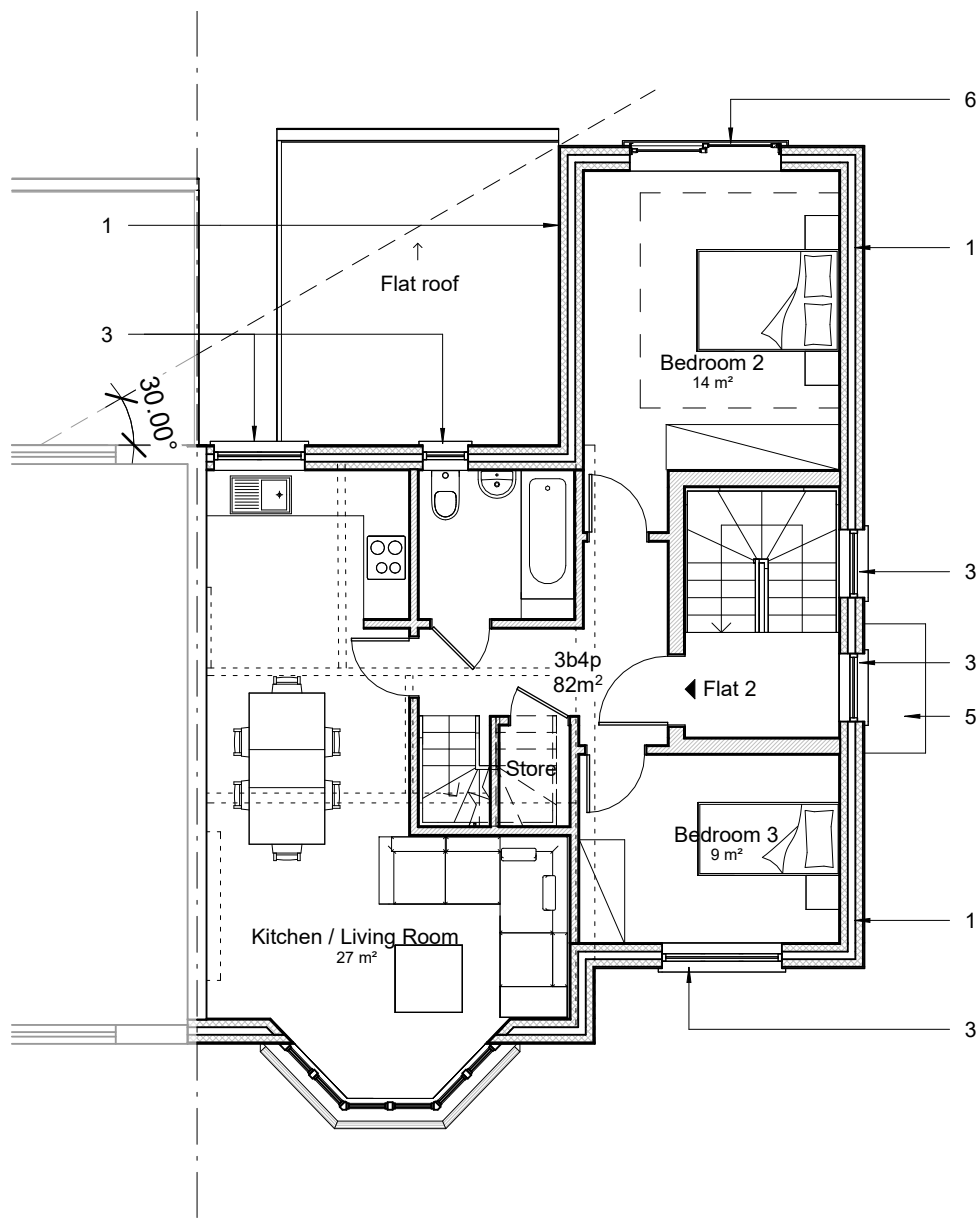

First Floor Plan as Proposed  
1 : 100

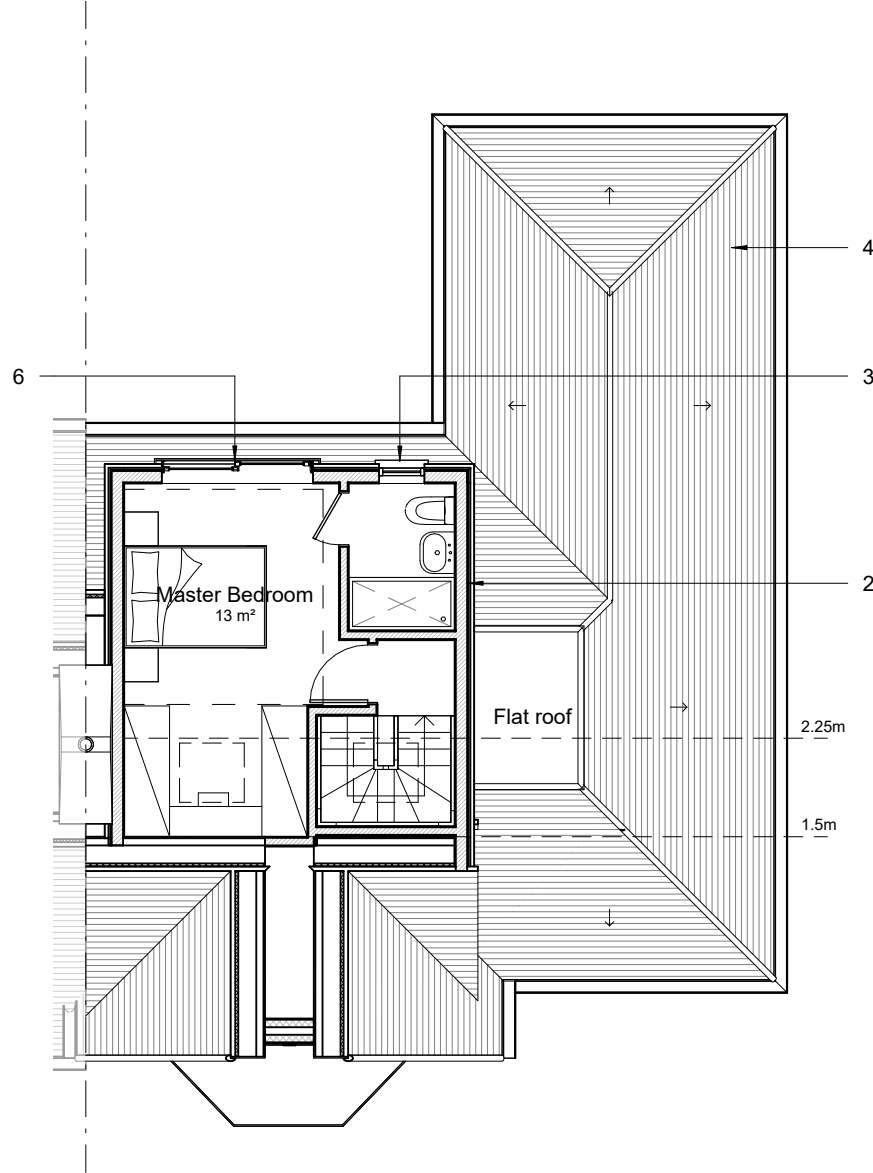

Second Floor Plan as Proposed  
1 : 100

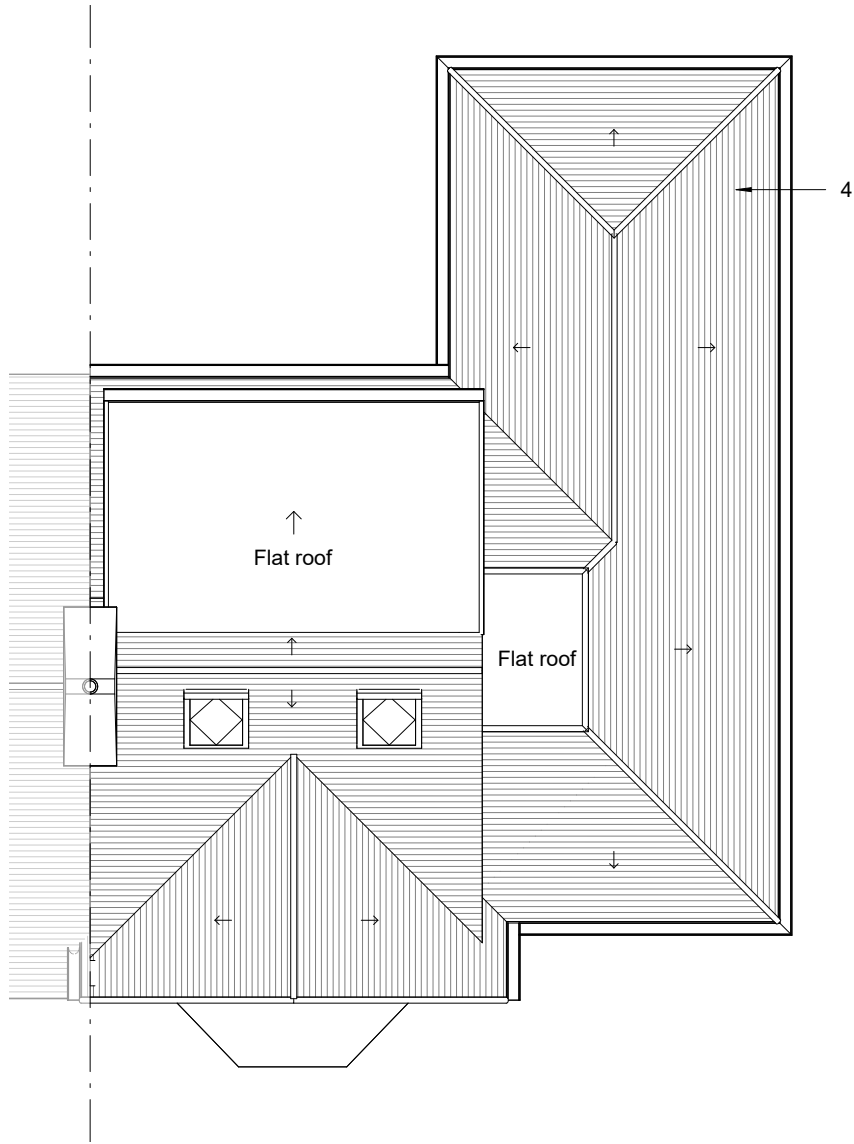

Roof Plan as Proposed  
1 : 100

Issue:

Planning

Key

Existing

Demolished

New Wall in Cavity with external render

Dormer wall with hanging tiles

Internal Partition

1. New Wall in Cavity with external render

2. Dormer Wall with hanging tiles

3. uPVC frame Double glazed Windows

4. Pitched roof with tiles

5. CHERWELL Overdoor canopy

6. Juliette Balcony

0mm 10mm 20mm 50mm

0 1m 2m 5m

Scale bar: 1:100

No scaled dimensions to be taken from this drawings. All dimensions to be site checked.

Revisions

| Rev. | Description | Date | By |
|------|-------------|------|----|
|      |             |      |    |
|      |             |      |    |
CG ARCHITECTS

36 CANNON HILL, LONDON N14 6LG  
T. 020 8449 5100

Client:  
Mr. Steven Antoniou

Site:  
116 Norfolk Avenue  
London, N13 6AJ

Title:  
Floor Plans as Proposed

Scale:  
As indicated(@ A2)

Date:  
April 2023

Drg No  
1653/04

Drawn:  
-

Checked:  
CG

REV