
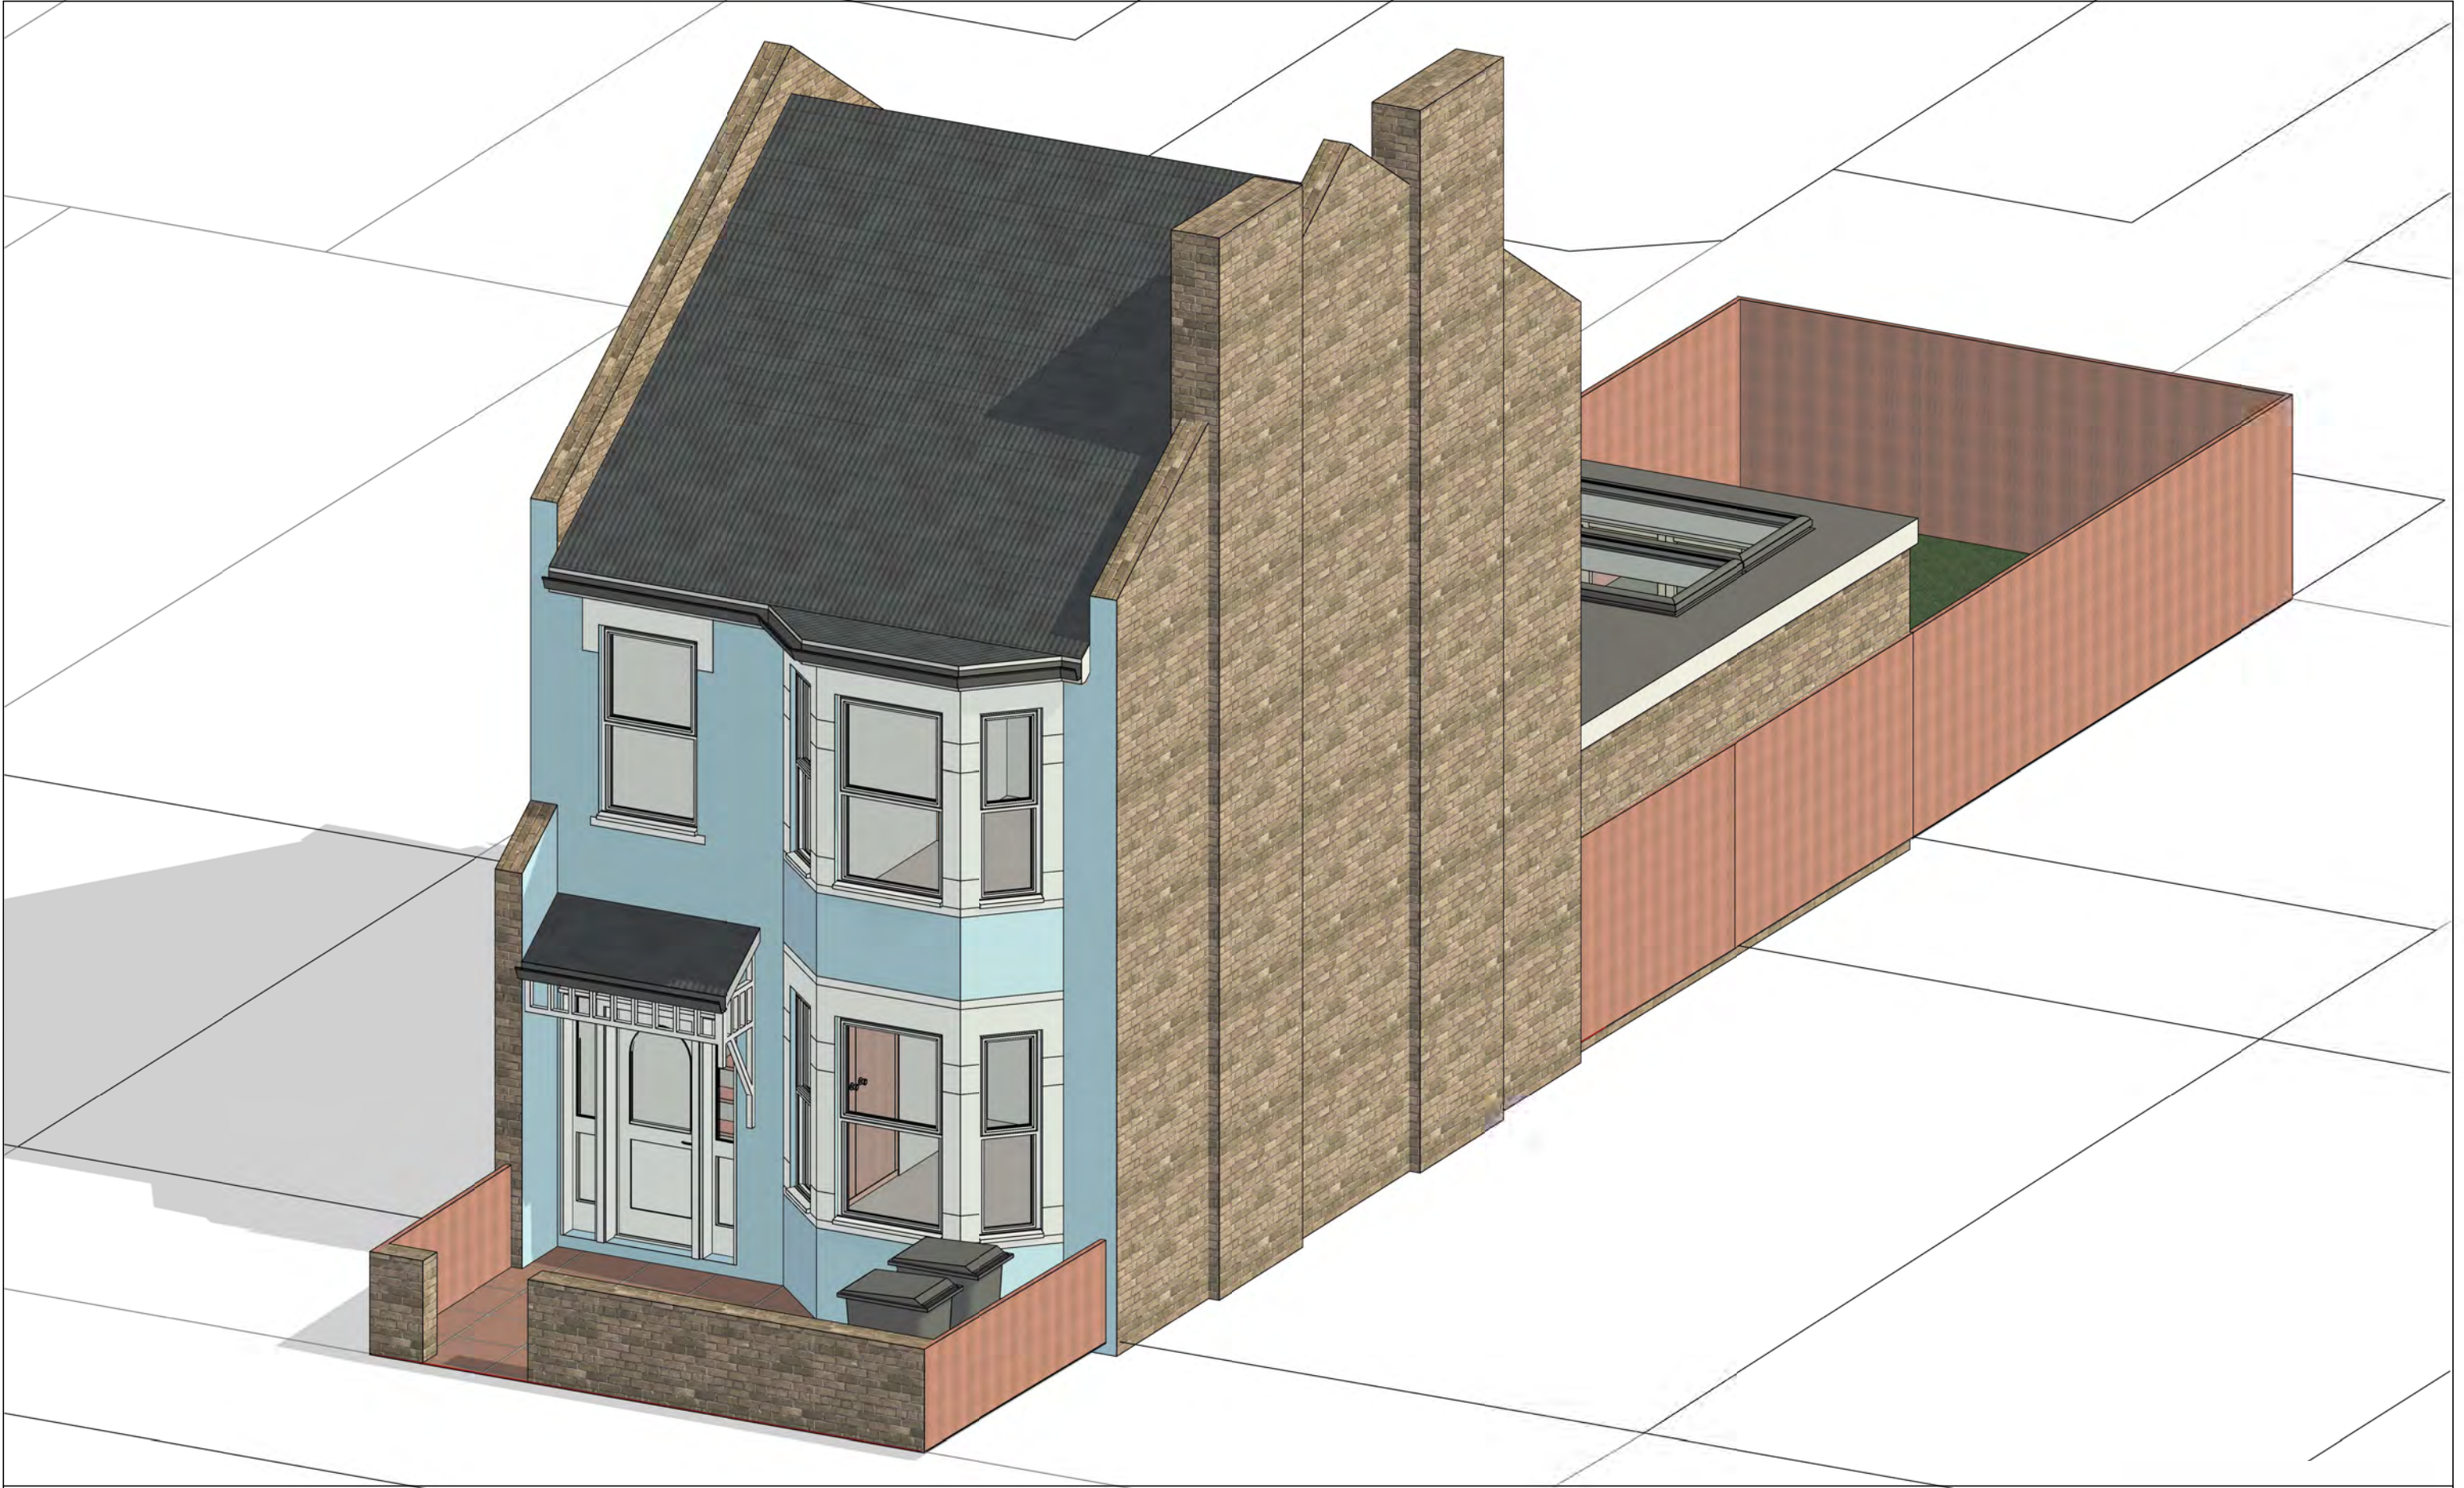


NOTES:
CONTRACTORS MUST VERIFY ALL DIMENSIONS
AT THE
SITE BEFORE COMMENCING ANY WORK.
NO CONSTRUCTION WORK BEFORE BUILDING
CONTROL
APPROVAL AND STRUCTURAL ENGINEER
CONFIRMATION.
ANY DISCREPANCIES TO BE REPORTED TO
GRIDKUNE.
ALL DRAWINGS ARE TO BE READ IN
CONJUNCTION WITH
ALL RELEVANT DRAWINGS AND
SPECIFICATIONS.

Rev	Description	Date

PROJECT TITLE 76 Lealand Road N15 6JT			DRAWING TITLE Proposed 3D Front Elevation		
			CLIENT Mr Stern		
Date April 2023	Project number 7065	Drawing number PR-E001	Scale (@ A3)	Drawn by Sara	

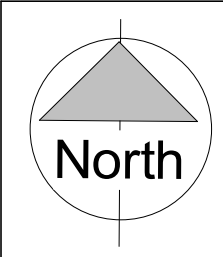

NOTES:
CONTRACTORS MUST VERIFY ALL DIMENSIONS
AT THE
SITE BEFORE COMENCING ANY WORK.
NO CONSTRUCTION WORK BEFORE BUILDING
CONTROL
APPROVAL AND STRUCTURAL ENGINEER
CONFIRMATION.
ANY DISCREPANCIES TO BE REPORTED TO
GRIDKUNE.
ALL DRAWINGS ARE TO BE READ IN
CONJUNCTION WITH
ALL RELEVANT DRAWINGS AND
SPECIFICATIONS.

Rev	Description	Date

PROJECT TITLE		
76 Lealand Road N15 6JT		
Date	Project number	Drawing number
April 2023	7065	PR-E002


DRAWING TITLE	
Proposed 3D Rear Elevation	
CLIENT	
Mr Stern	
Scale (@ A3)	Drawn by
	Sara







1 Front Elevation
1 : 100



2 Rear Elevation
1 : 100

 

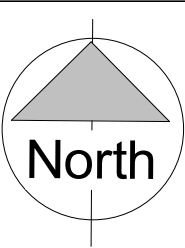 North	NOTES: CONTRACTORS MUST VERIFY ALL DIMENSIONS AT THE SITE BEFORE COMENCING ANY WORK. NO CONSTRUCTION WORK BEFORE BUILDING CONTROL APPROVEL AND STRUCTURAL ENGINEER CONFIRMATION. ANY DISCREPANCIES TO BE REPORTED TO GRIDKUNE. ALL DRAWINGS ARE TO BE READ IN CONJUNCTION WITH ALL RELEVANT DRAWINGS AND SPECIFICATIONS.		PROJECT TITLE 76 Lealand Road N15 6JT			DRAWING TITLE Proposed Front and Rear Elevations		 PLANNING SERVICES
					CLIENT Mr Stern			
Rev	Description	Date	Date April 2023	Project number 7065	Drawing number PR-E003	Scale (@ A3) 1 : 100	Drawn by Sara	

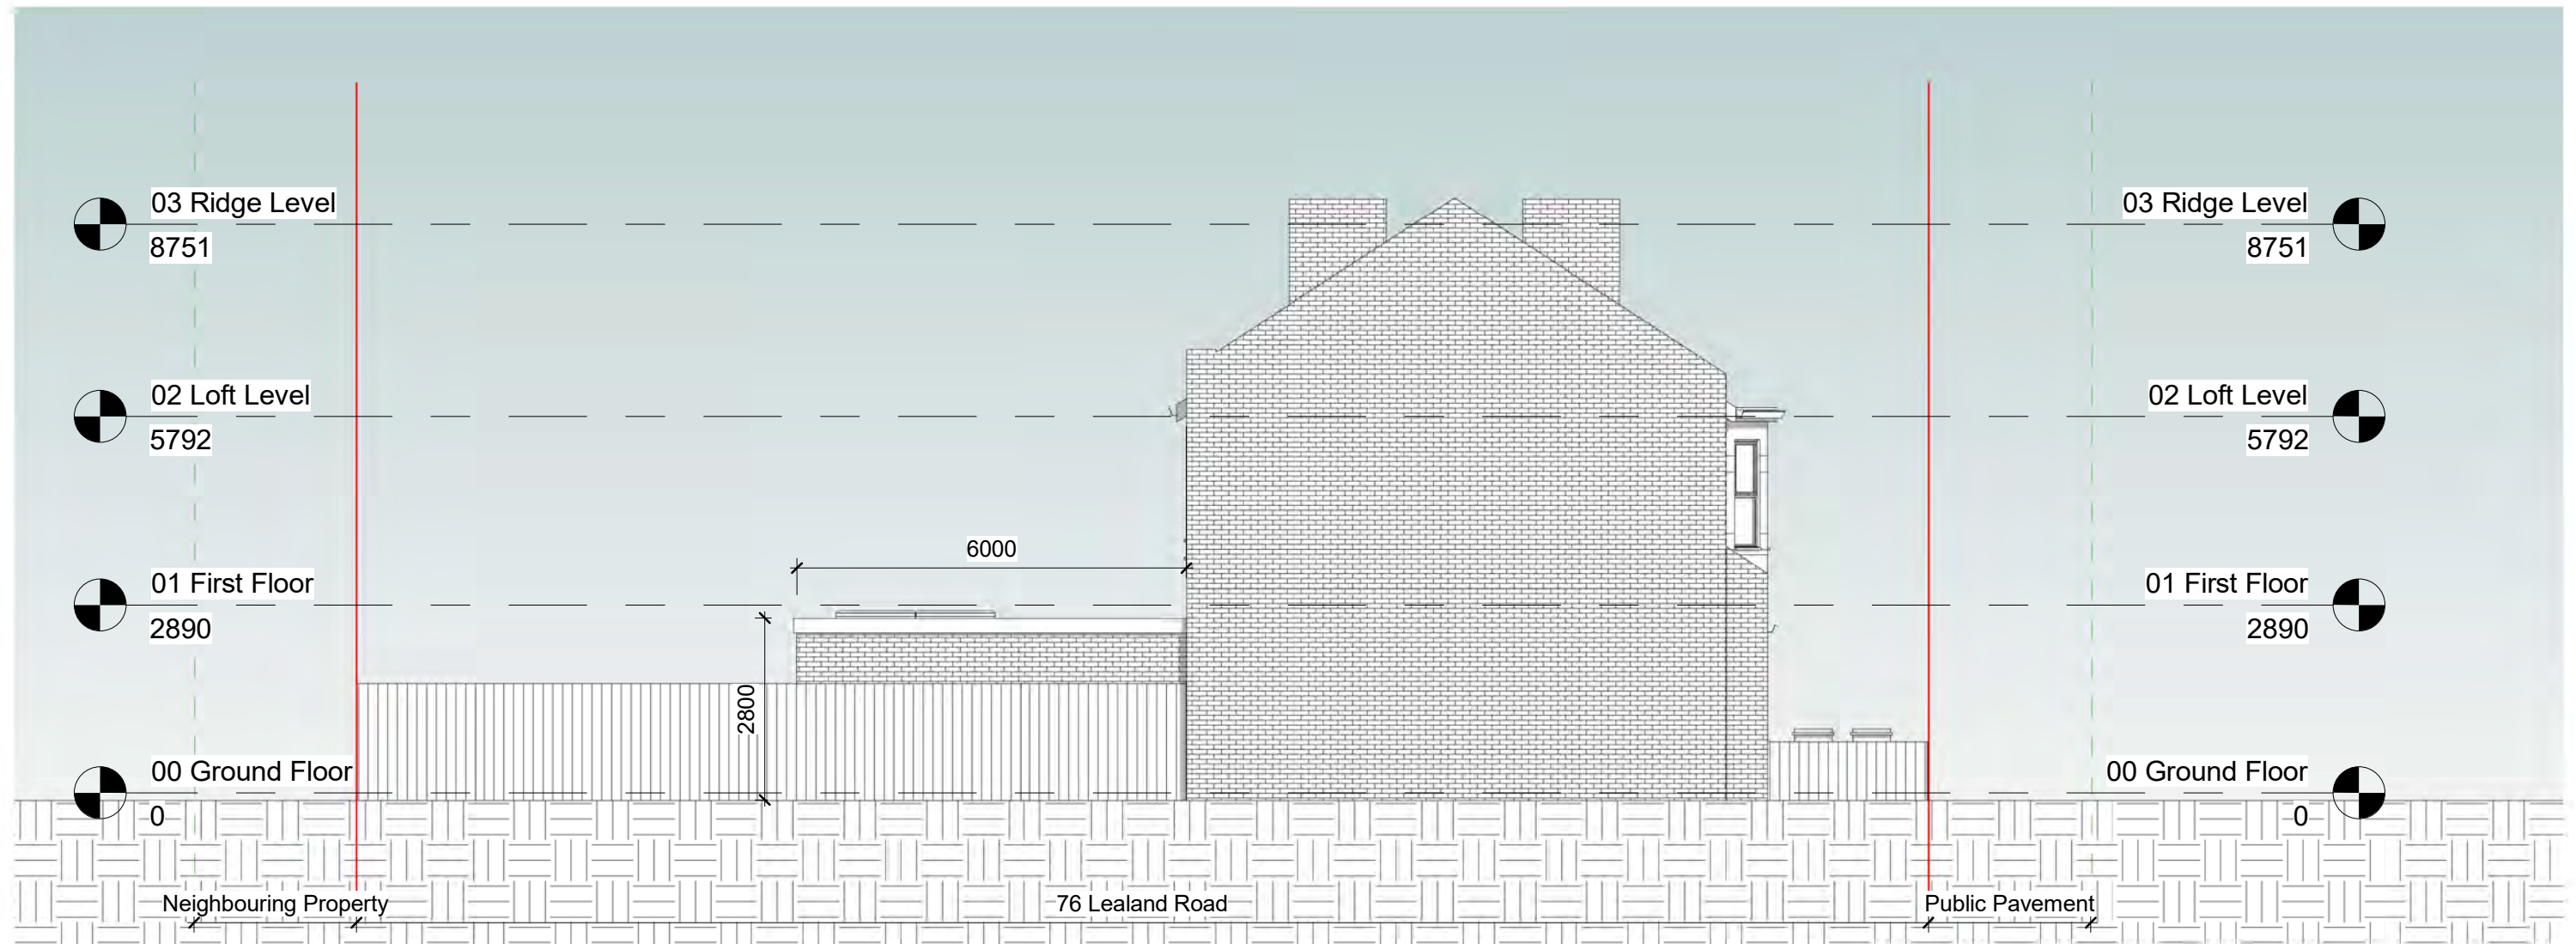


1 Side Elevation
1 : 100

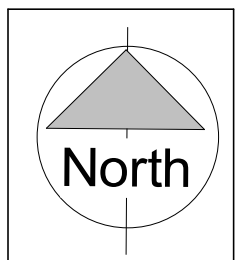 



NOTES:
CONTRACTORS MUST VERIFY ALL DIMENSIONS AT THE SITE BEFORE COMMENCING ANY WORK.
NO CONSTRUCTION WORK BEFORE BUILDING CONTROL APPROVAL AND STRUCTURAL ENGINEER CONFIRMATION.
ANY DISCREPANCIES TO BE REPORTED TO GRIDKUNE.
ALL DRAWINGS ARE TO BE READ IN CONJUNCTION WITH ALL RELEVANT DRAWINGS AND SPECIFICATIONS.

Rev	Description	Date

PROJECT TITLE 76 Lealand Road N15 6JT			DRAWING TITLE Proposed Side Elevation		
			CLIENT Mr Stern		
Date April 2023	Project number 7065	Drawing number PR-E004	Scale (@ A3) 1 : 100	Drawn by Sara	

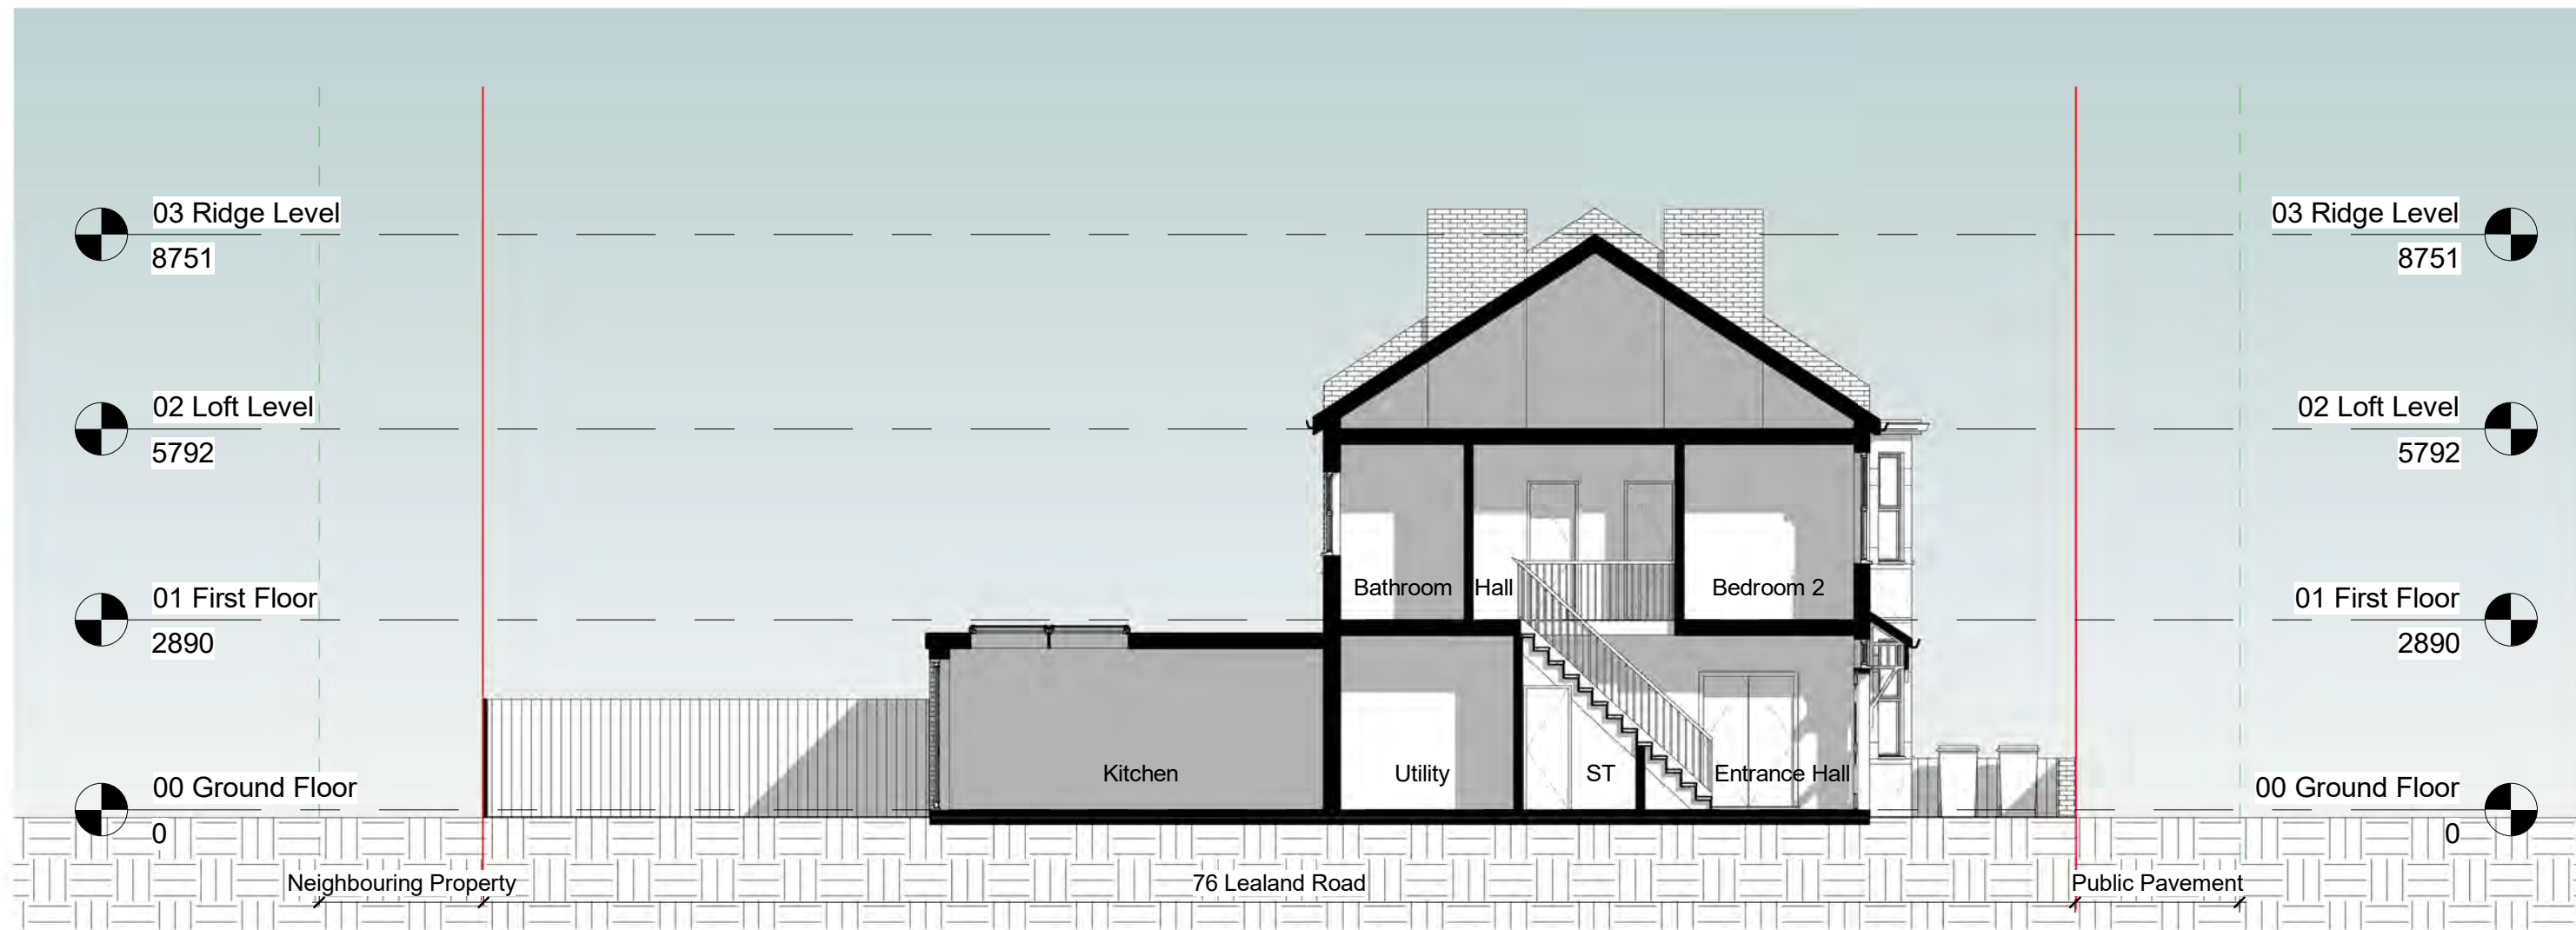

1 Section AA
1 : 100

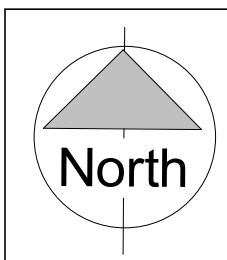 

NOTES:
CONTRACTORS MUST VERIFY ALL DIMENSIONS
AT THE
SITE BEFORE COMMENCING ANY WORK.
NO CONSTRUCTION WORK BEFORE BUILDING
CONTROL
APPROVAL AND STRUCTURAL ENGINEER
CONFIRMATION.
ANY DISCREPANCIES TO BE REPORTED TO
GRIDKUNE.
ALL DRAWINGS ARE TO BE READ IN
CONJUNCTION WITH
ALL RELEVANT DRAWINGS AND
SPECIFICATIONS.

Rev	Description	Date



PROJECT TITLE			DRAWING TITLE	
76 Lealand Road N15 6JT			Proposed Section	
CLIENT			Mr Stern	
Date	Project number	Drawing number	Scale (@ A3)	Drawn by
April 2023	7065	PR-S001	1 : 100	Sara



LEALAND

84

72

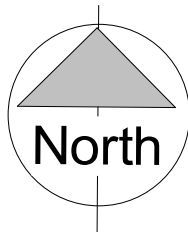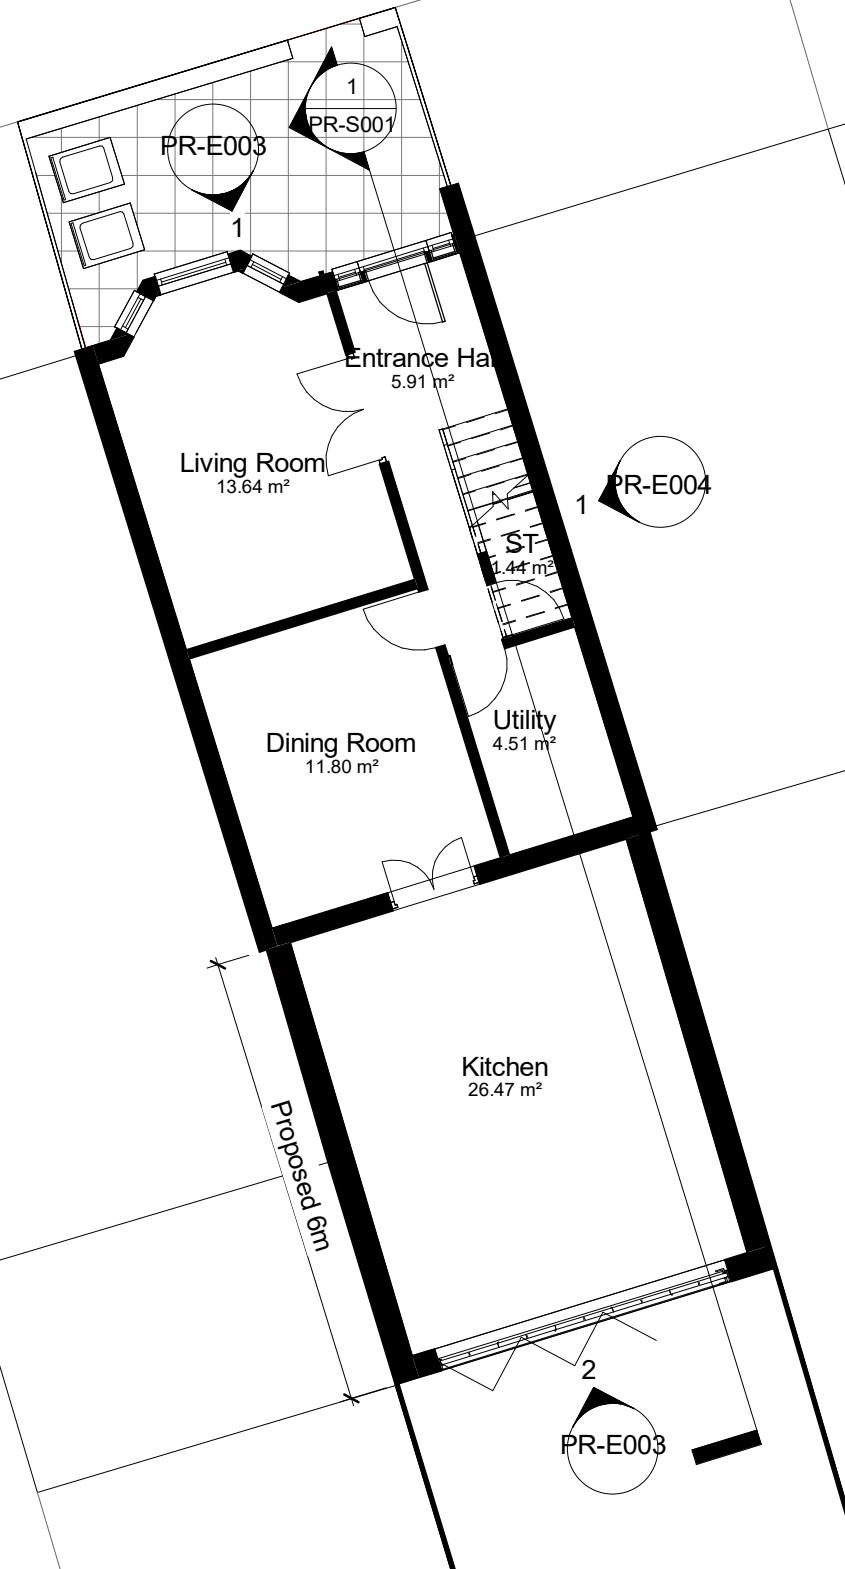

NOTES:
CONTRACTORS MUST VERIFY ALL DIMENSIONS
AT THE
SITE BEFORE COMMENCING ANY WORK.
NO CONSTRUCTION WORK BEFORE BUILDING
CONTROL APPROVAL AND STRUCTURAL ENGINEER
CONFIRMATION.
ANY DISCREPANCIES TO BE REPORTED TO
GRIDKUNE.
ALL DRAWINGS ARE TO BE READ IN
CONJUNCTION WITH
ALL RELEVANT DRAWINGS AND
SPECIFICATIONS.



Rev	Description	Date

PROJECT TITLE 76 Lealand Road N15 6JT			DRAWING TITLE Proposed Ground Floor Plan		
			CLIENT Mr Stern		
Date April 2023	Project number 7065	Drawing number PR-P001	Scale (@ A3) 1 : 100	Drawn by Sara	

LEALAND

84

72

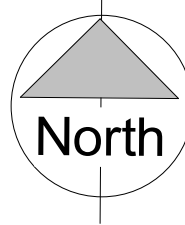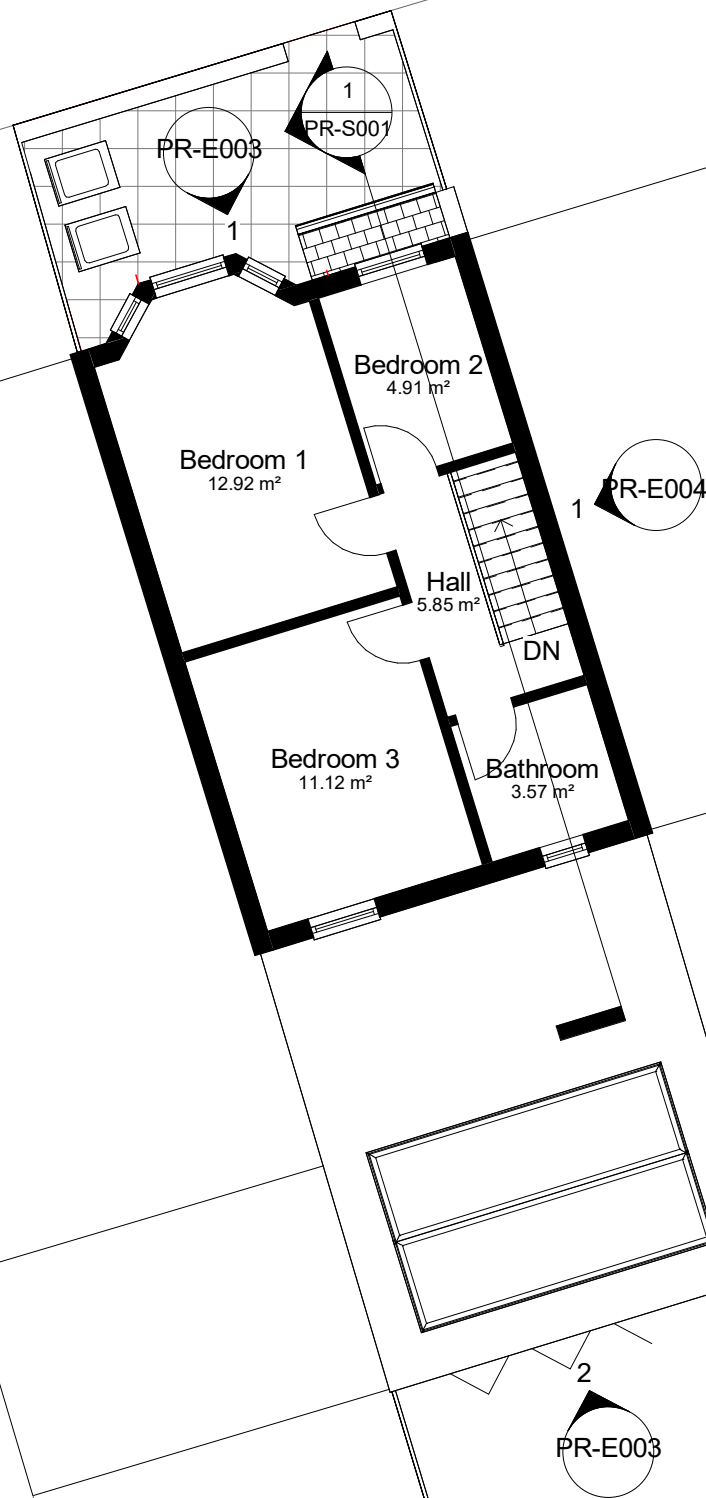

NOTES:
CONTRACTORS MUST VERIFY ALL DIMENSIONS
AT THE
SITE BEFORE COMMENCING ANY WORK.
NO CONSTRUCTION WORK BEFORE BUILDING
CONTROL APPROVAL AND STRUCTURAL ENGINEER
CONFIRMATION.
ANY DISCREPANCIES TO BE REPORTED TO
GRIDKUNE.
ALL DRAWINGS ARE TO BE READ IN
CONJUNCTION WITH
ALL RELEVANT DRAWINGS AND
SPECIFICATIONS.

Rev	Description	Date

PROJECT TITLE		
76 Lealand Road N15 6JT		
Date	Project number	Drawing number
April 2023	7065	PR-P002



DRAWING TITLE	
Proposed First Floor Plan	
CLIENT	
Mr Stern	
Scale (@ A3)	Drawn by
1 : 100	Sara



LEALAND

84


72

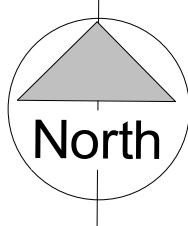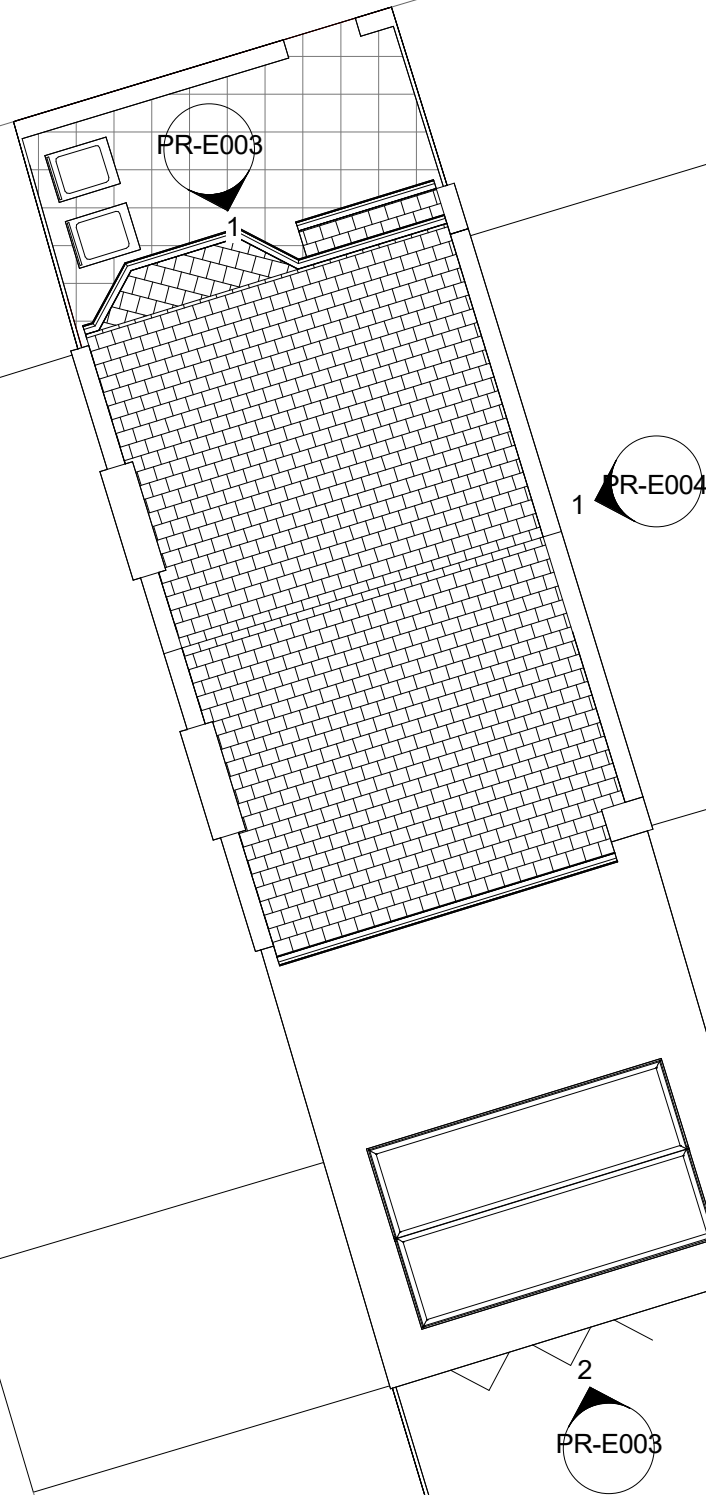

NOTES:
CONTRACTORS MUST VERIFY ALL DIMENSIONS
AT THE
SITE BEFORE COMENCING ANY WORK.
NO CONSTRUCTION WORK BEFORE BUILDING
CONTROL
APPROVAL AND STRUCTURAL ENGINEER
CONFIRMATION.
ANY DISCREPANCIES TO BE REPORTED TO
GRIDKUNE.
ALL DRAWINGS ARE TO BE READ IN
CONJUNCTION WITH
ALL RELEVANT DRAWINGS AND
SPECIFICATIONS.

Rev	Description	Date

PROJECT TITLE 76 Lealand Road N15 6JT			DRAWING TITLE Proposed Roof Plan		
			CLIENT Mr Stern		
Date April 2023	Project number 7065	Drawing number PR-P003	Scale (@ A3) 1 : 100	Drawn by Sara	

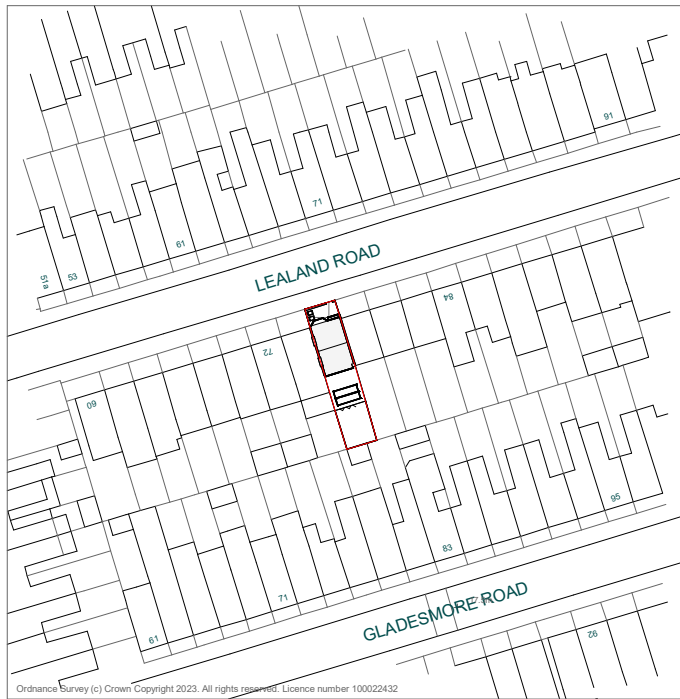


1 OS Map

1 : 1250




 Property Boundary

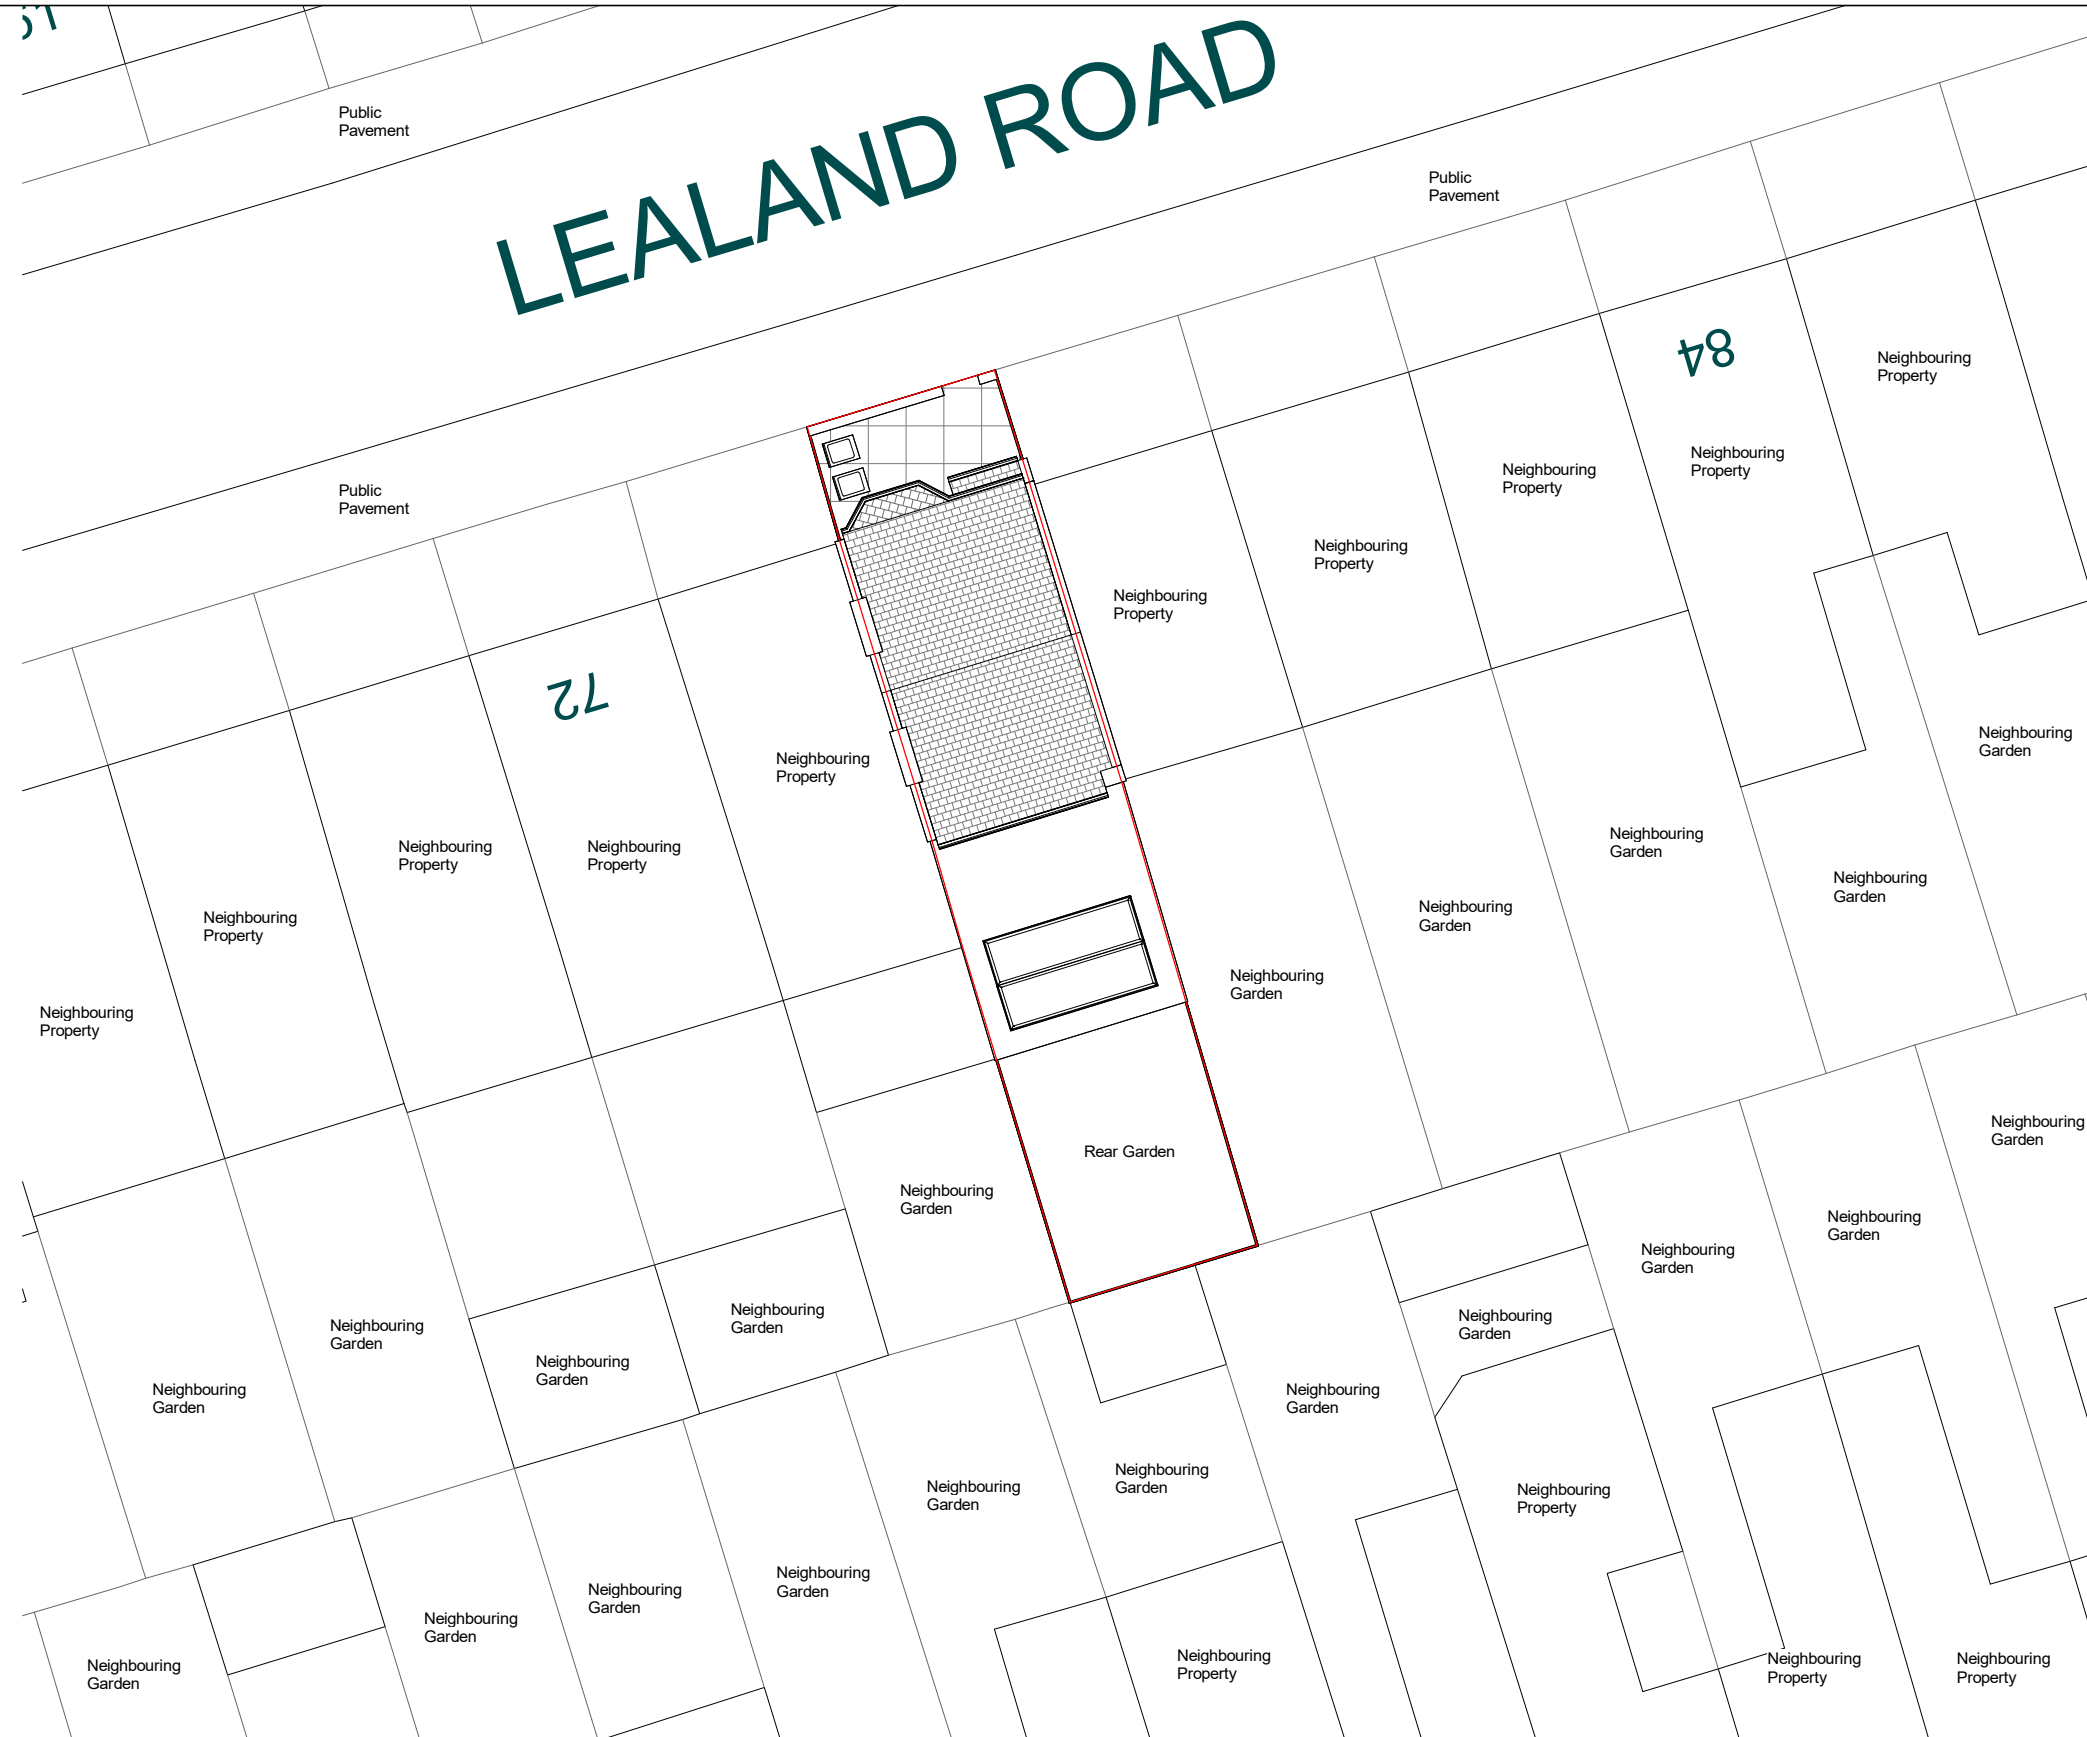

2 Location Plan

1 : 200

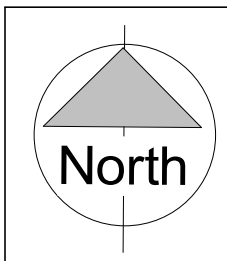

NOTES:
CONTRACTORS MUST VERIFY ALL DIMENSIONS AT THE SITE BEFORE COMMENCING ANY WORK.
NO CONSTRUCTION WORK BEFORE BUILDING CONTROL APPROVAL AND STRUCTURAL ENGINEER CONFIRMATION.
ANY DISCREPANCIES TO BE REPORTED TO GRIDKUNE.
ALL DRAWINGS ARE TO BE READ IN CONJUNCTION WITH ALL RELEVANT DRAWINGS AND SPECIFICATIONS.

Rev	Description	Date

PROJECT TITLE		
76 Lealand Road N15 6JT		
Date	Project number	Drawing number
April 2023	7065	PR-L001

DRAWING TITLE	
Proposed OS Map and Location Plan	
CLIENT	
Mr Stern	
Scale (@ A3)	Drawn by
As indicated	Sara

