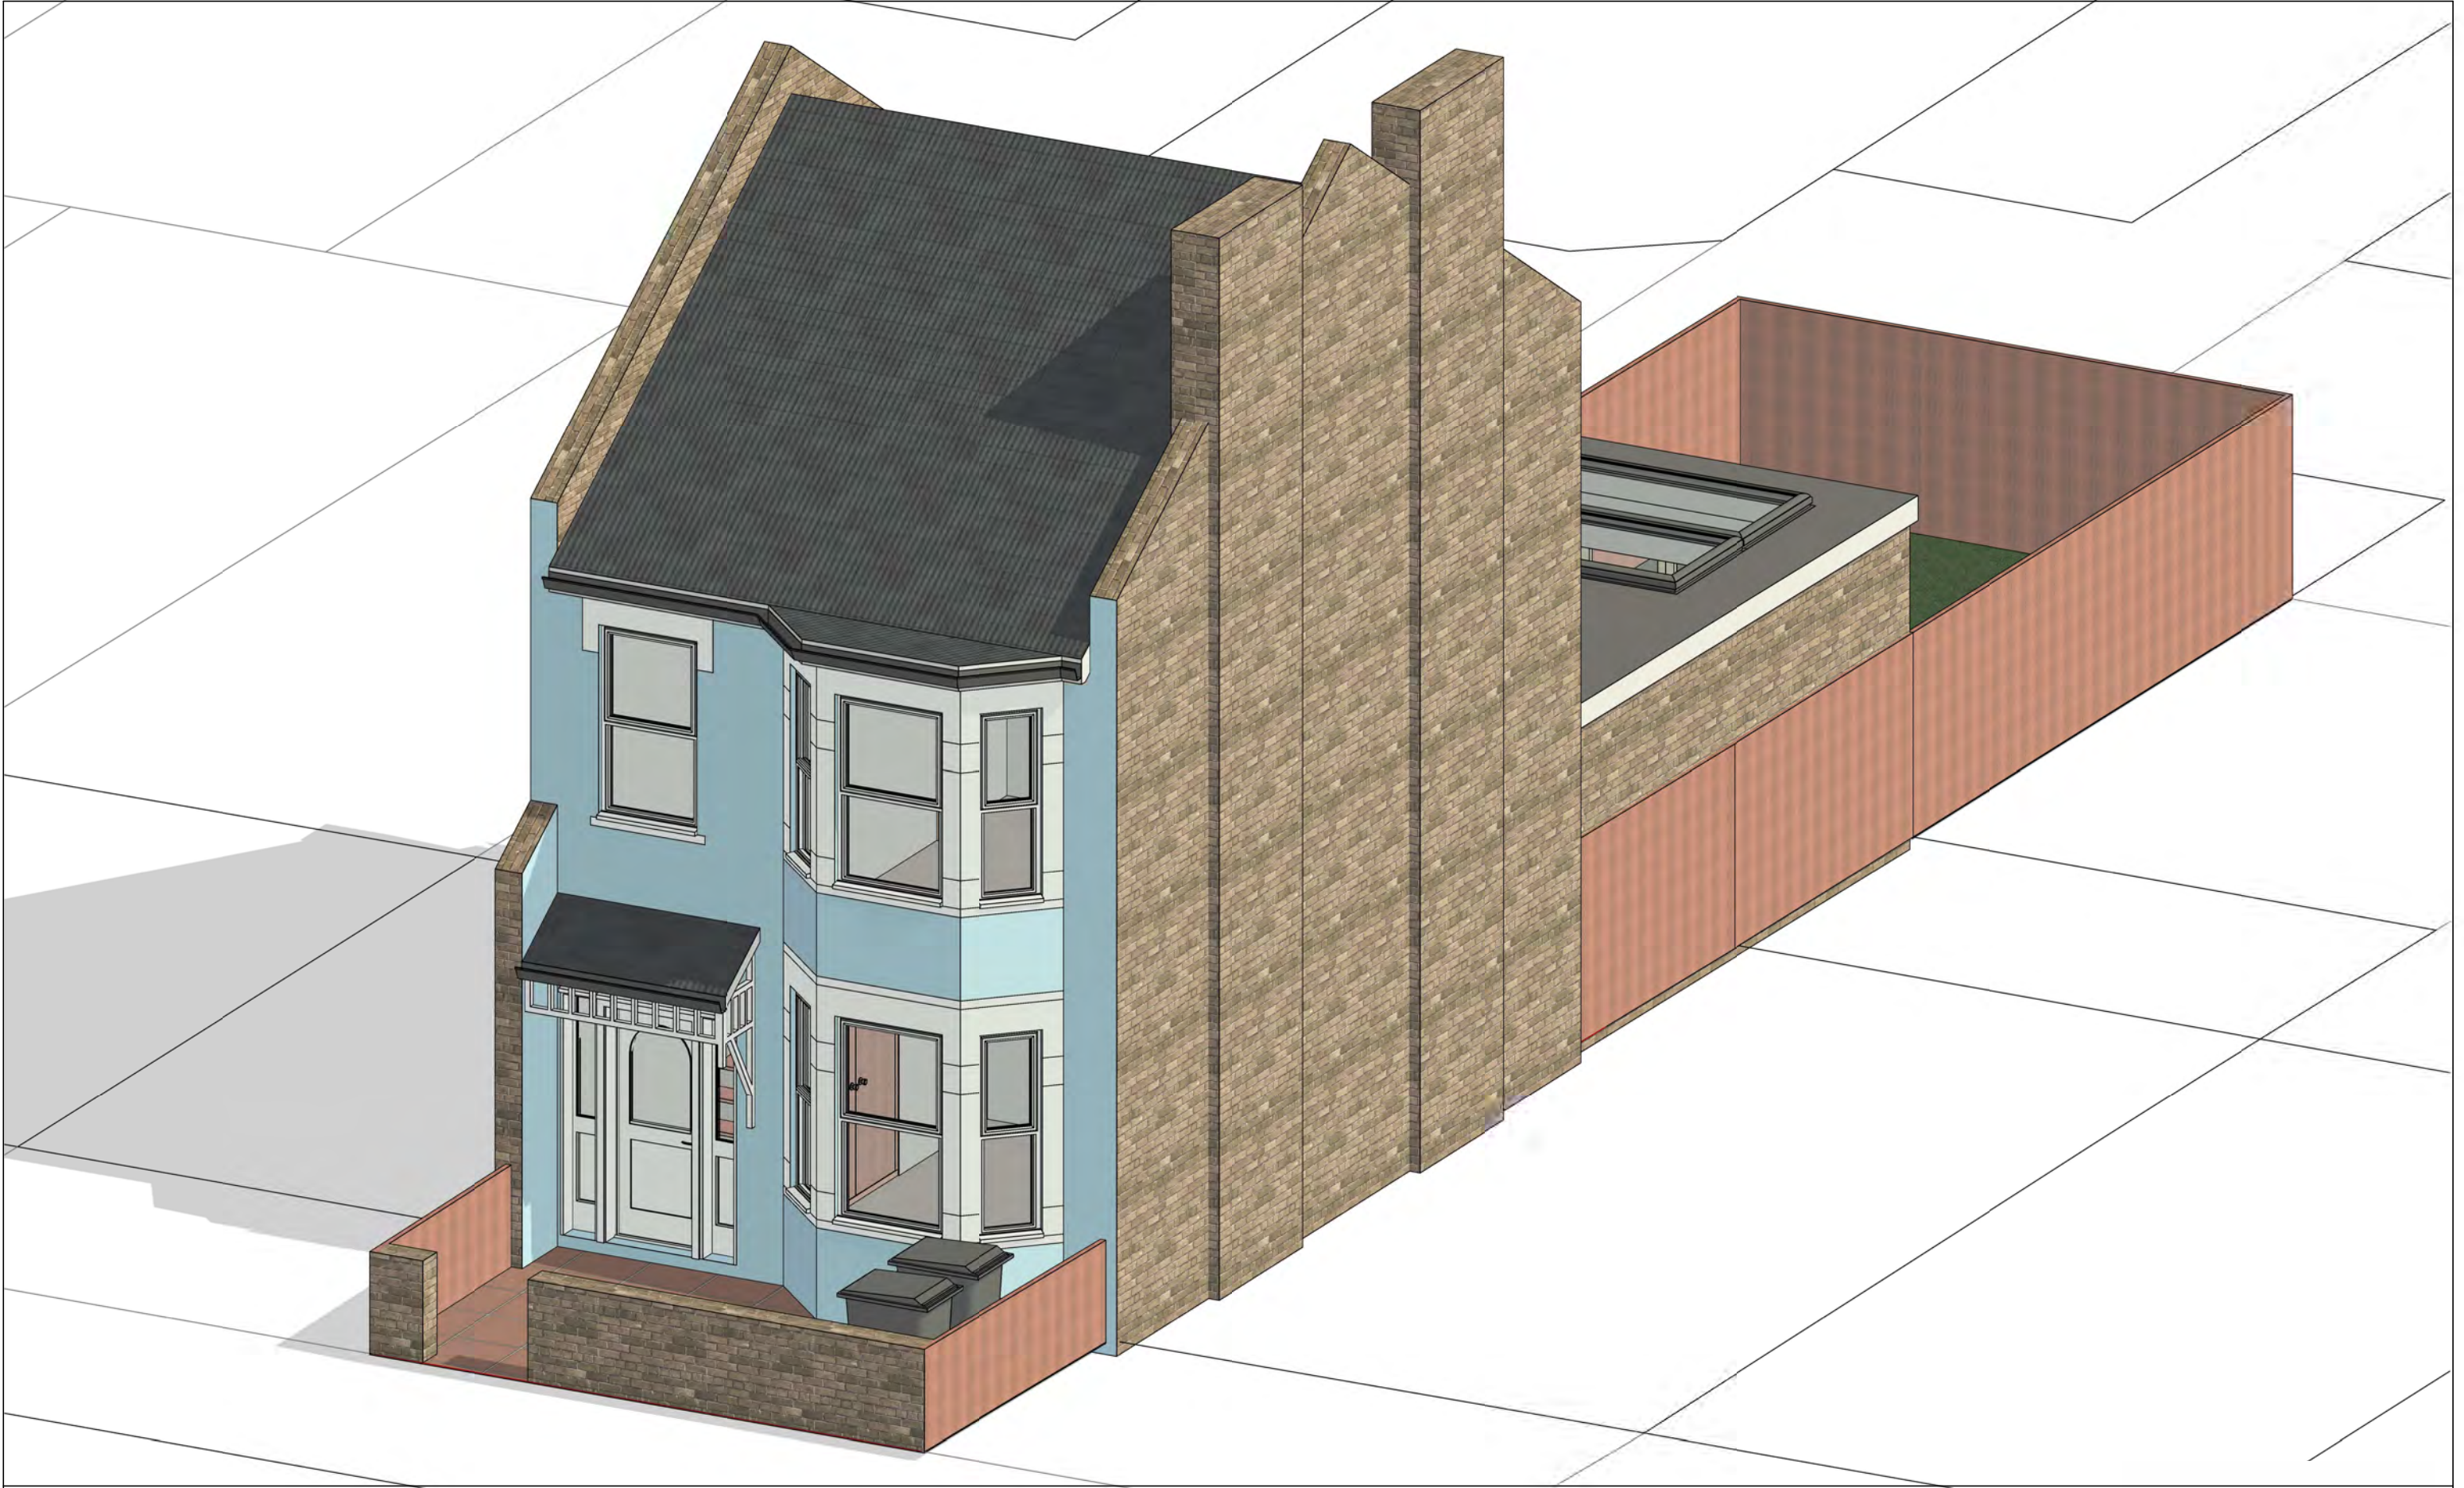


NOTES:
CONTRACTORS MUST VERIFY ALL DIMENSIONS
AT THE
SITE BEFORE COMMENCING ANY WORK.
NO CONSTRUCTION WORK BEFORE BUILDING
CONTROL
APPROVAL AND STRUCTURAL ENGINEER
CONFIRMATION.
ANY DISCREPANCIES TO BE REPORTED TO
GRIDKUNE.
ALL DRAWINGS ARE TO BE READ IN
CONJUNCTION WITH
ALL RELEVANT DRAWINGS AND
SPECIFICATIONS.

Rev	Description	Date

PROJECT TITLE

76 Lealand Road
N15 6JT

Date
February 2023

Project number
6718

Drawing number
PR-E001

DRAWING TITLE

Proposed 3D Front Elevation

CLIENT


Mr Stern

Scale (@ A3)

Drawn by
Sara





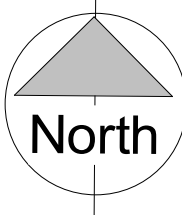

North

NOTES:
CONTRACTORS MUST VERIFY ALL DIMENSIONS AT THE SITE BEFORE COMENCING ANY WORK.
NO CONSTRUCTION WORK BEFORE BUILDING CONTROL APPROVAL AND STRUCTURAL ENGINEER CONFIRMATION.
ANY DISCREPANCIES TO BE REPORTED TO GRIDKUNE.
ALL DRAWINGS ARE TO BE READ IN CONJUNCTION WITH ALL RELEVANT DRAWINGS AND SPECIFICATIONS.

Rev	Description	Date

PROJECT TITLE			DRAWING TITLE	
76 Lealand Road N15 6JT			Proposed 3D Rear Elevation	
			CLIENT Mr Stern	
Date February 2023	Project number 6718	Drawing number PR-E002	Scale (@ A3)	Drawn by Sara





PLANNING SERVICES



1 **Front Elevation**
1 : 100

2 **Rear Elevation**
1 : 100

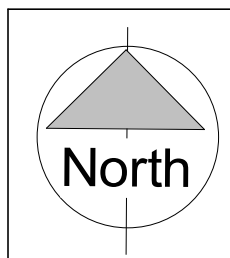 


NOTES:
CONTRACTORS MUST VERIFY ALL DIMENSIONS
AT THE
SITE BEFORE COMMENCING ANY WORK.
NO CONSTRUCTION WORK BEFORE BUILDING
CONTROL
APPROVAL AND STRUCTURAL ENGINEER
CONFIRMATION.
ANY DISCREPANCIES TO BE REPORTED TO
GRIDKUNE.
ALL DRAWINGS ARE TO BE READ IN
CONJUNCTION WITH
ALL RELEVANT DRAWINGS AND
SPECIFICATIONS.

Rev	Description	Date



PROJECT TITLE 76 Lealand Road N15 6JT		
Date February 2023	Project number 6718	Drawing number PR-E003

DRAWING TITLE Proposed Front and Rear Elevations	
CLIENT Mr Stern	
Scale (@ A3) 1 : 100	Drawn by Sara



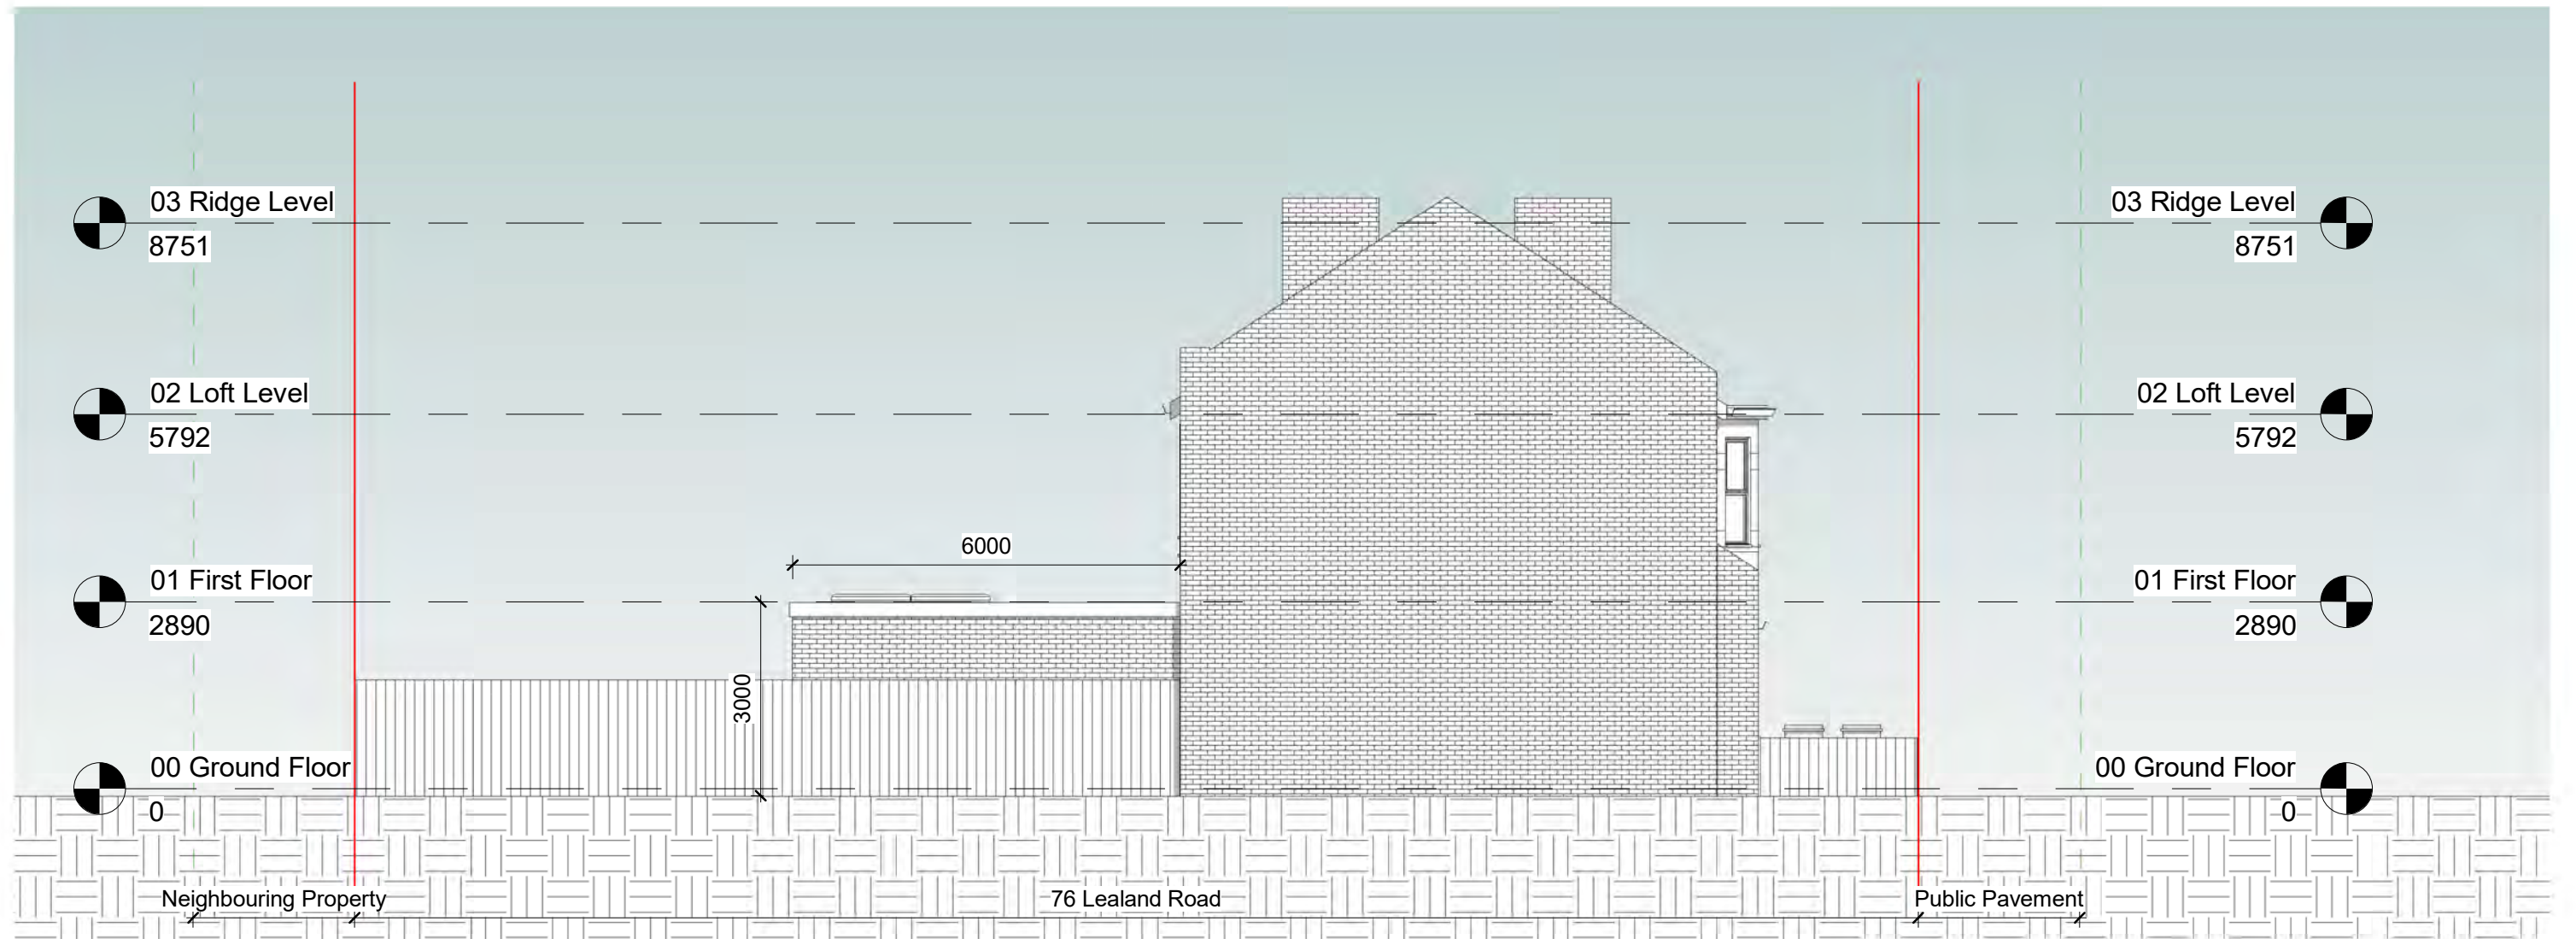


1 Side Elevation
1 : 100

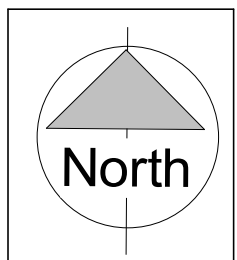 



NOTES:
CONTRACTORS MUST VERIFY ALL DIMENSIONS AT THE SITE BEFORE COMMENCING ANY WORK.
NO CONSTRUCTION WORK BEFORE BUILDING CONTROL APPROVAL AND STRUCTURAL ENGINEER CONFIRMATION.
ANY DISCREPANCIES TO BE REPORTED TO GRIDKUNE.
ALL DRAWINGS ARE TO BE READ IN CONJUNCTION WITH ALL RELEVANT DRAWINGS AND SPECIFICATIONS.

Rev	Description	Date

PROJECT TITLE 76 Lealand Road N15 6JT			DRAWING TITLE Proposed Side Elevation	
Date February 2023			CLIENT Mr Stern	
Project number 6718			Scale (@ A3) 1 : 100	Drawn by Sara
Drawing number PR-E004				

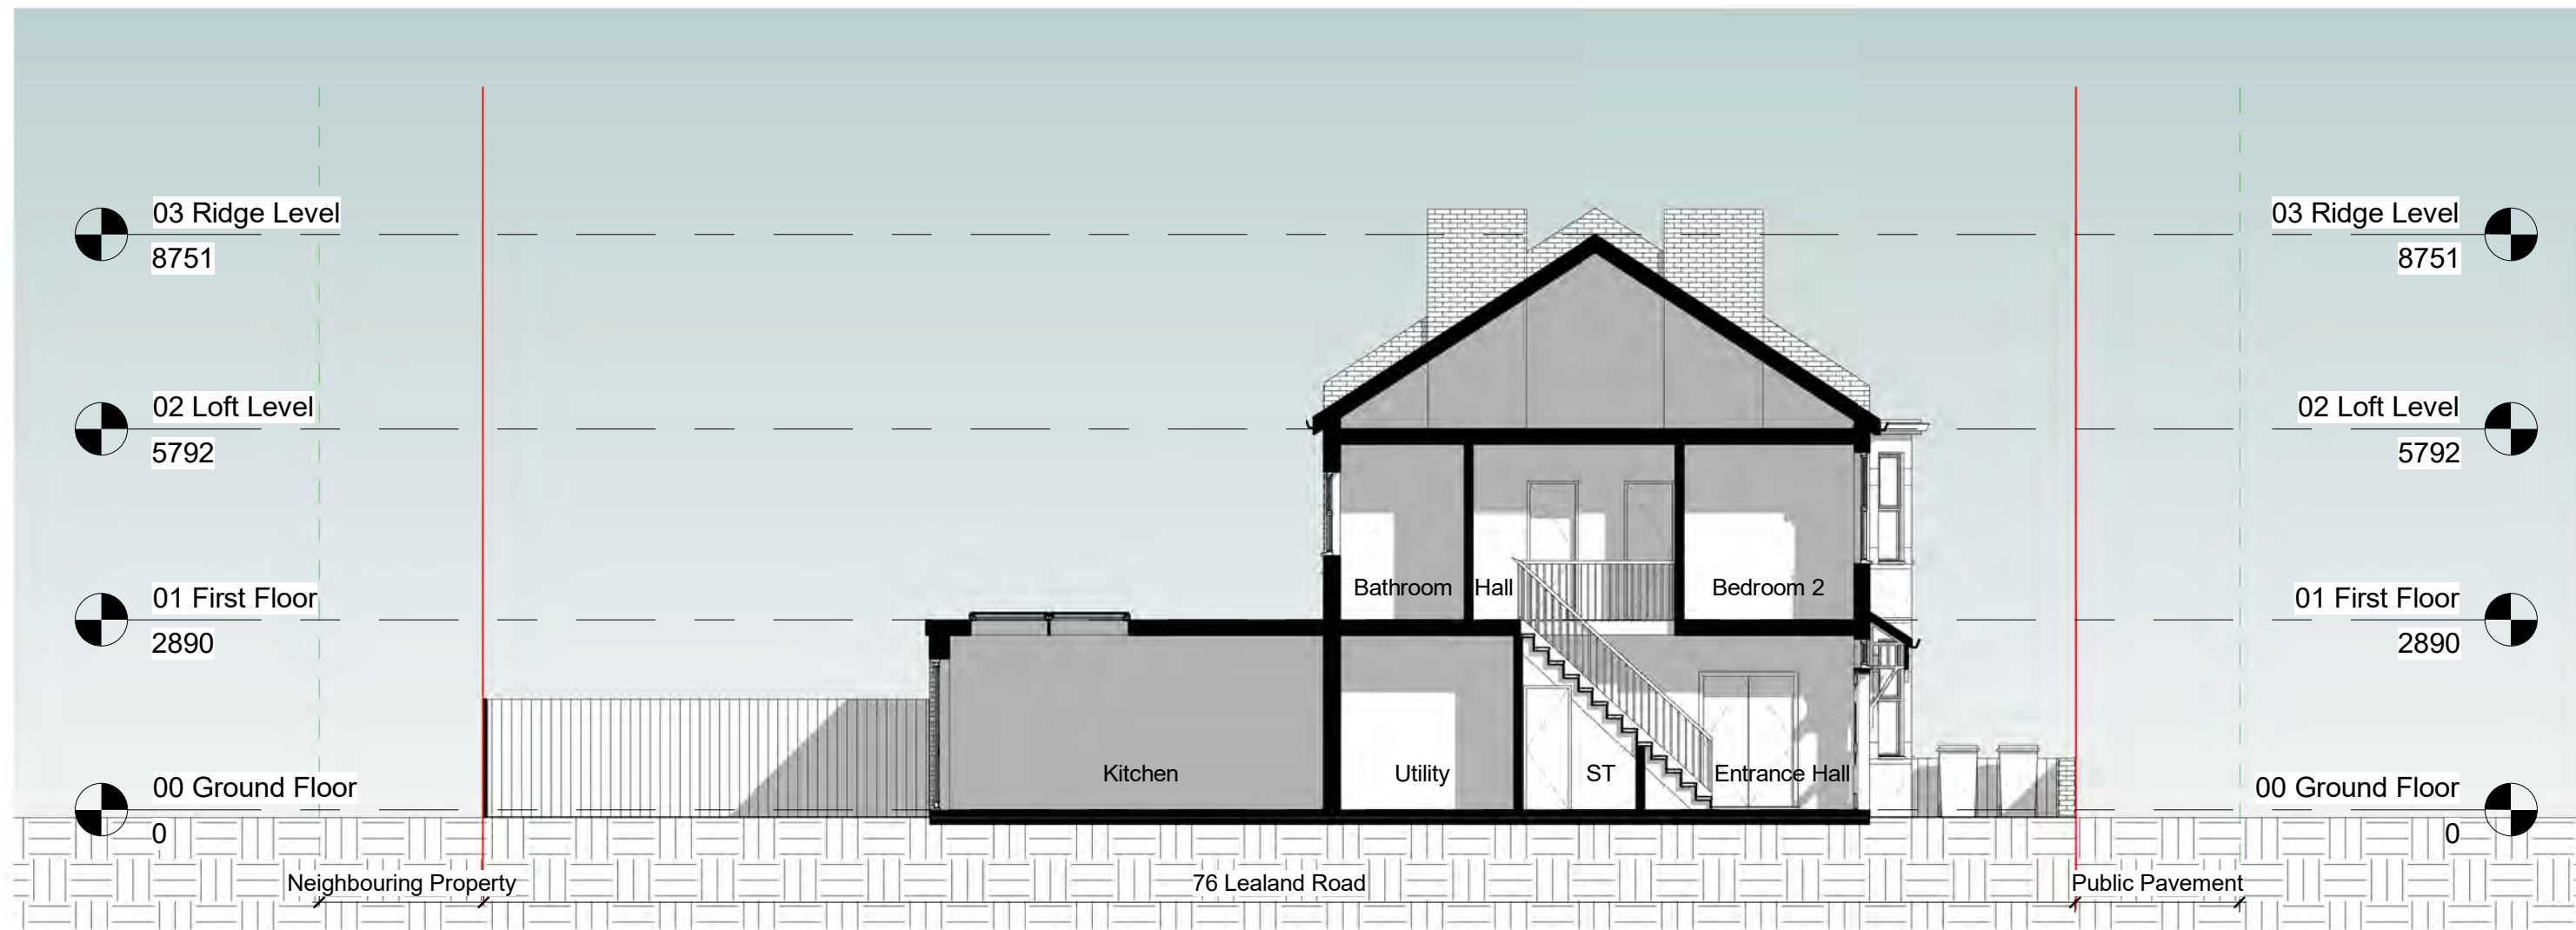

1 Section AA
1 : 100

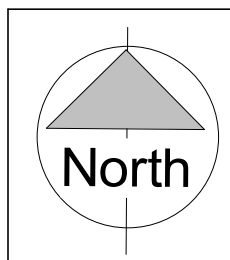 

NOTES:
CONTRACTORS MUST VERIFY ALL DIMENSIONS
AT THE
SITE BEFORE COMMENCING ANY WORK.
NO CONSTRUCTION WORK BEFORE BUILDING
CONTROL
APPROVAL AND STRUCTURAL ENGINEER
CONFIRMATION.
ANY DISCREPANCIES TO BE REPORTED TO
GRIDKUNE.
ALL DRAWINGS ARE TO BE READ IN
CONJUNCTION WITH
ALL RELEVANT DRAWINGS AND
SPECIFICATIONS.



Rev	Description	Date

PROJECT TITLE 76 Lealand Road N15 6JT			DRAWING TITLE Proposed Section	
Date February 2023			CLIENT Mr Stern	
Project number 6718			Scale (@ A3) 1 : 100	Drawn by Sara
Drawing number PR-S001				

LEALAND

84

72

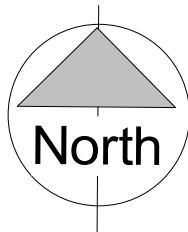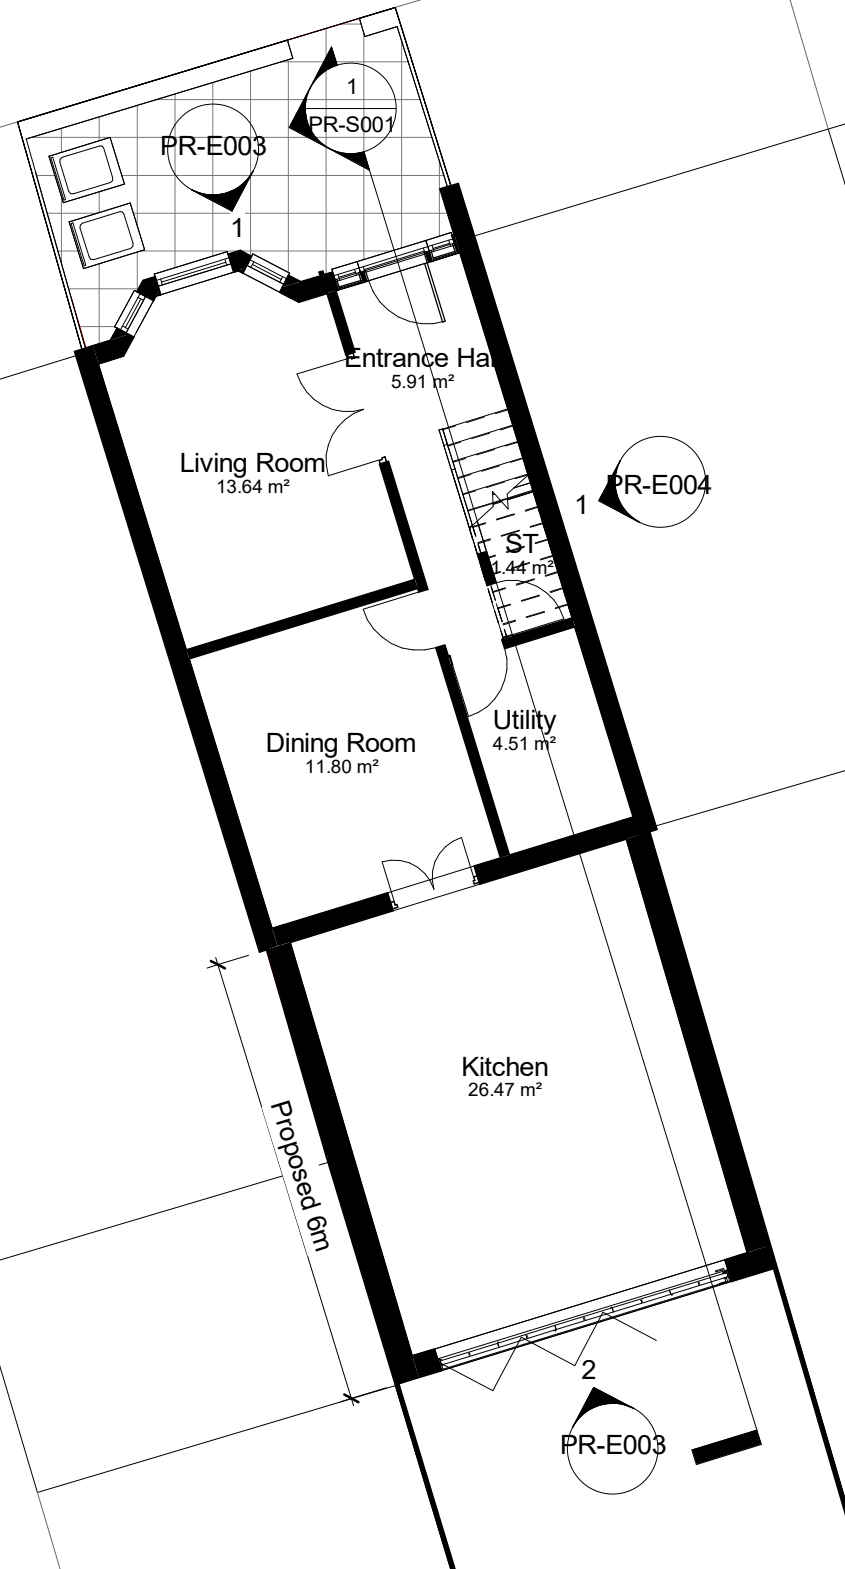

NOTES:
CONTRACTORS MUST VERIFY ALL DIMENSIONS
AT THE
SITE BEFORE COMMENCING ANY WORK.
NO CONSTRUCTION WORK BEFORE BUILDING
CONTROL APPROVAL AND STRUCTURAL ENGINEER
CONFIRMATION.
ANY DISCREPANCIES TO BE REPORTED TO
GRIDKUNE.
ALL DRAWINGS ARE TO BE READ IN
CONJUNCTION WITH
ALL RELEVANT DRAWINGS AND
SPECIFICATIONS.

Rev	Description	Date

PROJECT TITLE 76 Lealand Road N15 6JT		
Date February 2023	Project number 6718	Drawing number PR-P001



DRAWING TITLE Proposed Ground Floor Plan	
CLIENT Mr Stern	
Scale (@ A3) 1 : 100	Drawn by Sara



LEALAND

84

72

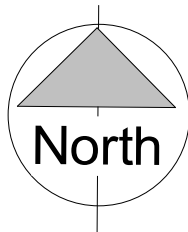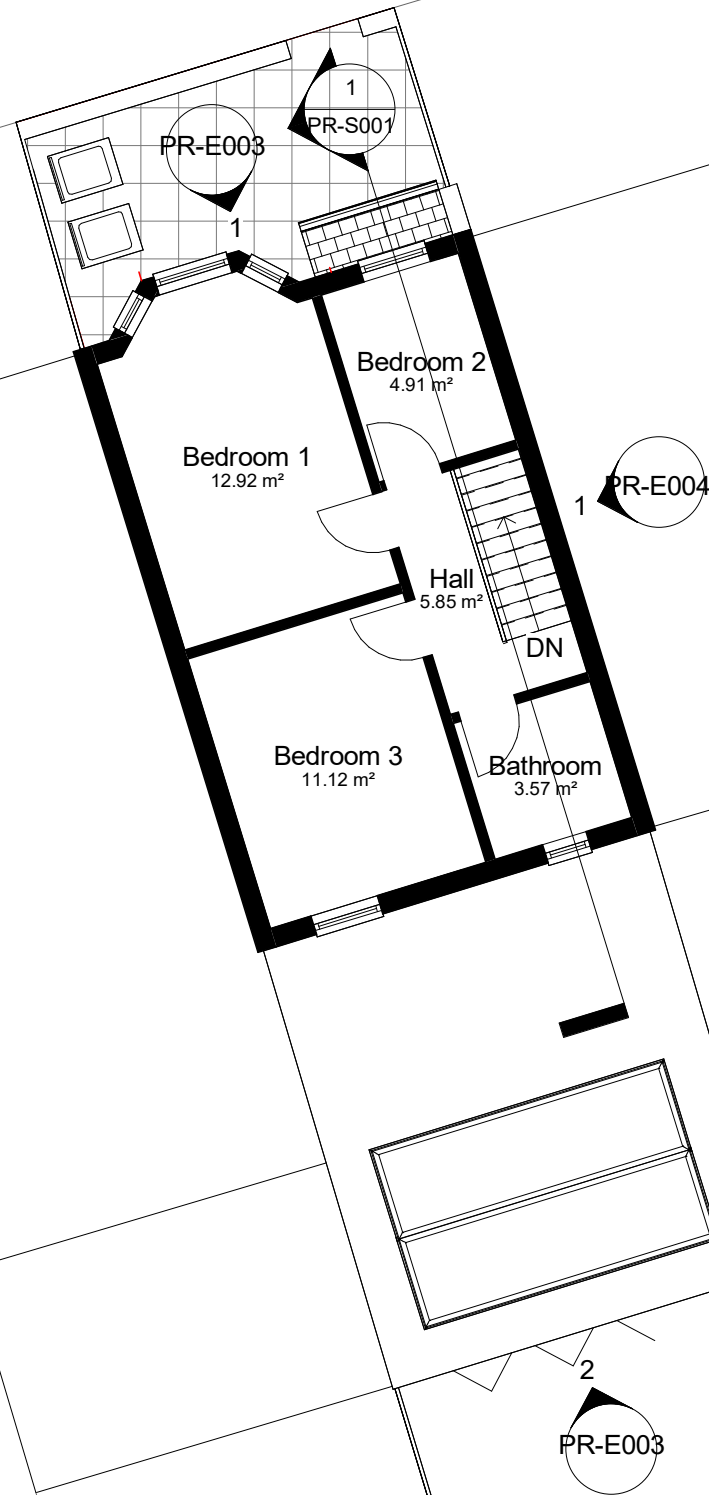

NOTES:
CONTRACTORS MUST VERIFY ALL DIMENSIONS
AT THE
SITE BEFORE COMMENCING ANY WORK.
NO CONSTRUCTION WORK BEFORE BUILDING
CONTROL APPROVAL AND STRUCTURAL ENGINEER
CONFIRMATION.
ANY DISCREPANCIES TO BE REPORTED TO
GRIDKUNE.
ALL DRAWINGS ARE TO BE READ IN
CONJUNCTION WITH
ALL RELEVANT DRAWINGS AND
SPECIFICATIONS.

Rev	Description	Date

PROJECT TITLE

76 Lealand Road
N15 6JT

Date
February 2023

Project number
6718

Drawing number
PR-P002

DRAWING TITLE

Proposed First Floor Plan

CLIENT

Mr Stern

Scale (@ A3)
1 : 100



Drawn by
Sara



LEALAND

84


72

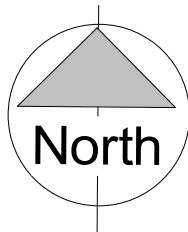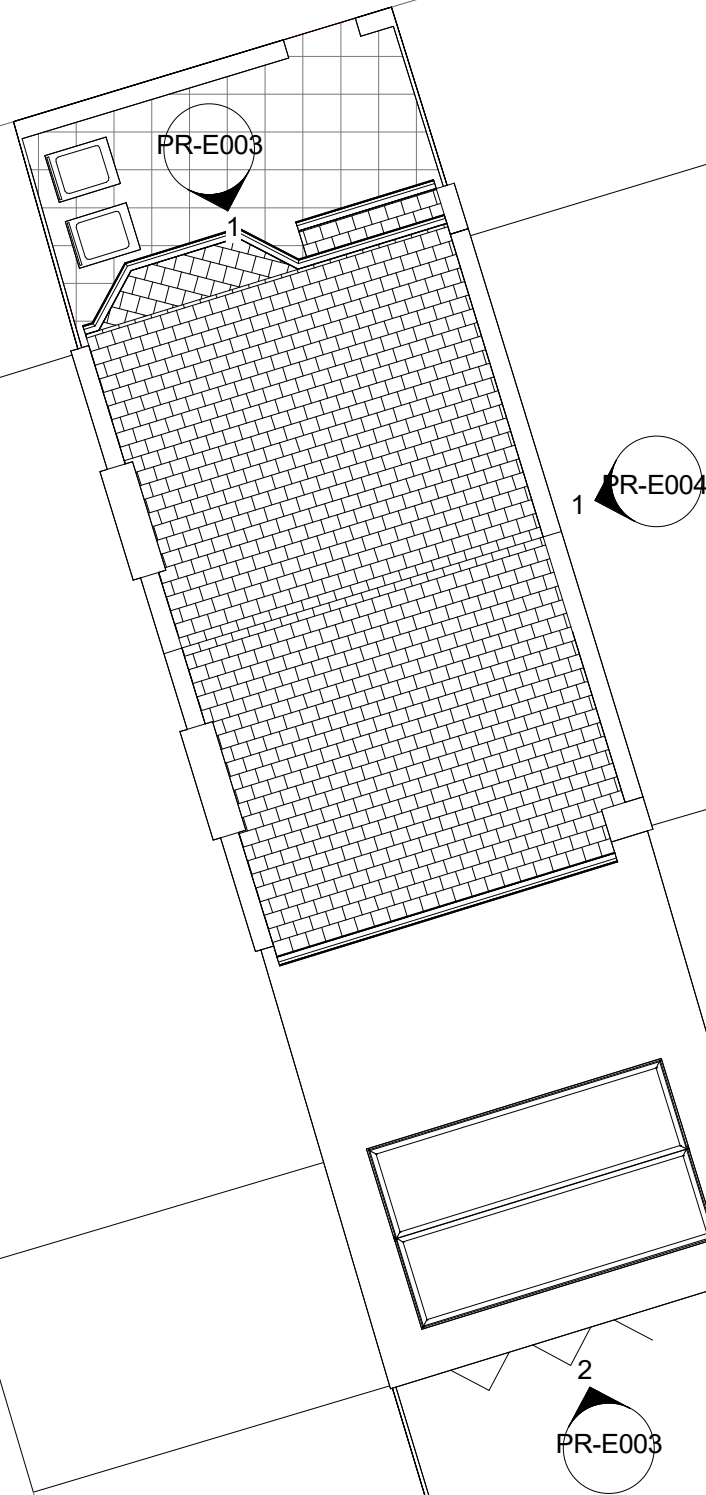

NOTES:
CONTRACTORS MUST VERIFY ALL DIMENSIONS
AT THE
SITE BEFORE COMENCING ANY WORK.
NO CONSTRUCTION WORK BEFORE BUILDING
CONTROL
APPROVAL AND STRUCTURAL ENGINEER
CONFIRMATION.
ANY DISCREPANCIES TO BE REPORTED TO
GRIDKUNE.
ALL DRAWINGS ARE TO BE READ IN
CONJUNCTION WITH
ALL RELEVANT DRAWINGS AND
SPECIFICATIONS.

Rev	Description	Date

PROJECT TITLE 76 Lealand Road N15 6JT			DRAWING TITLE Proposed Roof Plan		
			CLIENT Mr Stern		
Date February 2023	Project number 6718	Drawing number PR-P003	Scale (@ A3) 1 : 100	Drawn by Sara	

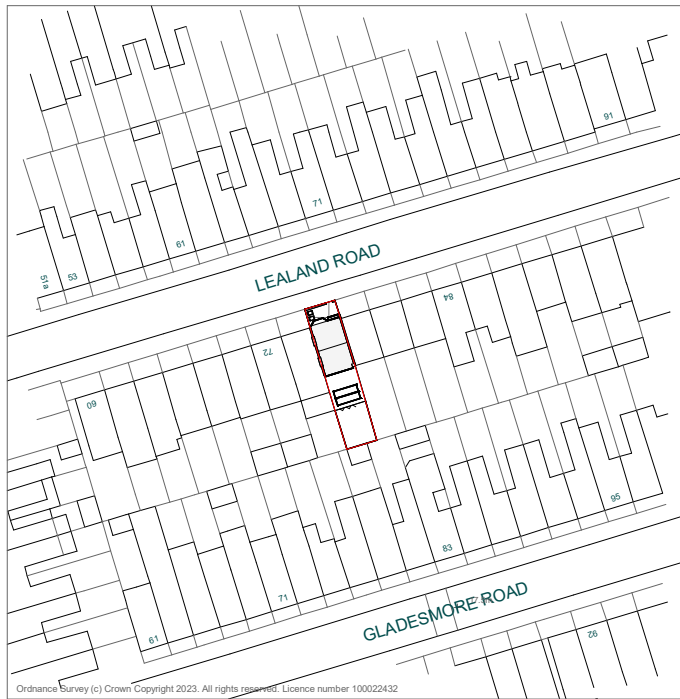


1 OS Map

1 : 1250





 Property Boundary

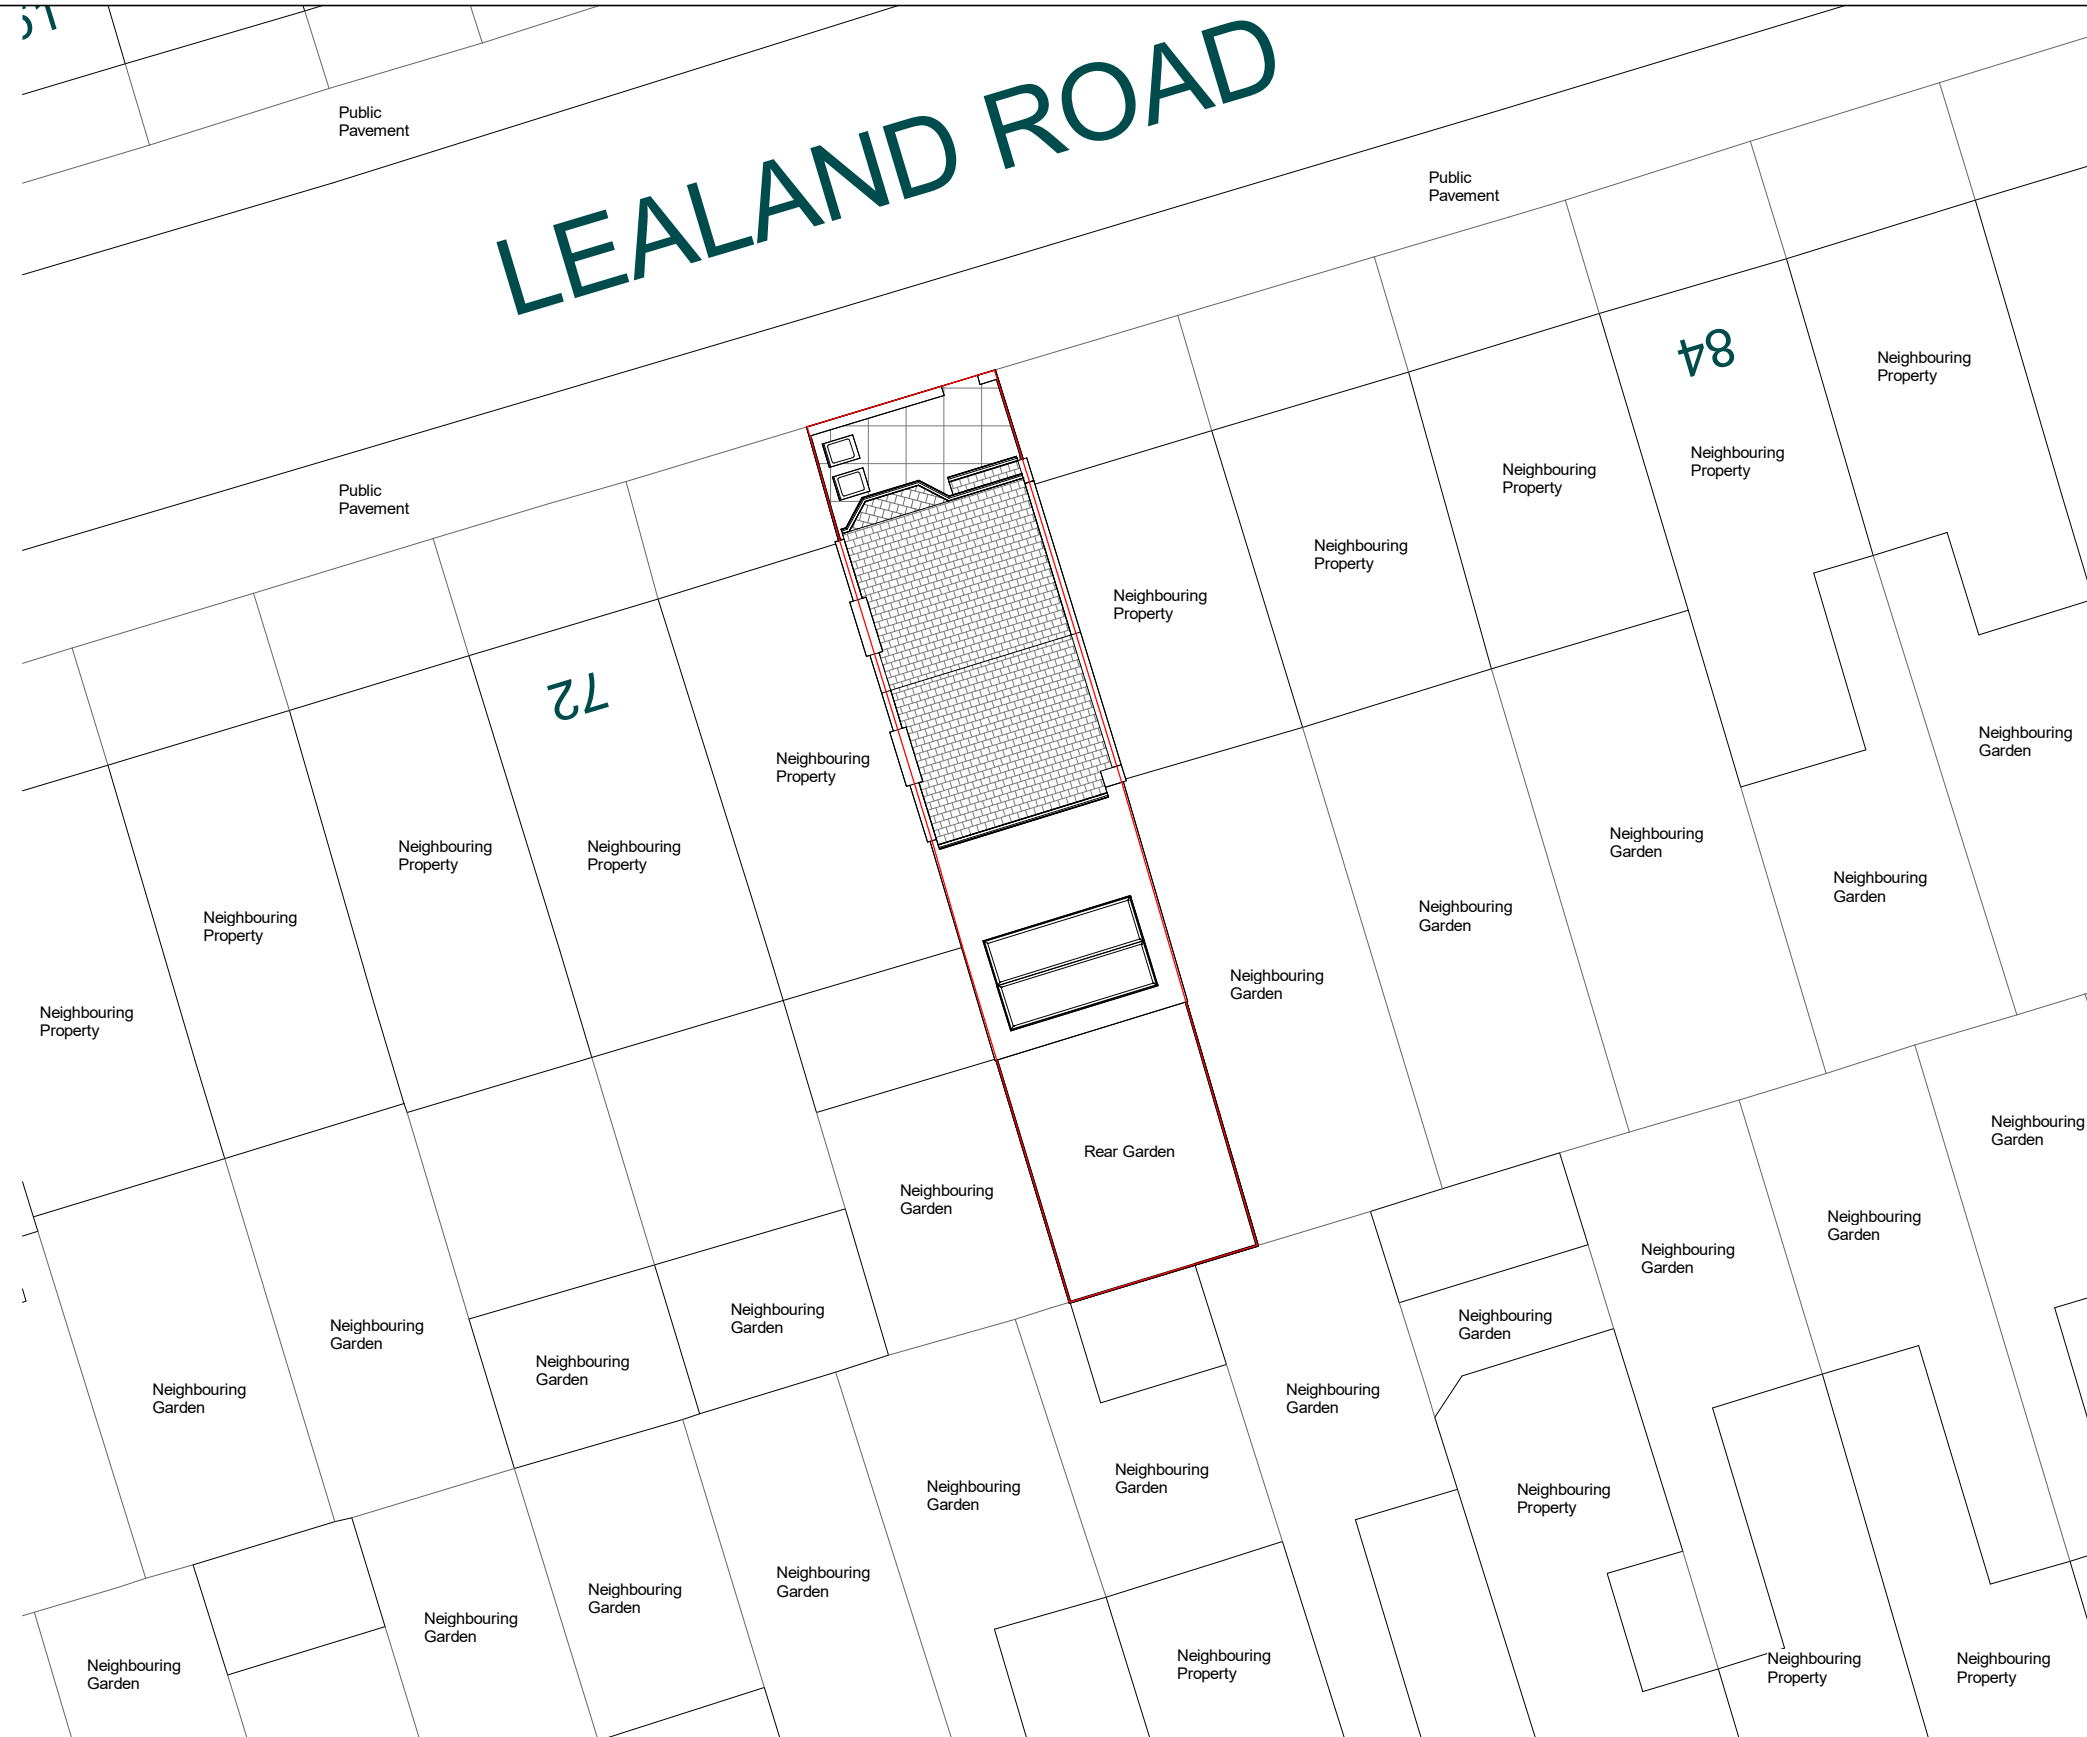

2 Location Plan

1 : 200

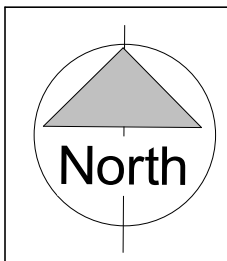 

NOTES:
CONTRACTORS MUST VERIFY ALL DIMENSIONS AT THE SITE BEFORE COMMENCING ANY WORK.
NO CONSTRUCTION WORK BEFORE BUILDING CONTROL APPROVAL AND STRUCTURAL ENGINEER CONFIRMATION.
ANY DISCREPANCIES TO BE REPORTED TO GRIDKUNE.
ALL DRAWINGS ARE TO BE READ IN CONJUNCTION WITH ALL RELEVANT DRAWINGS AND SPECIFICATIONS.

Rev	Description	Date

PROJECT TITLE		
76 Lealand Road N15 6JT		
Date	Project number	Drawing number
February 2023	6718	PR-L001

DRAWING TITLE	
Proposed OS Map and Location Plan	
CLIENT	
Mr Stern	
Scale (@ A3)	Drawn by
As indicated	Sara

