



NOTE

THIS DRAWING IS TO BE READ IN CONJUNCTION WITH ALL OTHER RELEVANT DRAWINGS AND SPECIFICATIONS


THIS DRAWING HAS BEEN PREPARED FOR IDENTIFICATION PURPOSES ONLY. VERIFICATION OF DRAWN INFORMATION TO BE CARRIED OUT BY CONTRACTOR PRIOR TO OTHER USE.

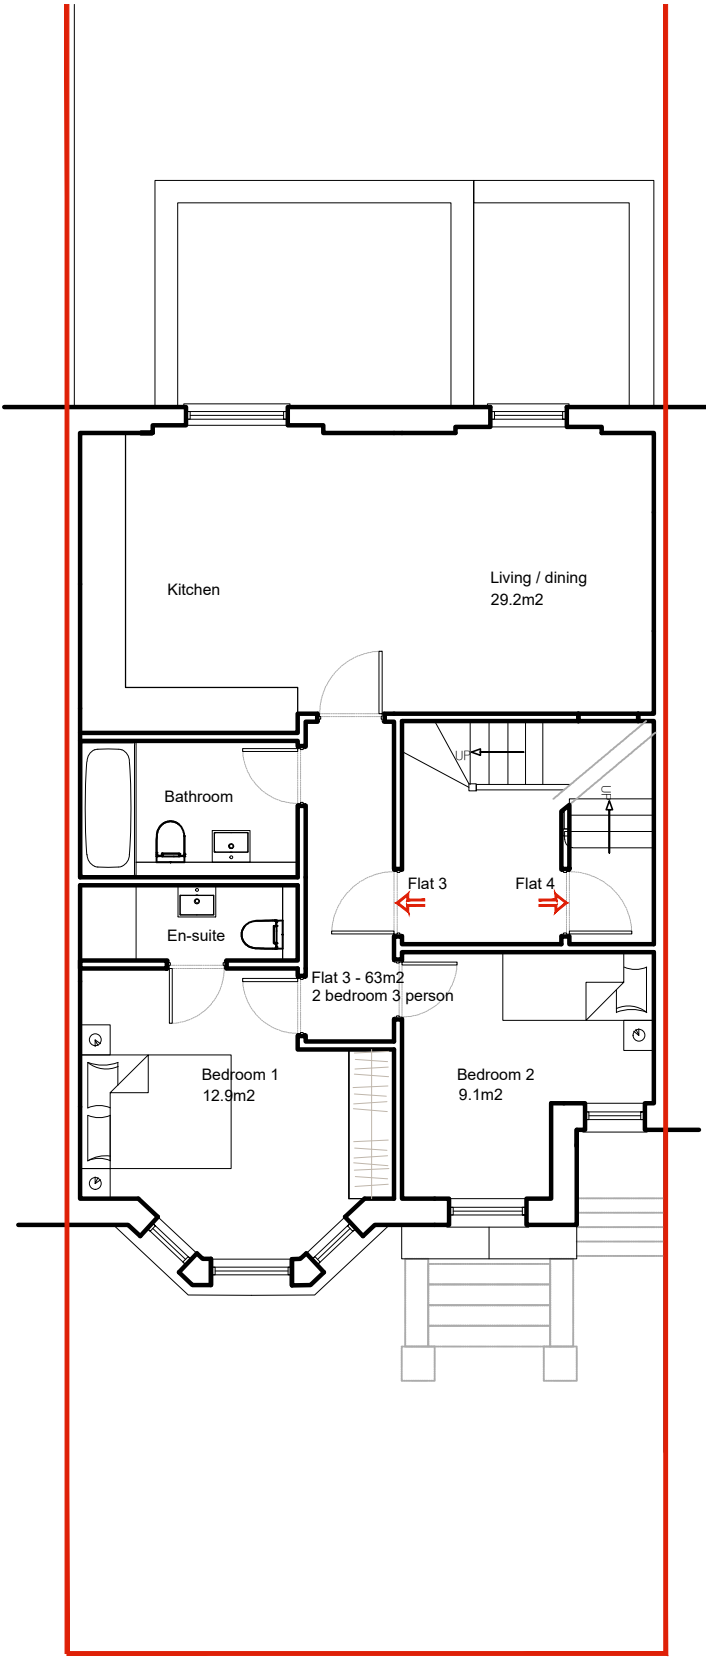

PROPOSED FIRST FLOOR PLAN

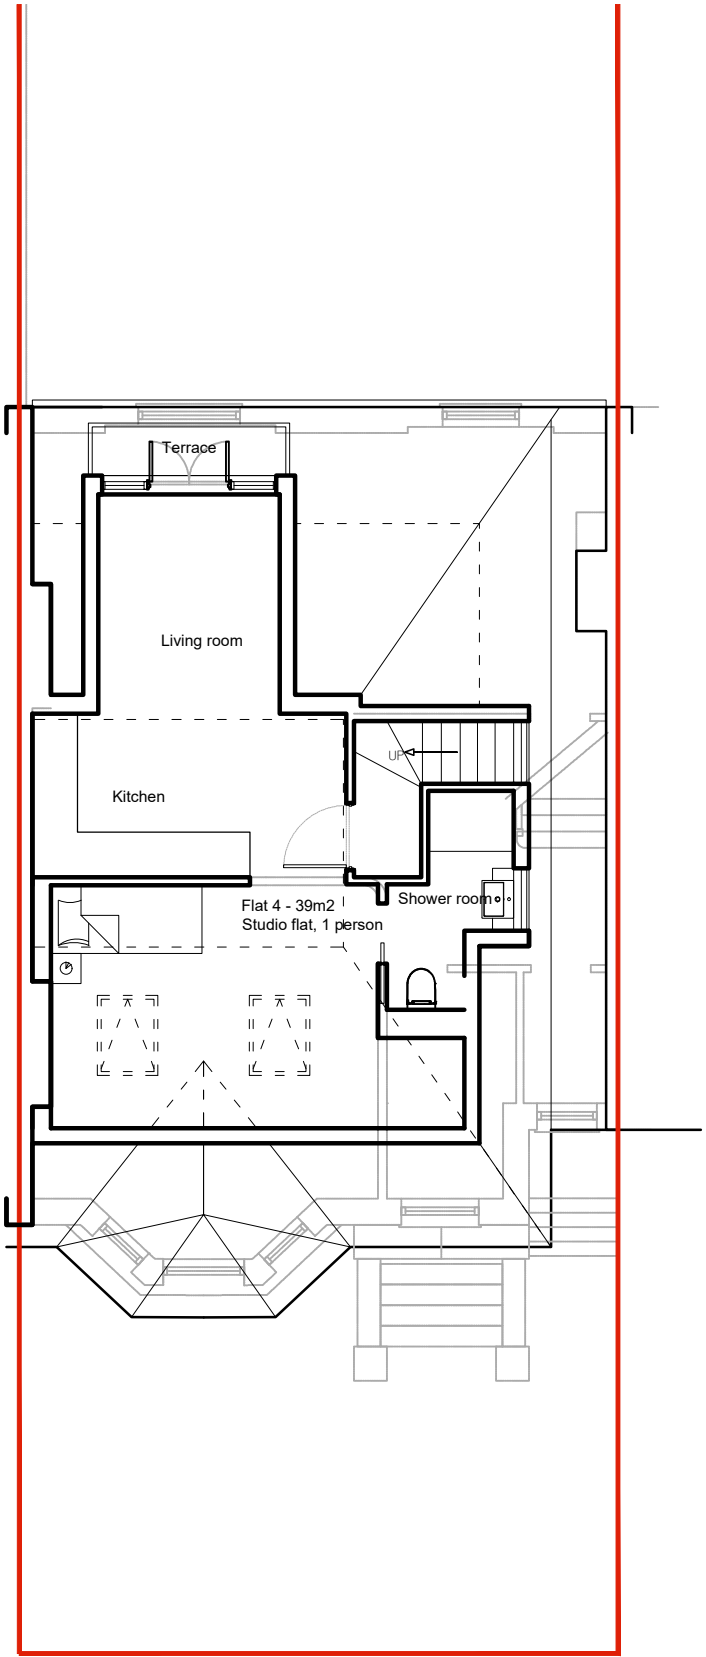

PROPOSED ATTIC PLAN

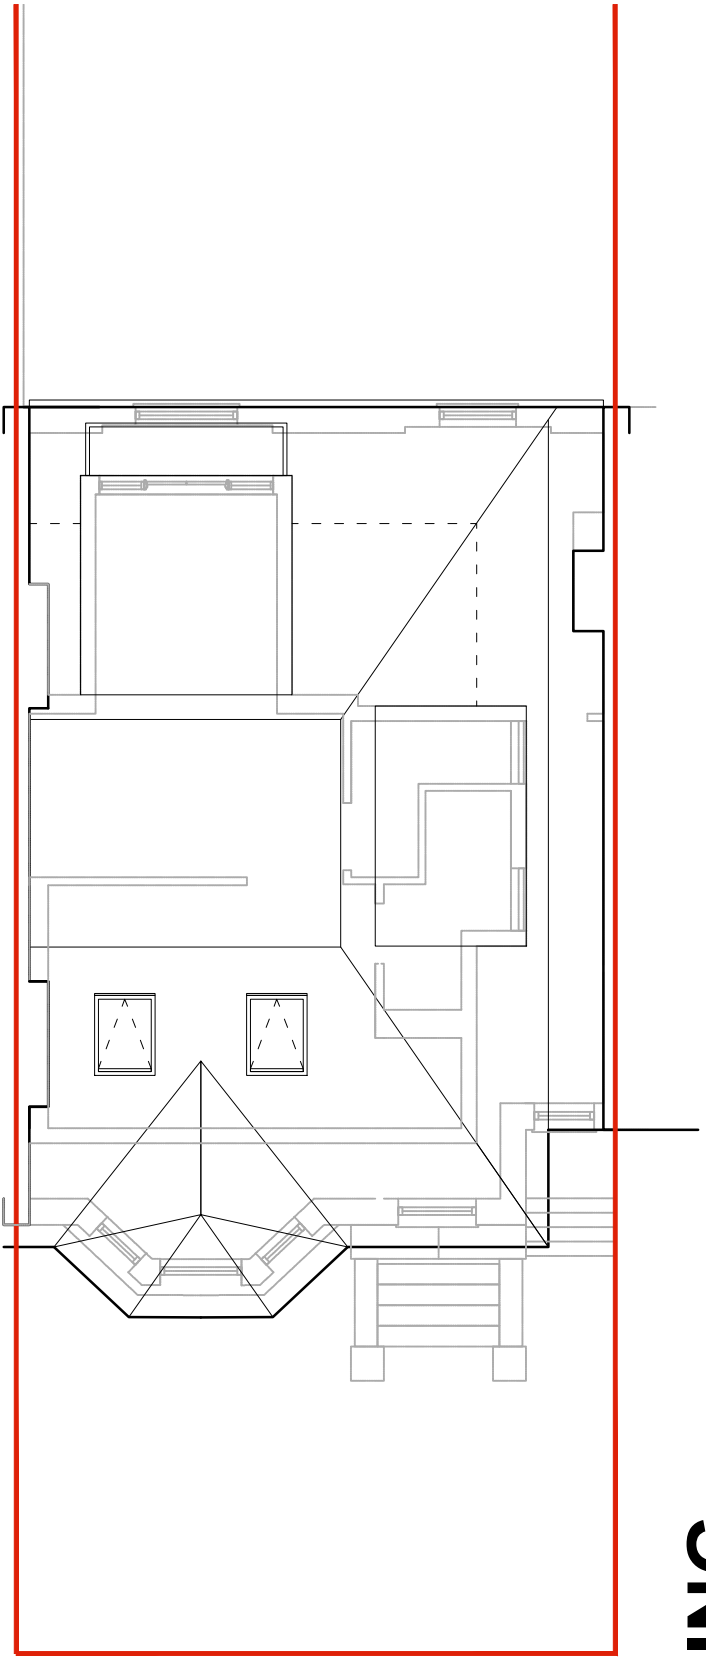

PROPOSED ROOF PLAN

PLANNING

STEVEN ADAMS RIBA ARCHITECTS

28b ENGLANDS LANE
LONDON NW3 4UE
Tel 020 7722 7664
Fax 020 7722 7652

project 118 STAPLETON HALL ROAD LONDON N4 4QA no 769

drawing PROPOSED FIRST, ATTIC & ROOF PLANS no GA 02

scale 1:100@A3 date 06.03.23 drawn RE checked SAA

