

Site Address:
30 Willingdon Road
London
N22 6SB

Project:
Retention of Existing HMO
Existing Floor Plans

Client:

Date:
Apr. 23

Drawn:
BS

Drawing Number:
2321 - 01c

Scale:
1:100

Revisions:


Paul Samson
Chartered Surveyors

Glasgow Stud
Burnt Farm Ride
Enfield
Crews Hill
EN2 9DY
T: 0208 350 6070
E: plansam@plansam.co.uk




NOTES
All dimensions must be checked on site. This drawings can be scaled for Town & Country Planning Act purposes only and is not to be scaled by contractors or others working on site. Use only figured dimensions. The contractor is responsible for taking and checking all dimensions and levels.

© Copyright Reserved

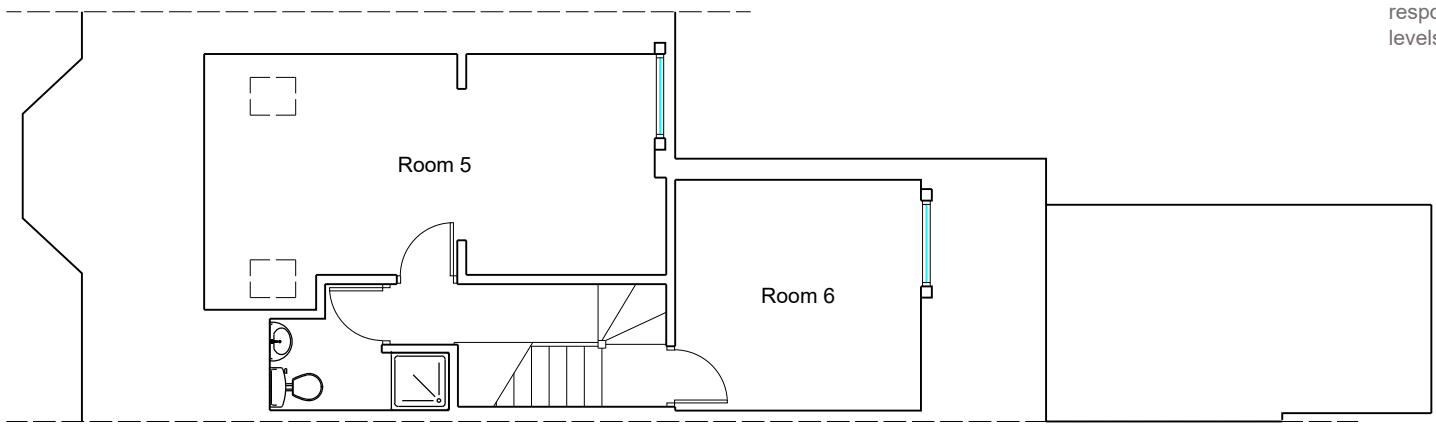


Existing Second Floor Plan

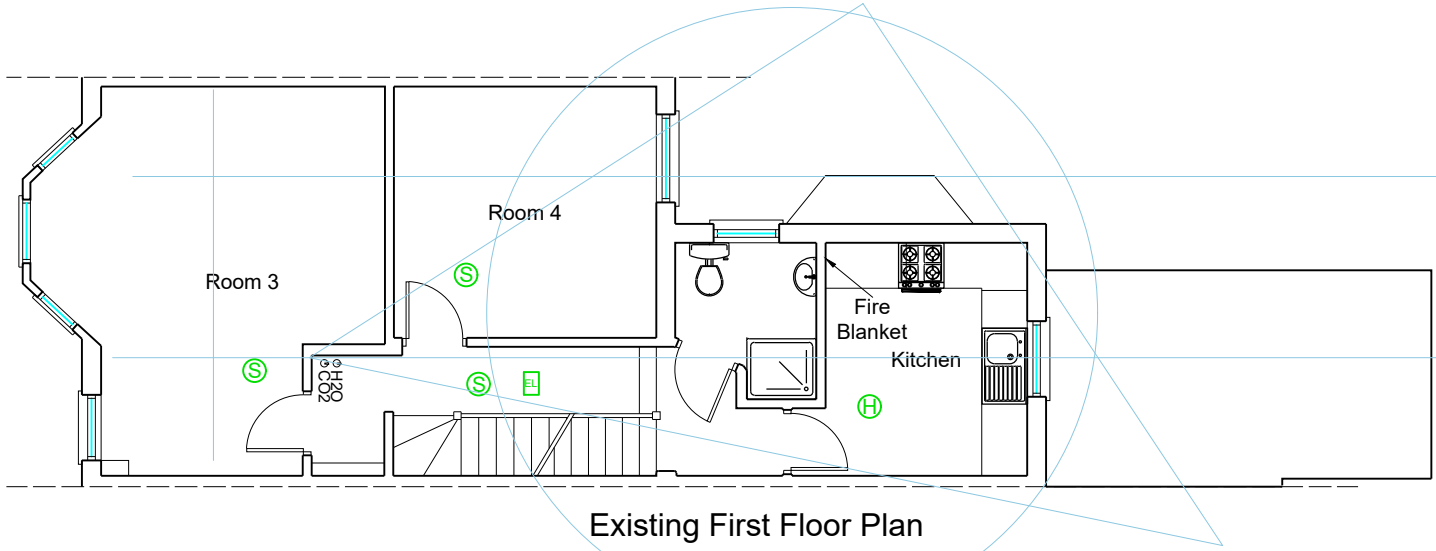

Existing First Floor Plan

- Key:
- Emergency Light
 - Heat Detector
 - Smoke Detector
 - Call Point
 - Alarm Panel
 - Fire Extinguishers

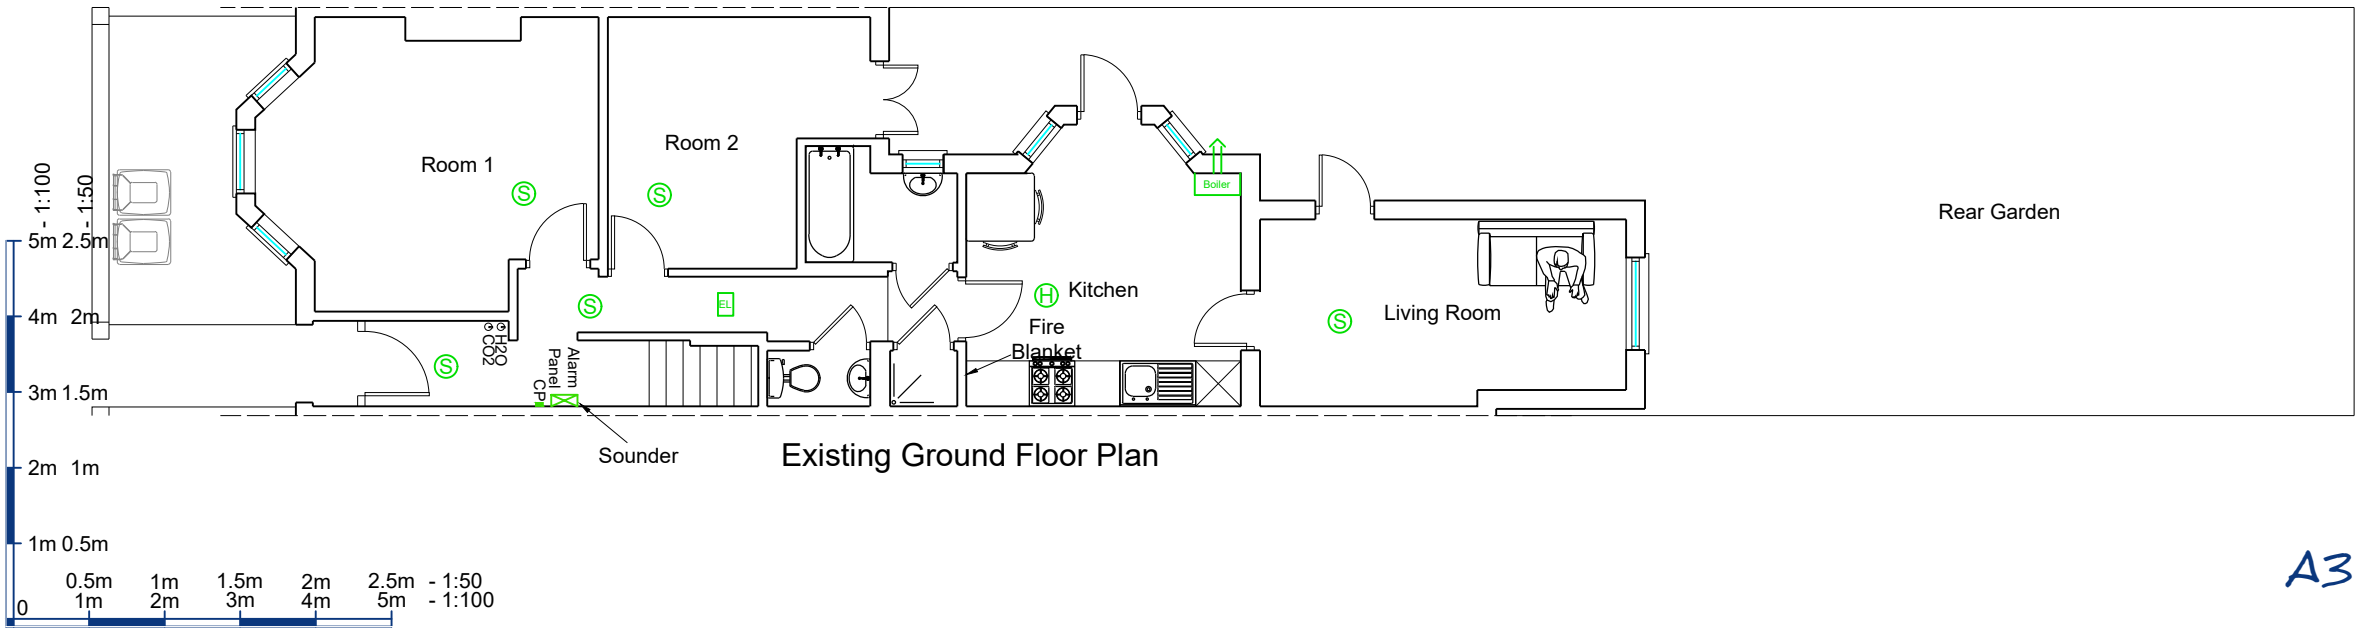

Existing Ground Floor Plan

Rear Garden

A3