




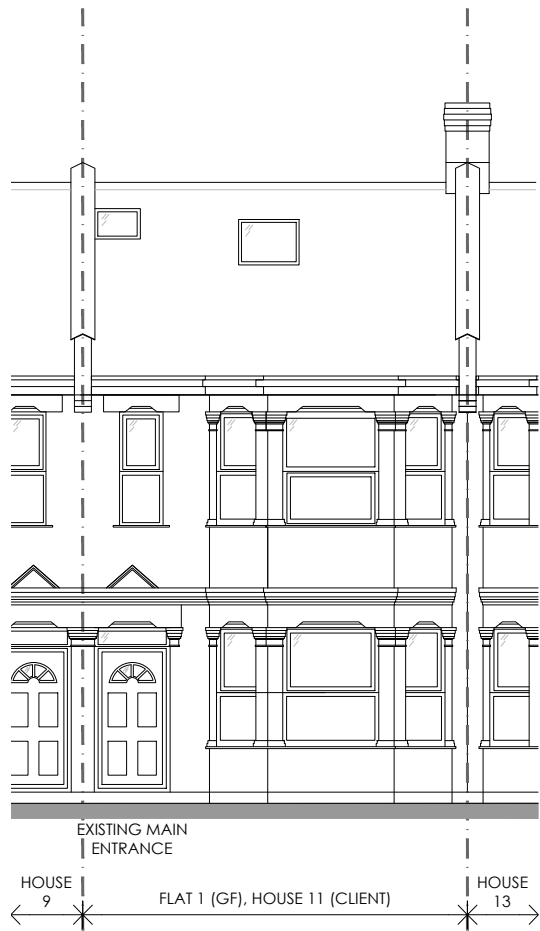


FRONT ELEVATION TO REMAIN AS EXISTING

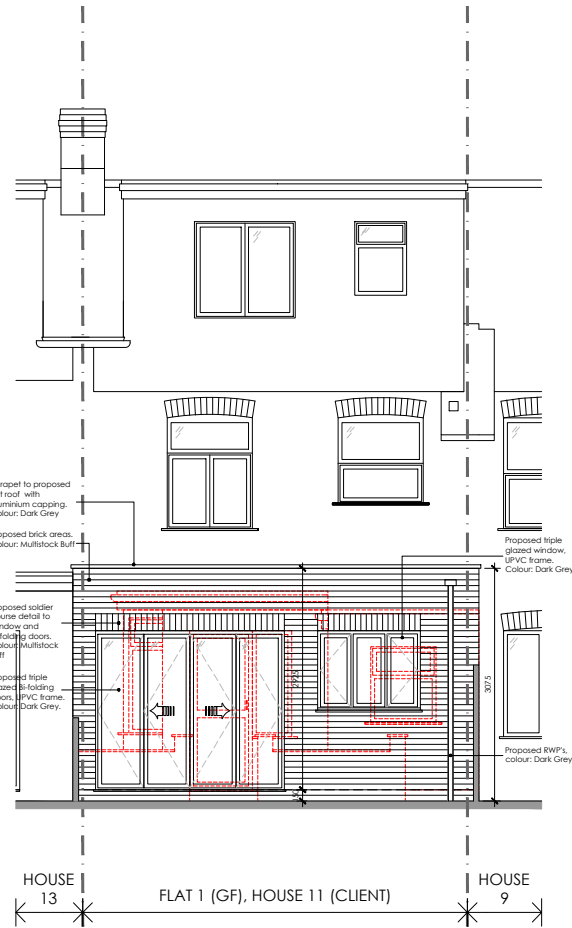

EXISTING REAR ELEVATION

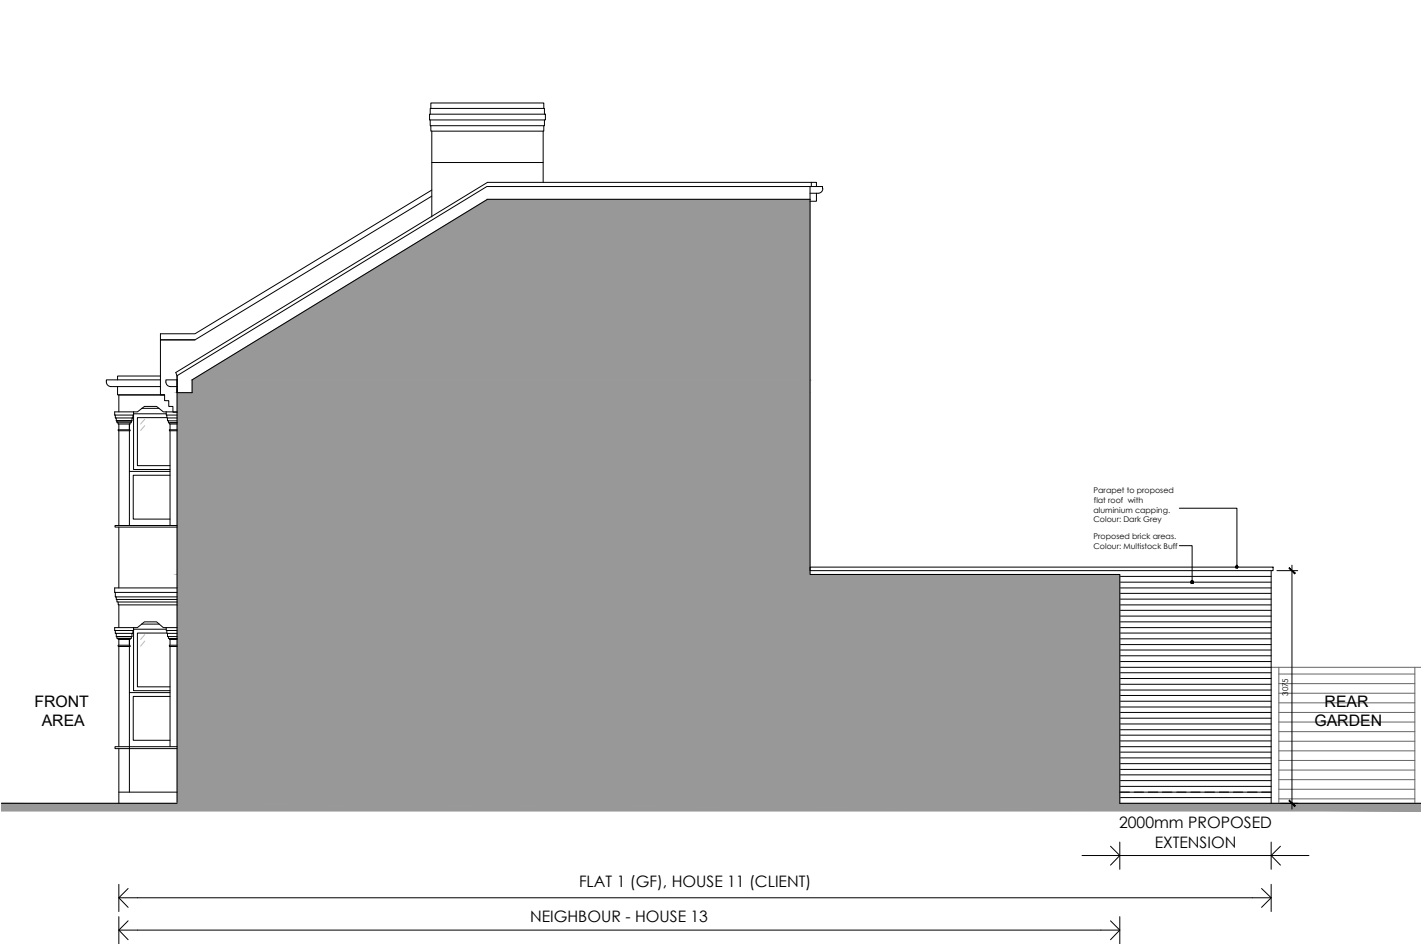

EXISTING LHS ELEVATION

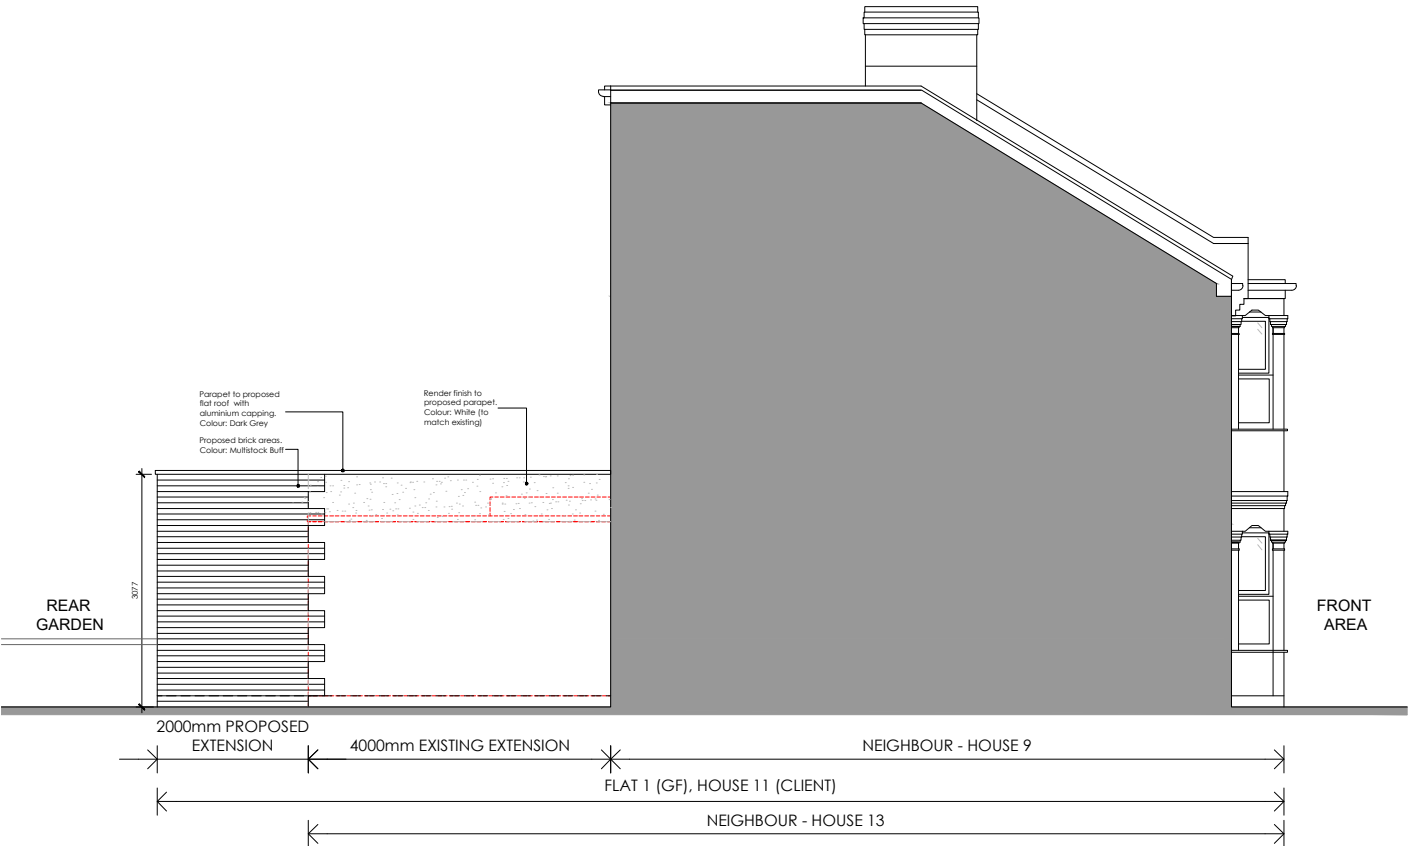

EXISTING RHS ELEVATION



This drawing is copyright and may not be reproduced, wholly or in part, without prior written consent of Owner.

Drawings should not be used to scale from and are solely for information purposes.

These drawings should not be used for Building Regulations or construction purposes.

LEGEND:
Existing partitions / blockwork removed

REV	DATE	NOTE	IN
-	-	-	-

Client
MORELAND INVESTMENTS

11A DUNBAR ROAD,
WOOD GREEN,
N22 5BG

Project
PROPOSED SINGLE STOREY
REAR EXTENSION

Title
PROPOSED ELEVATIONS

Scale
1:100 @ A3
Date
APRIL 2023
Drawn
AKC
Checked
-

Job Number / Drawing Number
23005-A-PL210
Revision
-

