




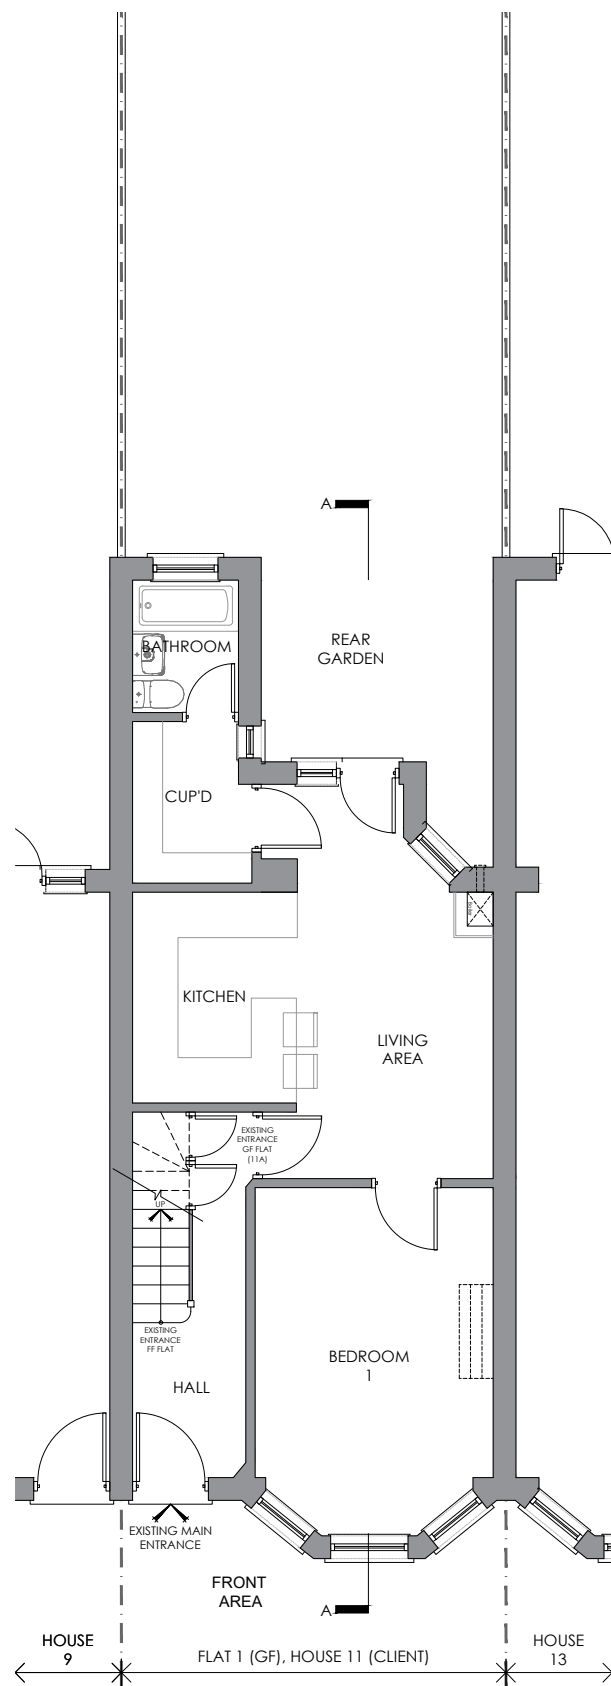

EXISTING GROUND FLOOR PLAN

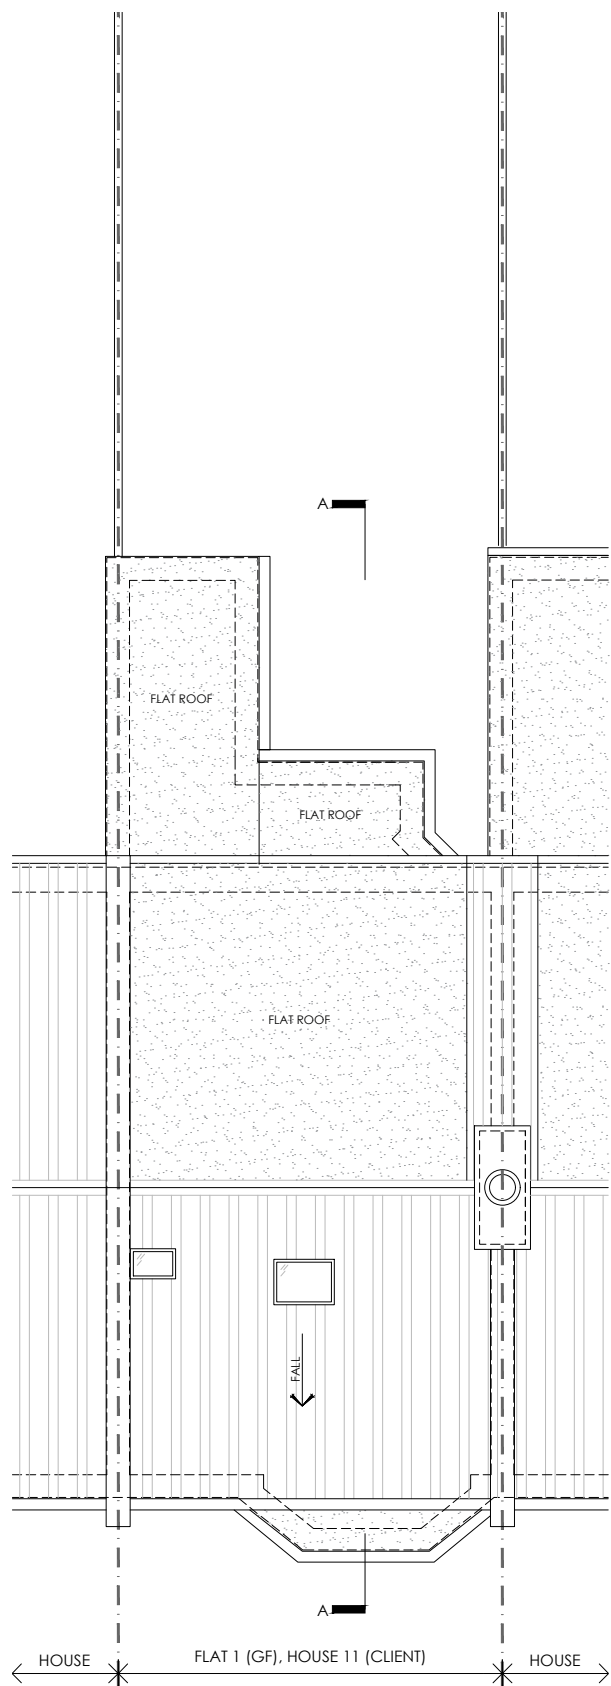

EXISTING ROOF PLAN

 

NOTES

This drawing is copyright and may not be reproduced, wholly or in part, without prior written consent of Owner.

Drawings should not be used to scale from and are solely for information purposes.

These drawings should not be used for Building Regulations or construction purposes.

EXISTING INTERNAL AREAS:
- Ground Floor: 40.5sqm
TOTAL INTERNAL AREA: 40.5sqm

LEGEND:
Existing partitions / blockwork to remain

REV	DATE	NOTE	IN
-	-	-	-

Client
MORELAND INVESTMENTS

11A DUNBAR ROAD,
WOOD GREEN,
N22 5BG

Project
PROPOSED SINGLE STOREY
REAR EXTENSION

Title
EXISTING GROUND FLOOR
PLAN & ROOF PLAN

Scale 1:100 @ A3	Date APRIL 2023
Drawn JMG	Checked AKC

Job Number / Drawing Number 23005-A-PL100	Revision -
--	---------------

