




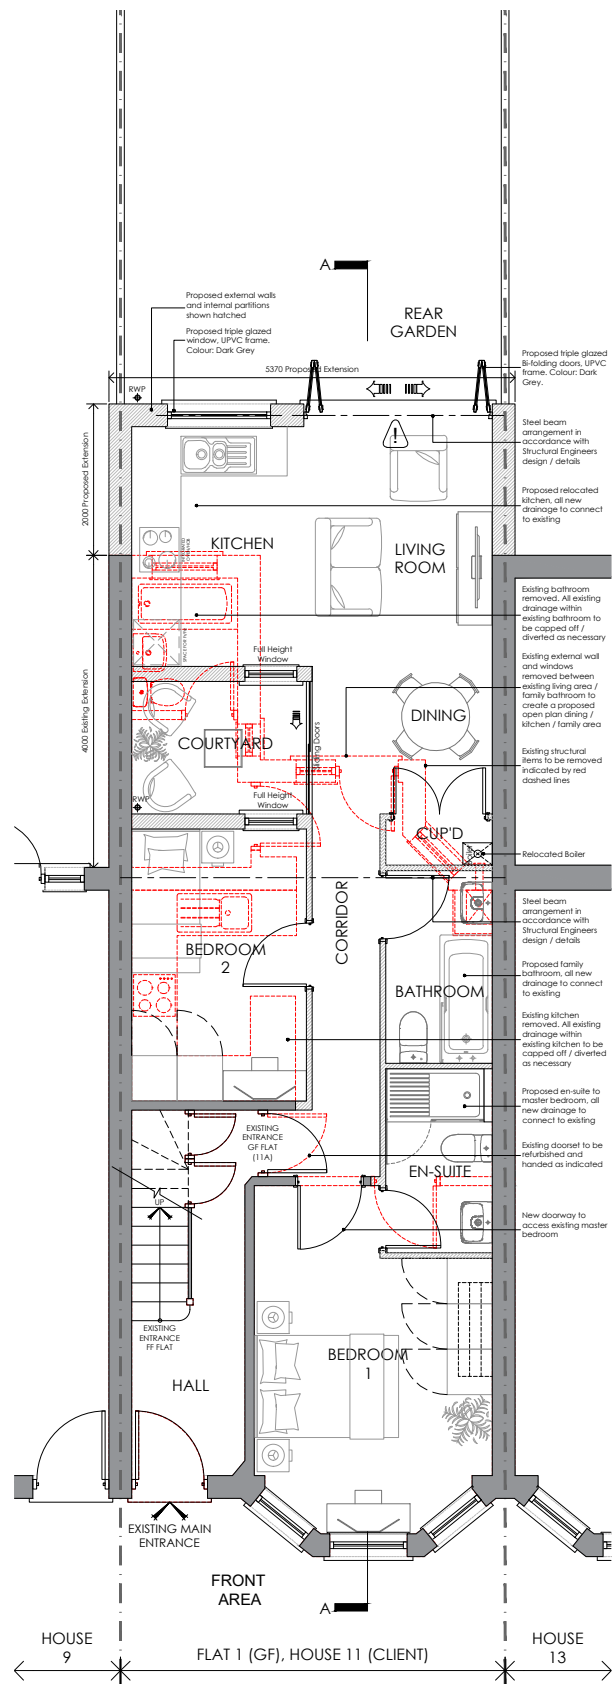


PROPOSED GROUND FLOOR PLAN

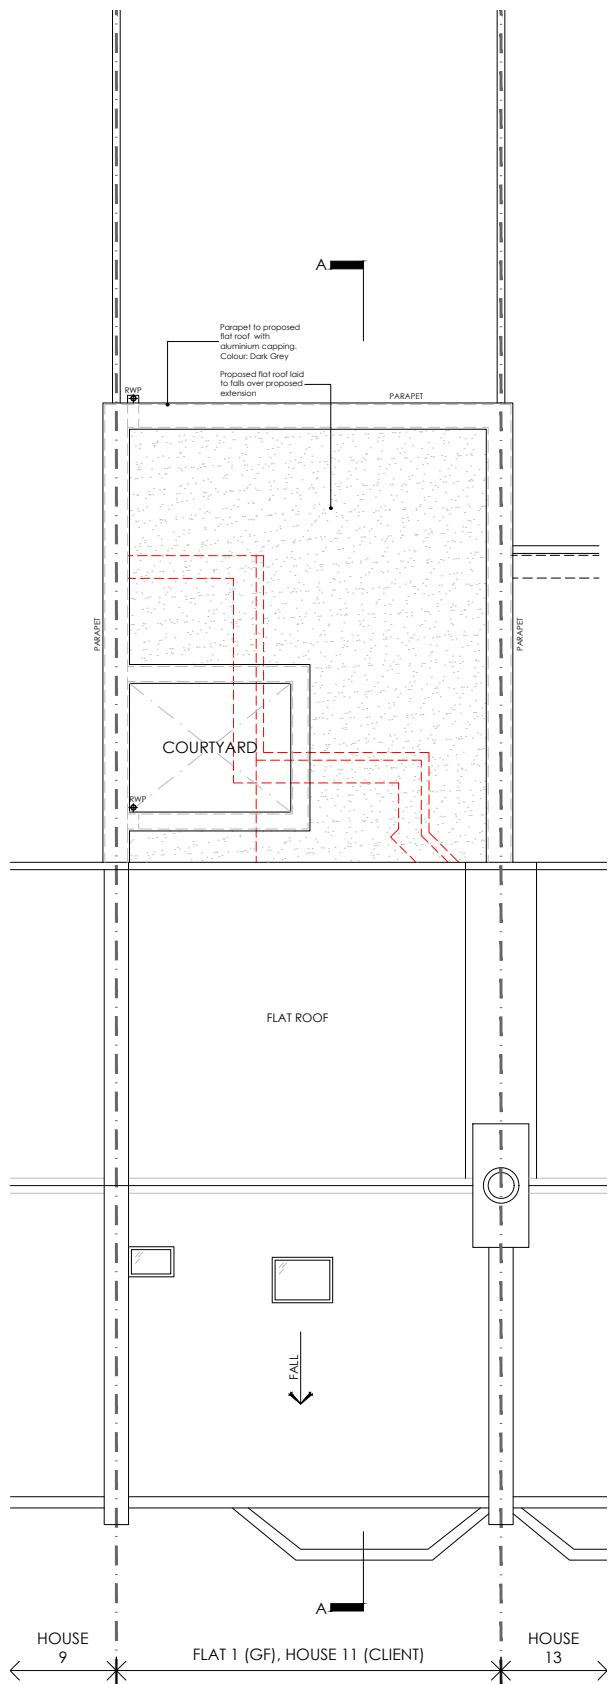

PROPOSED ROOF PLAN

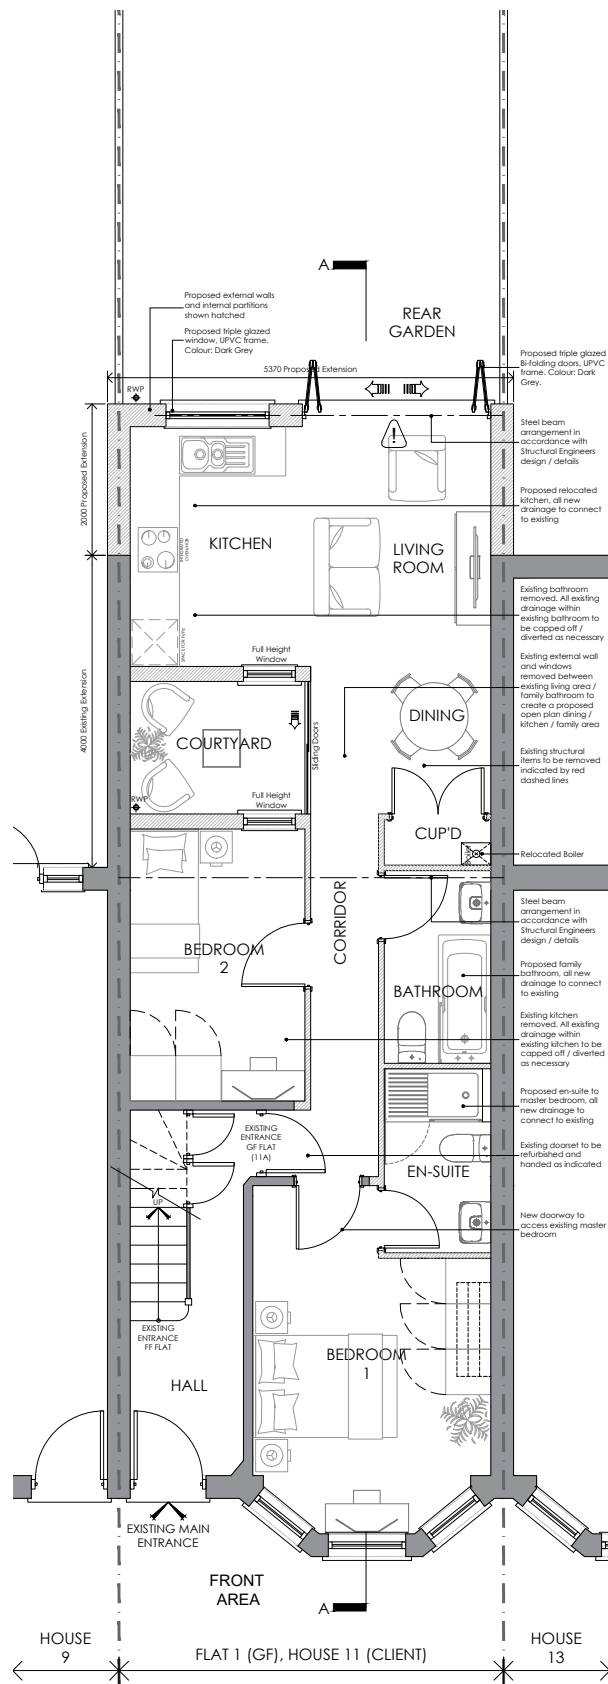

PROPOSED GROUND FLOOR PLAN WITH RED LINES REMOVED FOR CLARITY

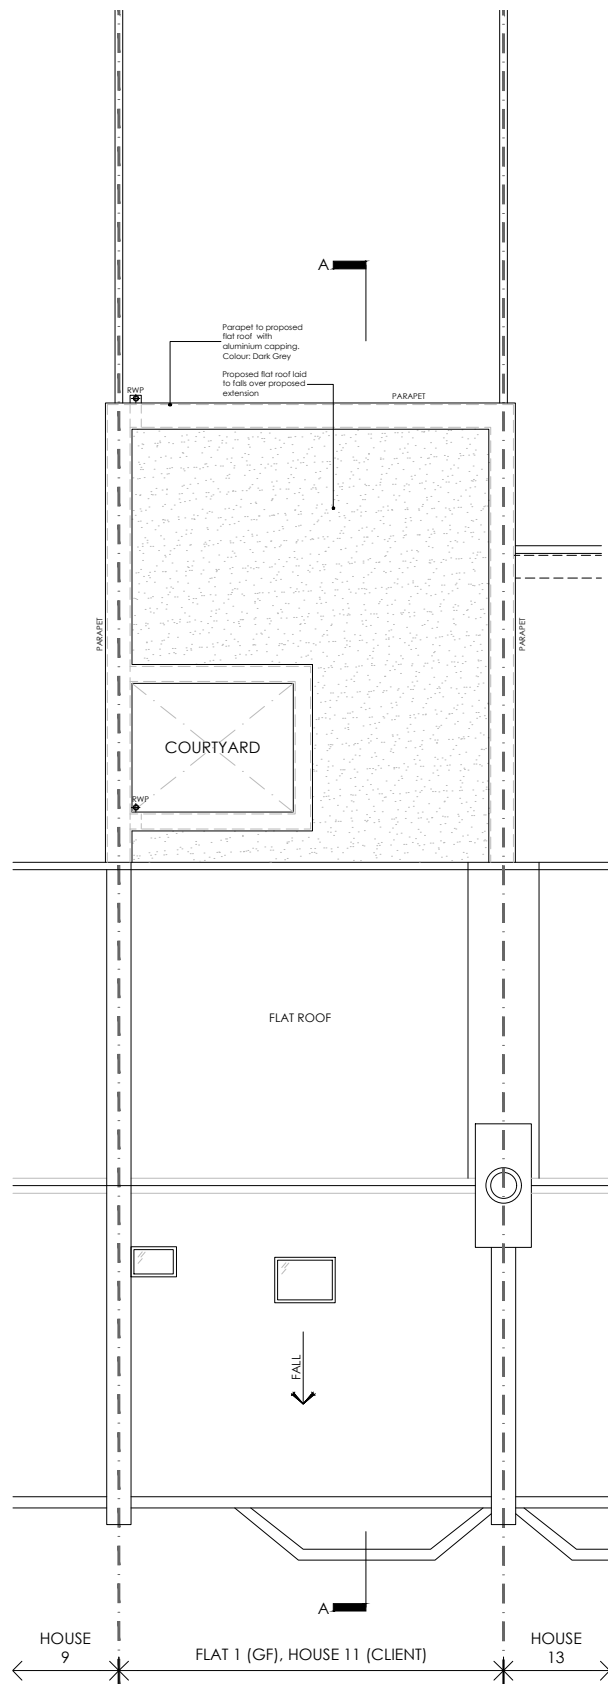

PROPOSED ROOF PLAN WITH RED LINES REMOVED FOR CLARITY

This drawing is copyright and may not be reproduced, wholly or in part, without prior written consent of Owner.

Drawings should not be used to scale from and are solely for information purposes.

These drawings should not be used for Building Regulations or construction purposes.

PROPOSED INTERNAL AREAS:
- Existing Ground Floor: 40.5sqm
- Proposed Ground Floor Extension: 20.5sqm
TOTAL INTERNAL AREA: 61sqm

LEGEND:
Existing partitions / blockwork to remain
Existing partitions / blockwork removed
Proposed partitions

REV	DATE	NOTE	IN

Client
MORELAND INVESTMENTS


11A DUNBAR ROAD,
WOOD GREEN,
N22 5BG

Project
PROPOSED SINGLE STOREY
REAR EXTENSION

Title
PROPOSED GROUND FLOOR
PLAN & ROOF PLAN

Scale
1:100 @ A3
Date
APRIL 2023
Drawn
AKC
Checked
-

Job Number / Drawing Number
23005-A-PL110
Revision
-

 

Scale 1:100

