



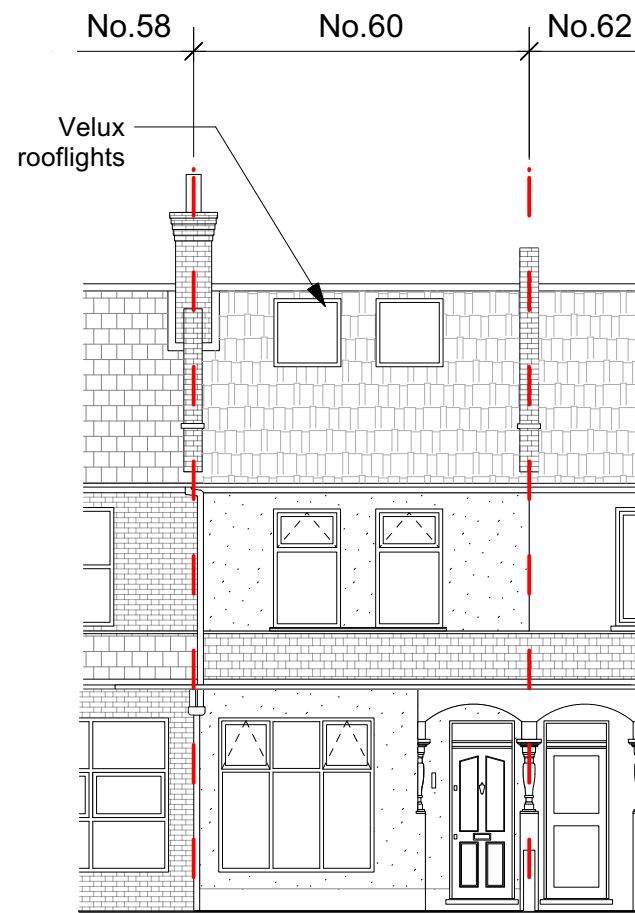



1 **Proposed Front elevation**
Scale: 1:100

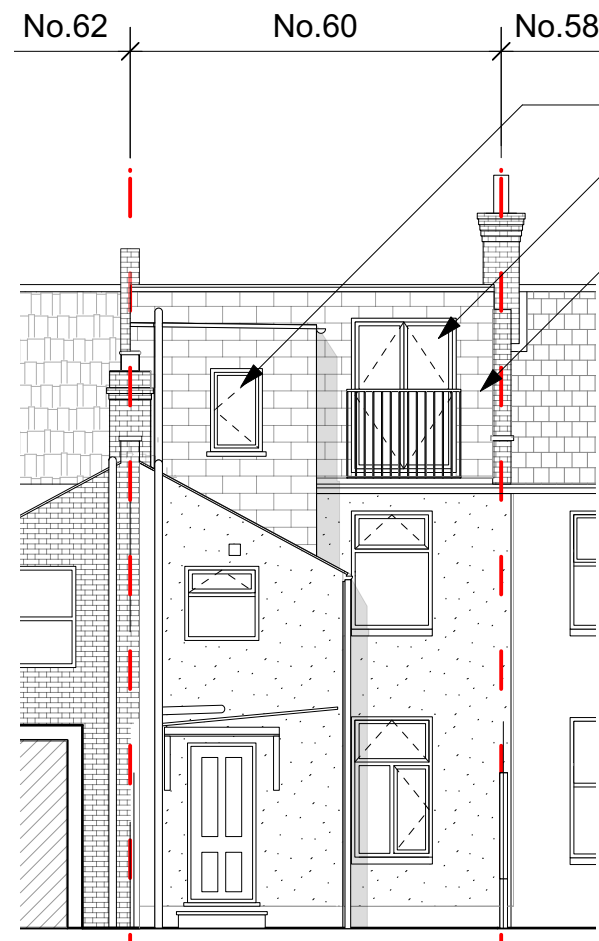

2 **Proposed Rear Elevation**
Scale: 1:100

Aluminium window
Aluminium french doors with
metal juliet balcony guarding

Flat roof dormer extension clad
in slate/fibre cement tiles

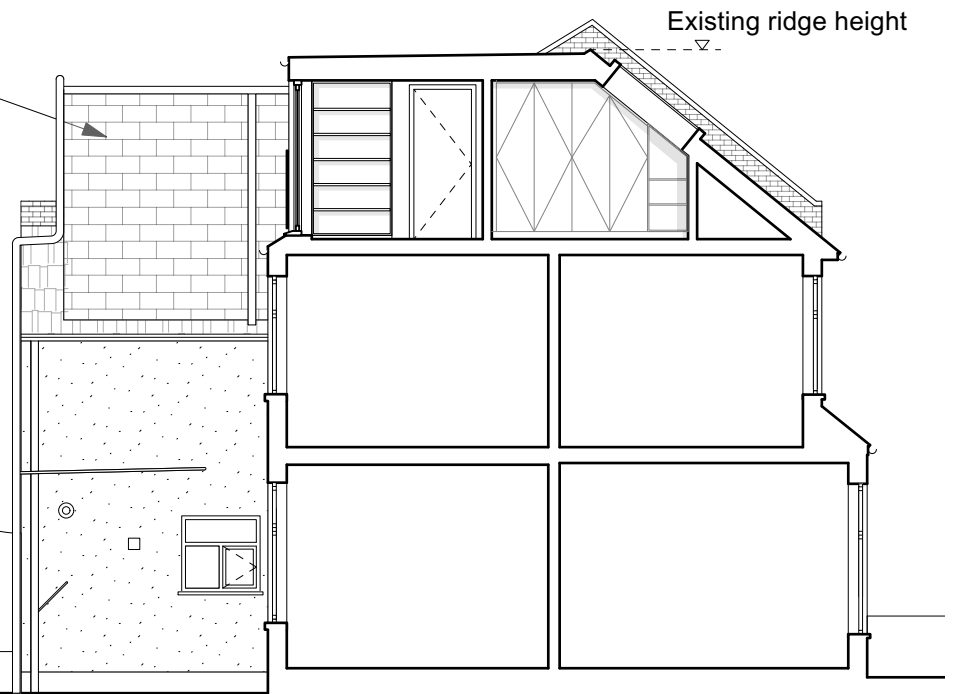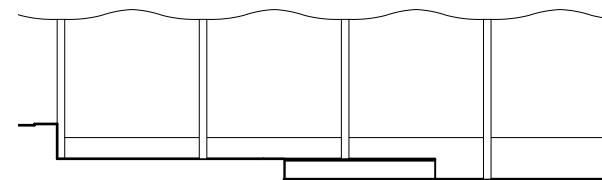

3 **Proposed Side Elevation**
Scale: 1:100

0 1 2 3 4 5 M

Notes

1. Do not scale from this drawing
2. All dimensions are in millimeters unless noted otherwise
3. All dimensions are to be checked on site
4. Any discrepancies are to be reported immediately to the architect
5. This design and drawing is the copyright of Studio Eyre Ltd and may not be reproduced without prior written consent

Rev	Description	Date
A	Planning	18.04.23

Project	60 Clarendon Road		
Project no.	1012		
Drawing title	Proposed Elevations		
Drawing no.	PD102	Rev.	A
Scale	1:100@A3	Date	April 2023

studioeyre