




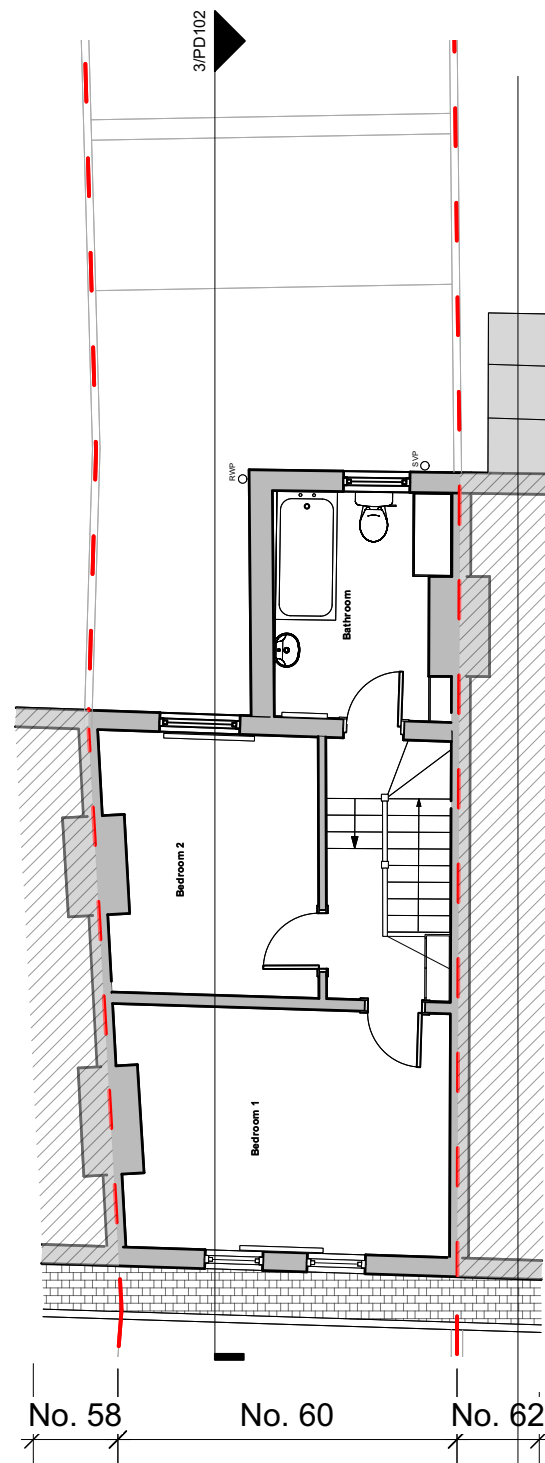


1 Proposed First Floor Plan
Scale: 1:100

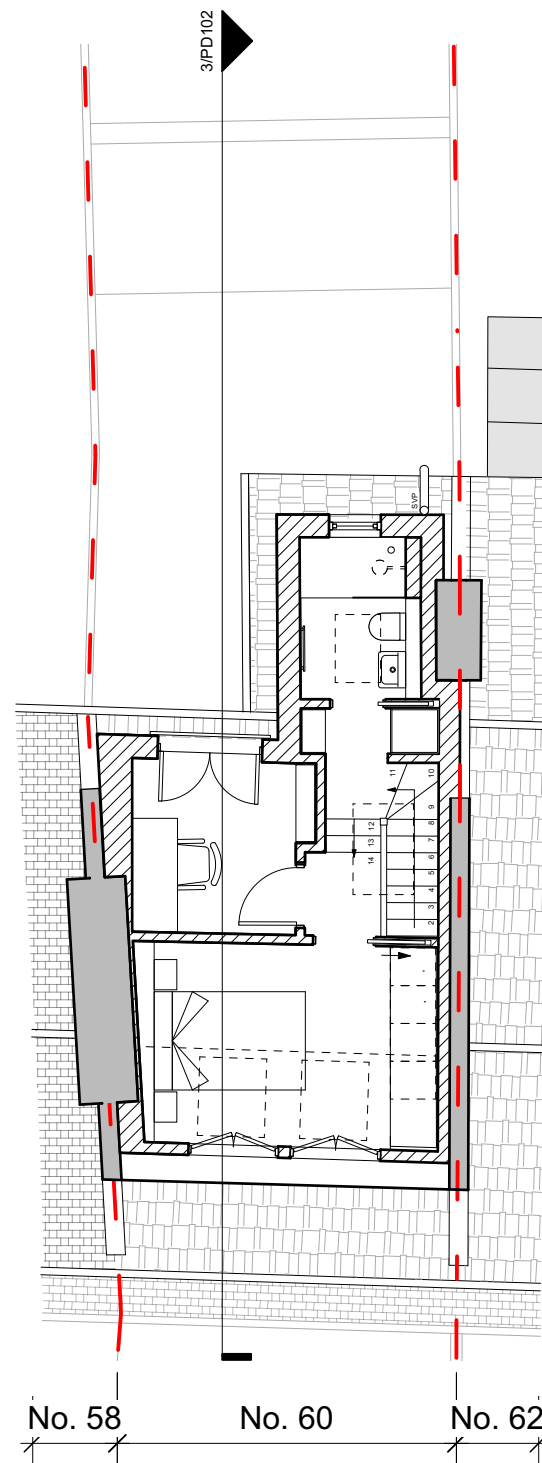

2 Proposed Loft Plan
Scale: 1:100

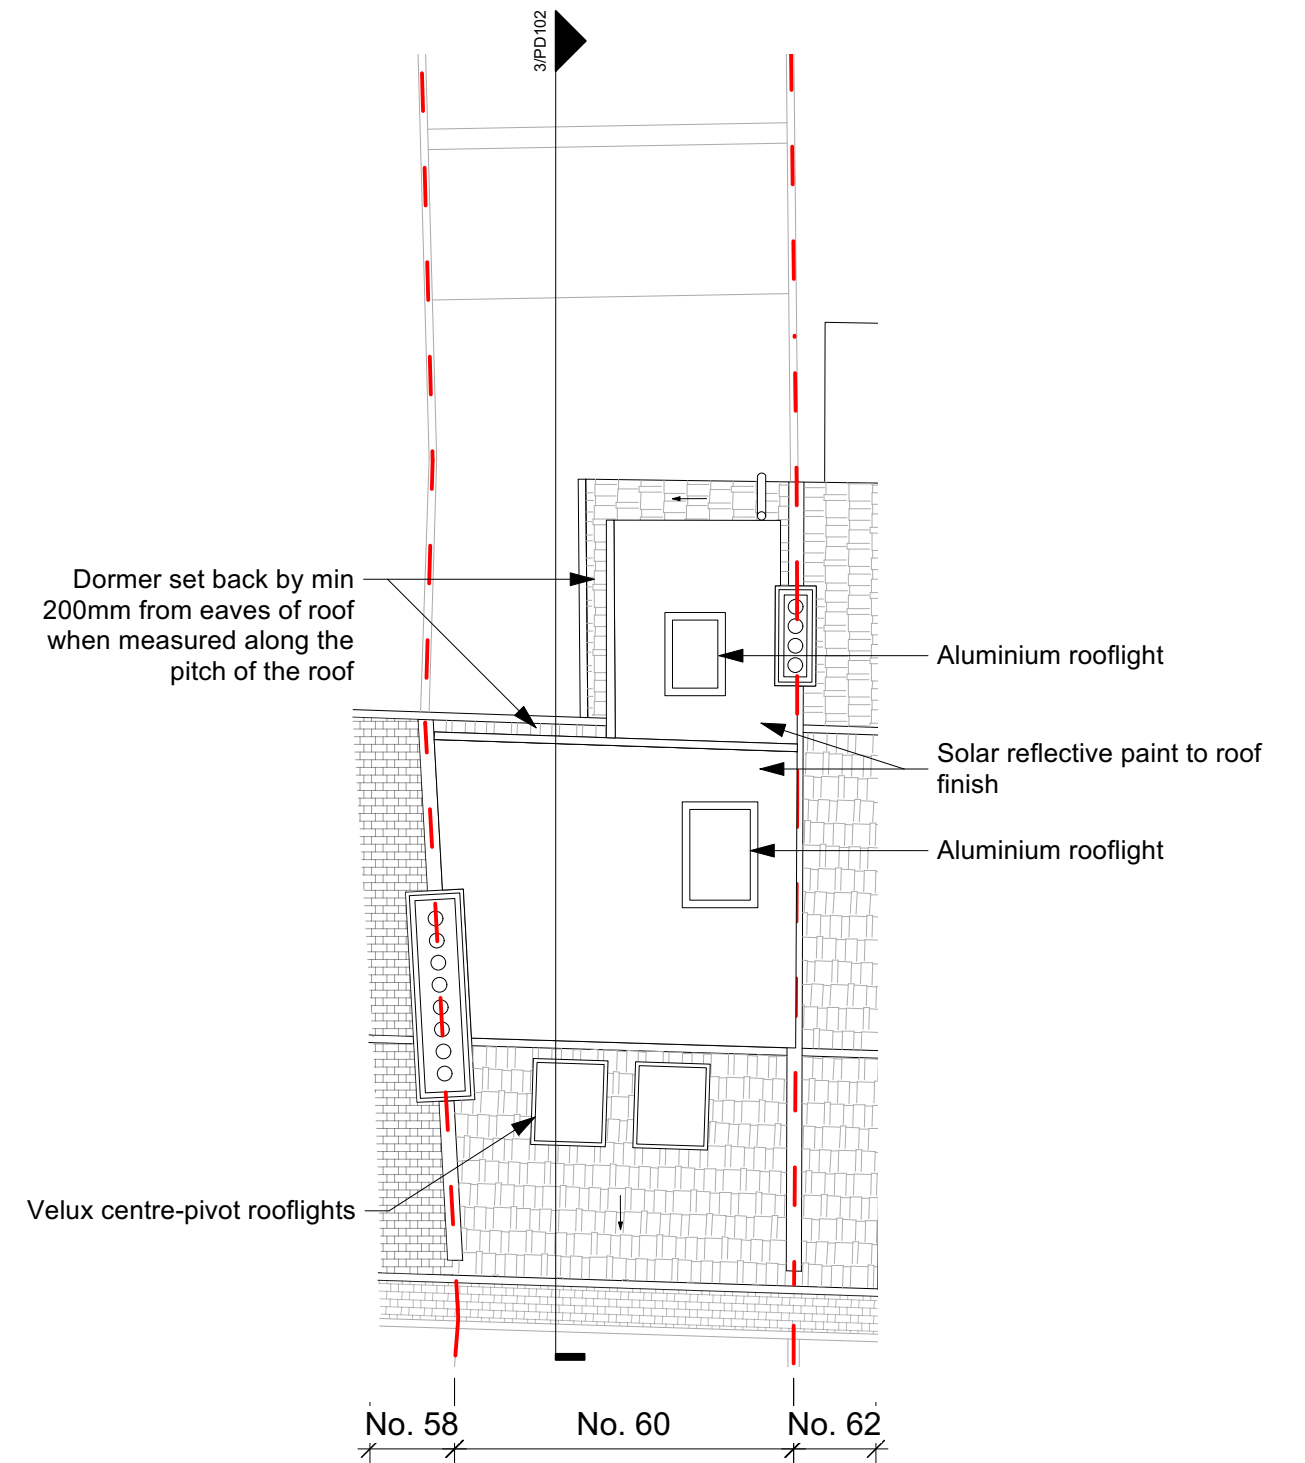

3 Proposed Roof Plan
Scale: 1:100

 

Notes

1. Do not scale from this drawing
2. All dimensions are in millimeters unless noted otherwise
3. All dimensions are to be checked on site
4. Any discrepancies are to be reported immediately to the architect
5. This design and drawing is the copyright of Studio Eyre Ltd and may not be reproduced without prior written consent

Rev	Description	Date
A	Planning	18.04.23

Project	60 Clarendon Road		
Project no.	1012		
Drawing title	Proposed Plans		
Drawing no.	PD101	Rev.	A
Scale	1:100@A3	Date	April 2023

studioeyre