



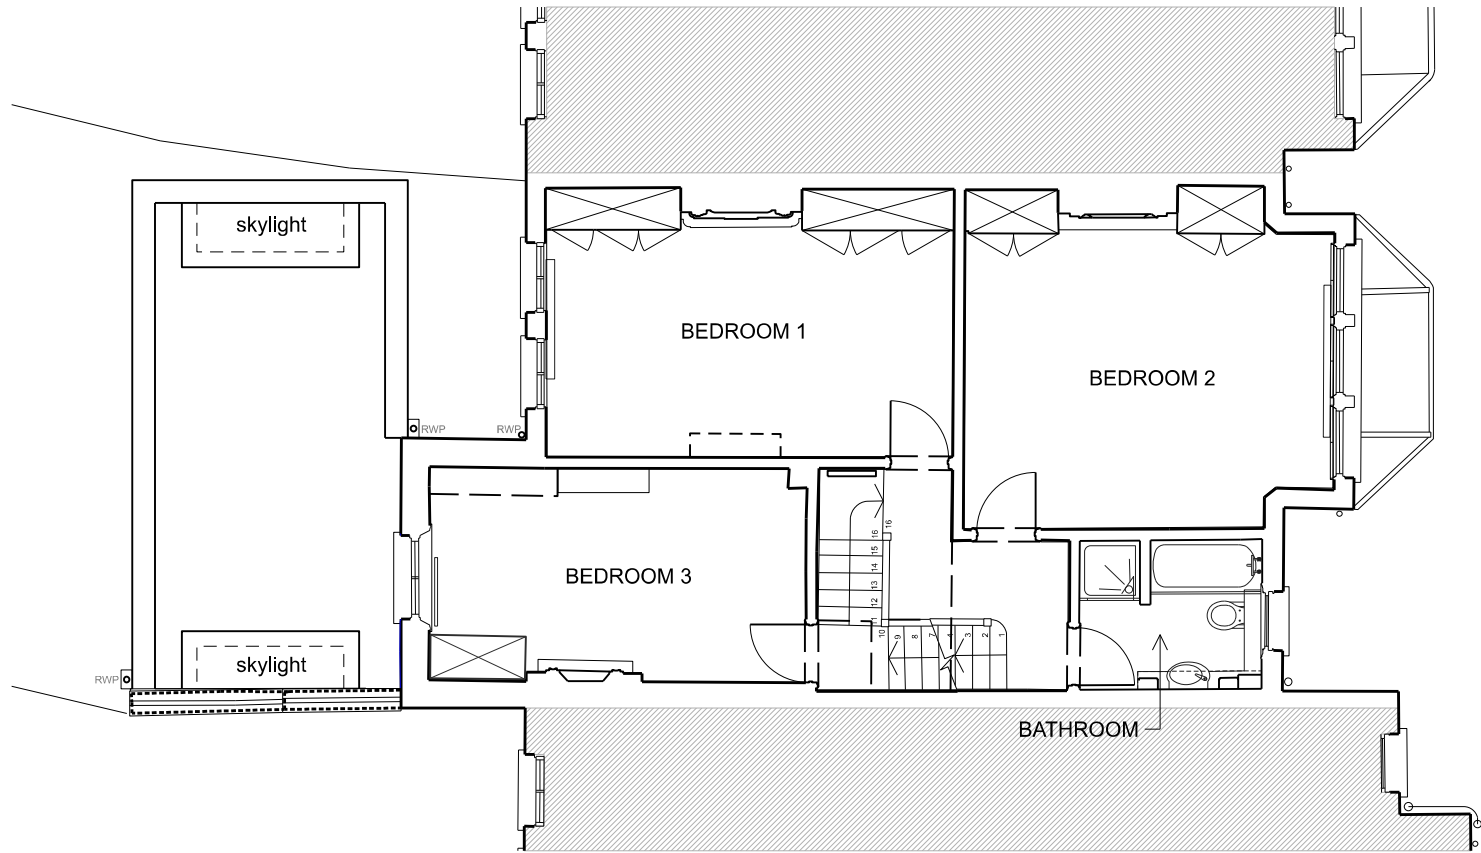

PROPOSED FIRST FLOOR PLAN

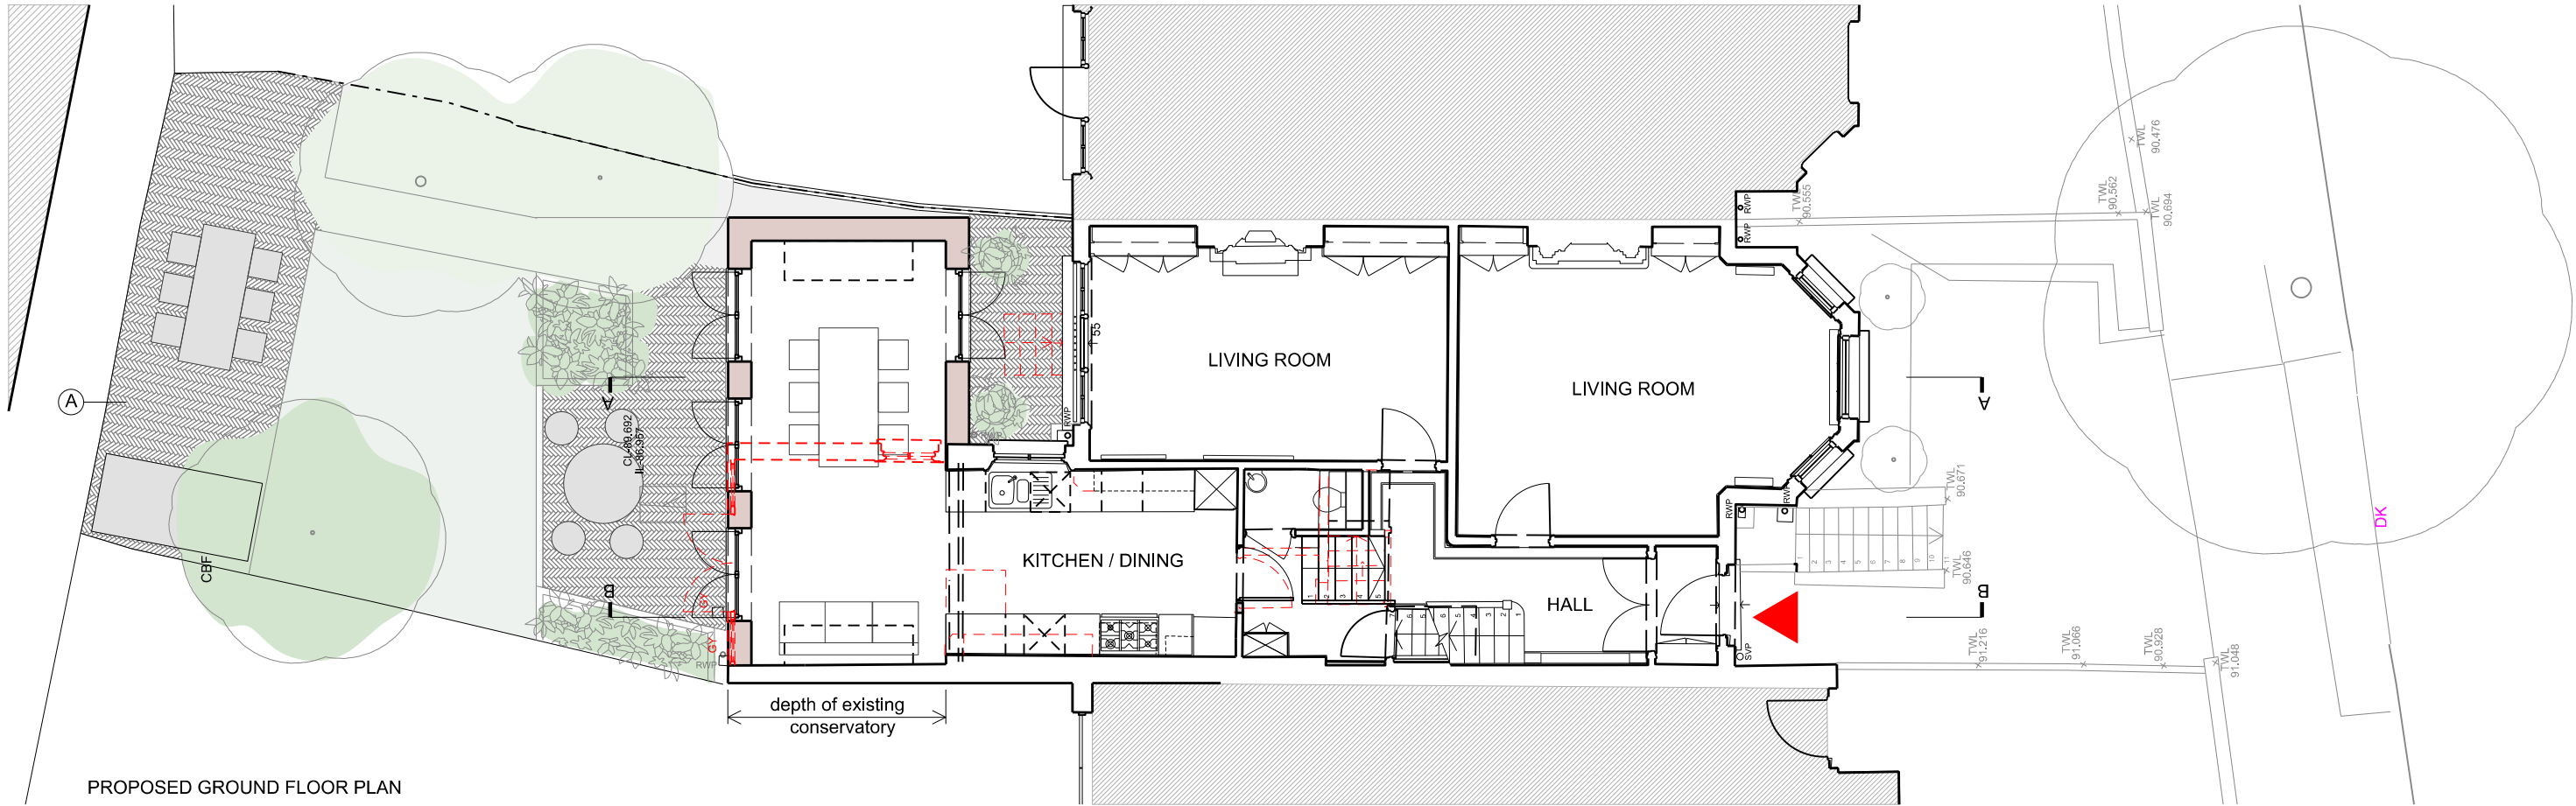


PROPOSED GROUND FLOOR PLAN

KEY:

(A)




Weinerberger 'aldus' permeable brick paving

 


Project:	25 Muswell Road, London, N10 2BS		
Drawing No:	347 TP 101		
Title:	PROPOSED GROUND AND FIRST FLOOR PLANS		
Scale:	1:100@A3		

Iss	Date	Description
1	14.02.2023	Submitted for Town Planning
0	10.02.2023	Issued for client review


Tectonics
 Unit EG2 Norway Wharf, N1 5QT
 (t) 020 7249 1934
 (e) studio@tectonics-architects.com
 © Tectonics Architects Limited

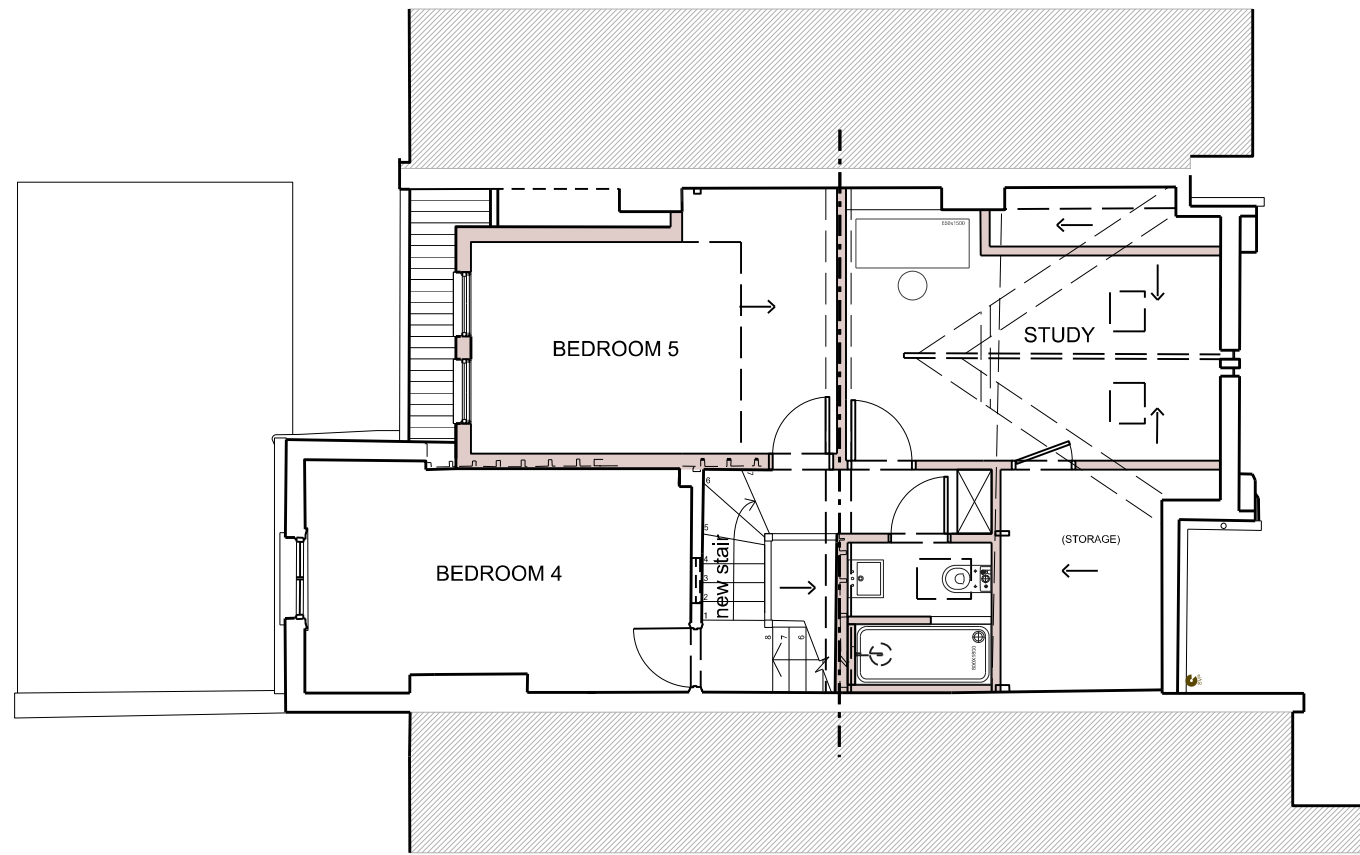

PROPOSED SECOND FLOOR PLAN

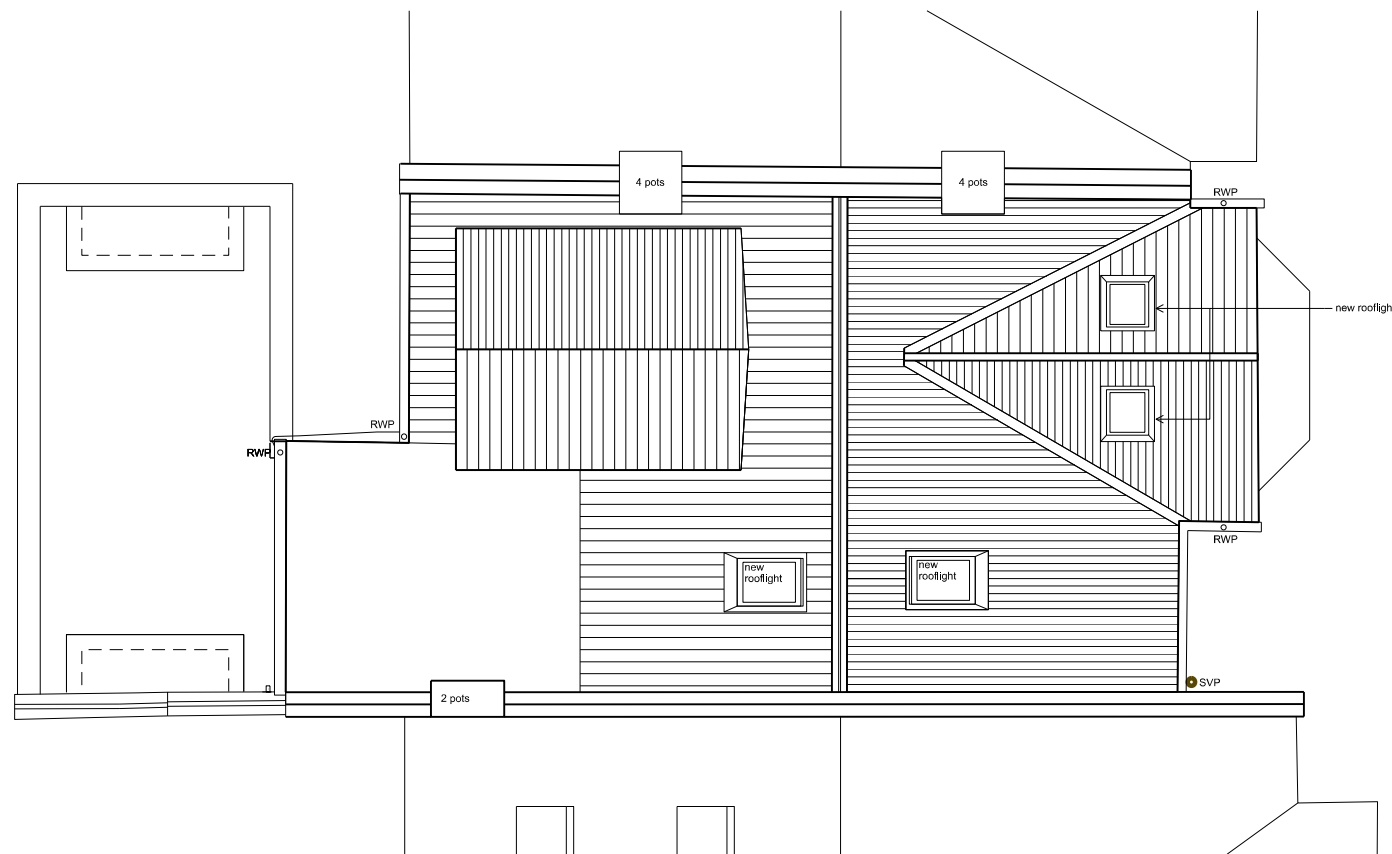

PROPOSED ROOF PLAN

 


Project:	25 Muswell Road, London, N10 2BS		
Drawing No:	347 TP 102		
Title:	PROPOSED SECOND FLOOR AND ROOF PLANS		
Scale:	1:100@A3		

Iss	Date	Description
1	14.02.2023	Submitted for Town Planning
0	10.02.2023	Issued for client review

Unit EG2 Norway Wharf, N1 5QT
(t) 020 7249 1934
(e) studio@tectonics-architects.com

© Tectonics Architects Limited

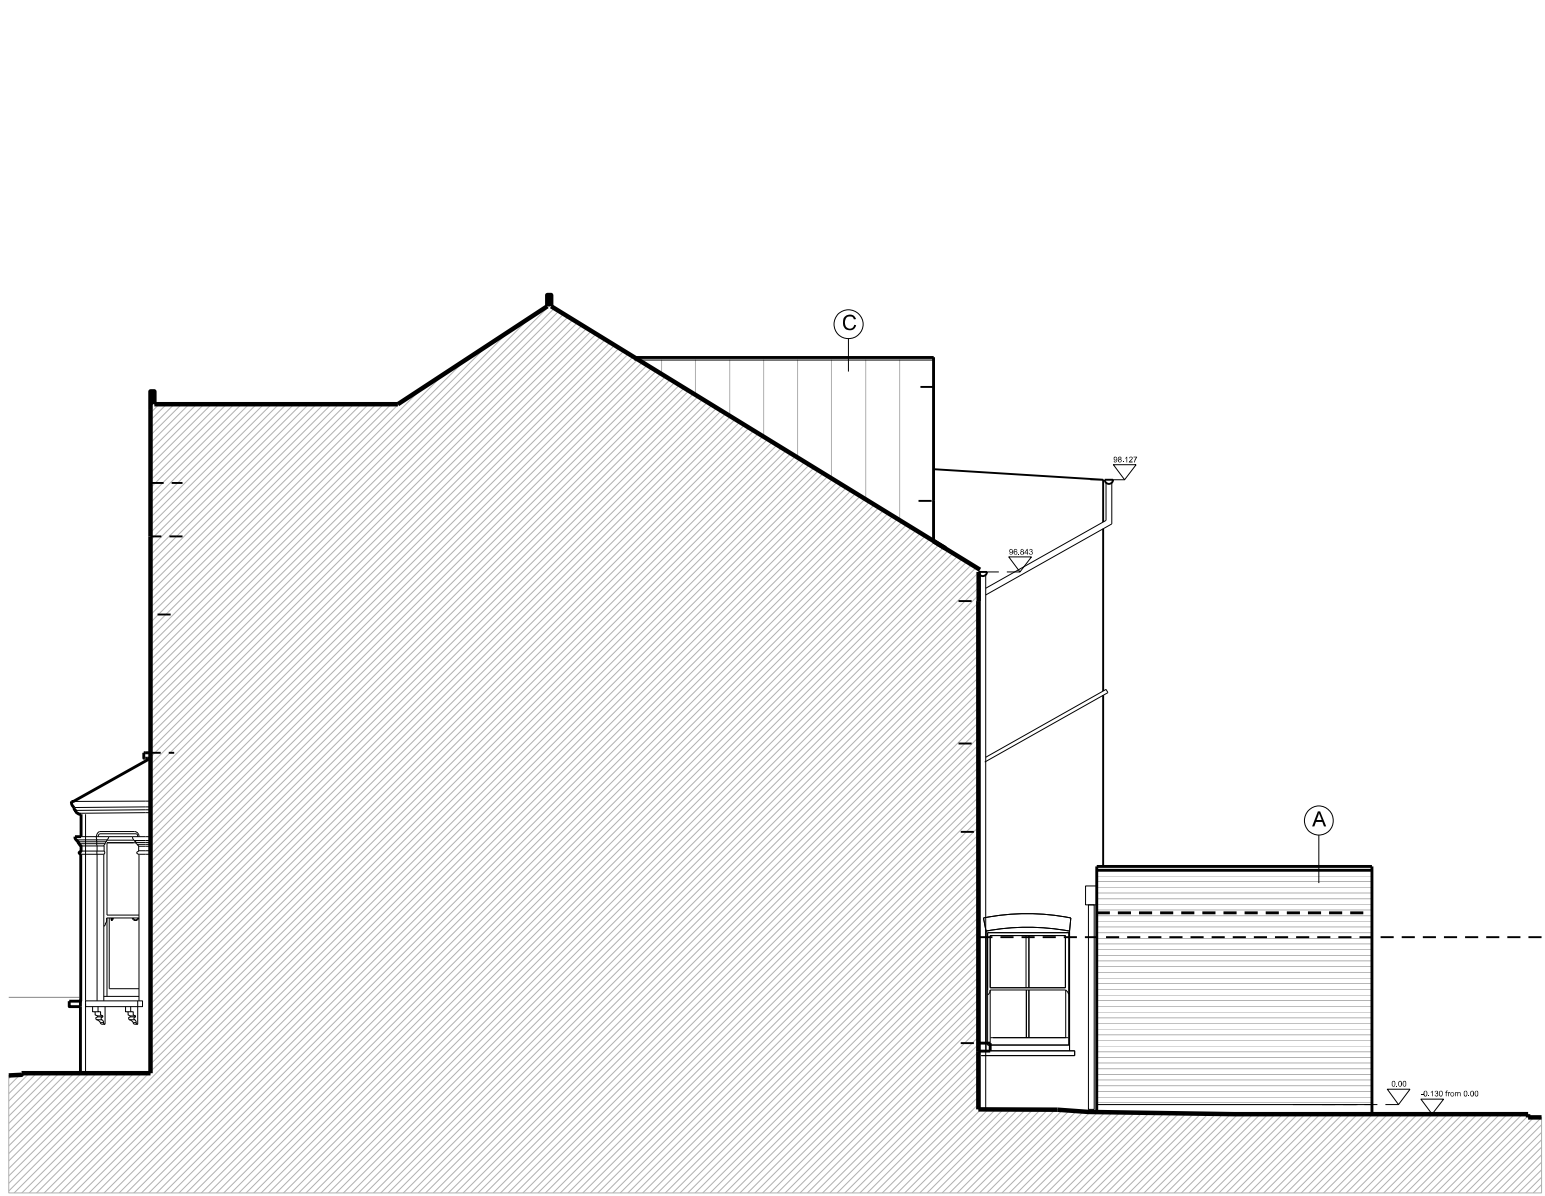

PROPOSED FLANK ELEVATION



PROPOSED REAR ELEVATION

KEY:

(A)



london stock brickwork

(B)



double glazed steel framed doors; in black

(C)




VM Zinc; Quartz


(D)




double glazed timber framed sash windows; painted white

 


Project:		25 Muswell Road, London, N10 2BS		
Drawing No:		347 TP 201		
Title:		PROPOSED FRONT AND REAR ELEVATIONS		
Scale:		1:100@A3		
Tectonics Unit EG2 Norway Wharf, N1 5QT (t) 020 7249 1934 (e) studio@tectonics-architects.com © Tectonics Architects Limited	Iss	Date	Description	
	1	14.02.2023	Submitted for Town Planning	
	0	10.02.2023	Issued for client review	

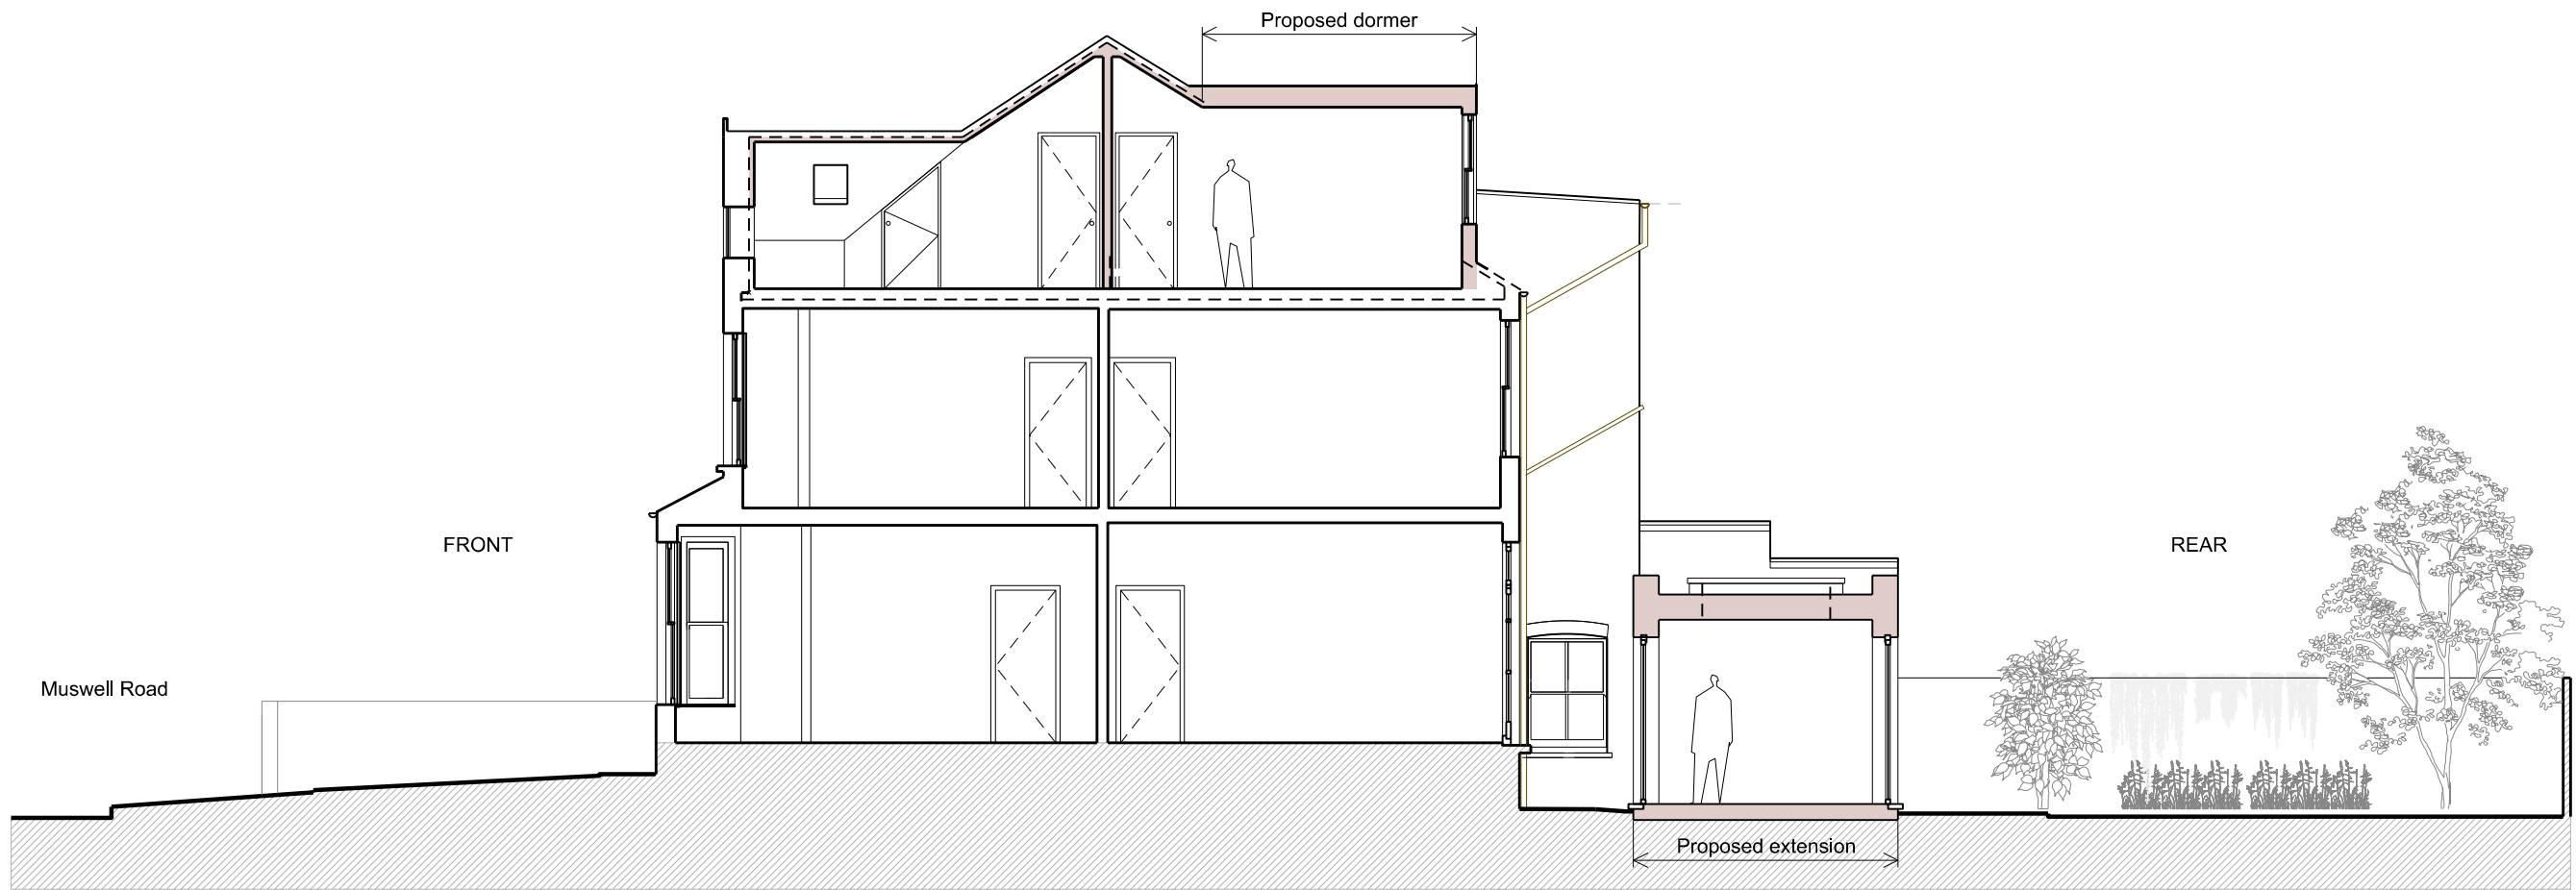

PROPOSED SECTION AA

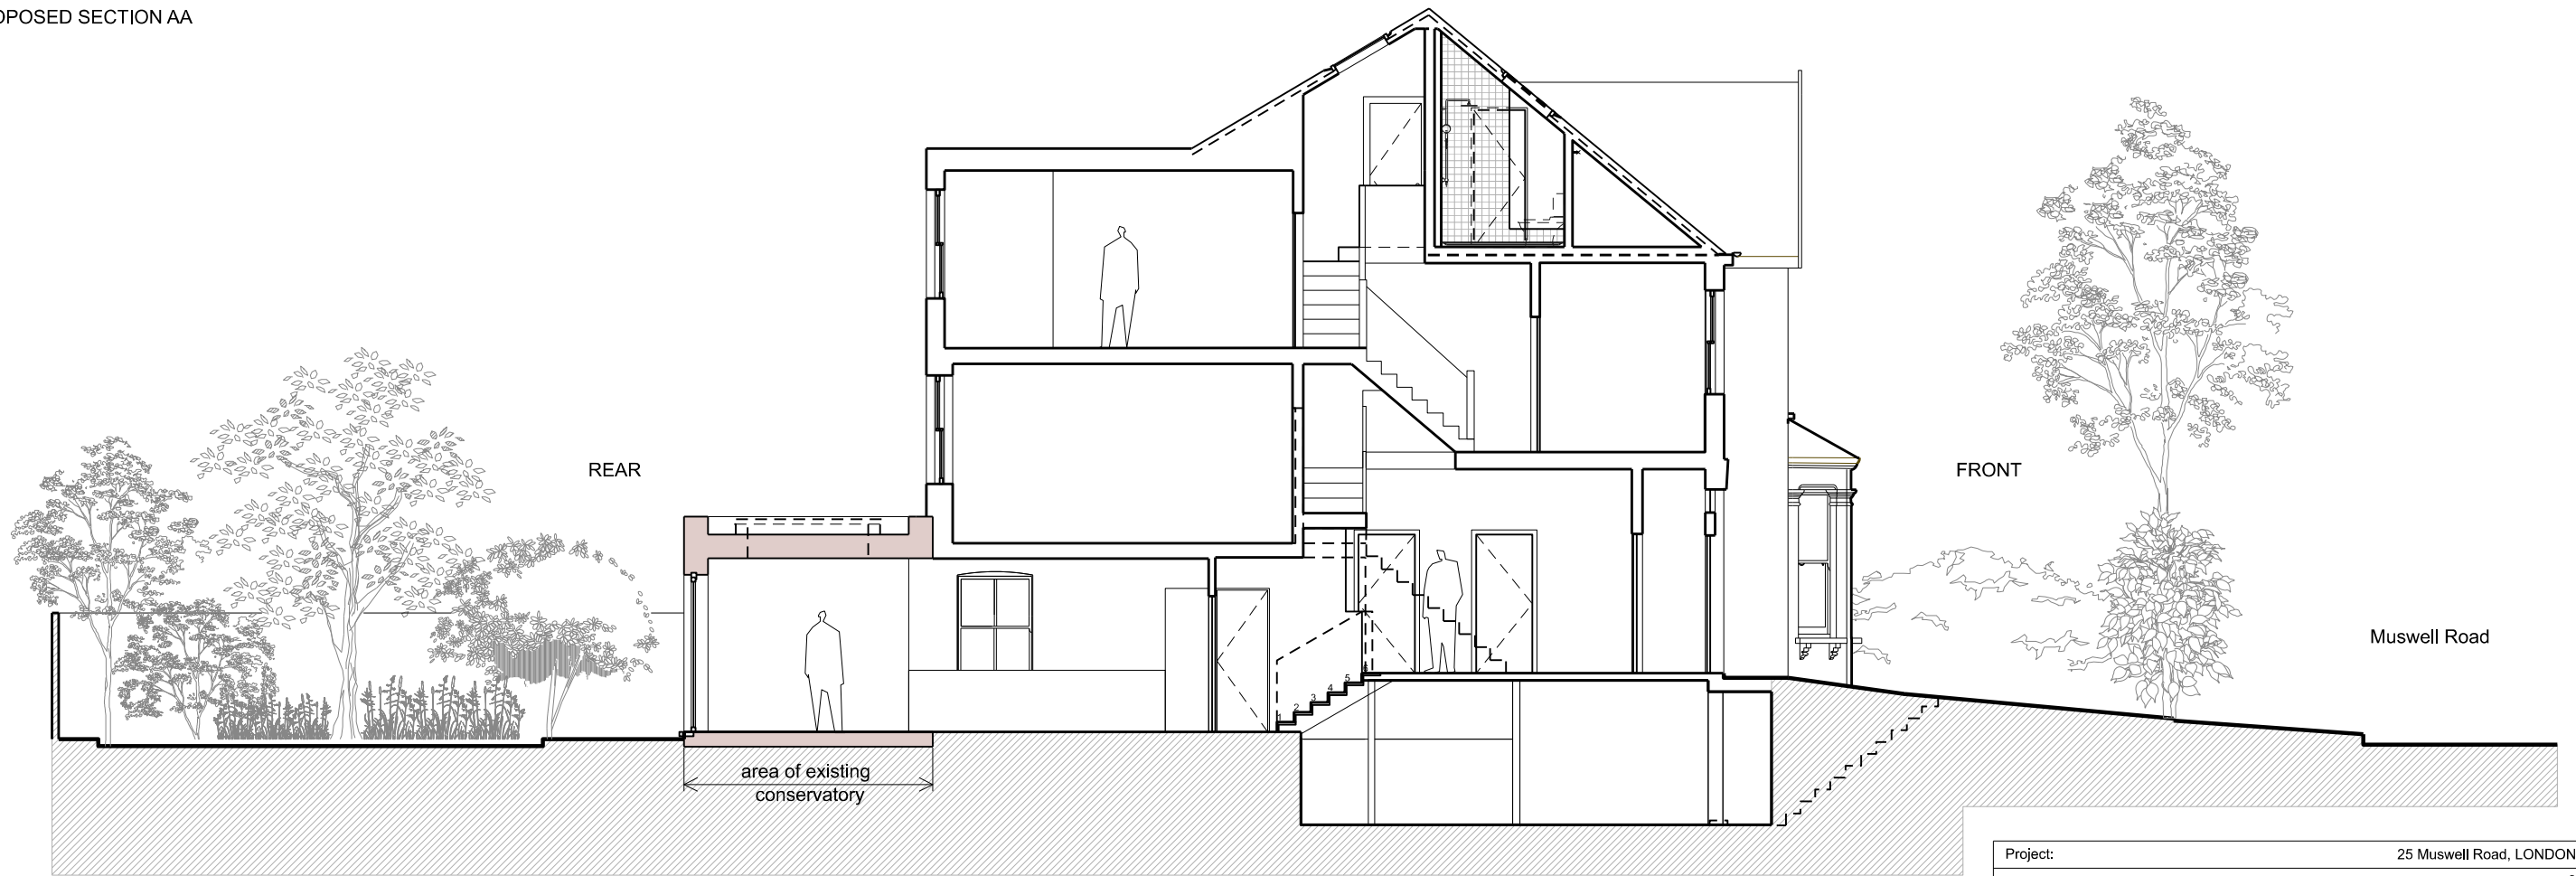

PROPOSED SECTION BB

 

Project:		25 Muswell Road, LONDON, N10 2BS	
Drawing No:		347TP 301	
Title:		PROPOSED SECTION AA AND BB	
Scale:		1:100 @ A3	
Iss	Date	Description	
1	14.02.2023	Submitted for Town Planning	
0	10.02.2023	Issued for client review	

Unit EG2 Norway Wharf, N1 5QT
 (t) 020 7249 1934
 (e) studio@tectonics-architects.com
 © Tectonics Architects Limited