



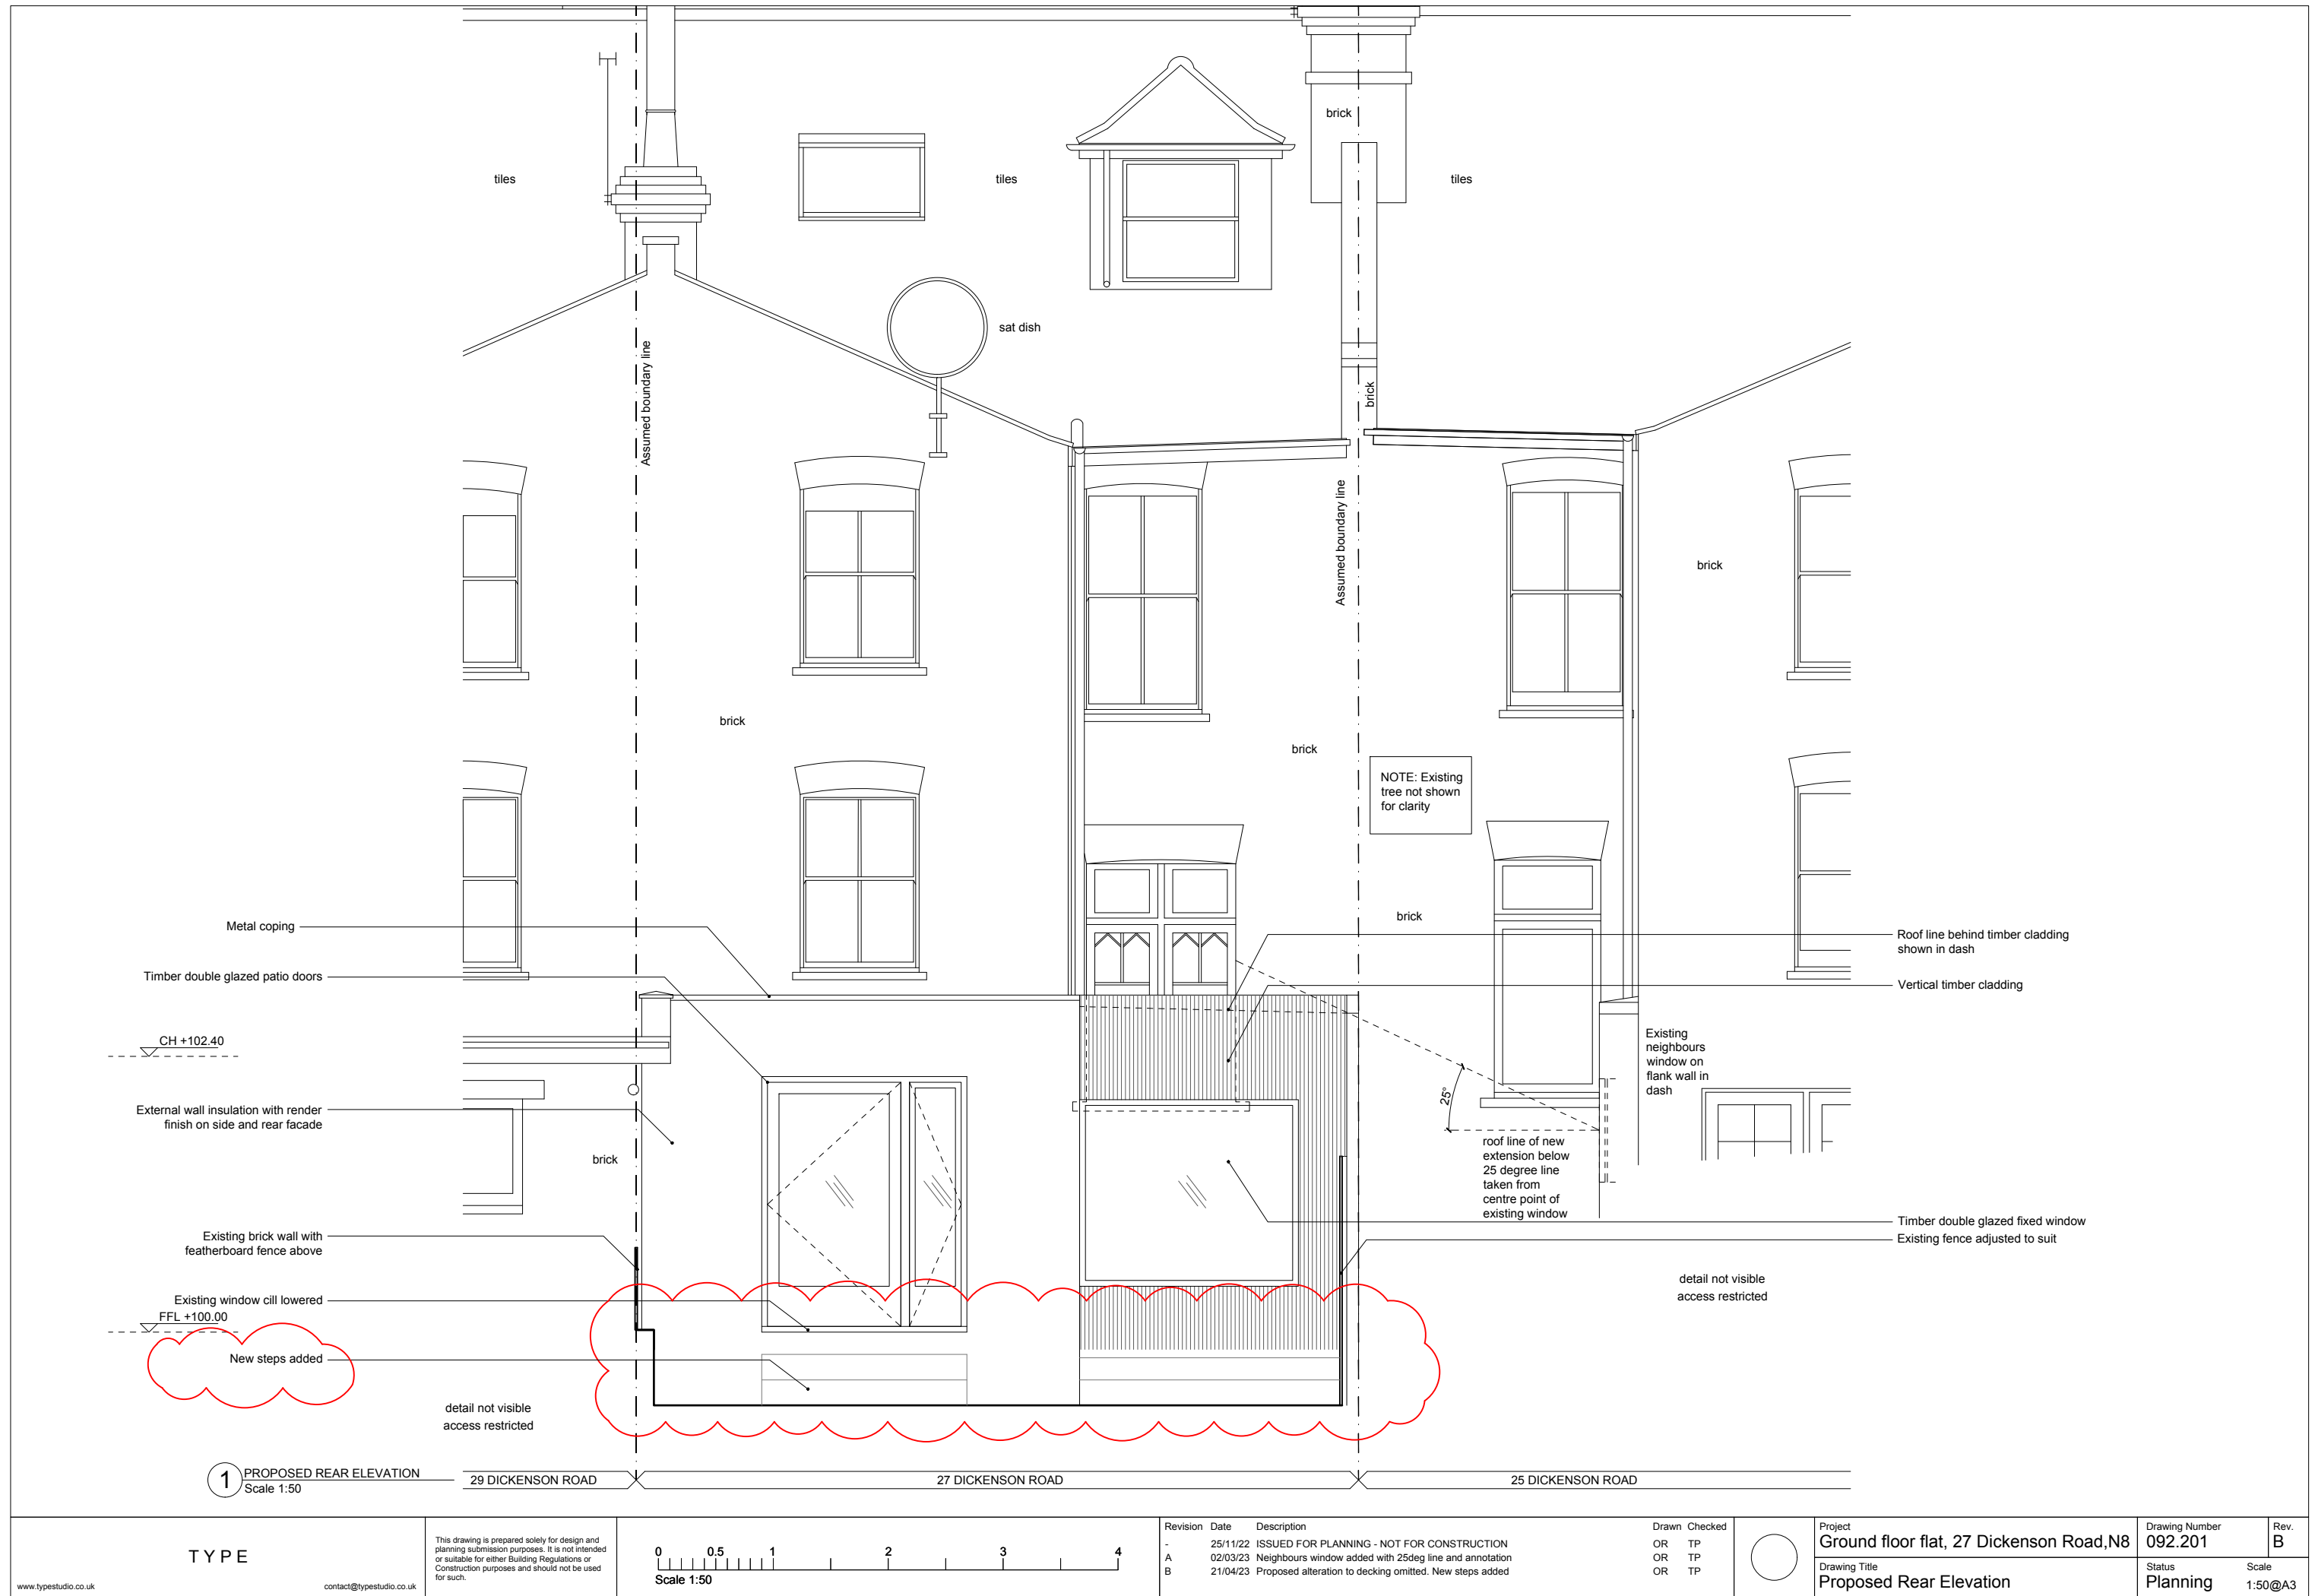

TYPE

This drawing is prepared solely for design and planning submission purposes. It is not intended or suitable for either Building Regulations or Construction purposes and should not be used for such.

 

Revision	Date	Description
-	25/11/22	ISSUED FOR PLANNING - NOT FOR CONSTRUCTION
A	02/03/23	Neighbours window added with 25deg line and annotation
B	21/04/23	Proposed alteration to decking omitted. New steps added

Drawn	Checked
OR	TP
OR	TP
OR	TP



Project	Ground floor flat, 27 Dickenson Road, N8
Drawing Title	Proposed Rear Elevation

Drawing Number	092.201
Status	Planning

Rev.	B
Scale	1:50@A3