



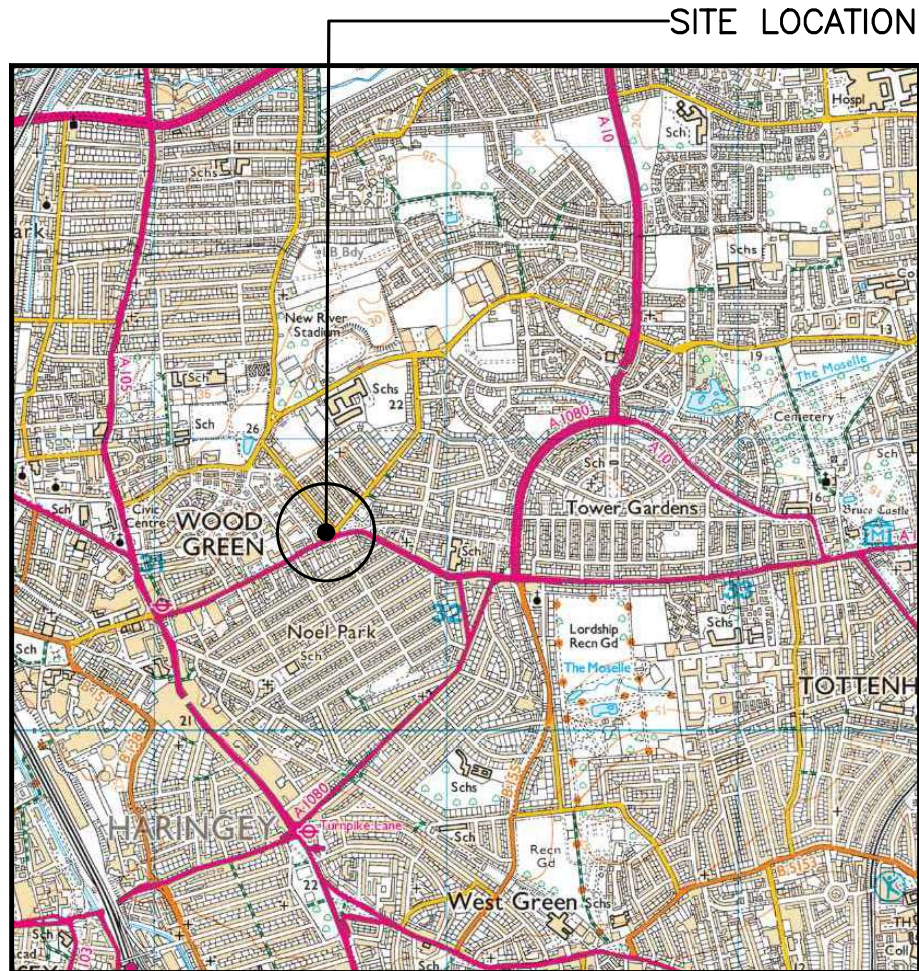

0 0.5km 1km
Scale



SITE LOCATION
(Scale 1:25000)

Ordnance Survey map extract
based upon Landranger map series
with the permission of the controller of
Her Majesty's Stationery Office
Licence no. 100022432
Crown copyright.

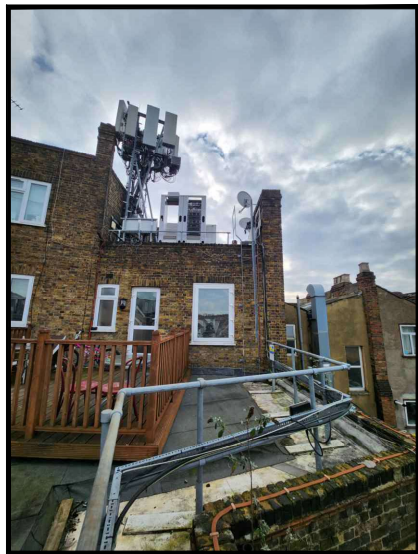

SITE PHOTOGRAPH

The drawings comply with VF Standard ICNIRP guidelines.
Designed in accordance with Cornerstone documents: SDN0009 V6.0.

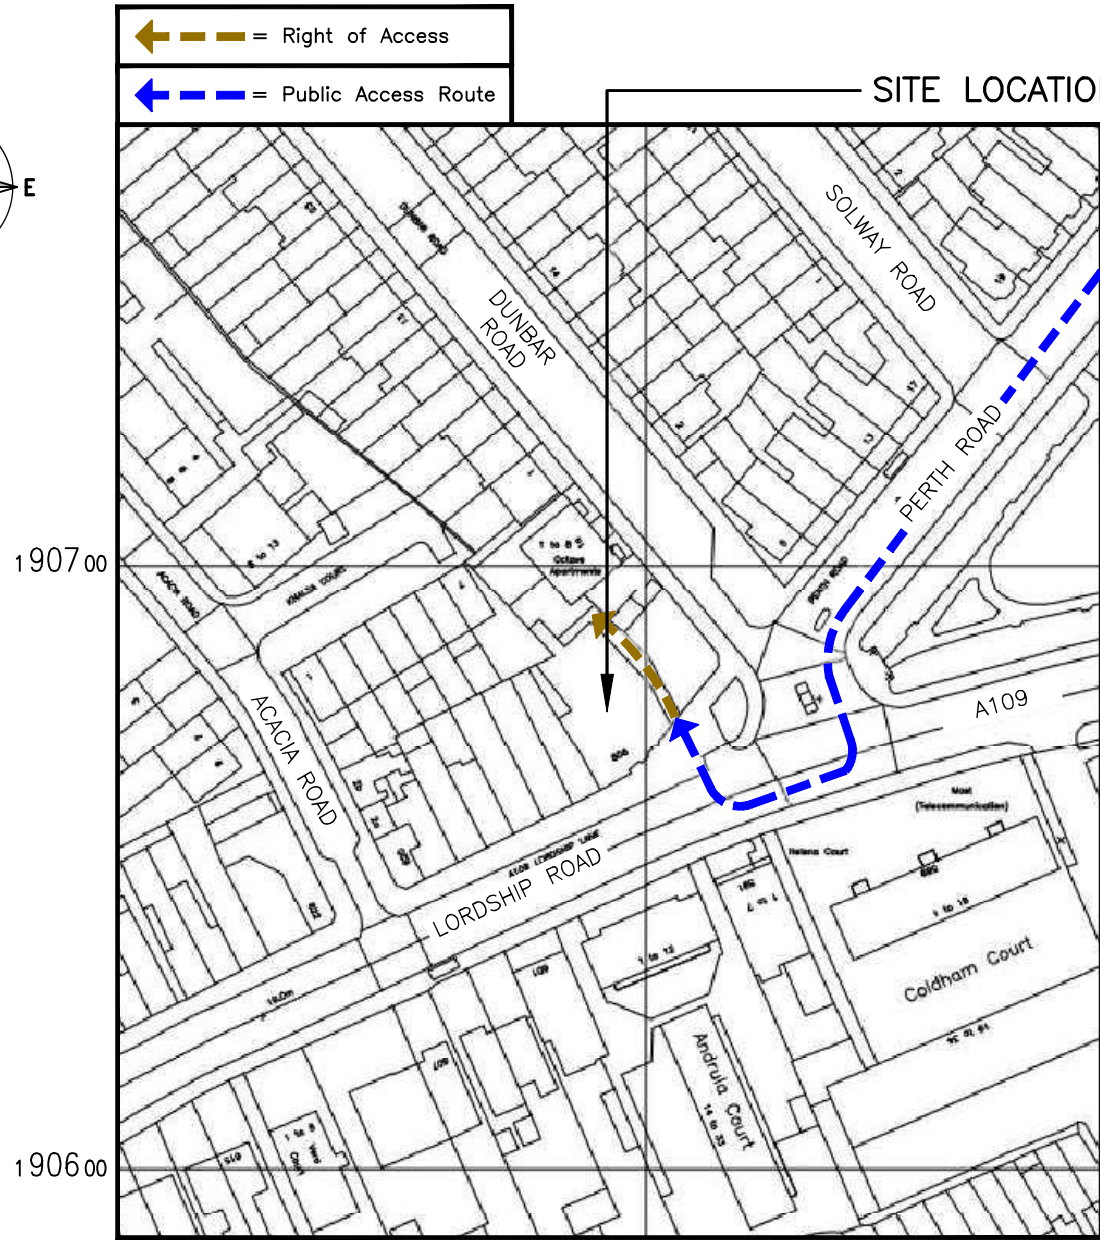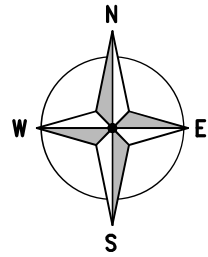

0 12.5 25 37.5 50 62.5m
1:1250

DETAILED SITE LOCATION
(Scale 1:1250)

Based upon Ordnance Survey map extract
with the permission of the Controller of
Her Majesty's Stationery Office.
Crown copyright.
Licence No. 100022432


ALL DIMENSIONS ARE IN mm UNLESS NOTED OTHERWISE

N.G.R E: 531586 N: 190680

DIRECTIONS TO SITE:
EXIT THE M25 CLOCKWISE AT JUNCTION 25.
AT THE ROUNDABOUT TAKE THE THIRD EXIT
ONTO THE A10 GREAT CAMBRIDGE ROAD.
FOLLOW THIS ROAD TO THE ROUNDABOUT
WITH NORTH CIRCULAR A406. TAKE THE
SECOND EXIT CONTINUING ON THE A10. AT
THE SECOND SET OF TRAFFIC LIGHTS TURN
RIGHT INTO WHITE HART LANE TAKE THE
FOURTH RIGHT TURN INTO PERTH ROAD. AT
THE JUNCTION TURN RIGHT INTO A109
LORDSHIP LANE. THE SITE (FORMER
LORDSHIPPH) IS IMMEDIATELY ON THE
RIGHT HAND SIDE.

NOTES:


A	Issued for Approval	ASE	FD	29.03.23
REV	MODIFICATION	BY	CH	DATE

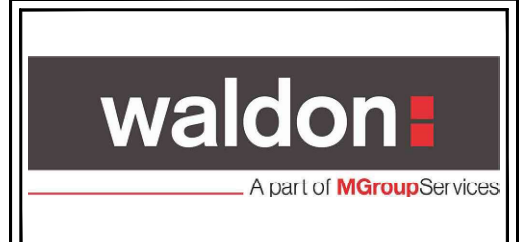

Cell Name		Opt.
606 LORDSHIP LANE		A
Cell ID No		
CORNERSTONE	VF	VMO2
E323453		
145366	77315_11	43335

Site Address / Contact Details	
WOOD GREEN LONDON GREATER LONDON N22 5JH	

Drawing Title:		SITE LOCATION MAPS	
Purpose of issue:		PLANNING	Dwg Rev:
Drawing Number:		100	A
Surveyed By:		FD	Pack Issue:
Original Sheet Size:		A3	
Drawn:	Date:	Checked:	Date:
ASE	29.03.23	FD	29.03.23
		A	

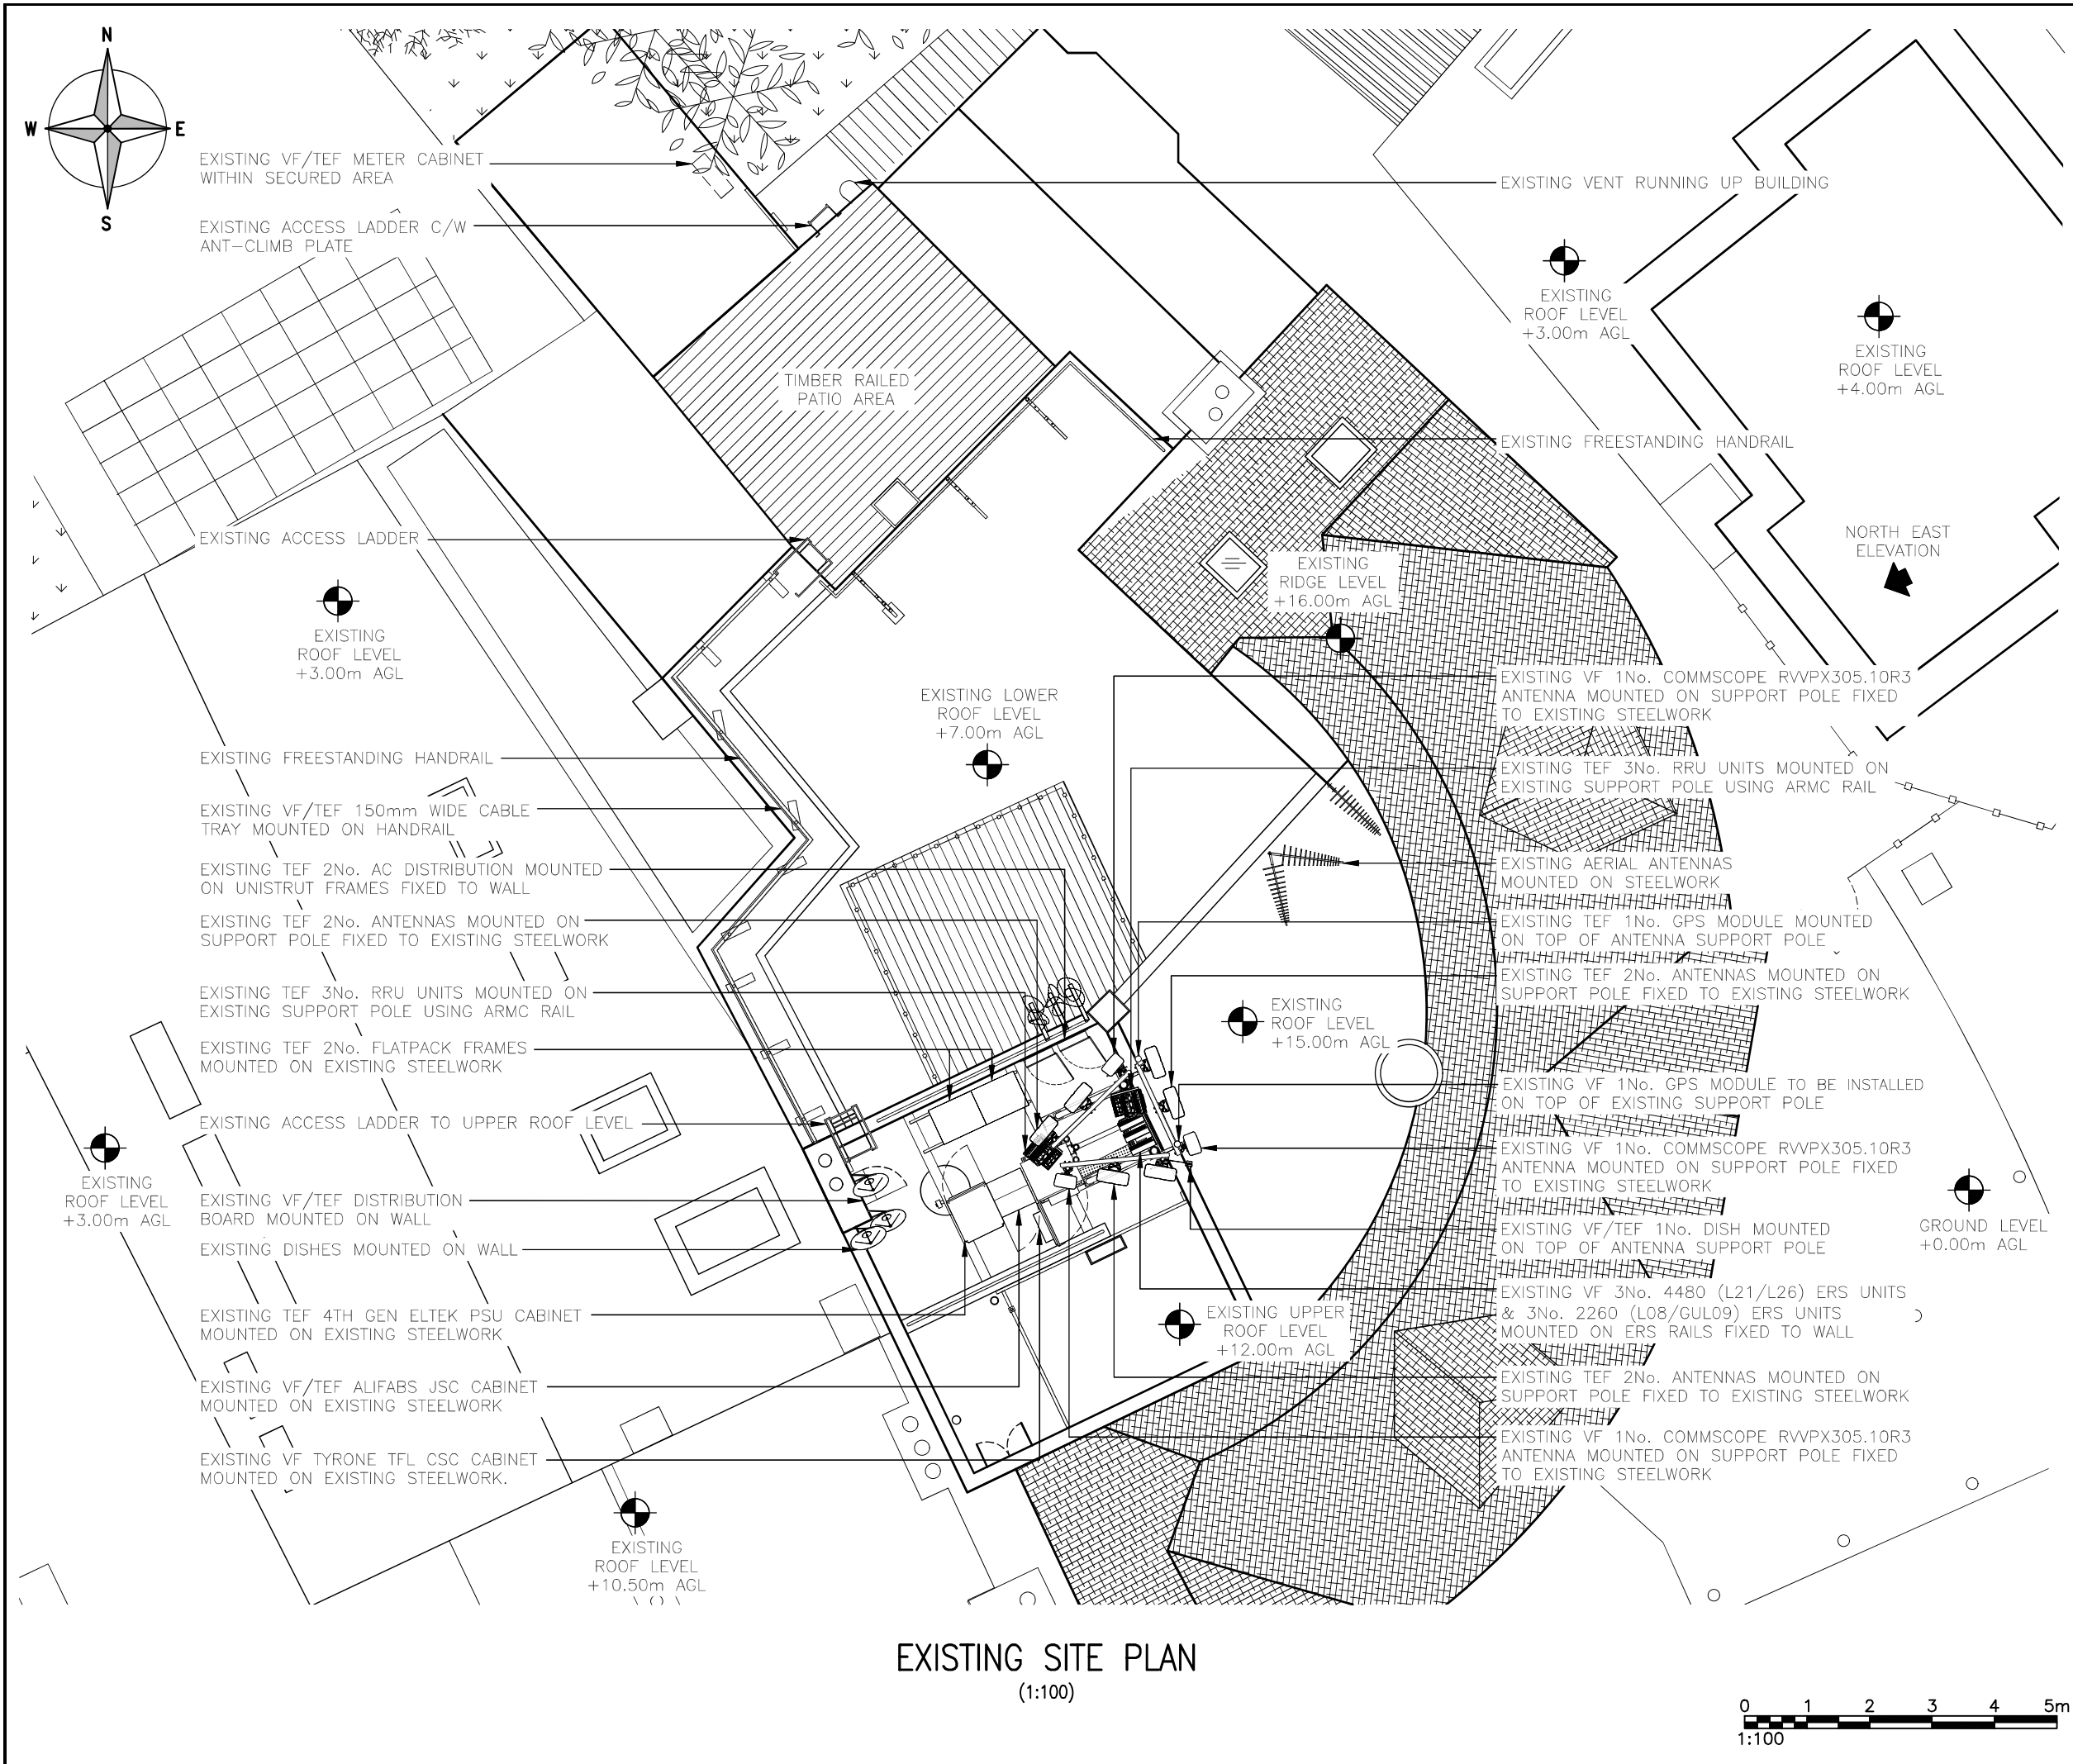

EXISTING SITE PLAN
(1:100)

ALL DIMENSIONS ARE IN mm UNLESS NOTED OTHERWISE

N.G.R

E: 531586 N: 190680

NOTES:

A	Issued for Approval	ASE	FD	29.03.23
REV	MODIFICATION	BY	CH	DATE

waldon

A part of MGroupServices

cornerstone

Cell Name		Opt.
606 LORDSHIP LANE		A
Cell ID No		
CORNERSTONE	VF	VM02
E323453		
145366	77315_11	43335

Site Address / Contact Details


WOOD GREEN
LONDON
GREATER LONDON
N22 5JH

Drawing Title:
EXISTING SITE PLAN

Purpose of issue:	PLANNING	Dwg Rev:
Drawing Number:	200	A

Surveyed By:	Original Sheet Size:	Pack Issue:
FD	A3	
Drawn:	Date:	Checked:
ASE	29.03.23	FD
		Date:
		29.03.23
		A

SDNT0005 Version 1.3

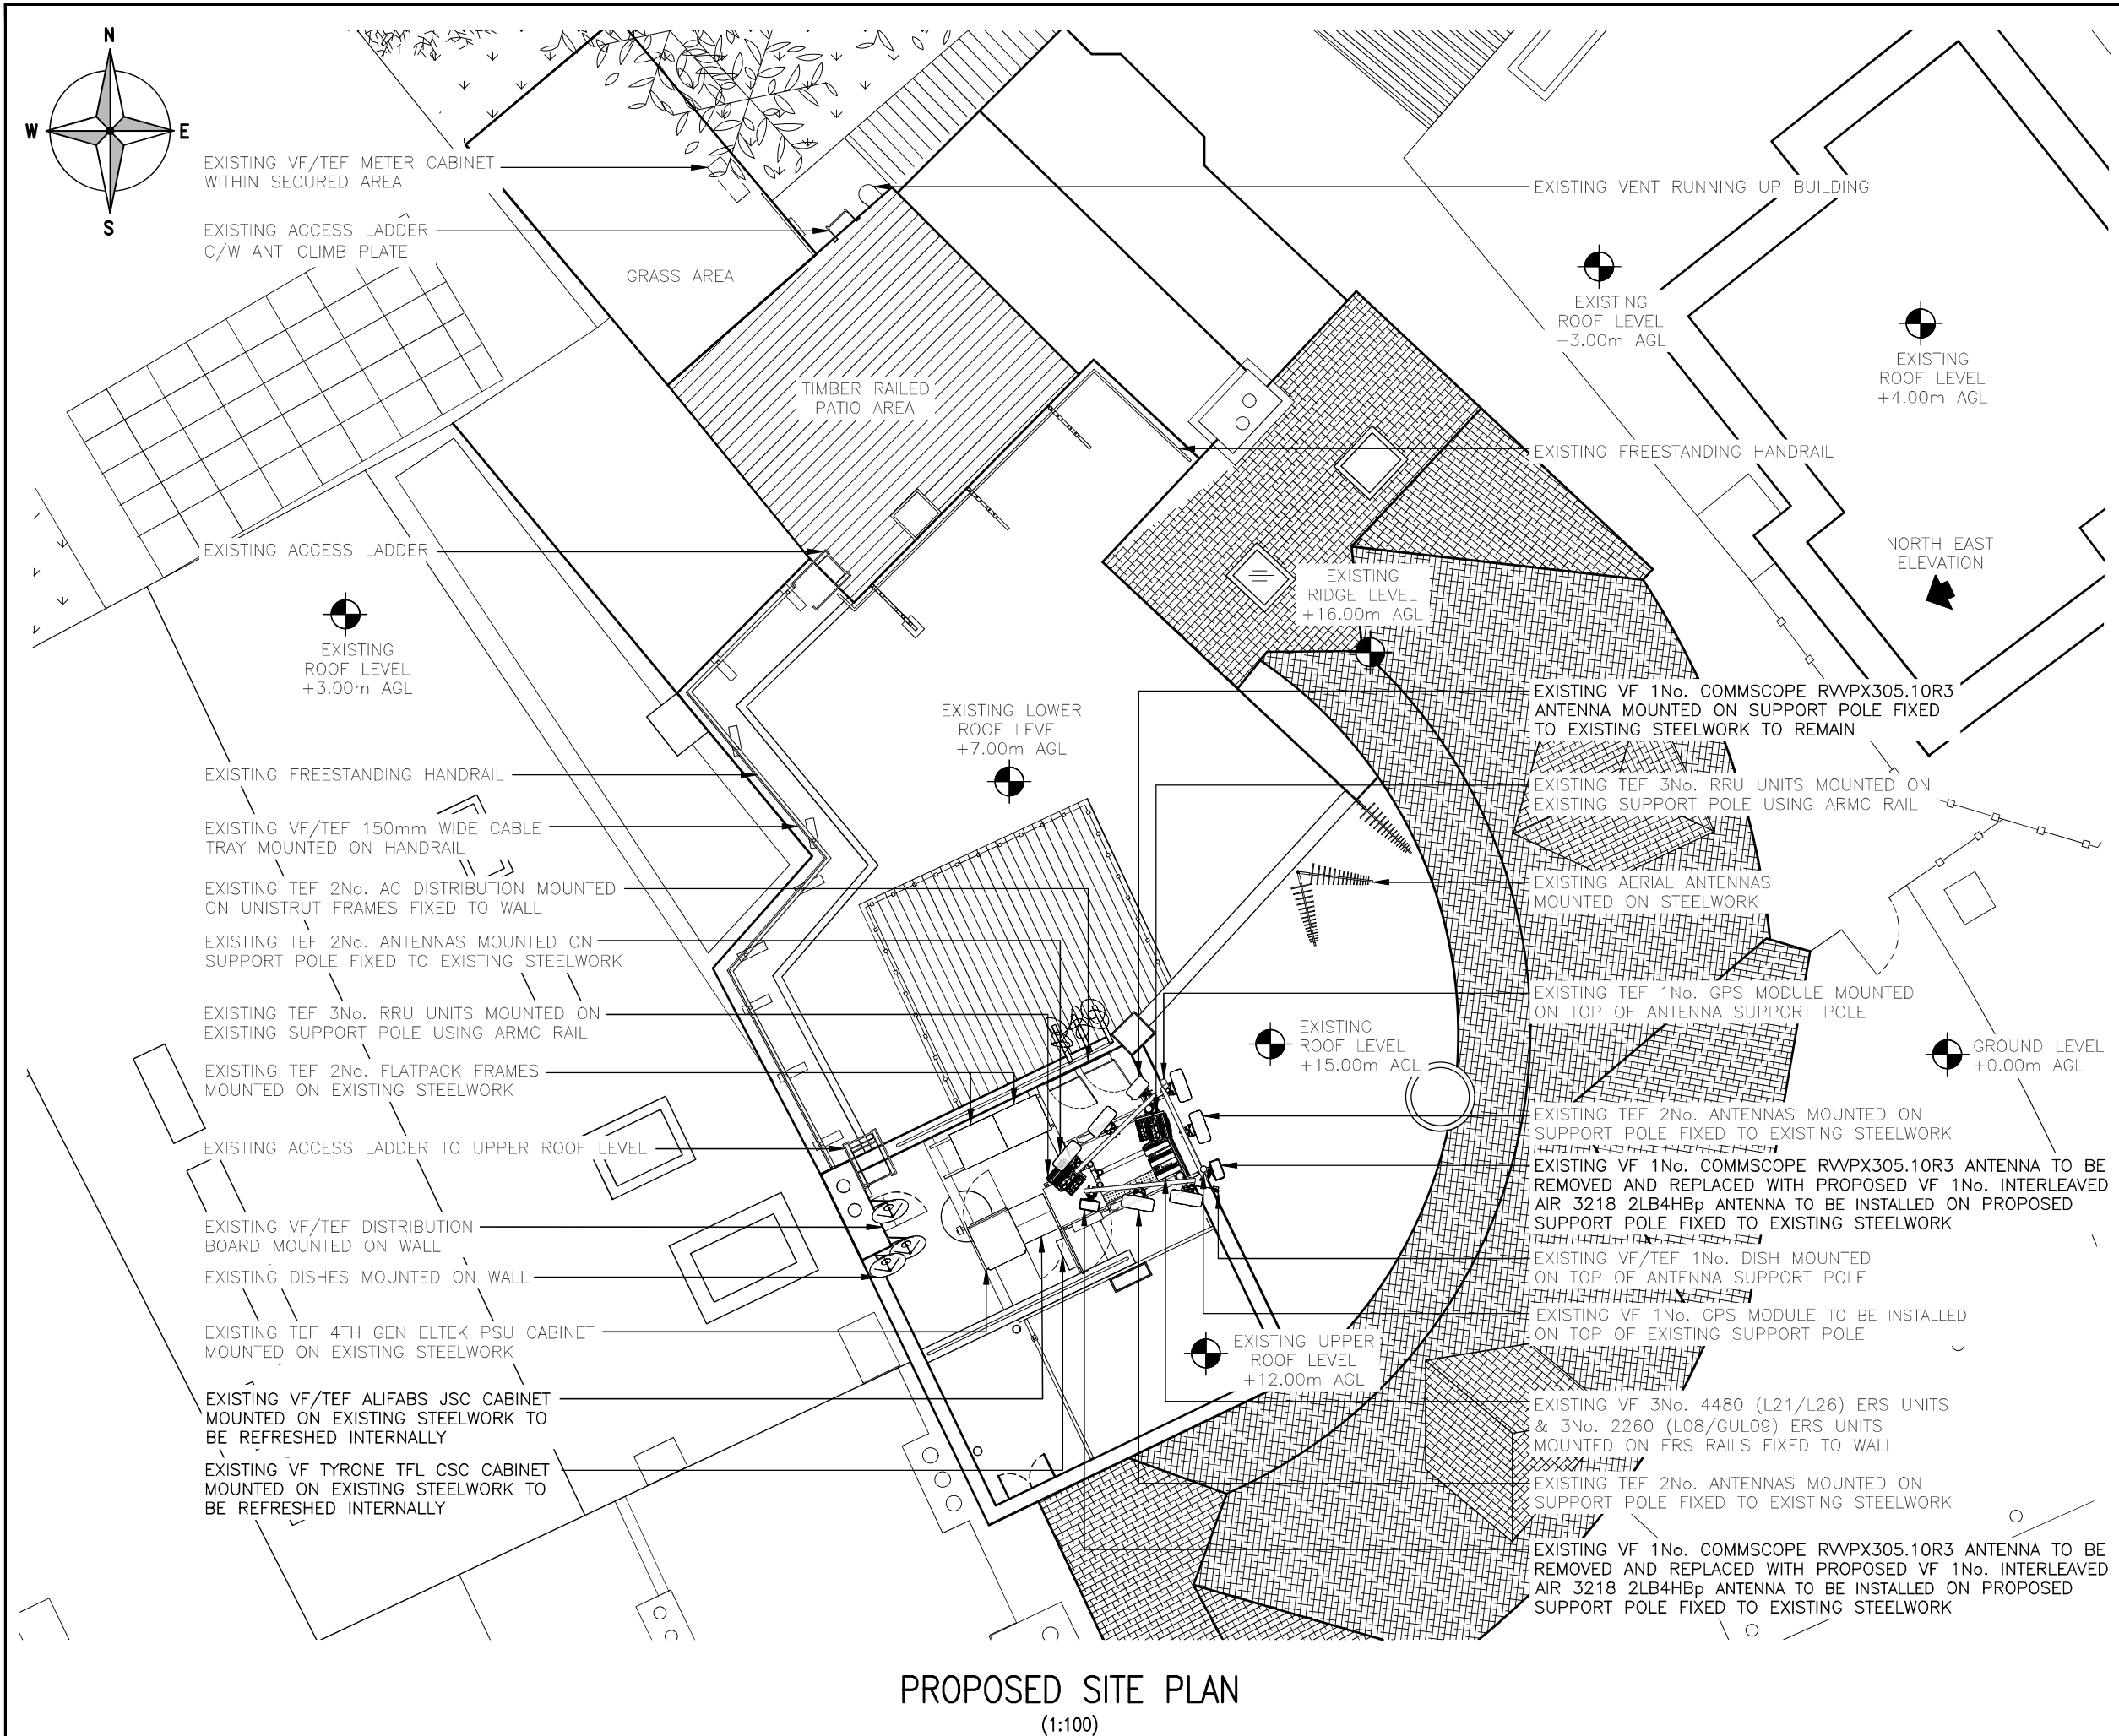

PROPOSED SITE PLAN
(1:100)

The drawings comply with VF Standard ICNIRP guidelines.
Designed in accordance with Cornerstone documents: SDN0009 V6.0.

ALL DIMENSIONS ARE IN mm UNLESS NOTED OTHERWISE

N.G.R

E: 531586 N: 190680

NOTES:

A	Issued for Approval	ASE	FD	29.03.23
REV	MODIFICATION	BY	CH	DATE

waldon

A part of MGroupServices

cornerstone

Cell Name		Opt.
606 LORDSHIP LANE		A
Cell ID No		
CORNERSTONE	VF	VM02
E323453		
145366	77315_11	43335

Site Address / Contact Details

WOOD GREEN
LONDON
GREATER LONDON
N22 5JH

Drawing Title:
PROPOSED SITE PLAN

Purpose of issue:
PLANNING

Dwg Rev:
A

Drawing Number:
201

Pack Issue:
A

Surveyed By:
FD

Original Sheet Size:
A3

Pack Issue:
A

Drawn:
ASE

Date:
29.03.23

Checked:
FD


Date:
29.03.23

Pack Issue:
A

SDNT0005 Version 1.3



EXISTING NORTH EAST ELEVATION
(1:100)

 

ALL DIMENSIONS ARE IN mm UNLESS NOTED OTHERWISE

N.G.R | E: 531586 N: 190680

NOTES:

A	Issued for Approval	ASE	FD	29.03.23
REV	MODIFICATION	BY	CH	DATE



Cell Name	Opt.
606 LORDSHIP LANE	A

Cell ID No		
CORNERSTONE	VF	VMO2
E323453		
145366	77315_11	43335

Site Address / Contact Details
WOOD GREEN LONDON GREATER LONDON N22 5JH

Drawing Title:	EXISTING SITE ELEVATION
----------------	-------------------------

Purpose of issue:	PLANNING	Dwg Rev:
		A

Drawing Number:	300	Pack Issue:
		A


Surveyed By:	FD	Original Sheet Size:	A3	Pack Issue:
				A

Drawn:	Date:	Checked:	Date:	
ASE	29.03.23	FD	29.03.23	A



The drawings comply with VF Standard ICNIRP guidelines.
Designed in accordance with Cornerstone documents: SDN0009 V6.0.

PROPOSED NORTH EAST ELEVATION
(1:100)

 

ALL DIMENSIONS ARE IN mm UNLESS NOTED OTHERWISE

N.G.R E: 531586 N: 190680

NOTES:

A	Issued for Approval	ASE	FD	29.03.23
REV	MODIFICATION	BY	CH	DATE



Cell Name		Opt.
606 LORDSHIP LANE		A
Cell ID No		
CORNERSTONE	VF	VM02
E323453		
145366	77315_11	43335

Site Address / Contact Details	
WOOD GREEN LONDON GREATER LONDON N22 5JH	

Drawing Title:		PROPOSED SITE ELEVATION	
Purpose of issue:		PLANNING	Dwg Rev:
Drawing Number:		301	A
Surveyed By:	FD	Original Sheet Size:	A3
Drawn:	ASE	Checked:	FD
Date:	29.03.23	Date:	29.03.23
		Pack Issue:	A