





rear elevation



front elevation

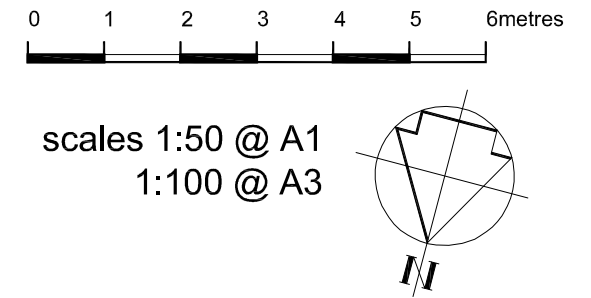

elevations
as proposed

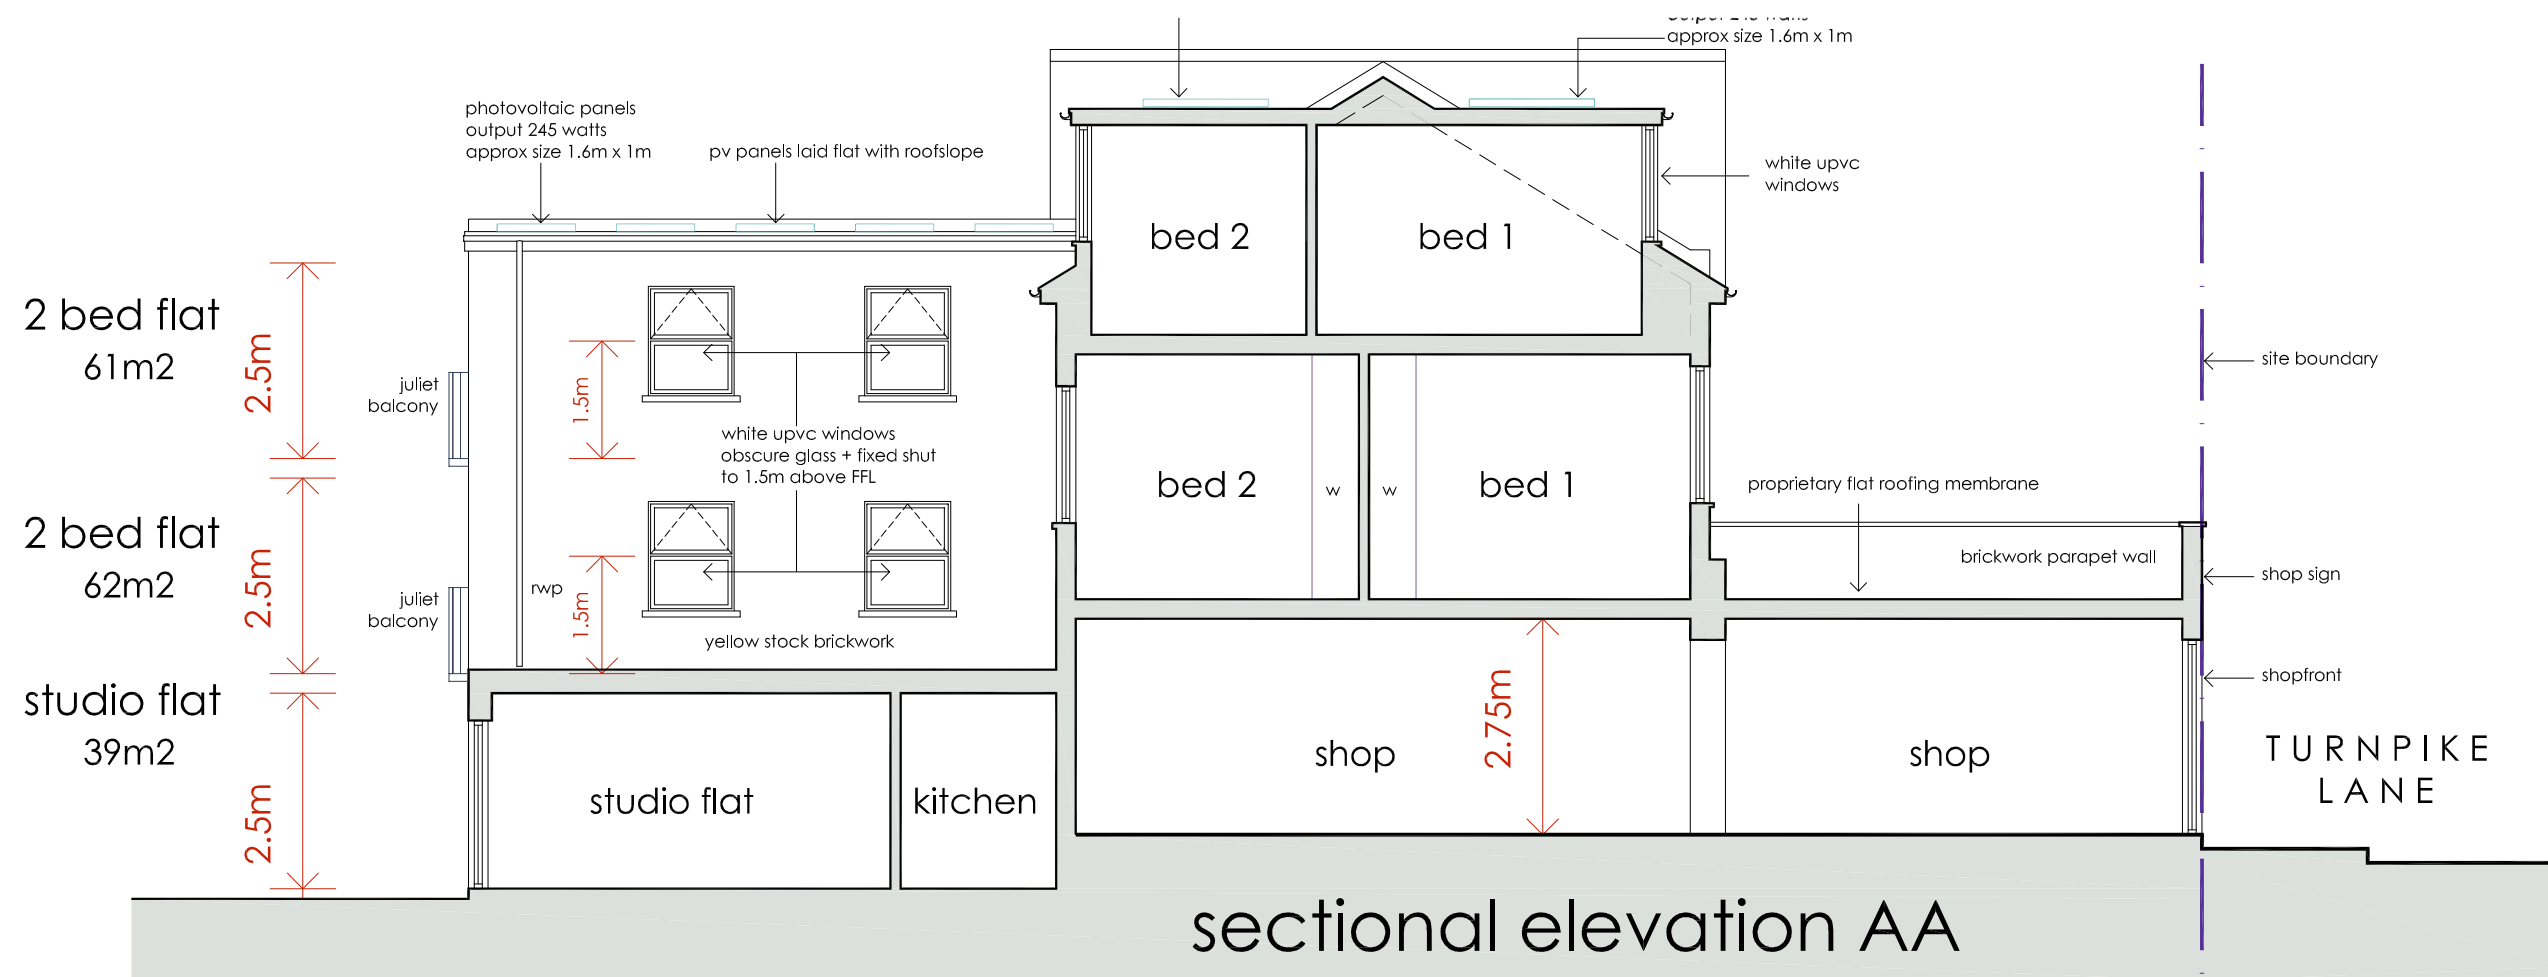

sectional elevation AA

DVM ARCHITECTS 4a Murray Street . London . NW1 9RE Telephone 0207 485 2121 . Facsimile 0207 267 2527 e-mail: studio@dvmarch.com		
Client	Thiandson Property Ltd	
Project	62 Turnpike Lane London N8 0PR	
Title	Elevations as PROPOSED	
Scale	Date	Job No.
1:50	22.04.23	1177
Drawing No.	Rev.	
1177-15	H	

All dimensions are to be checked on site.
© This drawing is copyright and remains the property of David & Victoria Mercer
at all times and may not be reproduced in part or whole without written consent.