


# MANNOCK ROAD

90

92

Front amenity

94

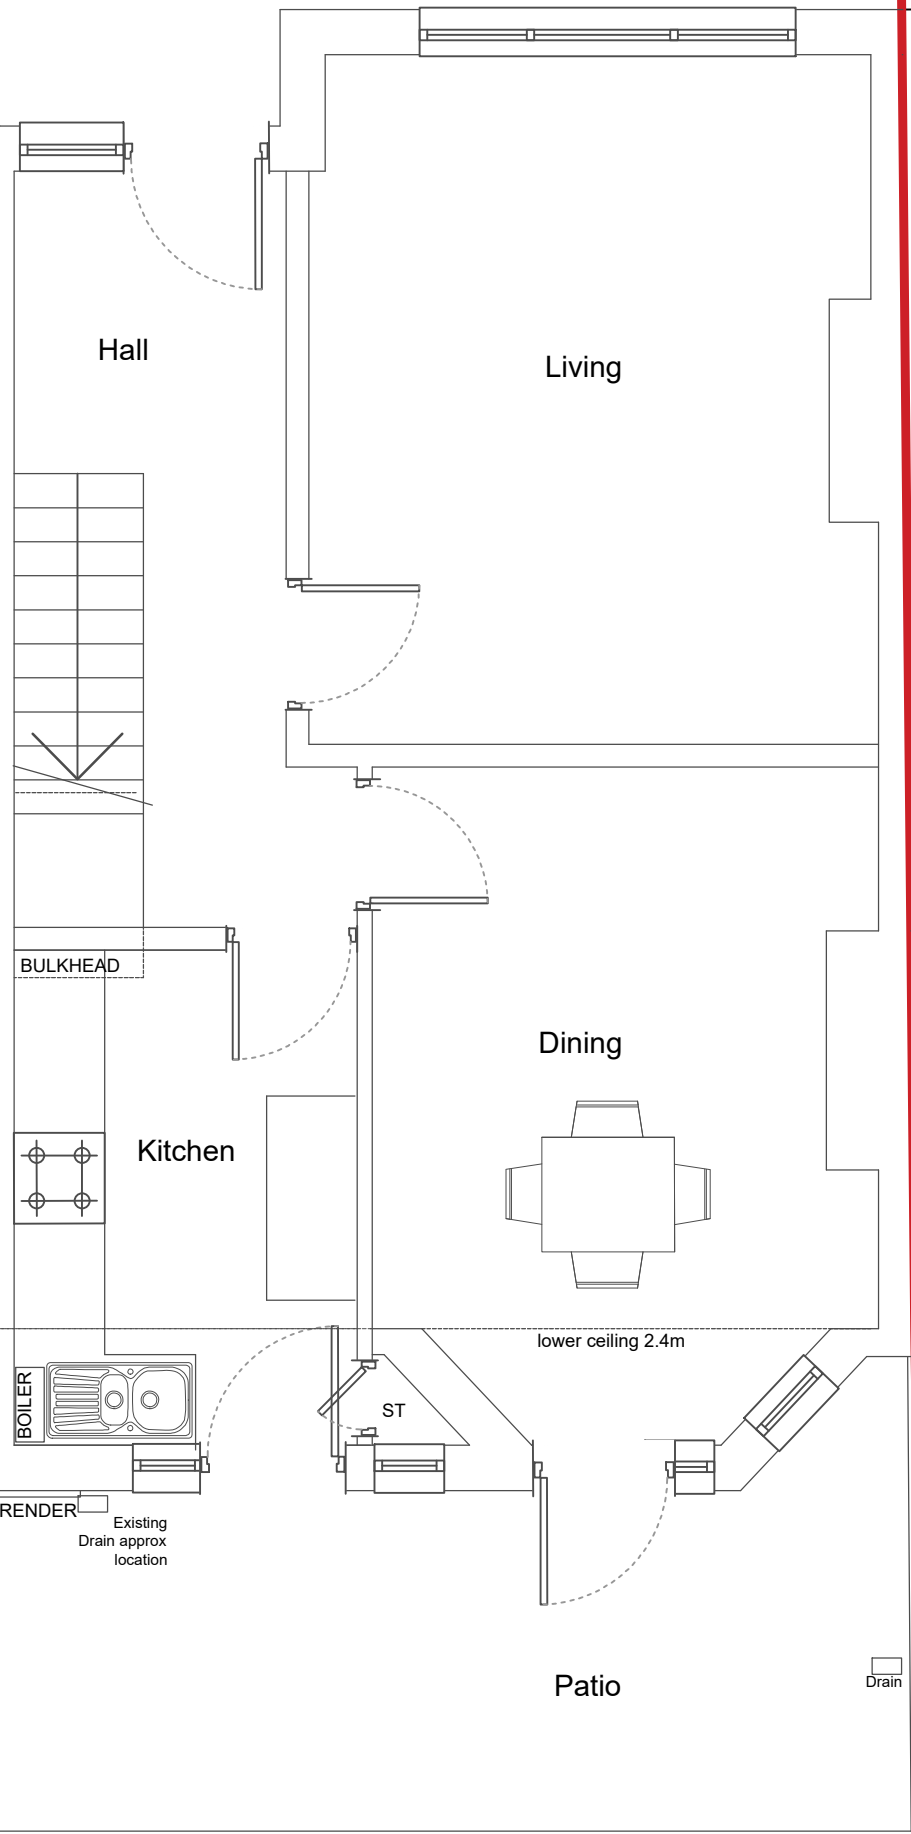

Single Storey rear extension

Rear garden

EXISTING SITE PLAN

drawing title

F255 /E02

drawing number

Mr M Fifield  
No. 92 Mannock Road LB Haringey N22 6AA  
client / project

1:50 / 1:100  
scale @ A1 / A3

F255  
project number


SJAM  
originated by



FOR PLANNING

status

Metres

 

-

revision

sJAM  
architects.com