


MANNOCK ROAD

90

92

Front amenity

94

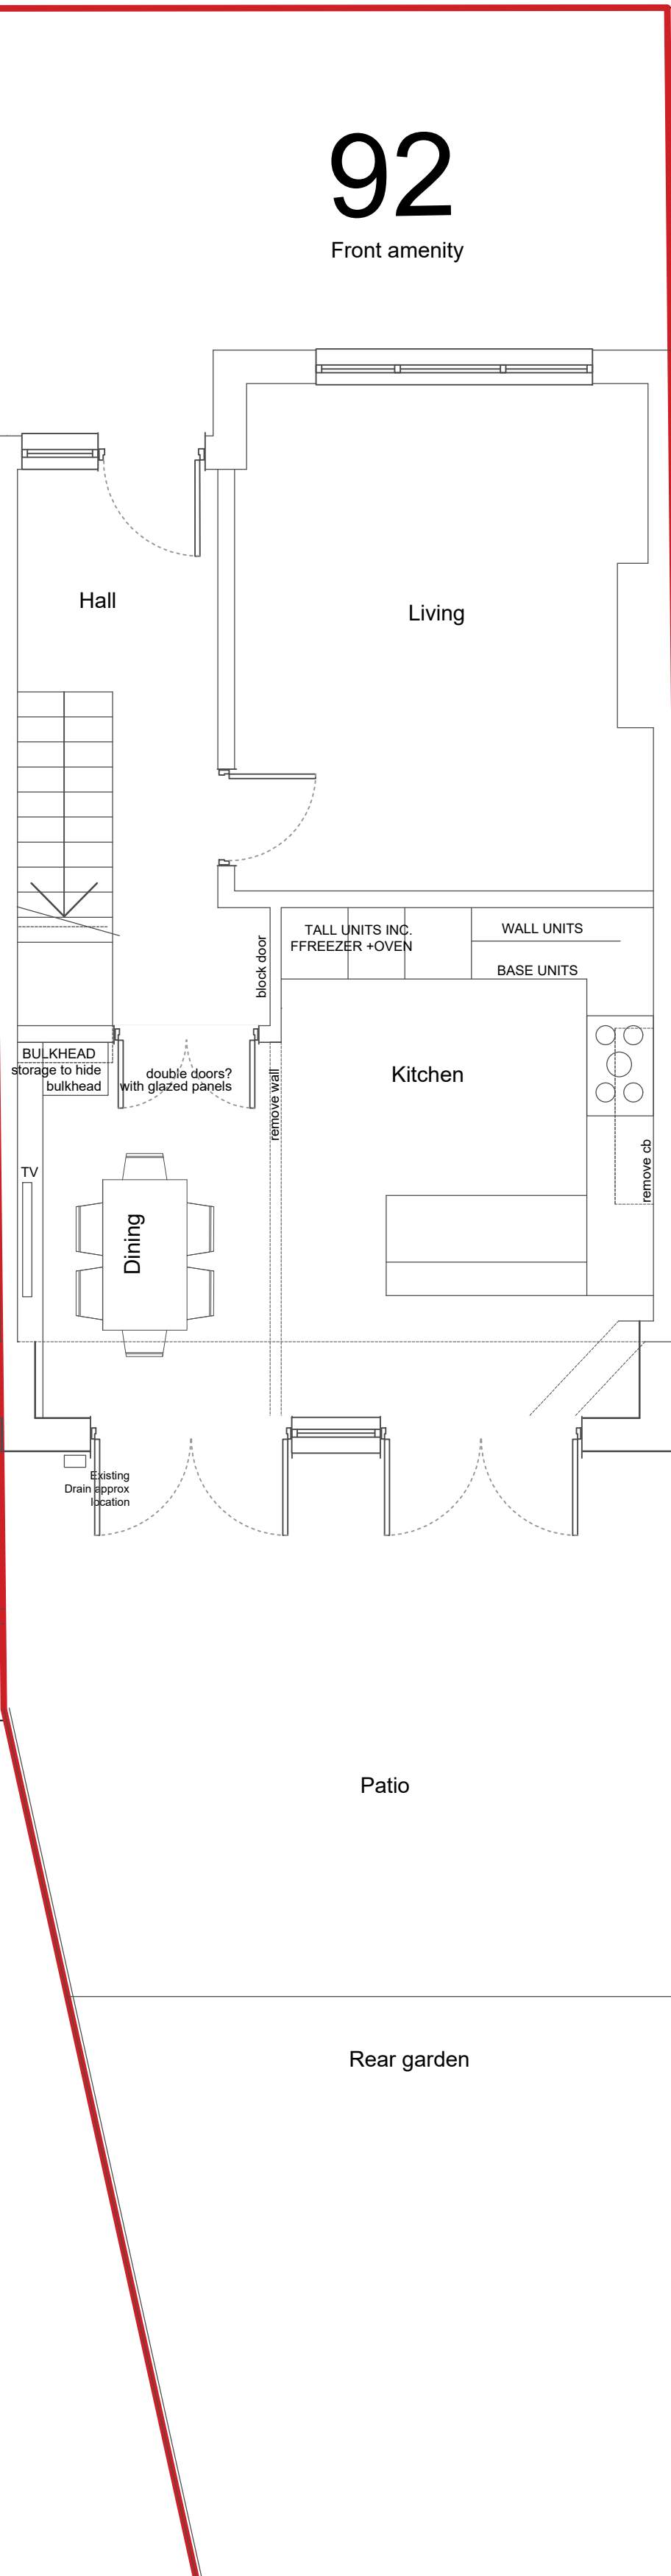

PROPOSED SITE PLAN

drawing title

Mr M Fifielf
No. 92 Mannock Road LB Haringey N22 6AA
client / project

F255 /P01

drawing number

1:50 / 1:100
scale @ A1 / A3

F255
project number

-
revision


sJAM
originated by



FOR PLANNING

status

Metres

 

sJAM
architects.com