




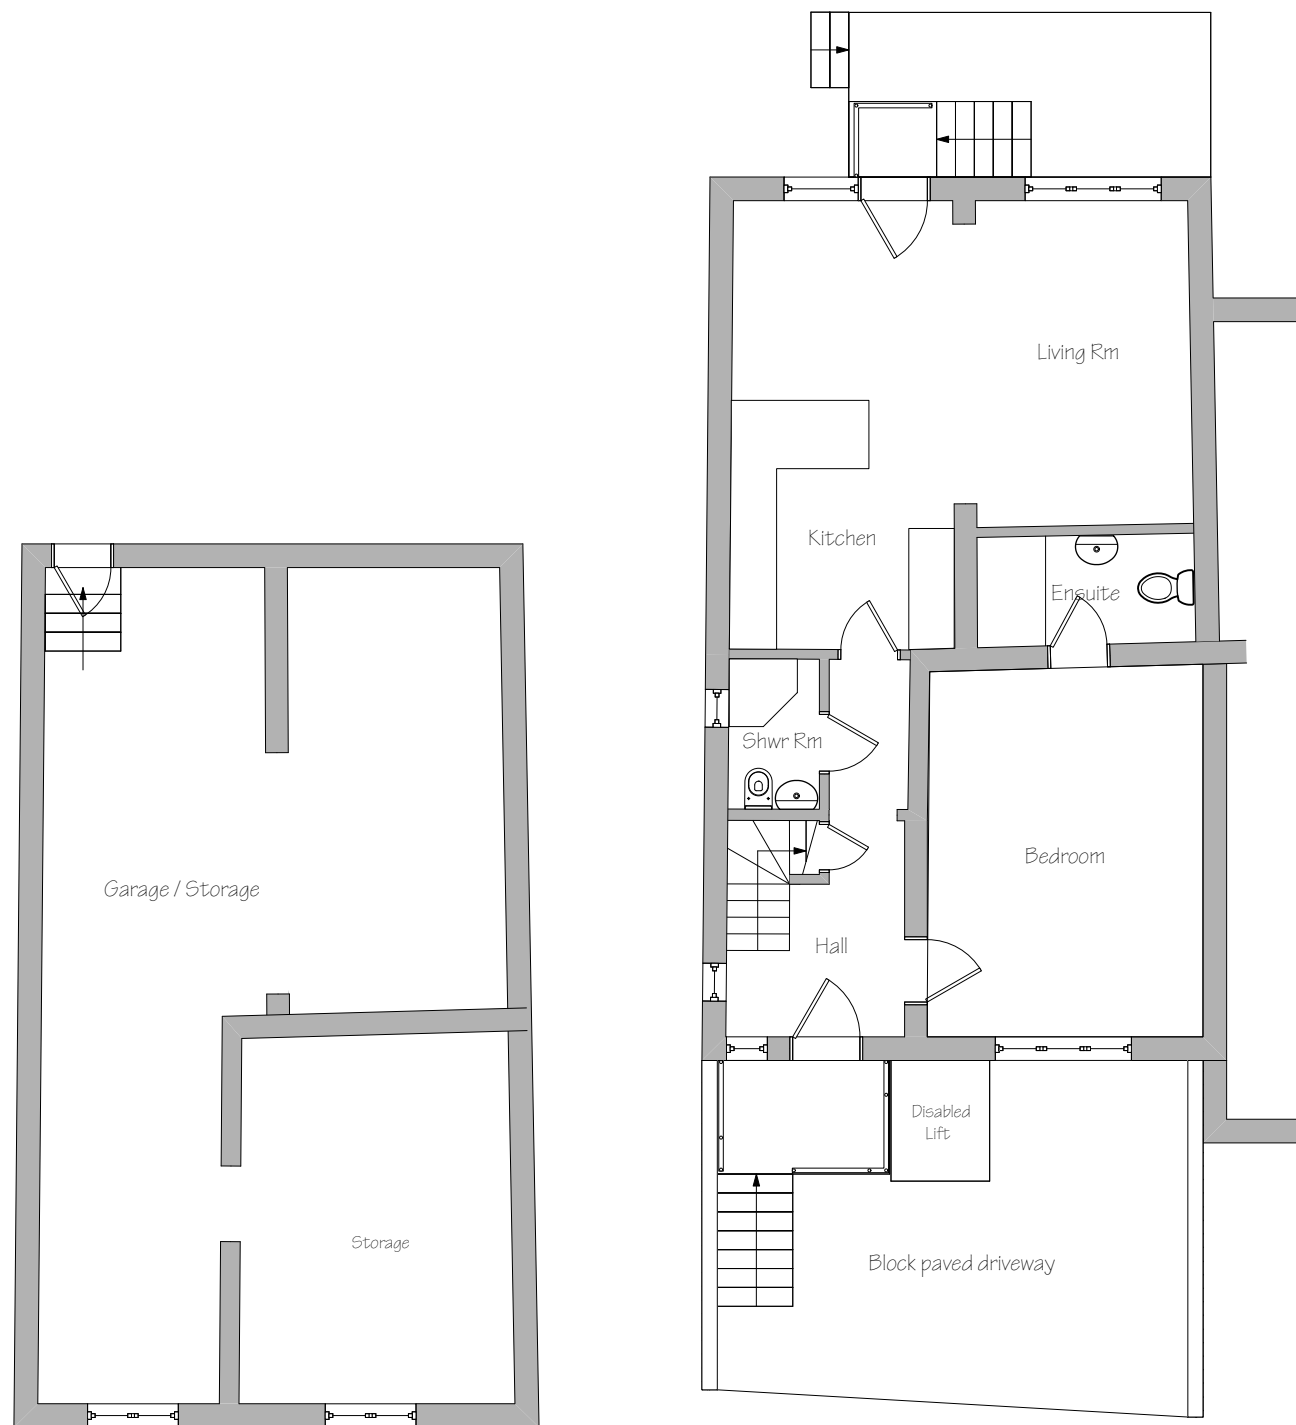


1 Basement

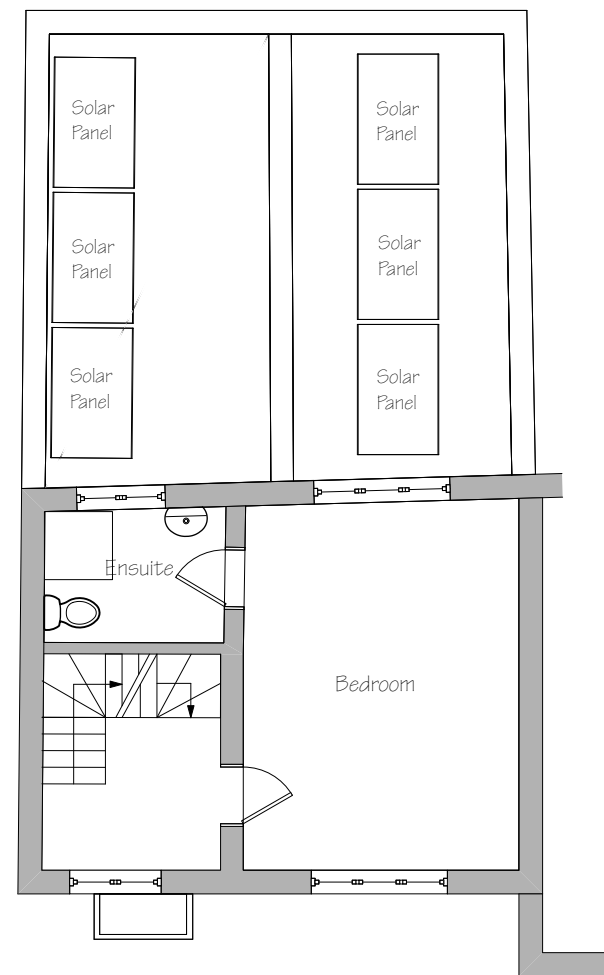

3 First Floor

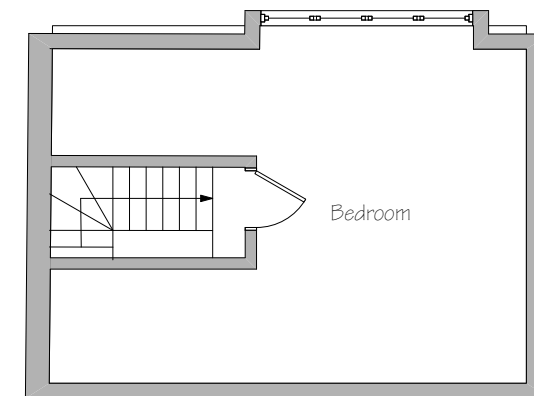

4 Loft

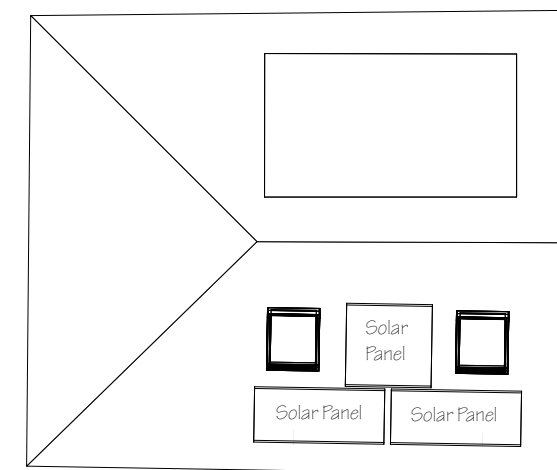


5 Roof


TITLE Proposed Plans	DRAWING No. 2358-03	DRAWN KH	ISSUE C	DATE 12/04/2023	CLIENT Mr Kyriakides	PROJECT ADDRESS 1A Passmore Gardens, London N11 2PE	SCALE 1:100 at A3	1m 2m 3m 4m 5m	escape design info@escape-design.co.uk
--------------------------------	-------------------------------	--------------------	-------------------	---------------------------	--------------------------------	--	-----------------------------	--	---




1 Front Elevation

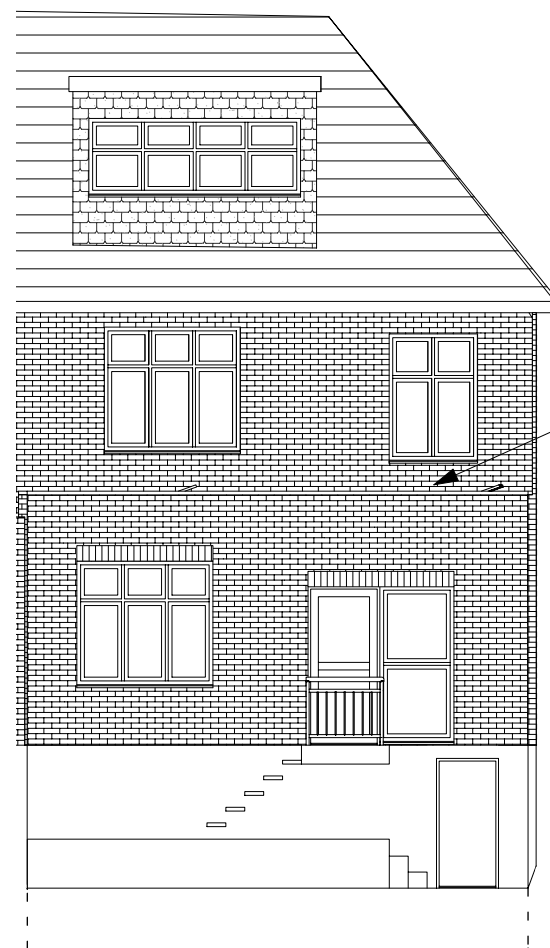

2 Rear Elevation

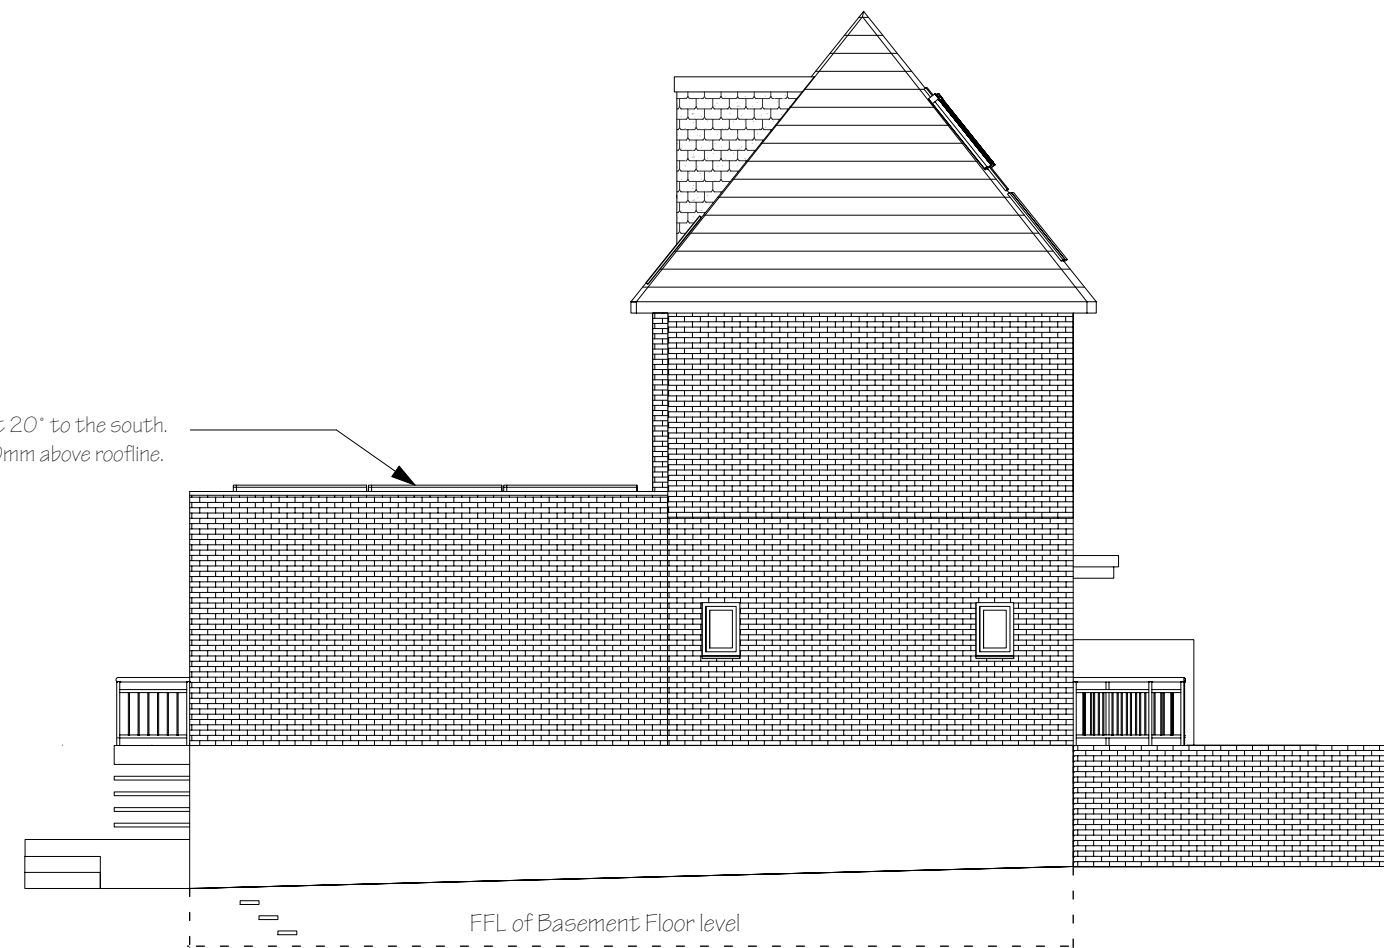

3 Side Elevation (Left)

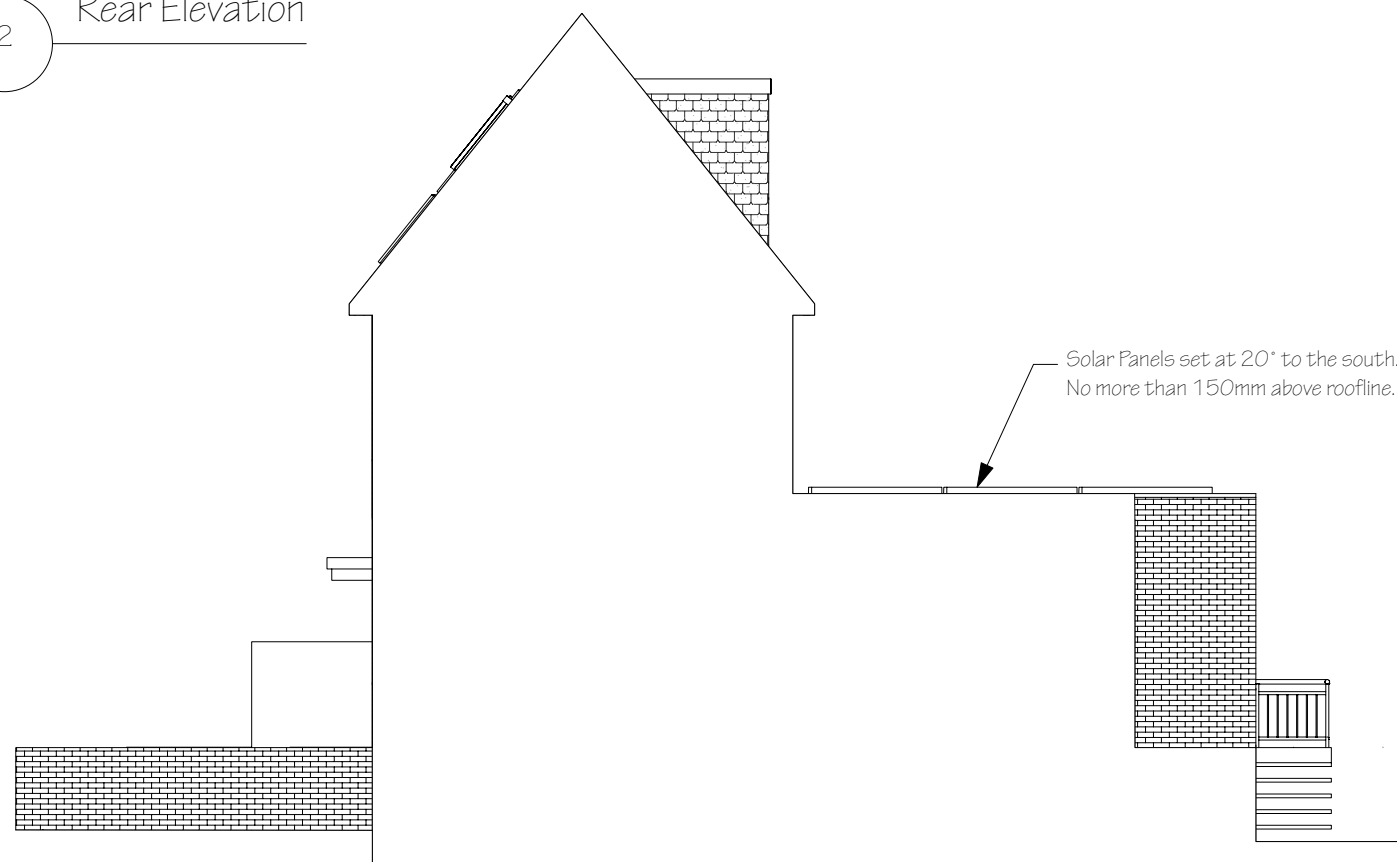

4 Side Elevation (Right)

TITLE Proposed Elevations	DRAWING No. 2358-04	DRAWN KH	ISSUE C	DATE 12/04/2023	CLIENT Mr Kyriakides	PROJECT ADDRESS 1A Passmore Gardens, London N11 2PE	SCALE 1:100 at A3	1m 2m 3m 4m 5m	escape design info@escape-design.co.uk
-------------------------------------	-------------------------------	--------------------	-------------------	---------------------------	--------------------------------	--	-----------------------------	--	--