


Diagram 'B'

65 Bounds Green Rd. Garden wall.
West Elevation on Park Ave.

Showing the extent of emergency demolition
undertaken to make wall safe.

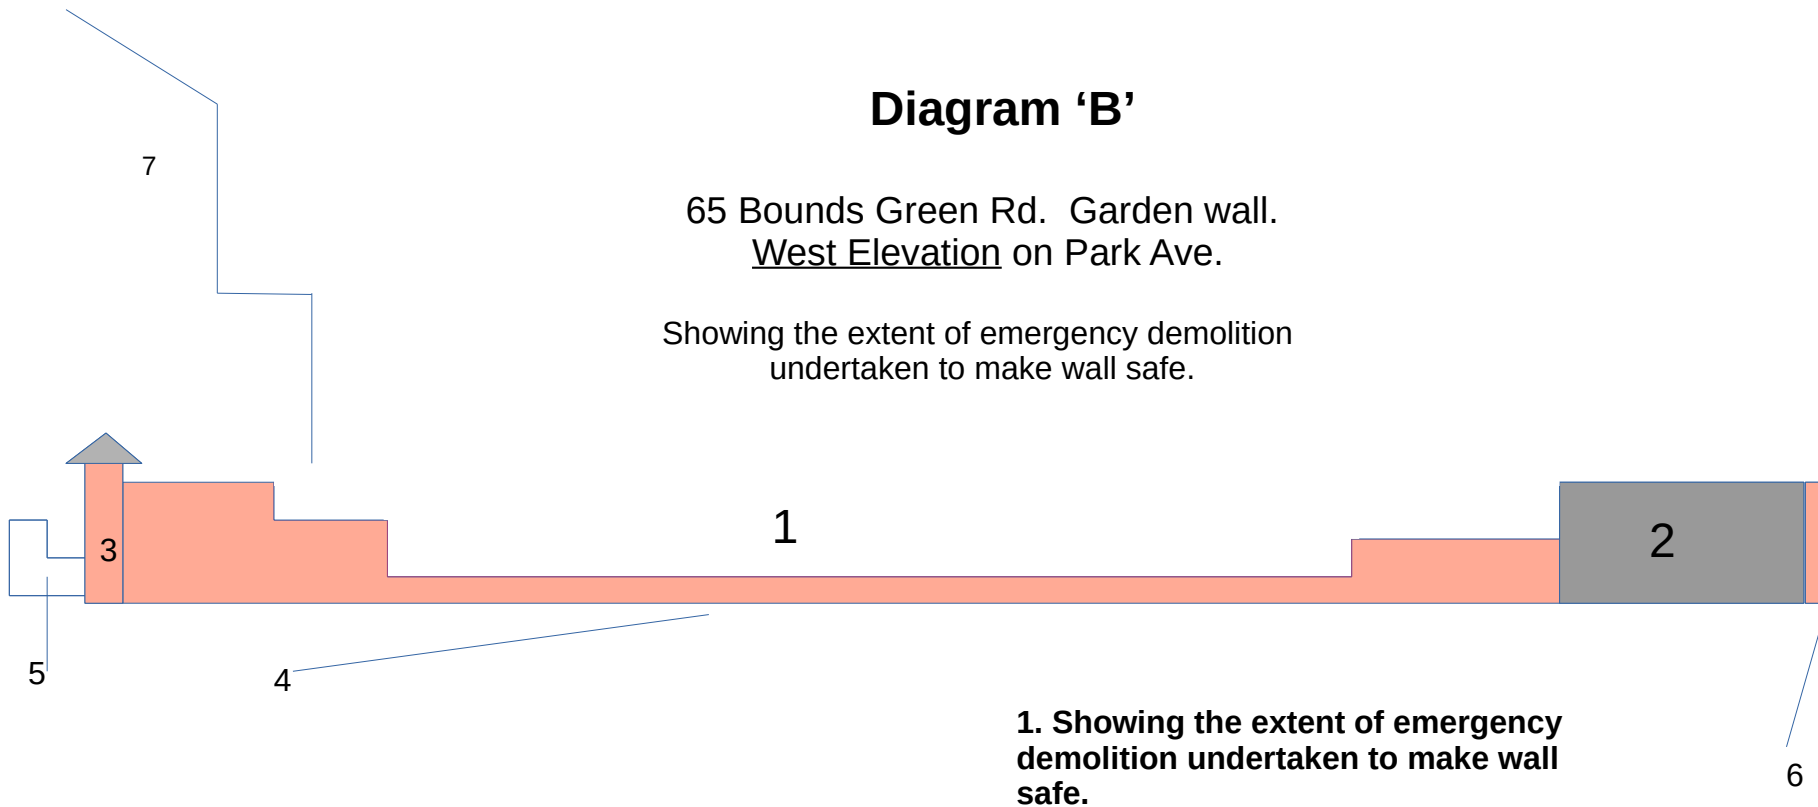

Scale 1:100
1cm = 1m

