


Diagram 'A'

65 Bounds Green Rd. Garden wall. West Elevation on Park Ave.

This elevation shows the position and dimensions of both the original wall and that of the proposed replacement wall. (They are the same.)

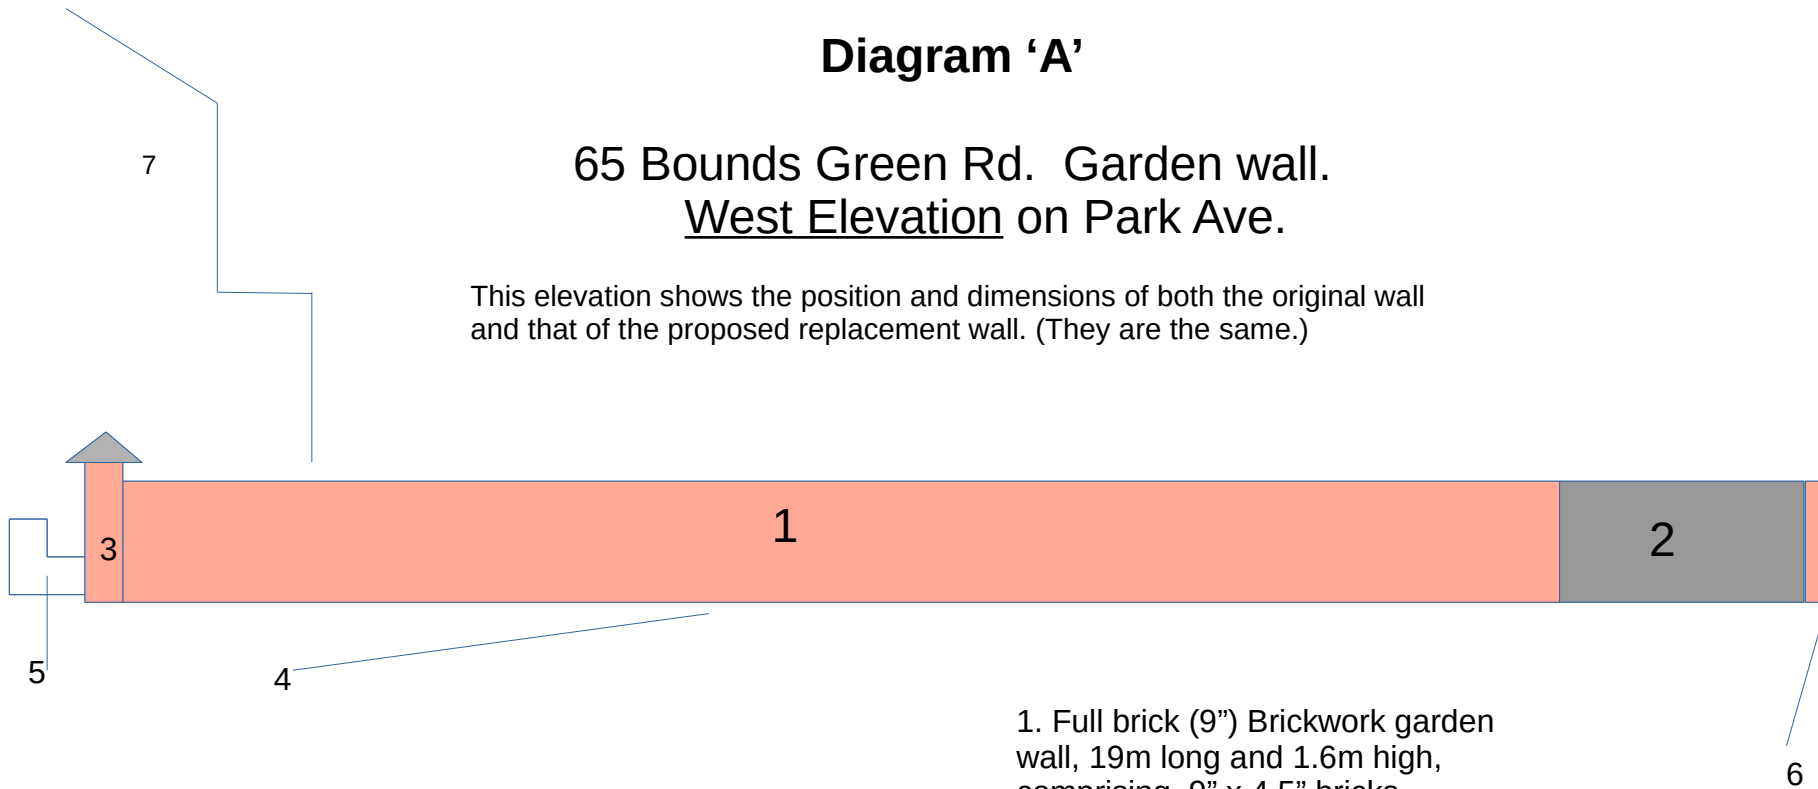

Scale 1:100
1cm = 1m



1. Full brick (9") Brickwork garden wall, 19m long and 1.6m high, comprising 9" x 4.5" bricks.
2. Steel sliding gate access to parking and rear garden.
3. Original brick endpost and corner post with internal garden wall with reconstituted stone capping.
4. Pavement level – Park Ave.
5. Existing, more modern, brick wall to small gate access to front garden.
6. Boundary wall with no.1 Park Ave.
7. Indicative outline of 65 Bounds Green Rd (not to scale)