



EXISTING GROUND FLOOR LAYOUT



EXISTING SHOP FRONT ELEVATION
(SHUTTER UP)

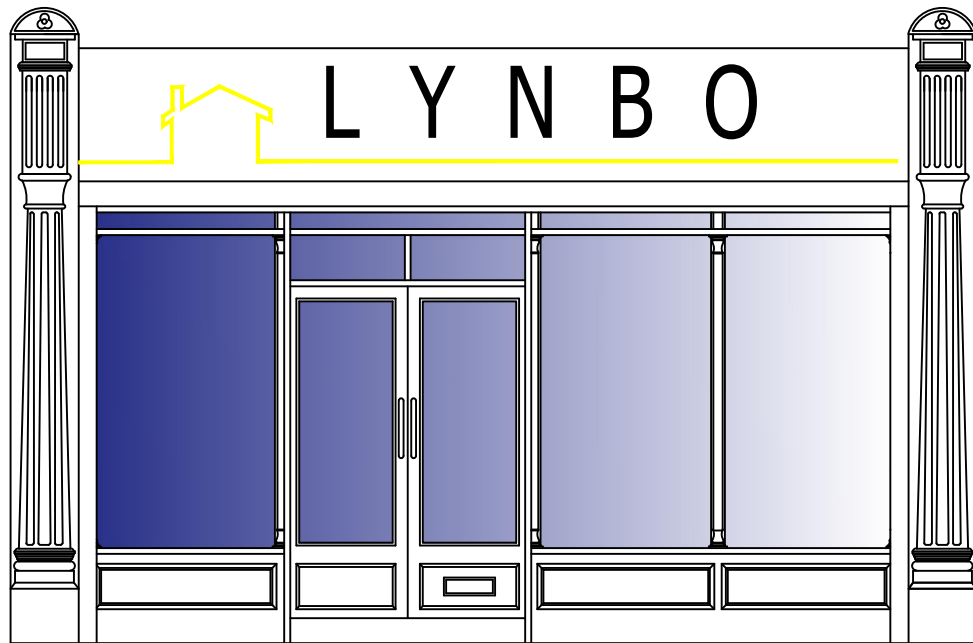

EXISTING SHOP FRONT ELEVATION
(SHUTTER DOWN)

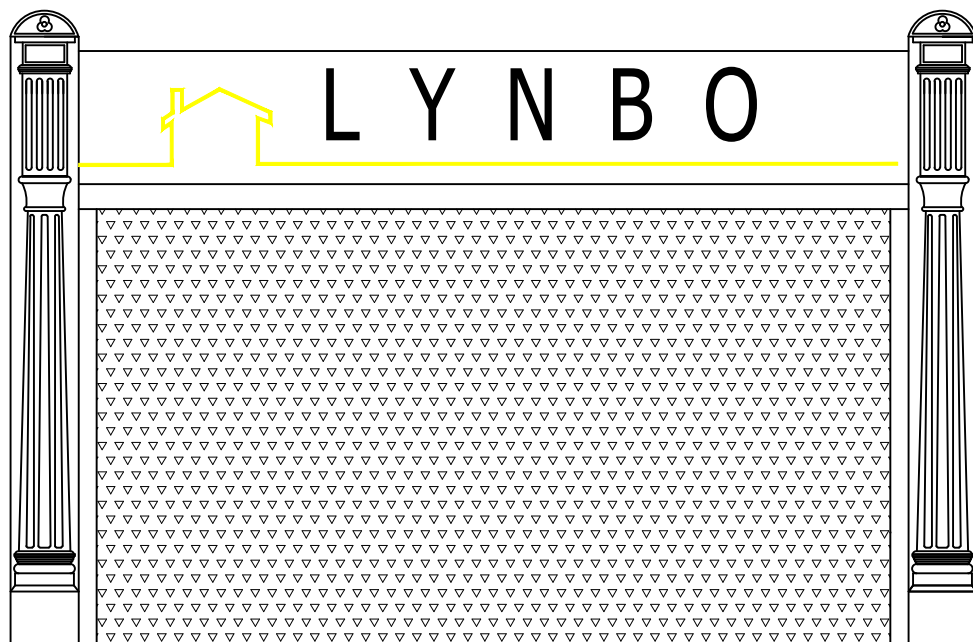

Perforated shutter

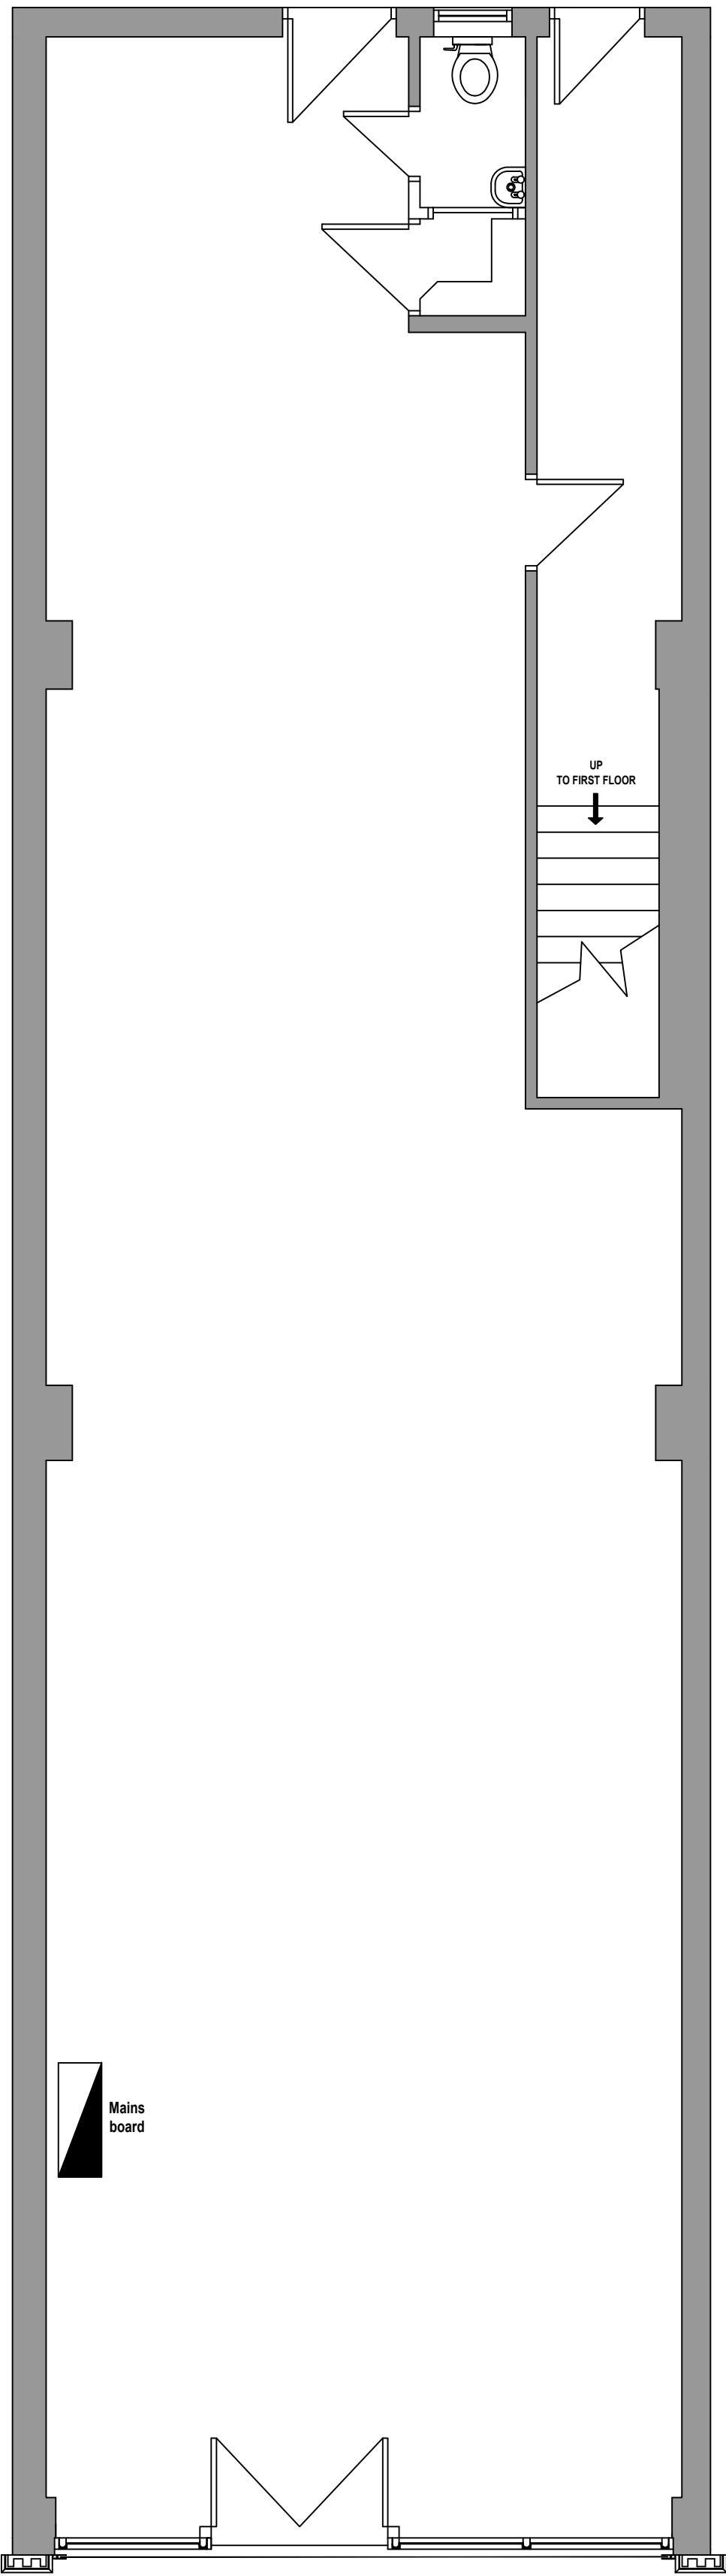 

Amendments:

Int.	Date.	Description.
------	-------	--------------

Project:

HARVEY & THOMPSON
457 GREEN LANES
HARINGEY
N4 1HE



HARVEY & THOMPSON
Times House
Throwley Way
Sutton
Surrey
SM1 4AF

EXISTING

Amended By: G. Bee	Scale: 1 : 50 @ A1	Date: April'23
--------------------	--------------------	----------------

Drawing Number: GB/001(Existing)	Rev:
----------------------------------	------

Do not scale from this drawing. Dimensions to be checked on site.