


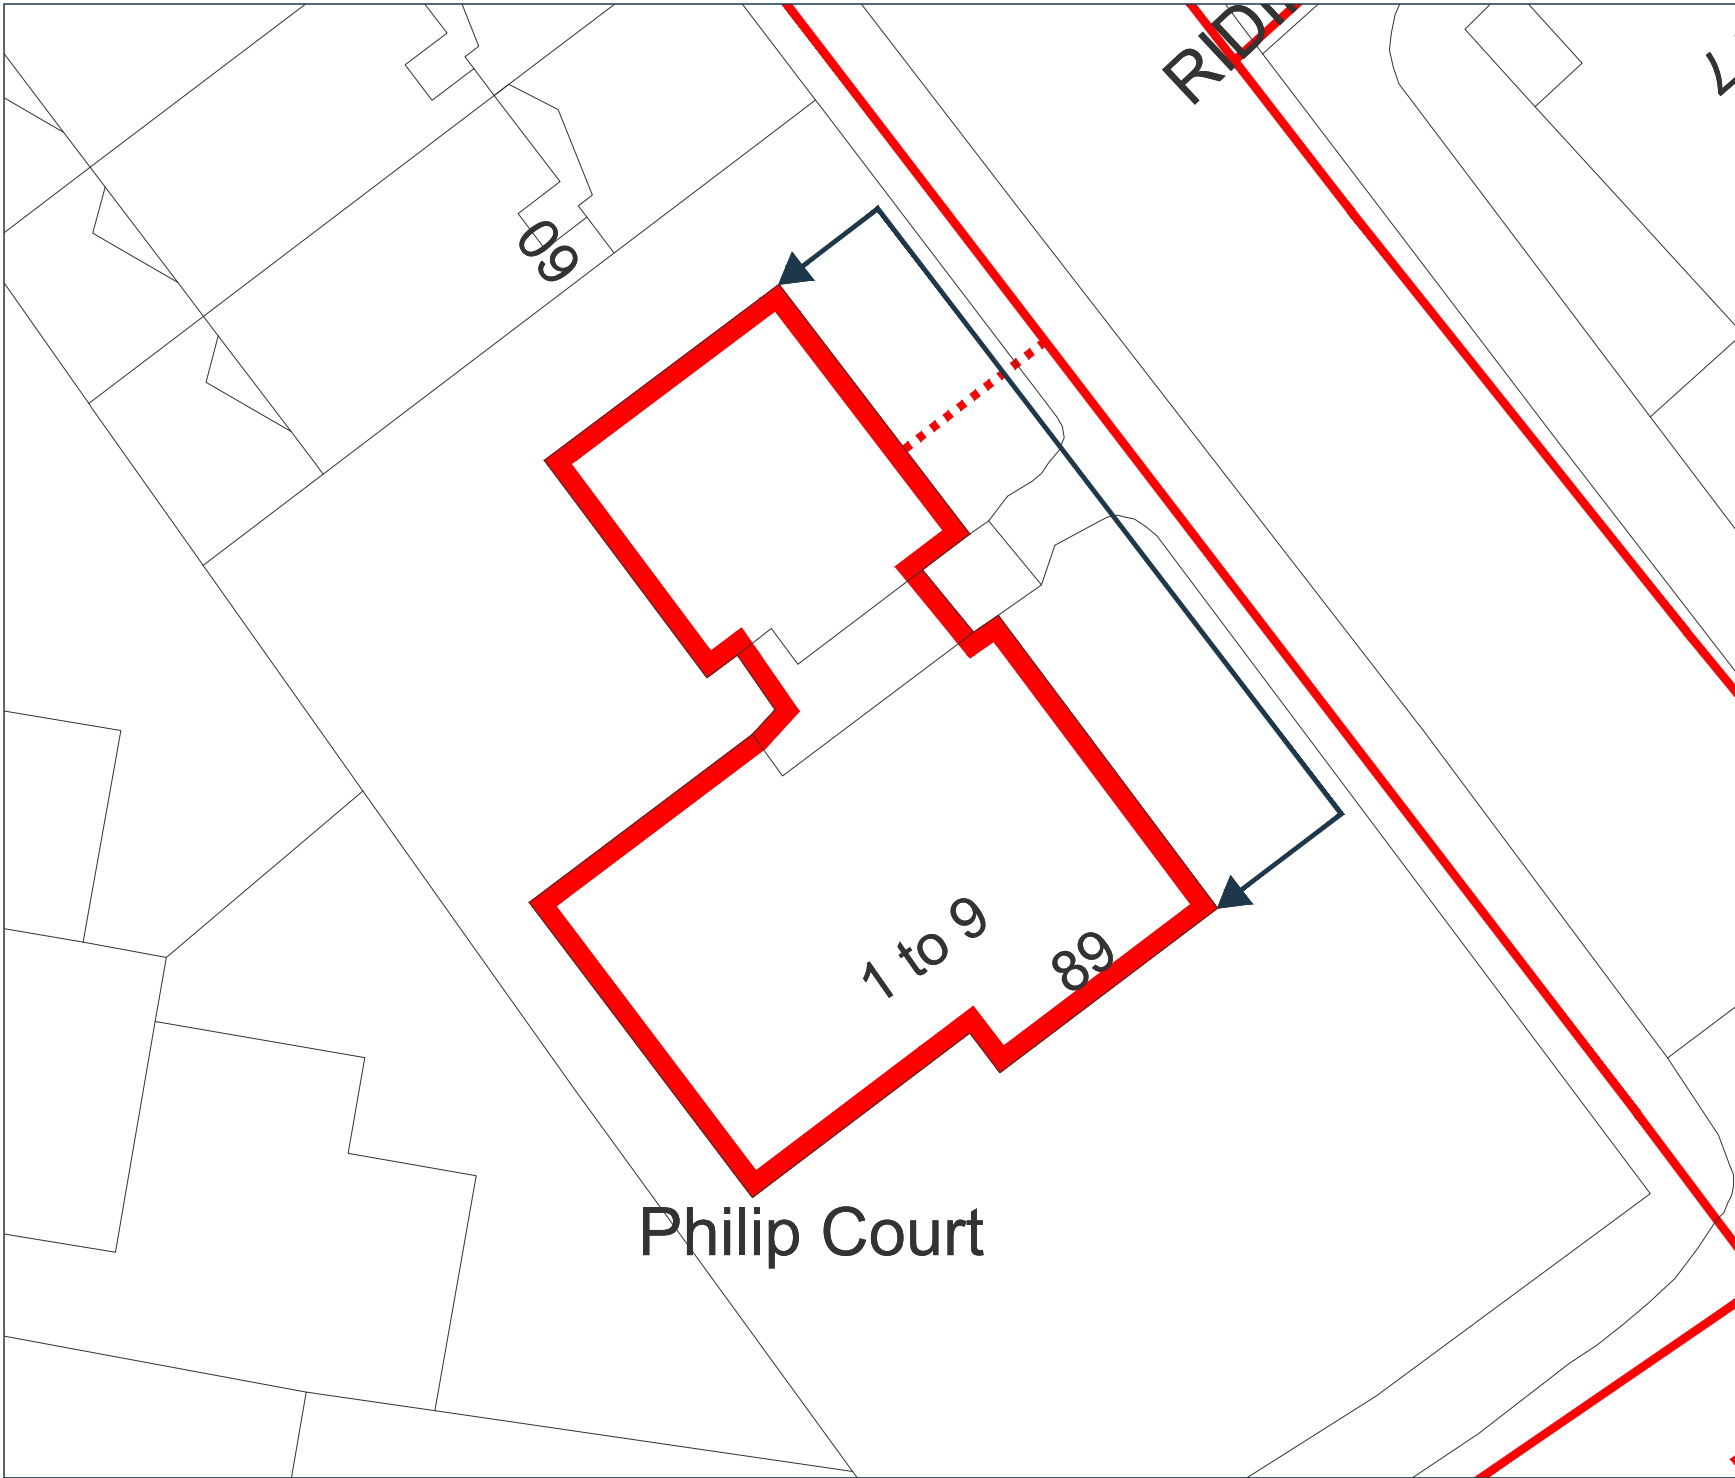

- Key:
- Application Area
 - Existing LP Main
 - Proposed LP Main
 - Elevations subject to proposed gas pipe apparatus installations

Interest:
Philip Court Management Limited

Location:
Philip Court, London, N6 5LN

Coords: 529308, 187560

Scheme Name:
EP - Philip Court, N6 5LN

Drawing Name:
Site Plan

Drawing No: 23004242_PLN_SI_4.1

Rev	Date	Description
-	05.04.2023	First Issue

Drawn:	LB
Approved:	DH/ES
Sheet No:	1 of 1
Sheet Size:	A4

