




WEST ELEVATION - GARMAN ROAD

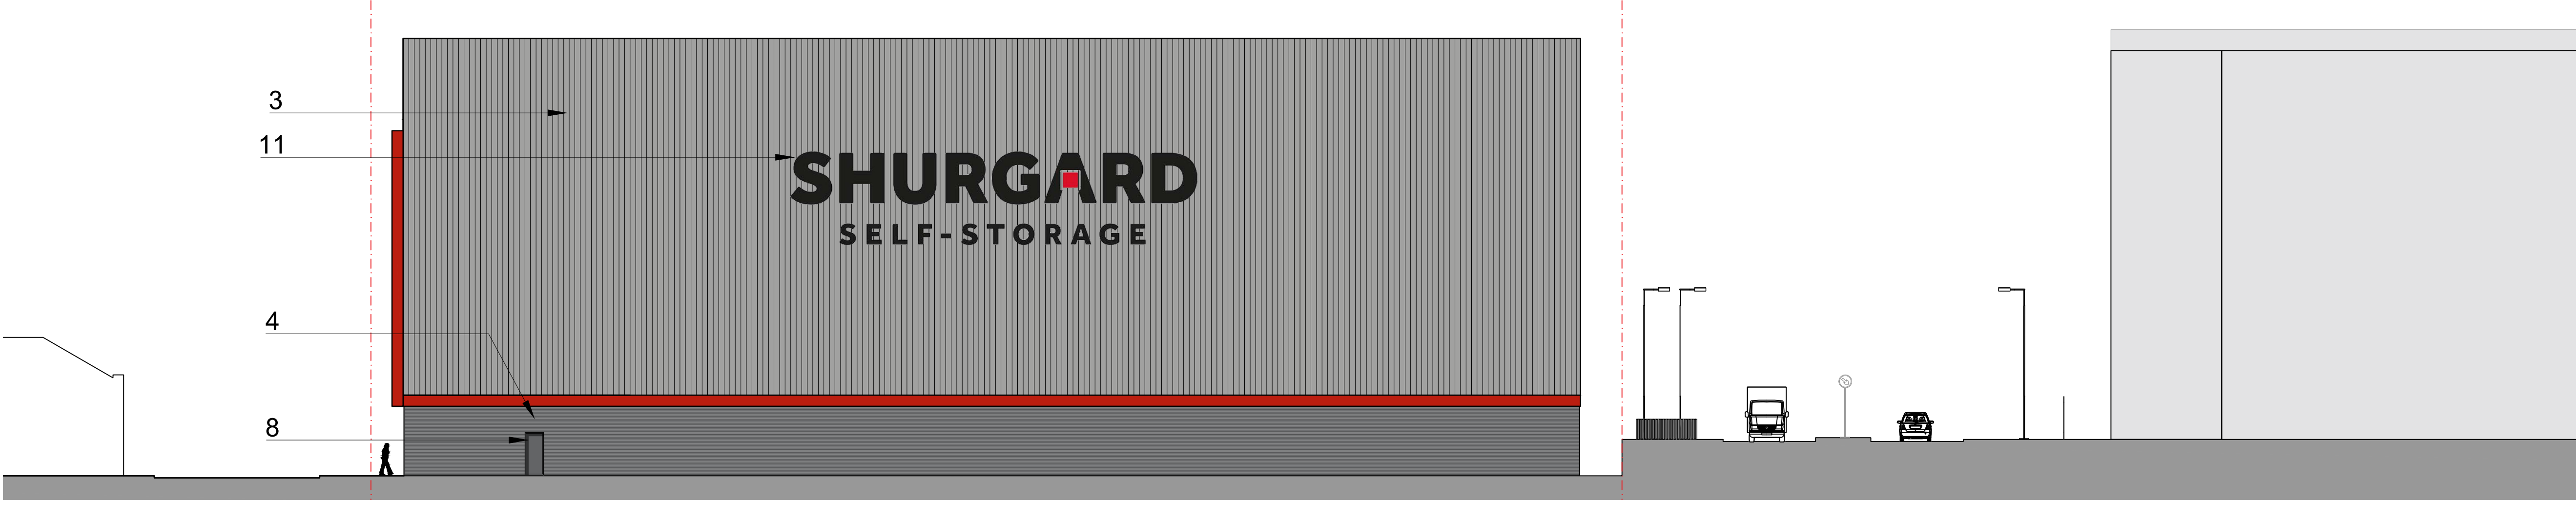

SOUTH ELEVATION

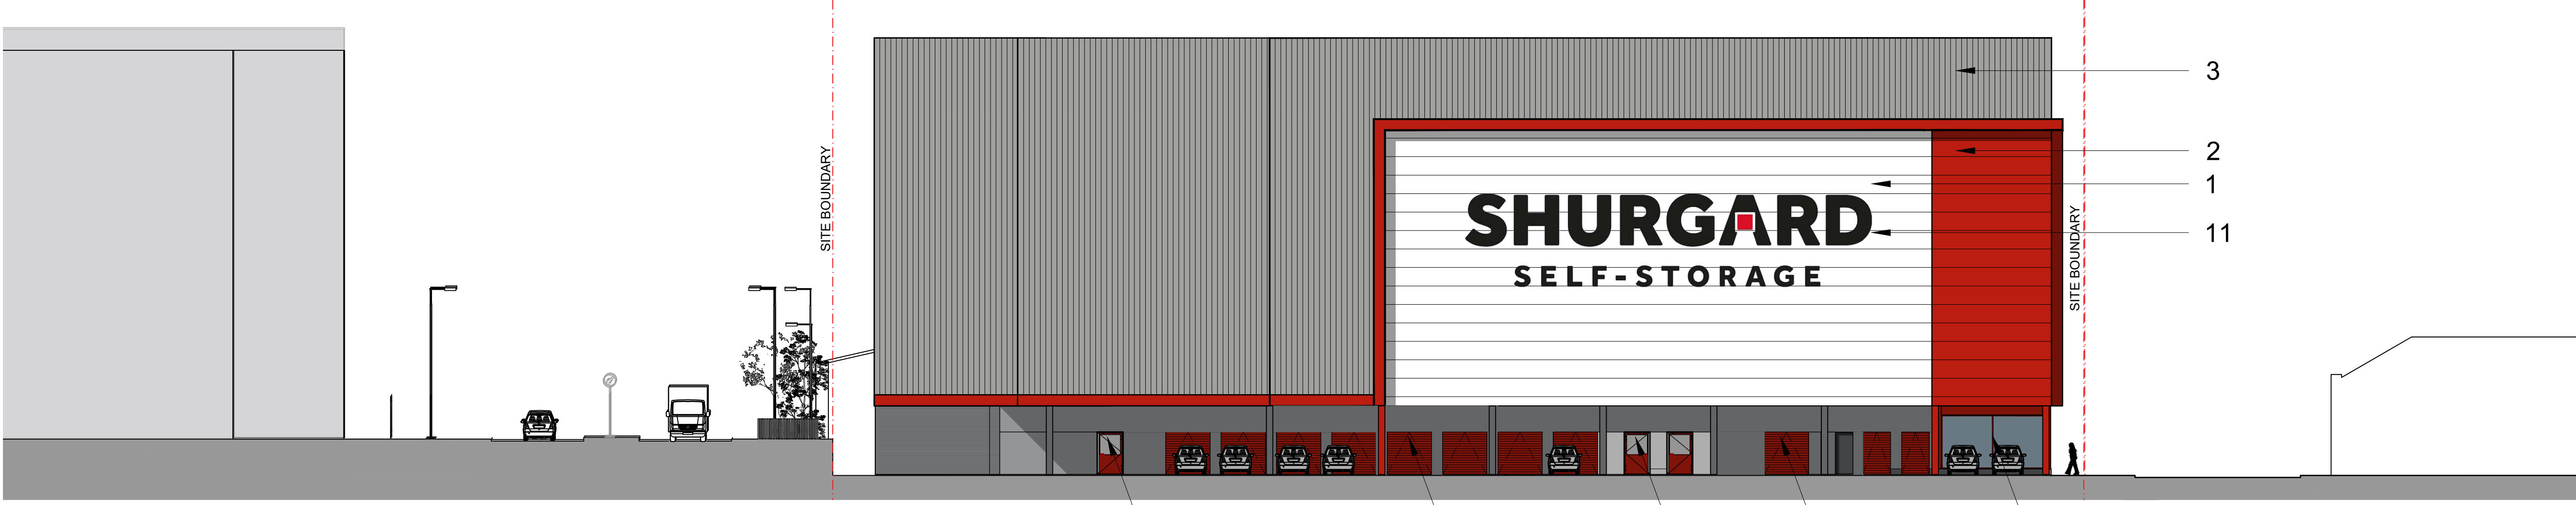

NORTH ELEVATION - SEDGE ROAD

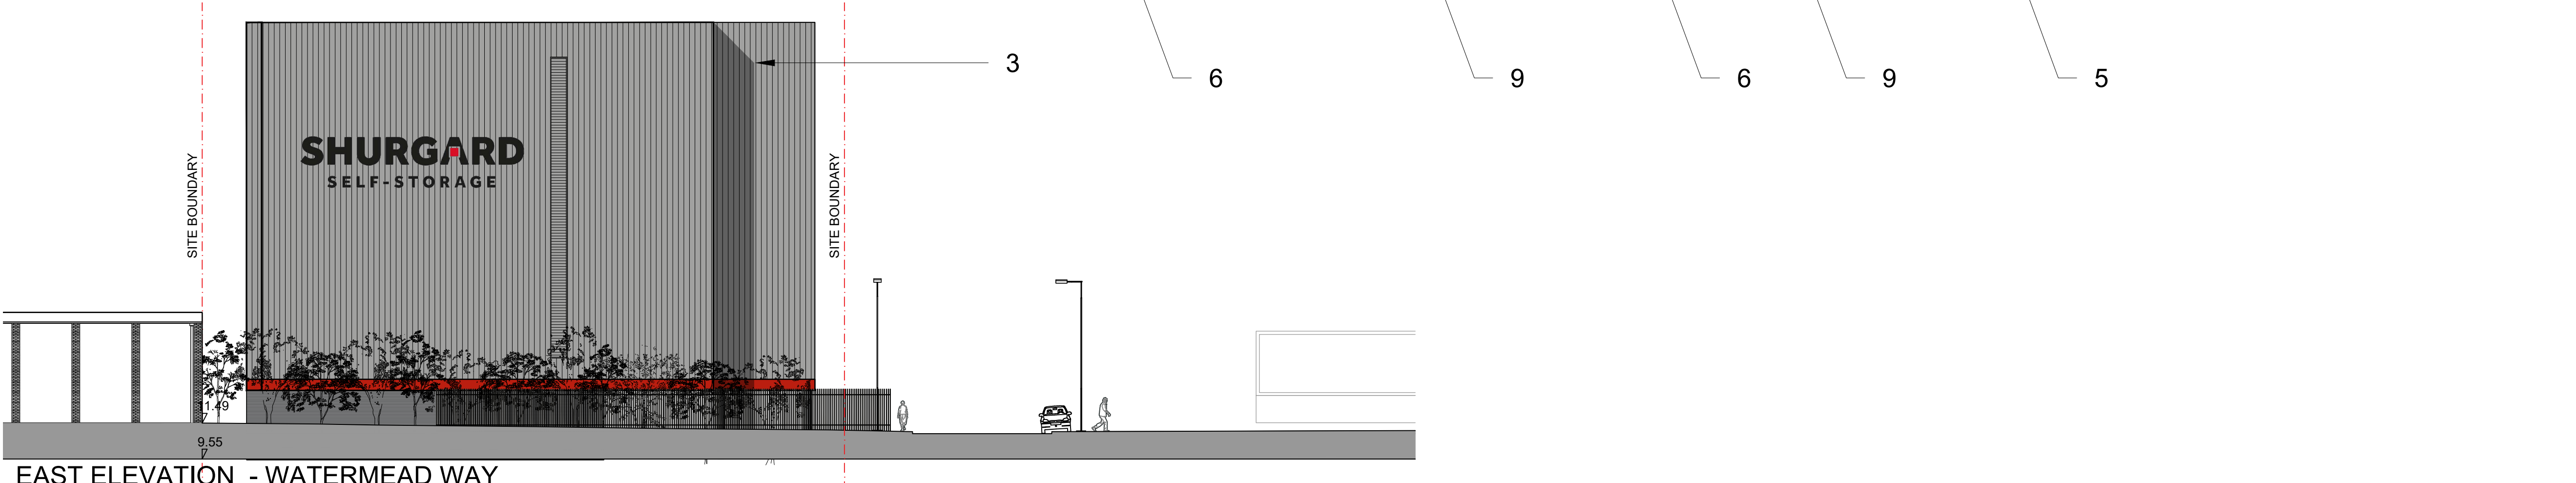


EAST ELEVATION - WATERMEAD WAY

NOTES ORIGINAL A1

All levels and dimensions to be checked on site prior to construction / fabrication; report discrepancies immediately. Do not scale dimensions from this drawings. This drawing is copyright protected.

REVISION		
A	010722	Cladding material changed AF

- MATERIALS KEY:**
- 1 - FLAT METAL BUILT UP WALL CLADDING SYSTEM:**
CA TWIN-THERM MR300
Colour: White - RAL 9003
To achieve 90mins Fire Rating
- 2 - FLAT METAL BUILT UP WALL CLADDING SYSTEM:**
CA TWIN-THERM MR300
Colour: Chili Red - RAL3020
To achieve 90mins Fire Rating
- 3 - CURVED METAL BUILT UP WALL CLADDING SYSTEM:**
CA TWIN-THERM ARC 50 930
To achieve 90mins Fire Rating
Colour: Spectrum Silver - RAL 9006
- 4 - FACING BRICK**
Licata Brick Slip Cladding System on 120mm thk Kingspan Benchmark panels. Brick type: LIC031 (Grey)
- 5 - CURTAIN WALLING ENTRANCE SCREEN:**
Proprietary double glazed curtain walling / entrance system to be approved
Fenestration Colour: Traffic Red - RAL 3020
- 6 - ENTRANCE DOOR:**
Shop Front Door within aluminium CW system.
Frame Colour: Traffic Red - RAL 3020
- 7 - STANDARD DOOR:**
External steel doorset.
Colour: Traffic Red - RAL 3020
- 8 - FIRE EXIT DOORS:**
Proprietary PPC steel security single leaf.
Colour: To match surrounding cladding panels.
- 9 - ACCESS ROLLER SHUTTER DOORS:**
Proprietary PPC steel security shutters.
Colour: Patriot Red
- 10 - SECURITY FENCE / GATE:**
Proprietary PPC steel paladin fencing 2.0metre high + secure entry pedestrian gate + automated sliding vehicle access/ egress gate.
Colour: Black
- 11 - SHURGARD SIGNAGE:**
Vinyl lettering applied to Kingspan cladding panels
Size: Small & Extra-Large
Colour: Black on white panels
- 12 - SHURGARD SIGNAGE:**
Vinyl lettering applied to Kingspan cladding panels
Size: Medium
Colour: White on red panels
- 13 - COLUMNS**
Concrete encasement to columns
- 14 - SMOKE VENTILATION LOUVRES:**
Louvre fins to be insulated w/ painted aluminium finish
Colour: to match surrounding cladding panels.

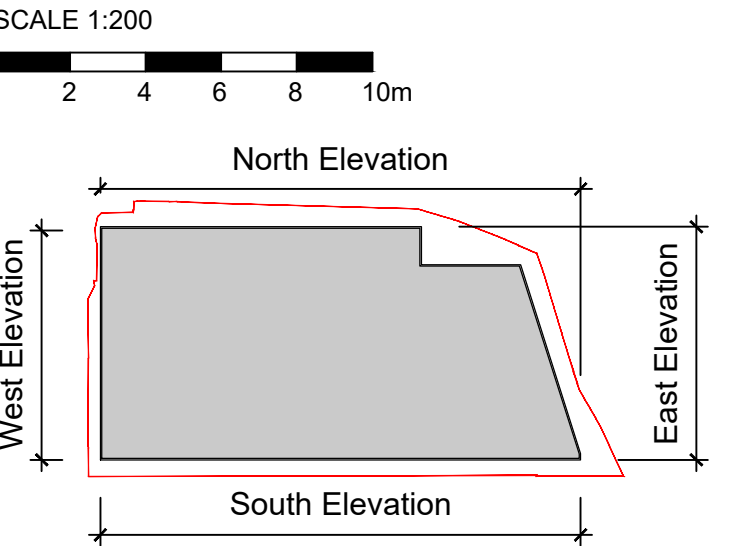

PLANNING

SCALE	DATE	DRAWN	CHECKED
1:200	JUN'22	AF	

PROJECT
SHURGARD UK
45-47 GARMAN ROAD
TOTTENHAM: N17 0UR

DRAWING
ELEVATIONS AS PROPOSED

Threesixty Architecture
10 MONTROSE STREET
GLASGOW
G1 1RE
0141 229 7575
www.360architecture.com

DRAWING No.
22007GA-D-003A