




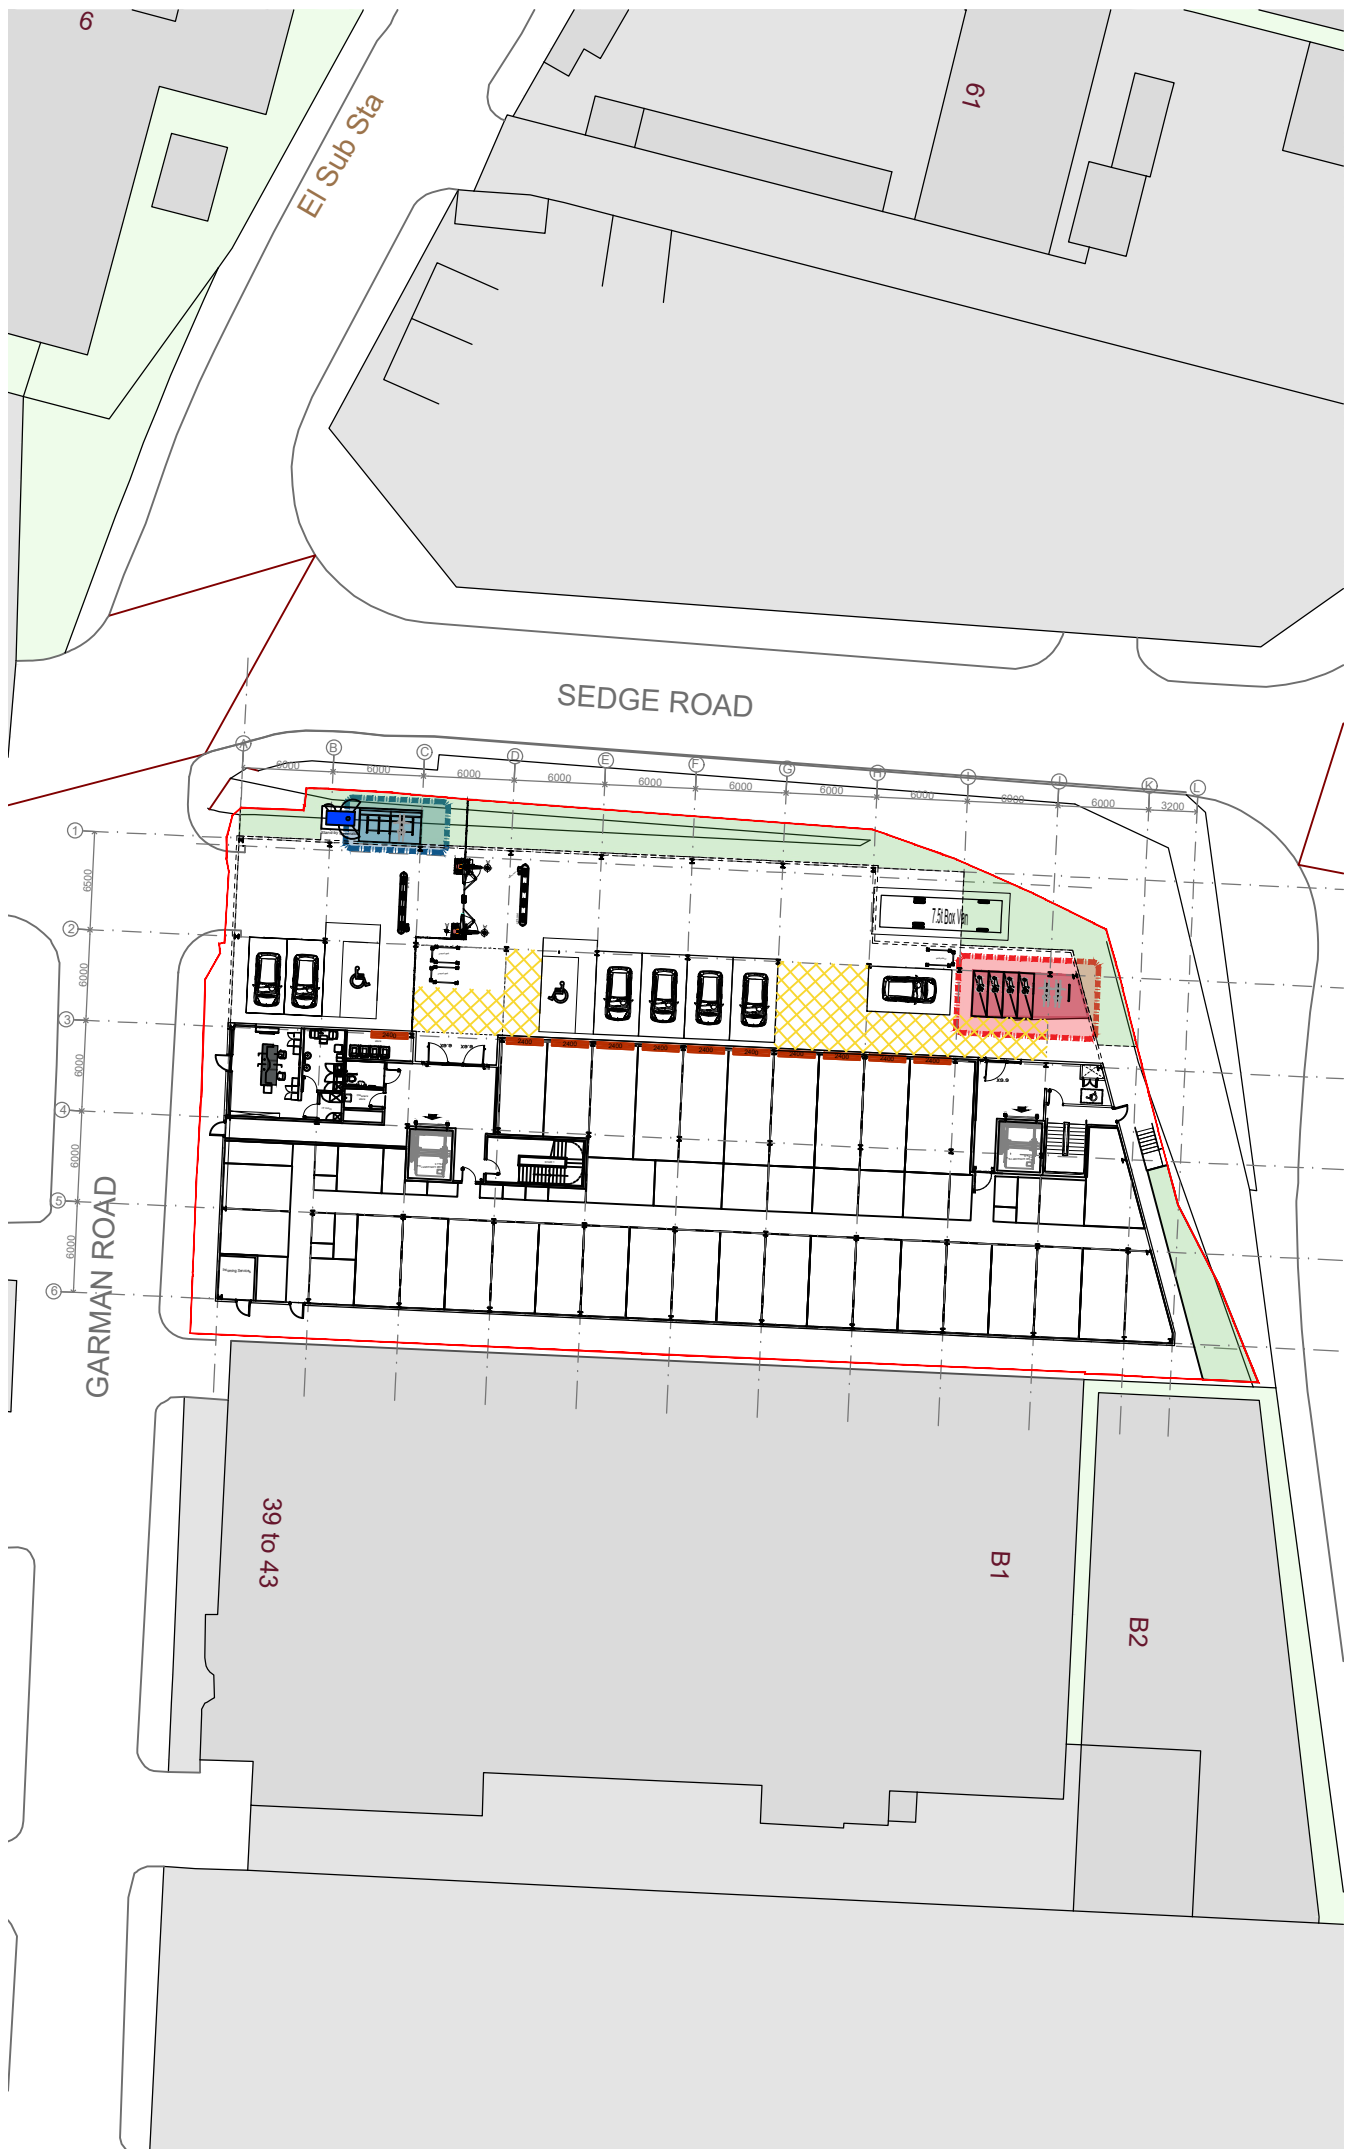


BICYCLE PLAN TYPICAL LAYOUT - 1:50
SHORT STAY

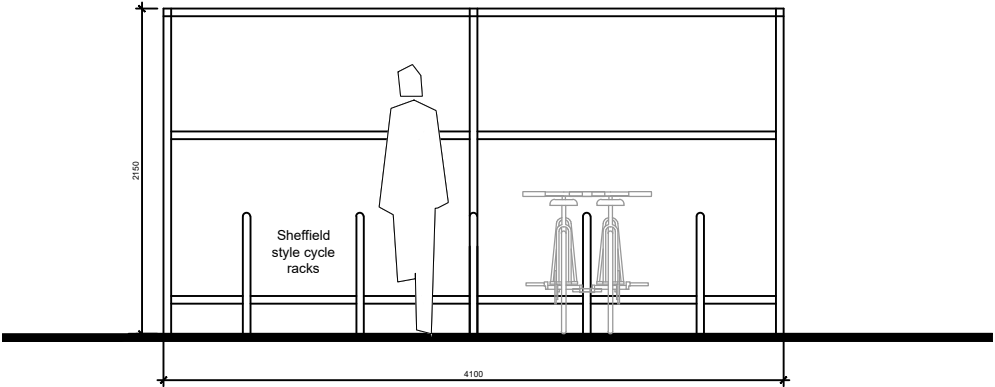


BICYCLE TYPICAL ELEVATION LAYOUT - 1:50
SHORT STAY

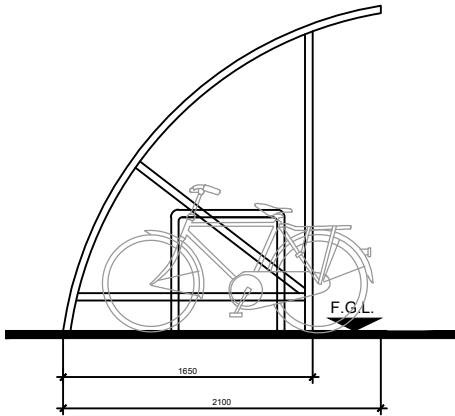

BICYCLE TYPICAL
SIDE ELEVATION - 1:50
SHORT STAY

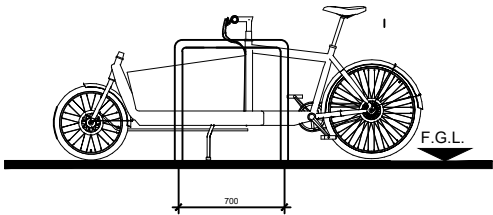

BICYCLE TYPICAL
SIDE ELEVATION - 1:50
LONG STAY (WITHIN UNDERCROFT)

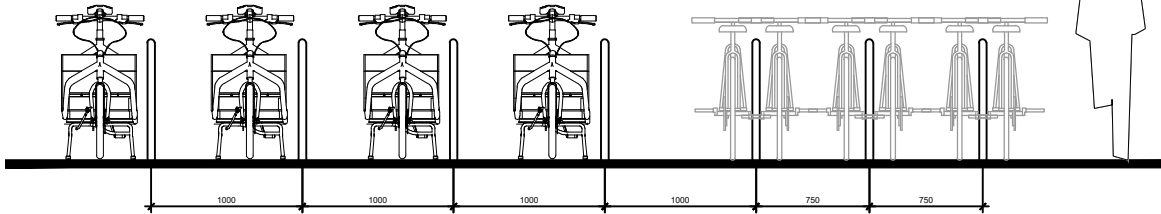


BICYCLE TYPICAL ELEVATION LAYOUT - 1:50
LONG STAY INCLUDING CARGO BIKES (WITHIN UNDERCROFT)

All levels and dimensions to be checked on site prior to construction / fabrication; report discrepancies immediately. Do not scale dimensions from this drawings. This drawing is copyright protected.

REVISION		
A	300622	Cycle provision adjusted AF

CYCLE PROVISION KEY:

- 10 Long Stay (Location 1)
Of which 4 are cargo bikes
- 10 Short Stay (Location 2)

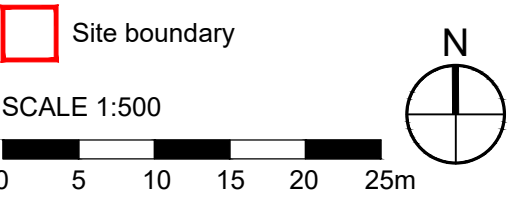

PLANNING

SCALE	DATE	DRAWN	CHECKED
1:500	JUN'22	AF	DA

PROJECT
SHURGARD UK
45-47 GARMAN ROAD
TOTTENHAM: N17 0UR

DRAWING
SITE PLAN
BIKE PARKING

Threesixty
Architecture
10 MONTROSE STREET
GLASGOW
G1 1RE
0141 229 7575
www.360architecture.com

DRAWING No.
22007GA-D-005A