


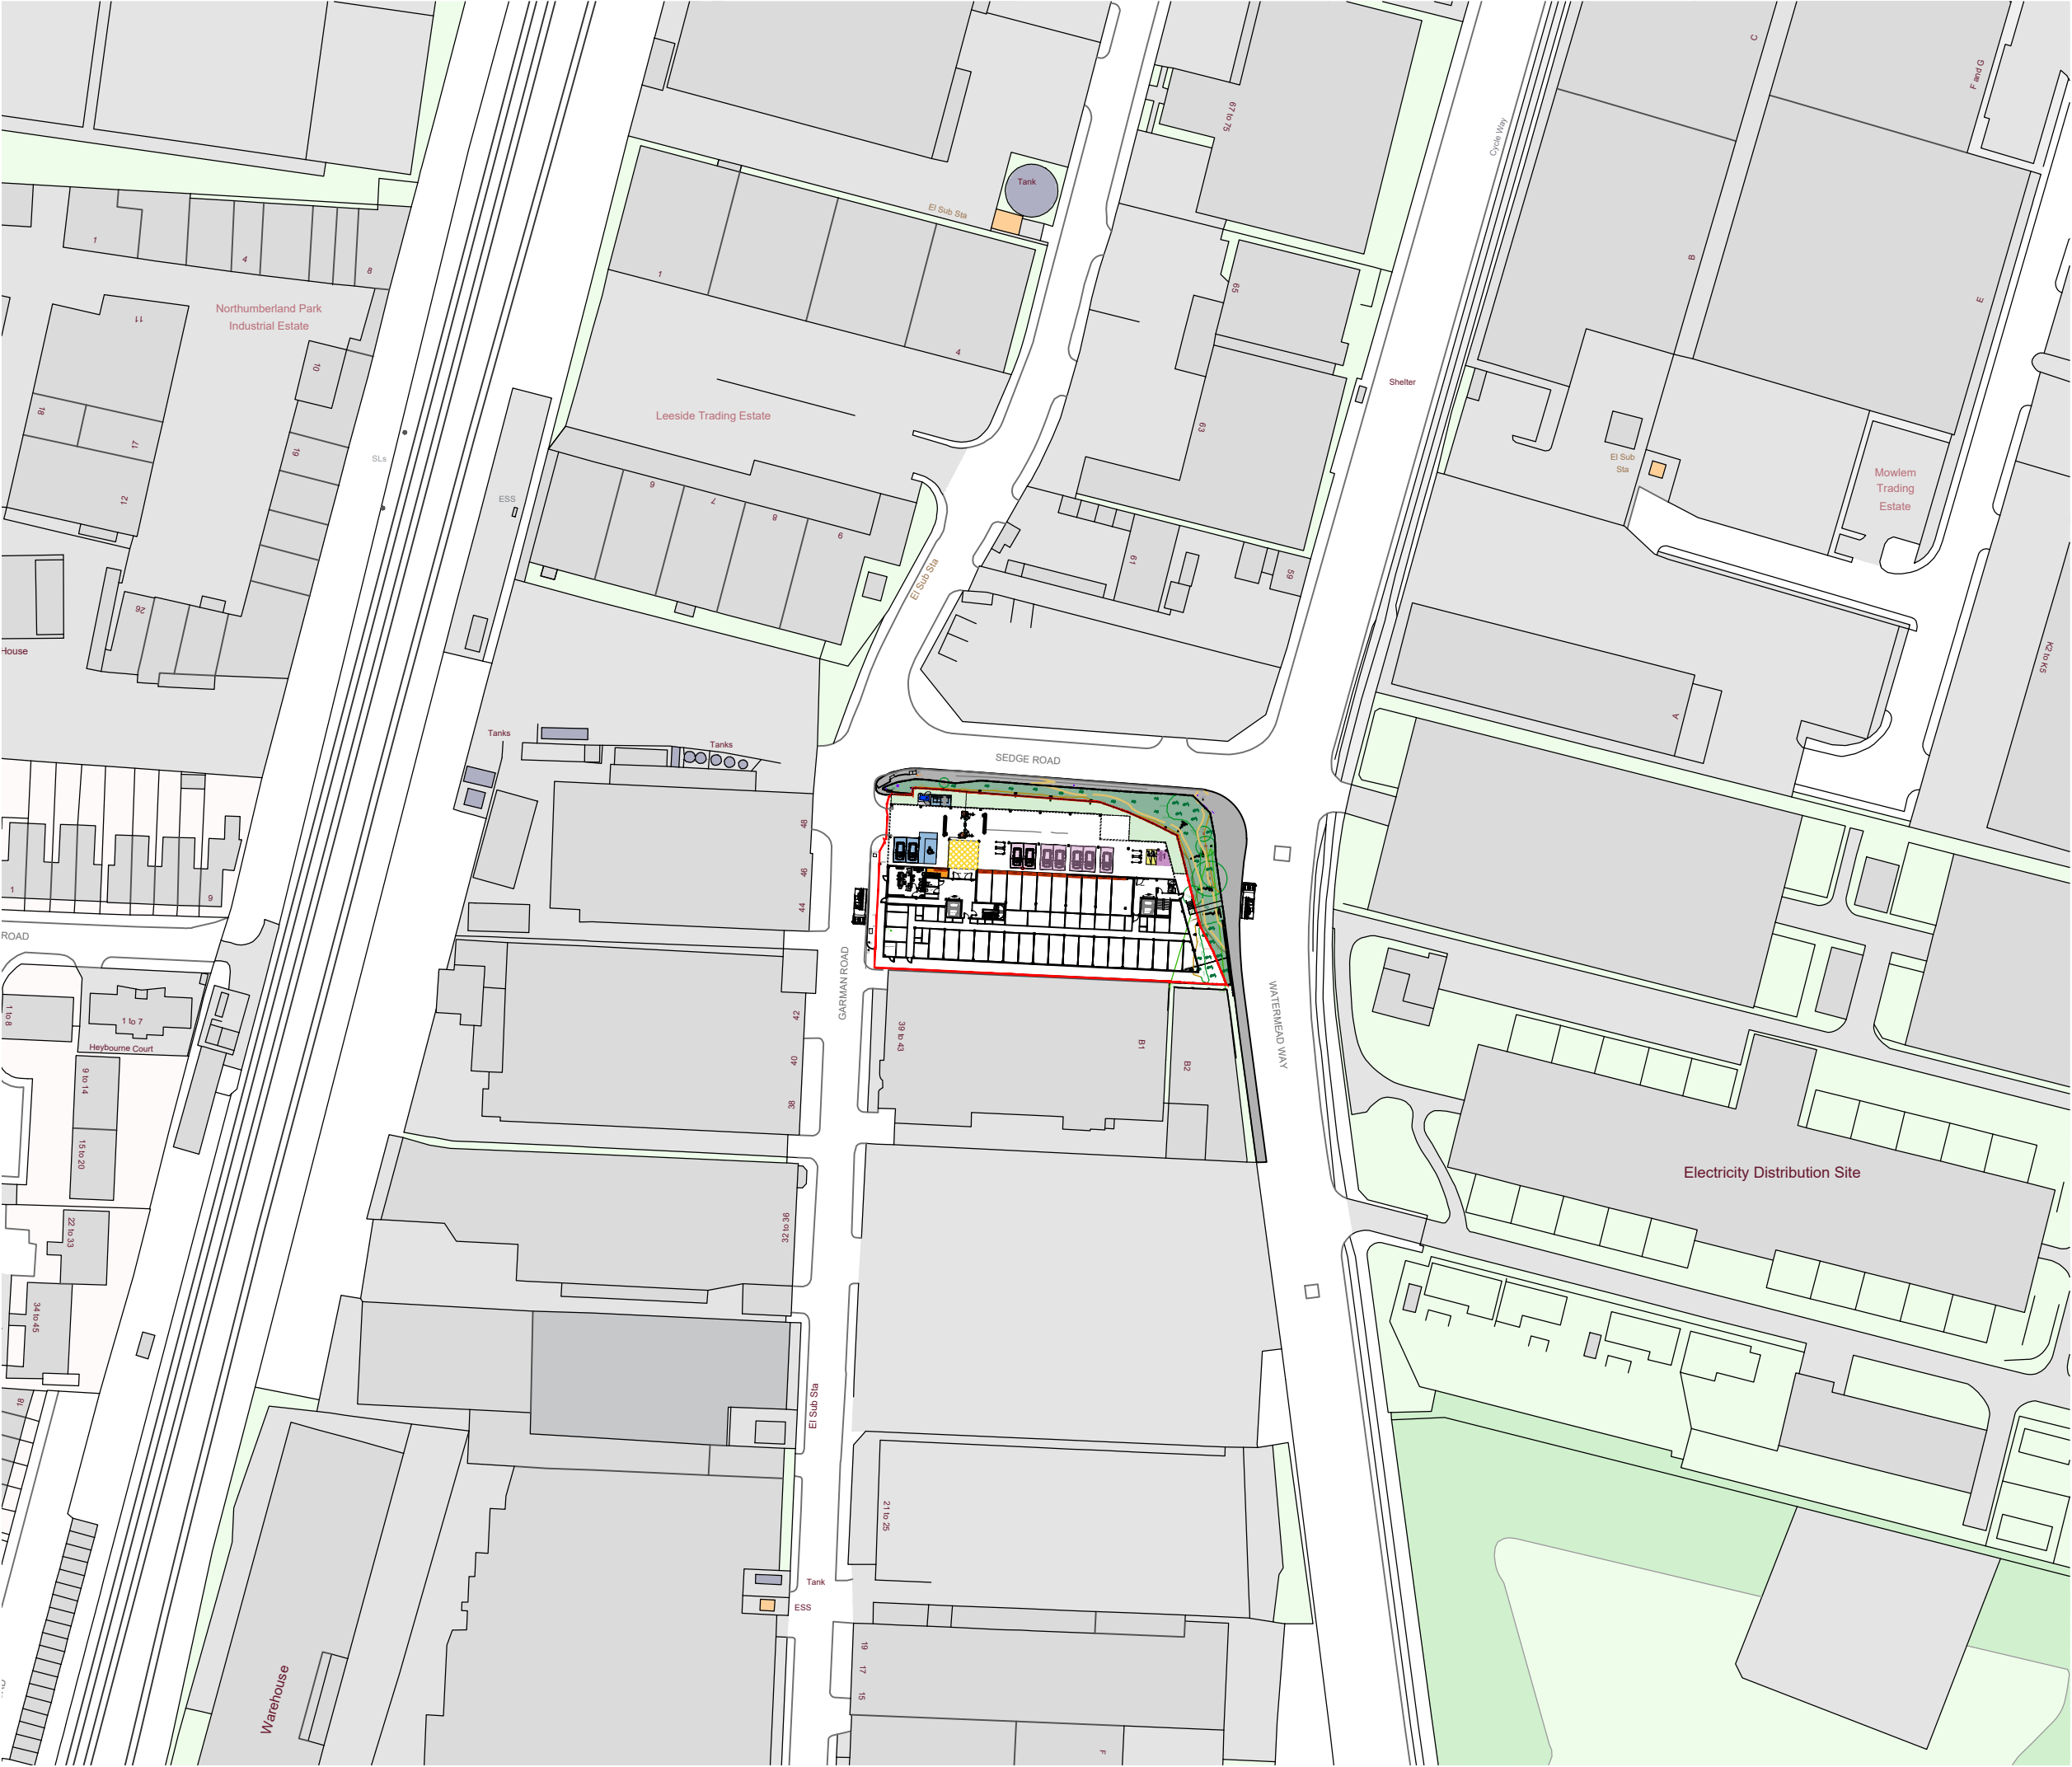

All levels and dimensions to be checked on site prior to construction / fabrication; report discrepancies immediately. Do not scale dimensions from this drawings. This drawing is copyright protected.

REVISION

Site boundary

SCALE 1:1250

01020304050m

N

PLANNING

SCALE	DATE	DRAWN	CHECKED
1:1250	MAY'22	AF	DA

PROJECT
SHURGARD UK
45-47 GARMAN ROAD
TOTTENHAM: N17 0UR

DRAWING
SITE PLAN

Threesixty
Architecture

10 MONTROSE STREET
GLASGOW
G1 1RE

0141 229 7575
www.360architecture.com

DRAWING No.
22007GA-D-001