


Only figured dimensions to be taken. Any discrepancies to be reported to NUSPACE prior to setting out or ordering of any materials. These drawings should be looked at in conjunction with the signed order form. All materials to be used in the construction of the project are as specified or similar.

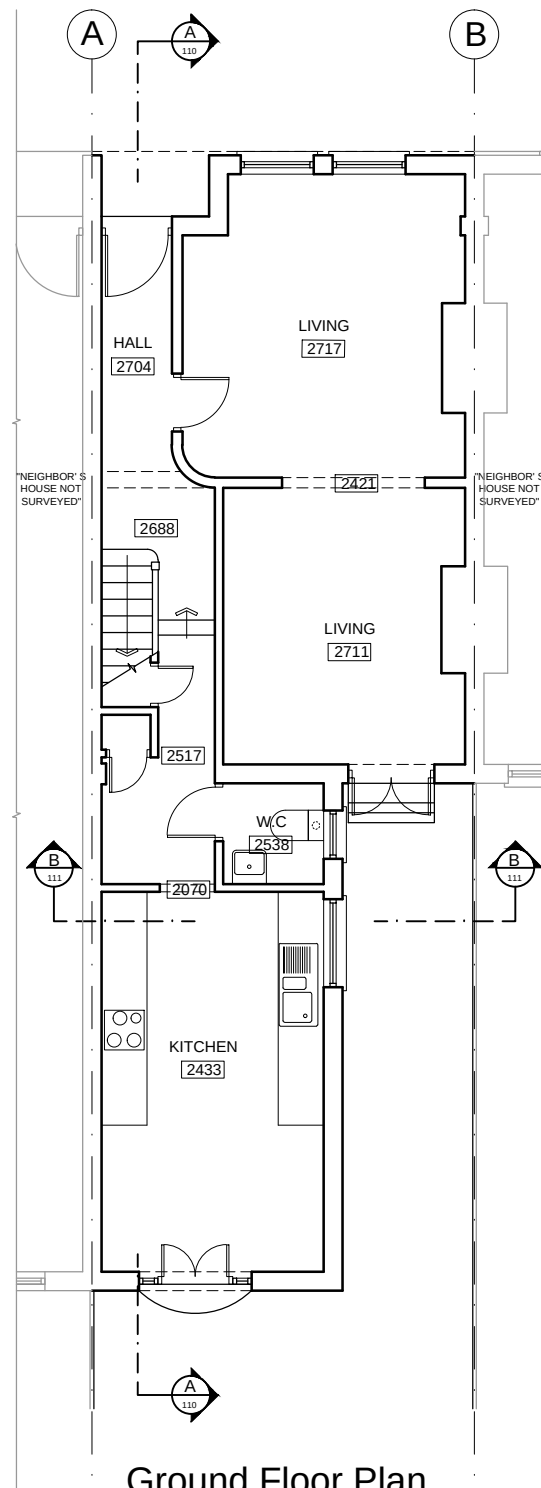

First Floor Plan

Client		 YOUR LOCAL LOFT SPECIALIST 0870 609 1014 www.i-want-nuspace.co.uk    	
Project			
Job Title			
Drawing Title			
ROB DAKIN			
53 SOUTH VIEW ROAD HORNSEY LONDON N8 7LU			
REAR EXTENSION			
EXISTING PLANS			
Drawn	SDS	Checked	GC
Date	APRIL 2023	Scale	1:100 @ A3
Drawing No.	102 (P)	Amendment	-