

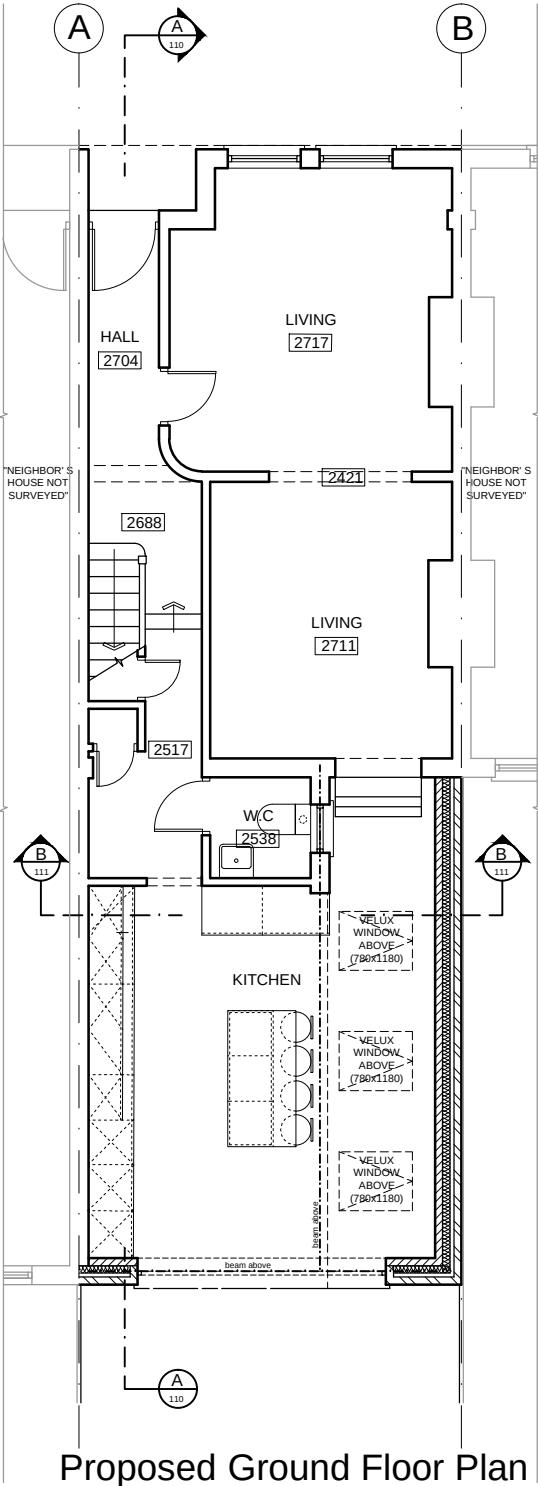


Copyright © NUSPACE
This drawing is the property of NUSPACE and is the subject of Intellectual Property Rights including copyright and design right and shall not be reproduced, copied, loaned or submitted to any other party without the written consent of NUSPACE.

Only figured dimensions to be taken. Any discrepancies to be reported to NUSPACE prior to setting out or ordering of any materials. These drawings should be looked at in conjunction with the signed order form. All materials to be used in the construction of the project are as specified or similar.

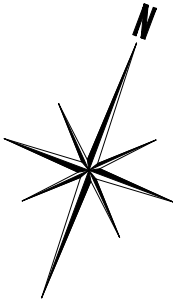

Proposed Ground Floor Plan

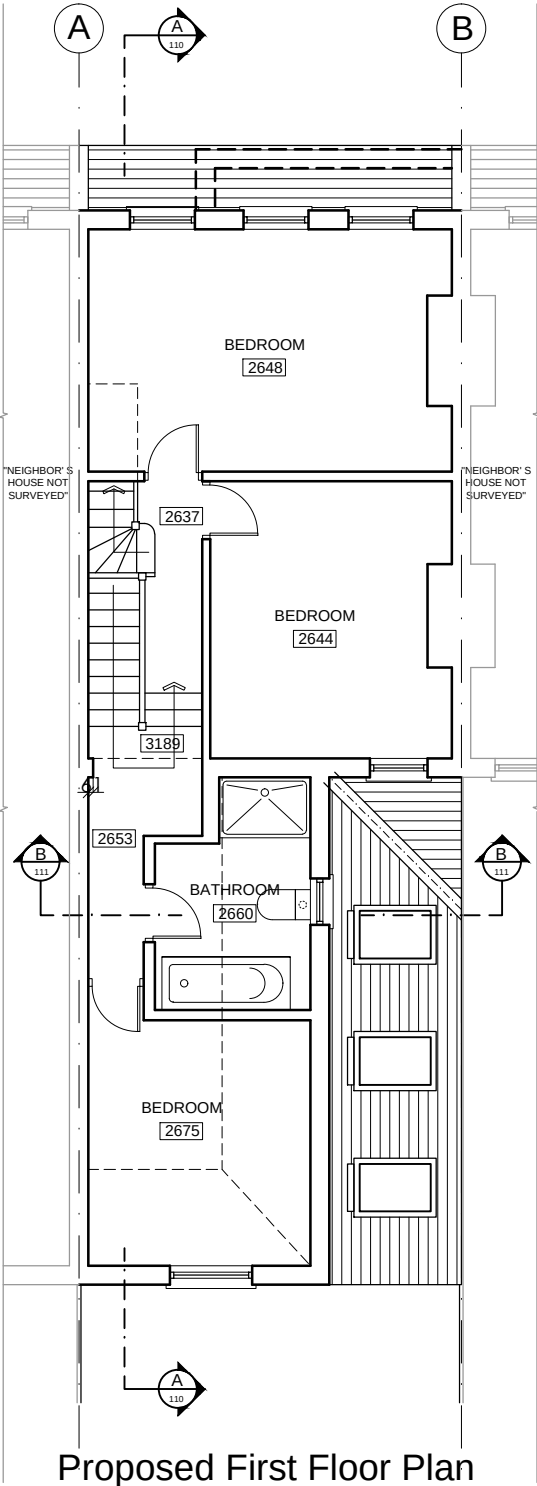

Proposed First Floor Plan

Client	ROB DAKIN	
Project	53 SOUTH VIEW ROAD HORNSEY LONDON N8 7LU	
Job Title	REAR EXTENSION	
Drawing Title	PROPOSED PLANS	
Drawn	SDS	Checked TOL
Date	APRIL 2023	Scale 1:100 @ A3
Drawing No.	106 (P)	Amendment -

YOUR LOCAL LOFT SPECIALIST
0870 609 1014
www.i-want-nuspace.co.uk