

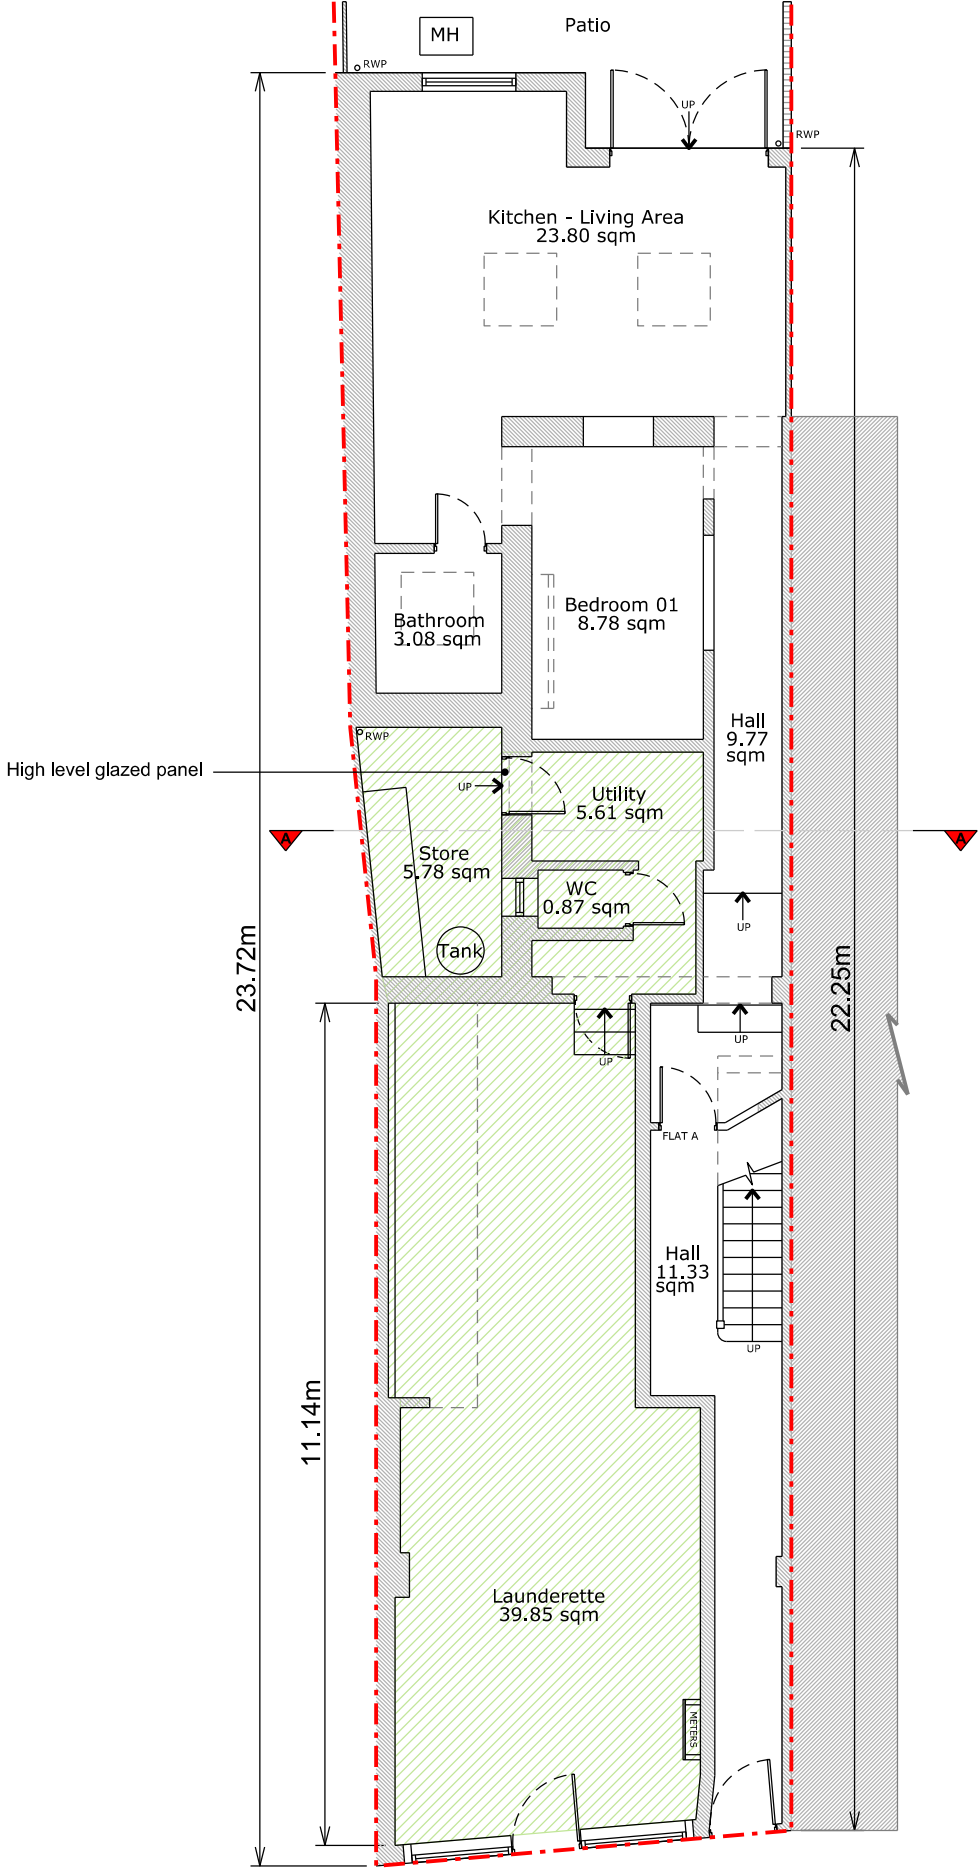


PROPOSED AREAS			
Flat No.	Dwelling type / Use Class	GIA	
-	Launderette / Sui Generis	54.80 sqm	

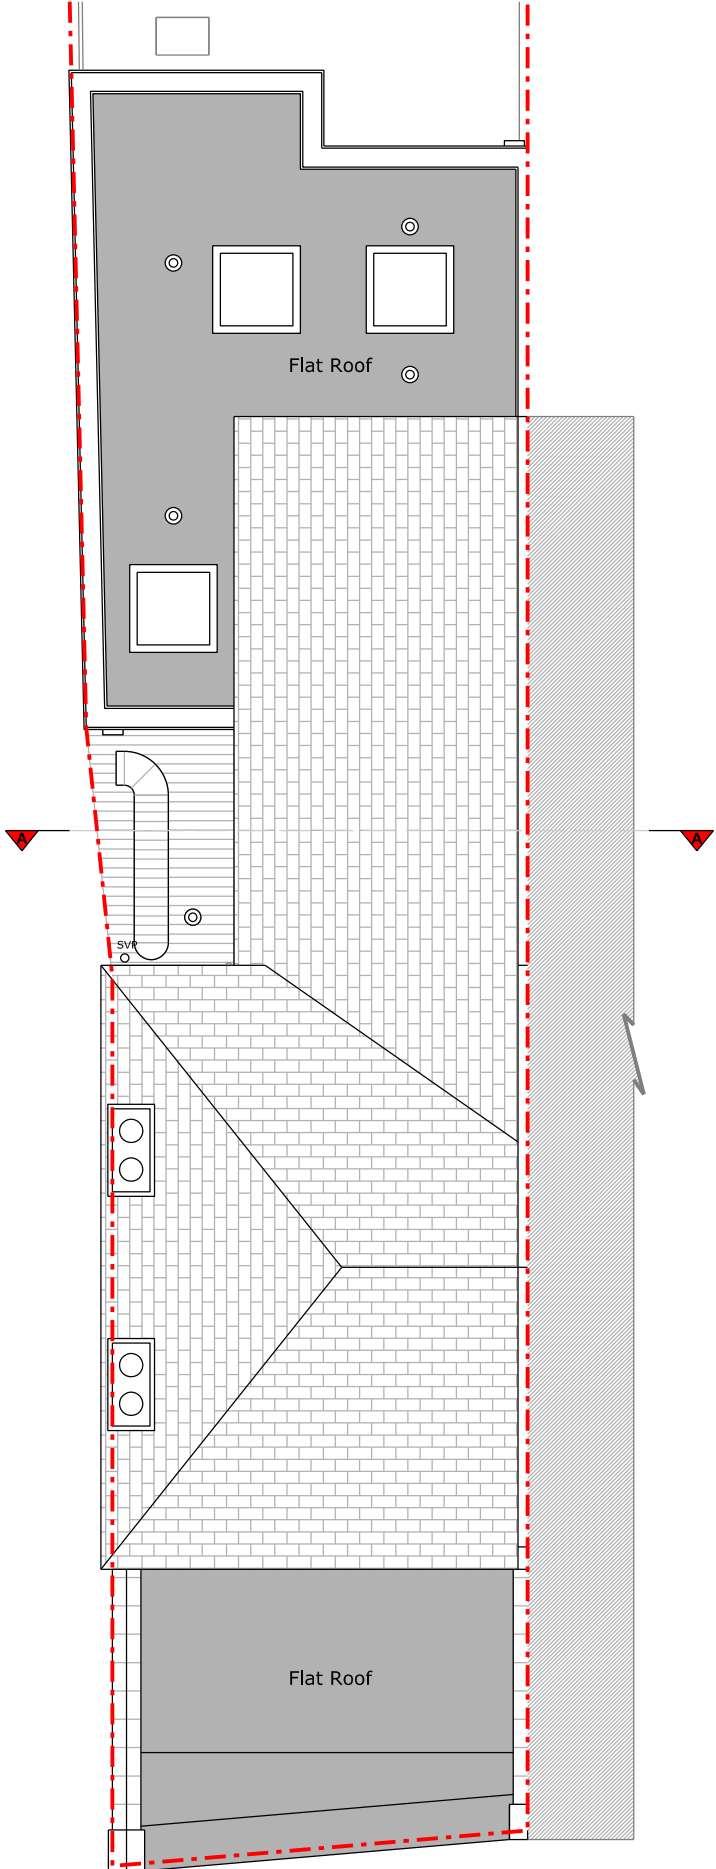

Ground Floor Plan

 

Roof Plan



Copyright in design and this drawing is the property of Resi.

Reproduction in whole or in part is forbidden without written sanction of Resi.

All dimensions to be cross-checked on site prior to completing a Building Regulations package, structural engineering, the party wall process and construction.

Print to scale (as actual size)

NOTES

Revision

Rev	Notes	Date
-	Preliminary Issue	31/03/2023
A	Planning	03/04/2023
B	Planning	11/04/2023
C	Planning	12/04/2023

KEY

	Proposed walls		Boundary lines
	Existing walls		Proposed beam
	Existing removed		Proposed drainage
	Proposed rooflight		1.8m head height
			1.5m head height

JOB TITLE
Proposed conversion of Launderette (Sui Generis) to 1 no. one-bedroom flat (1b 2p) and all associated works at 80a White Hart Lane, N17 8HP

STATUS
Planning

DRAWING TITLE
Existing Floor Plans

CLIENT
Brian Maguire

SCALE
1:100 at A3

DRAWN
HD

DATE
Apr 2023

CHECKED
JM

DRAWING NO. 171963 - 01 - 101C



Copyright in design and this drawing is the property of Resi.

Reproduction in whole or in part is forbidden without written sanction of Resi.

All dimensions to be cross-checked on site prior to completing a Building Regulations package, structural engineering, the party wall process and construction.

Print to scale (as actual size)

NOTES

Materials:

Brickwork / Walls - Red brick and London stock brick

Pitched Roof - Slate tiles

Flat Roof - Felt

Windows - White uPVC casement windows

Doors - Green painted timber painted front entrance door, brown painted timber glazed single door to the shop front and white painted timber glazed single door

RWP / Gutters / Fascia - Black/white uPVC downpipes, guttering and black painted timber fascias

Revision

Rev	Notes	Date
-	Preliminary Issue	31/03/2023
A	Planning	03/04/2023
B	Planning	11/04/2023
C	Planning	12/04/2023

KEY

	Boundary lines
	Proposed walls
	Existing walls
	Existing removed
	Proposed rooflight
	Proposed beam
	Proposed drainage
	1.8m head height
	1.5m head height

JOB TITLE
Proposed conversion of
Launderette (Sui Generis) to 1
no. one-bedroom flat (1b 2p)
and all associated works at 80a
White Hart Lane, N17 8HP

STATUS
Planning

DRAWING TITLE
Existing Elevations

CLIENT
Brian Maguire


SCALE
1:100 at A3

DRAWN
HD


DATE
Apr 2023

CHECKED
JM

DRAWING NO. 171963 - 01 - 201C

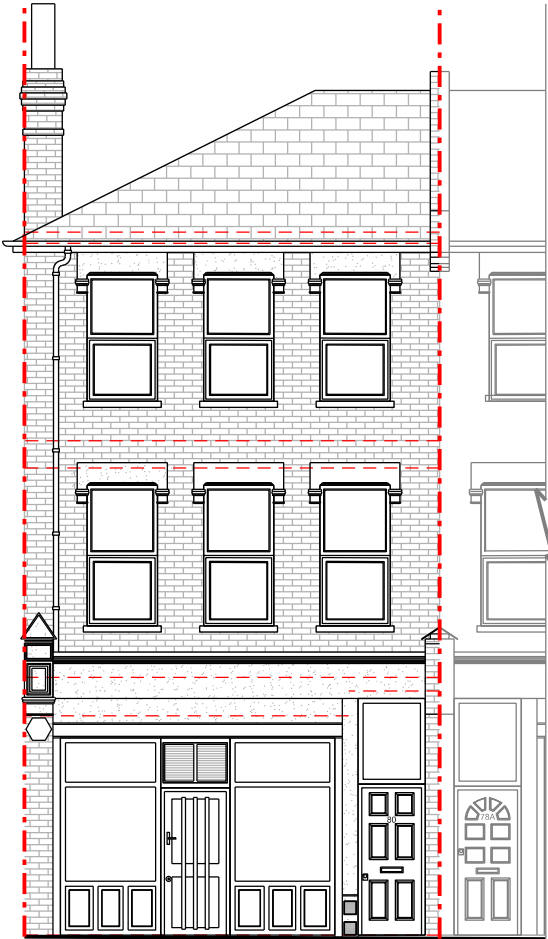

Front Elevation

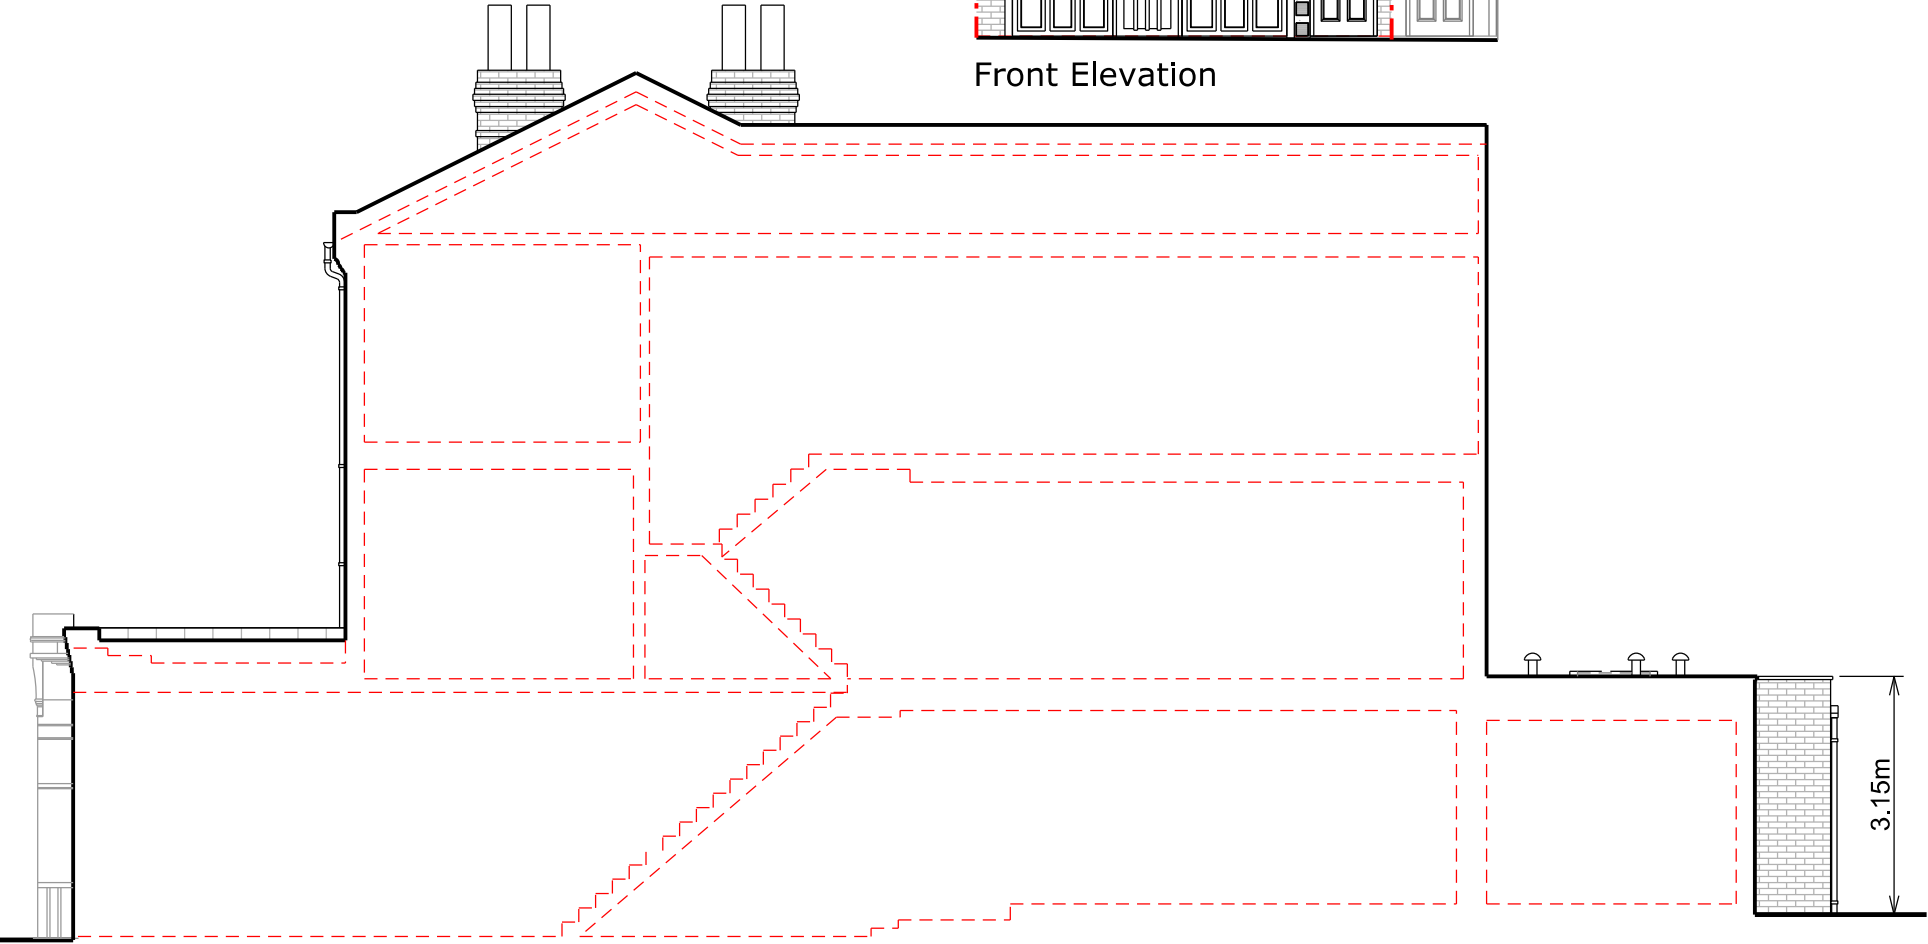

Right Side Elevation





Copyright in design and this drawing is the property of Resi.

Reproduction in whole or in part is forbidden without written sanction of Resi.

All dimensions to be cross-checked on site prior to completing a Building Regulations package, structural engineering, the party wall process and construction.

Print to scale (as actual size)

NOTES

Materials:

Brickwork / Walls - Red brick and London stock brick

Pitched Roof - Slate tiles

Flat Roof - Felt

Windows - White uPVC casement windows

Doors - Green painted timber painted front entrance door, brown painted timber glazed single door to the shop front and white painted timber glazed single door

RWP / Gutters / Fascia - Black/white uPVC downpipes, guttering and black painted timber fascias

Revision

Rev	Notes	Date
-	Preliminary Issue	31/03/2023
A	Planning	03/04/2023
B	Planning	11/04/2023
C	Planning	12/04/2023

KEY

	Boundary lines
	Proposed beam
	Proposed drainage
	1.8m head height
	1.5m head height
	Proposed walls
	Existing walls
	Existing removed
	Proposed rooflight

JOB TITLE

Proposed conversion of Launderette (Sui Generis) to 1 no. one-bedroom flat (1b 2p) and all associated works at 80a White Hart Lane, N17 8HP

STATUS

Planning

DRAWING TITLE

Existing Elevations

CLIENT

Brian Maguire

SCALE

1:100 at A3

DATE

Apr 2023


DRAWN

HD


CHECKED

JM


DRAWING NO. 171963 - 01 - 202C

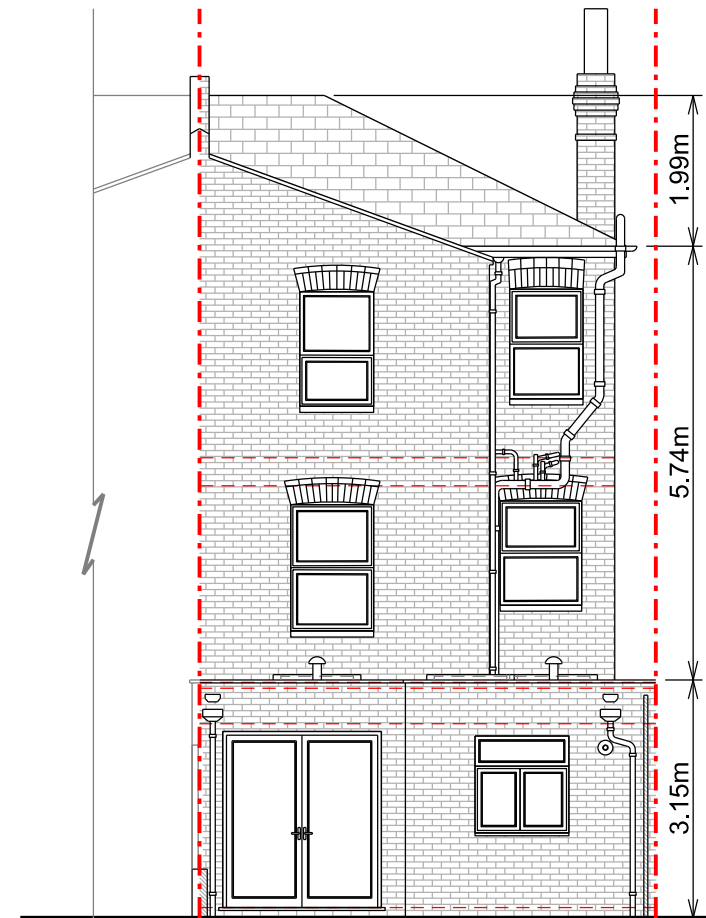


Rear Elevation

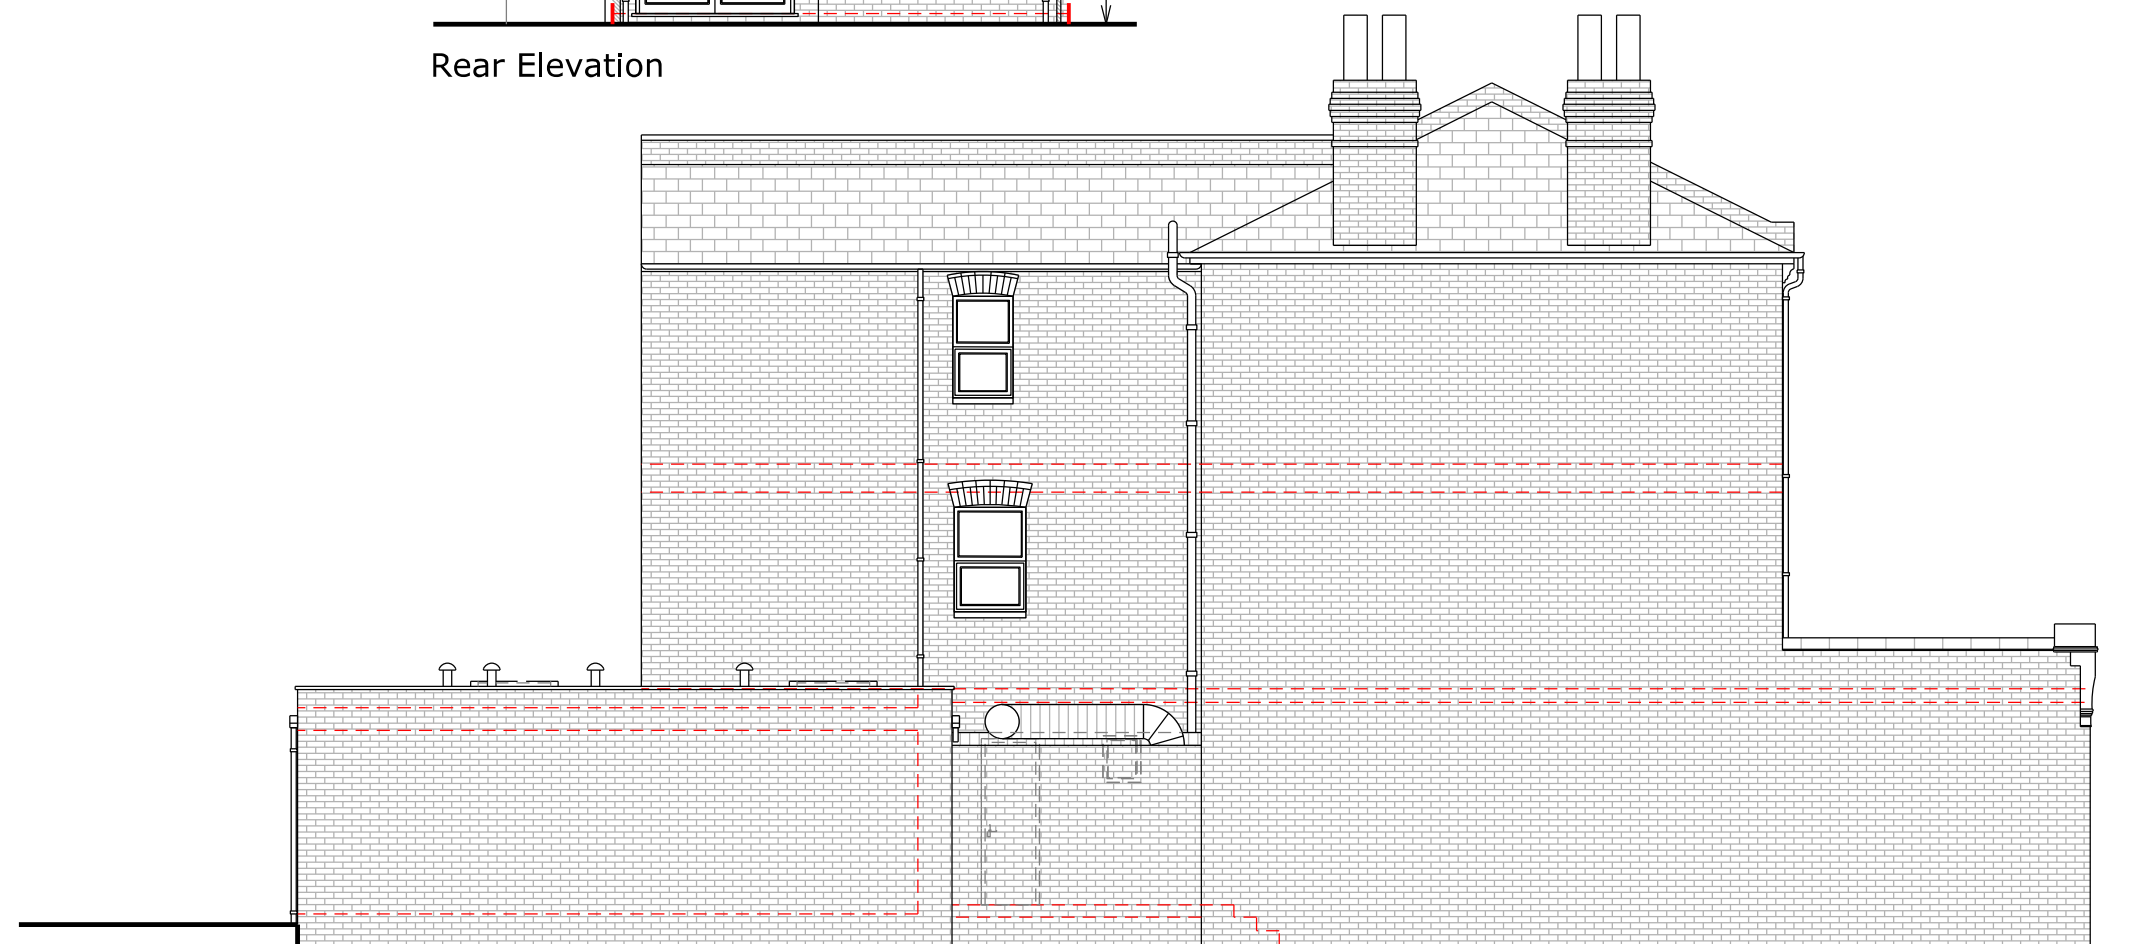

Left Side Elevation

 

PROPOSED AREAS			
	Flat No.	Dwelling type / Use Class	GIA
	-	Laundrette / Sui Generis	54.80 sqm

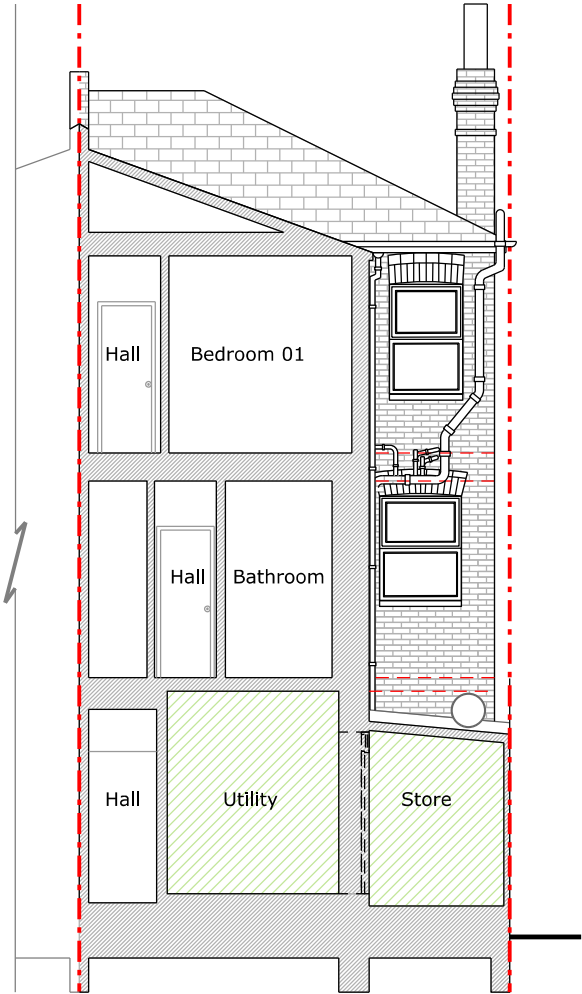

Section A - A



Copyright in design and this drawing is the property of Resi.

Reproduction in whole or in part is forbidden without written sanction of Resi.

All dimensions to be cross-checked on site prior to completing a Building Regulations package, structural engineering, the party wall process and construction.

Print to scale (as actual size)

NOTES

Revision

Rev	Notes	Date
-	Preliminary Issue	31/03/2023
A	Planning	03/04/2023
B	Planning	11/04/2023
C	Planning	12/04/2023

KEY

	Boundary lines
	Proposed walls
	Existing walls
	Existing removed
	Proposed rooflight
	Proposed beam
	Proposed drainage
	1.8m head height
	1.5m head height

JOB TITLE
Proposed conversion of
Laundrette (Sui Generis) to 1
no. one-bedroom flat (1b 2p)
and all associated works at 80a
White Hart Lane, N17 8HP

STATUS
Planning

DRAWING TITLE
Existing Section

CLIENT
Brian Maguire

SCALE
1:100 at A3


DRAWN
HD

DATE
Apr 2023


CHECKED
JM

DRAWING NO. 171963 - 01 - 301C

PROPOSED AREAS			
Flat No.	Dwelling type / Use Class	GIA	
Flat D	1 Bedroom - 2 persons	54.80 sqm	

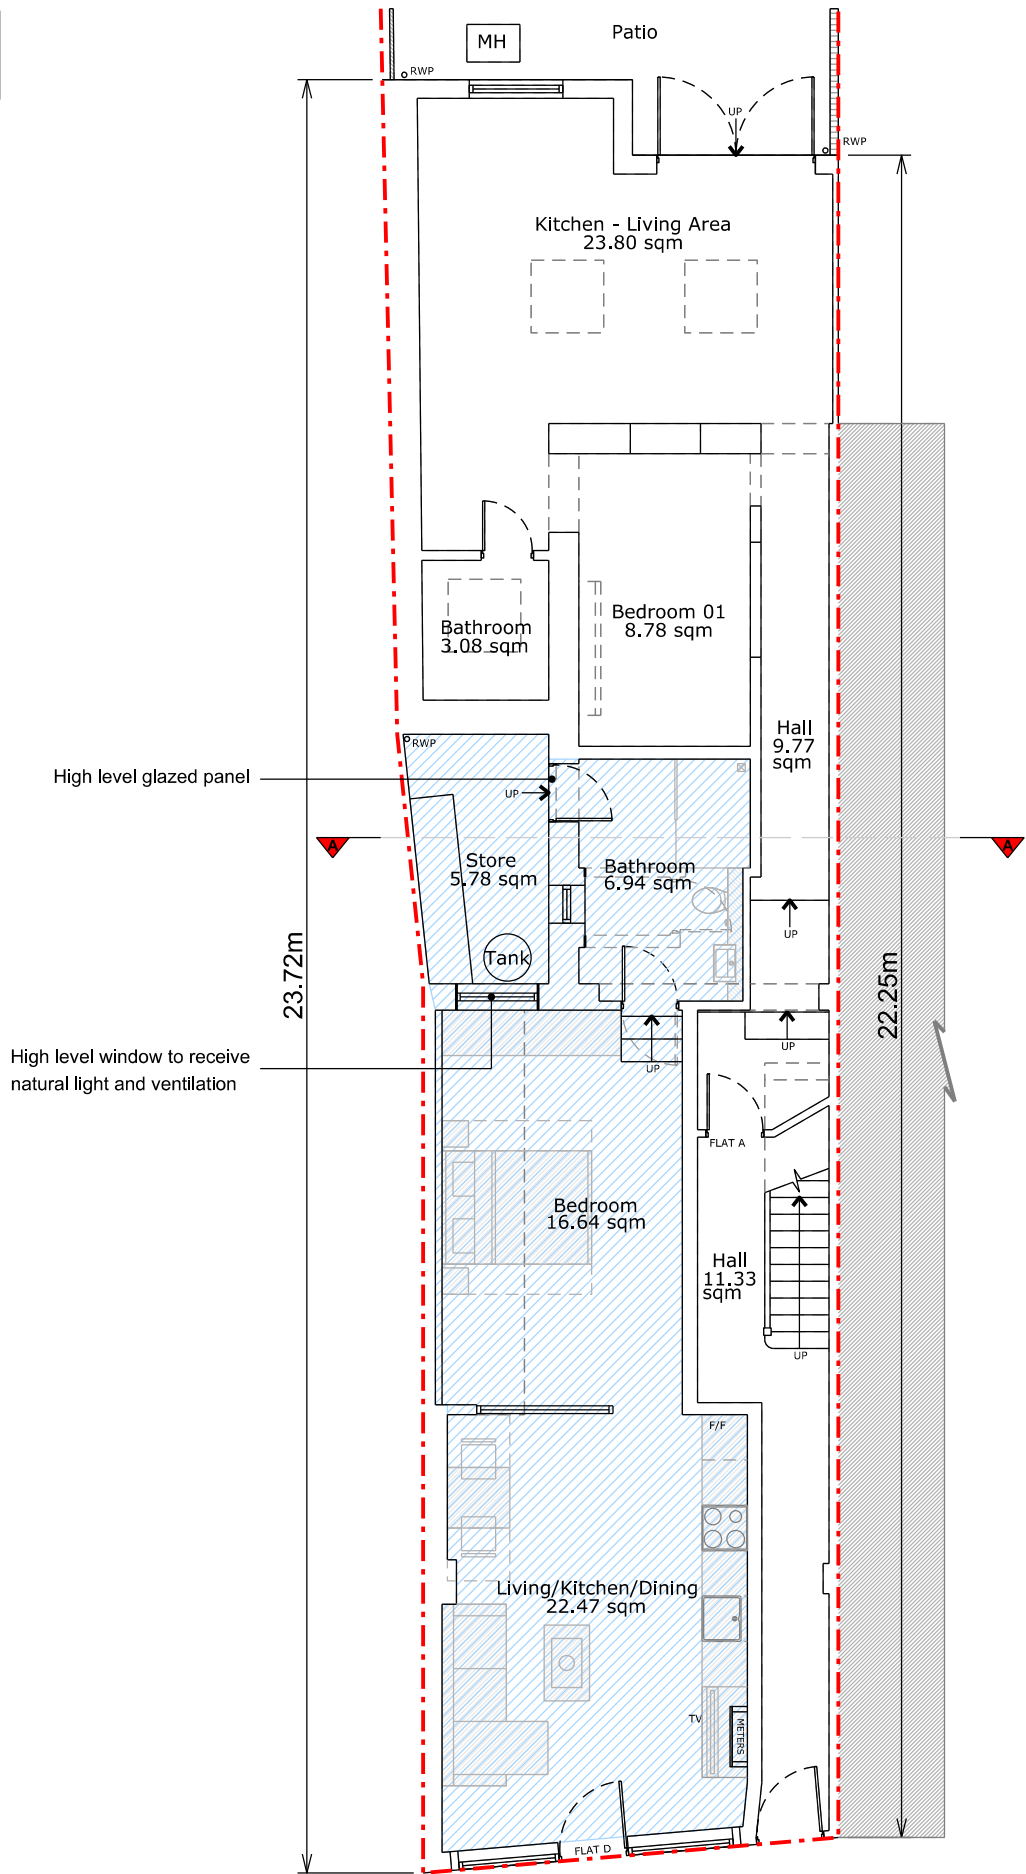

Ground Floor Plan

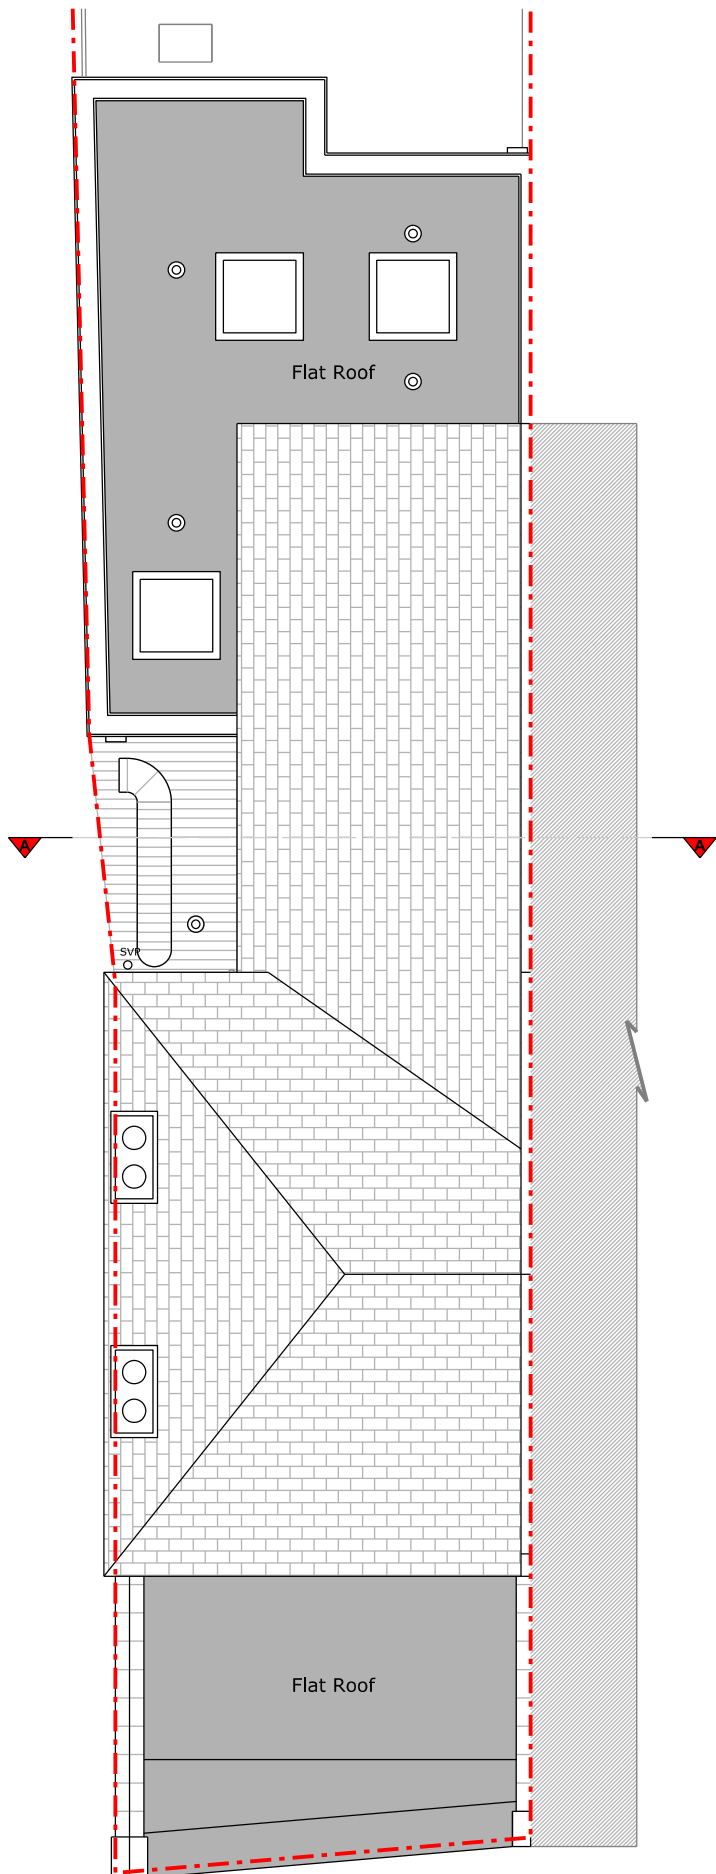

Roof Plan



Copyright in design and this drawing is the property of Resi.

Reproduction in whole or in part is forbidden without written sanction of Resi.

All dimensions to be cross-checked on site prior to completing a Building Regulations package, structural engineering, the party wall process and construction.

Print to scale (as actual size)

NOTES

Revision

Rev	Notes	Date
-	Preliminary Issue	31/03/2023
A	Planning	03/04/2023
B	Planning	11/04/2023
C	Planning	12/04/2023

KEY

	Proposed walls		Boundary lines
	Existing walls		Proposed beam
	Existing removed		Proposed drainage
	Proposed rooflight		1.8m head height
			1.5m head height

JOB TITLE
Proposed conversion of
Launderette (Sui Generis) to 1
no. one-bedroom flat (1b 2p)
and all associated works at 80a
White Hart Lane, N17 8HP

STATUS
Planning

DRAWING TITLE
Proposed Floor Plans

CLIENT
Brian Maguire


SCALE
1:100 at A3

DRAWN
CZ

DATE
Apr 2023

CHECKED
NS

DRAWING NO. 171963 - 01 - 102C

 

Copyright in design and this drawing is the property of Resi.

Reproduction in whole or in part is forbidden without written sanction of Resi.

All dimensions to be cross-checked on site prior to completing a Building Regulations package, structural engineering, the party wall process and construction.

Print to scale (as actual size)

NOTES

Materials:

Windows - White uPVC casement window

Revision

Rev	Notes	Date
-	Preliminary Issue	31/03/2023
A	Planning	03/04/2023
B	Planning	11/04/2023
C	Planning	12/04/2023

KEY

	Boundary lines
	Proposed walls
	Existing walls
	Existing removed
	Proposed rooflight
	Proposed beam
	Proposed drainage
	1.8m head height
	1.5m head height

JOB TITLE

Proposed conversion of
Launderette (Sui Generis) to 1
no. one-bedroom flat (1b 2p)
and all associated works at 80a
White Hart Lane, N17 8HP

STATUS

Planning

DRAWING TITLE

Proposed Elevations

CLIENT

Brian Maguire

SCALE

1:100 at A3

DRAWN

CZ


DATE

Apr 2023


CHECKED

NS


DRAWING NO. 171963 - 01 - 203C

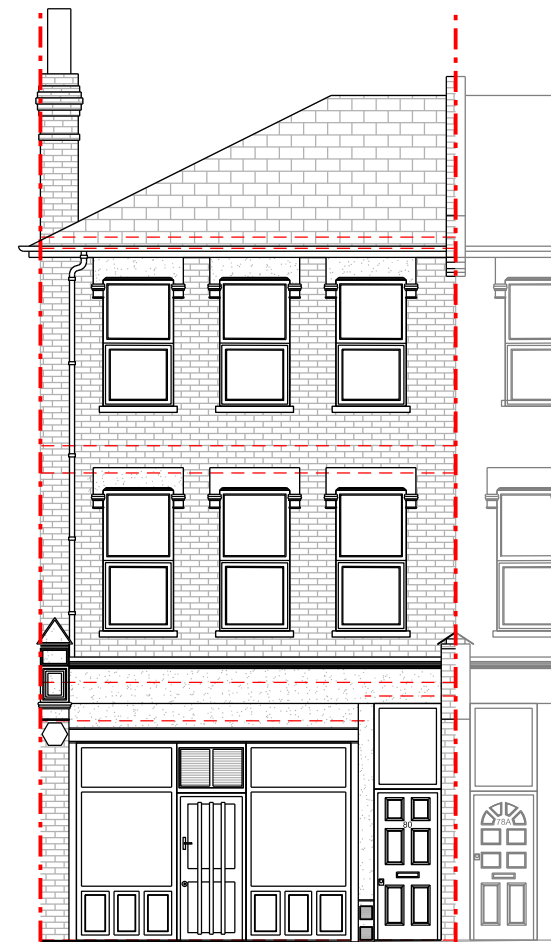

Front Elevation

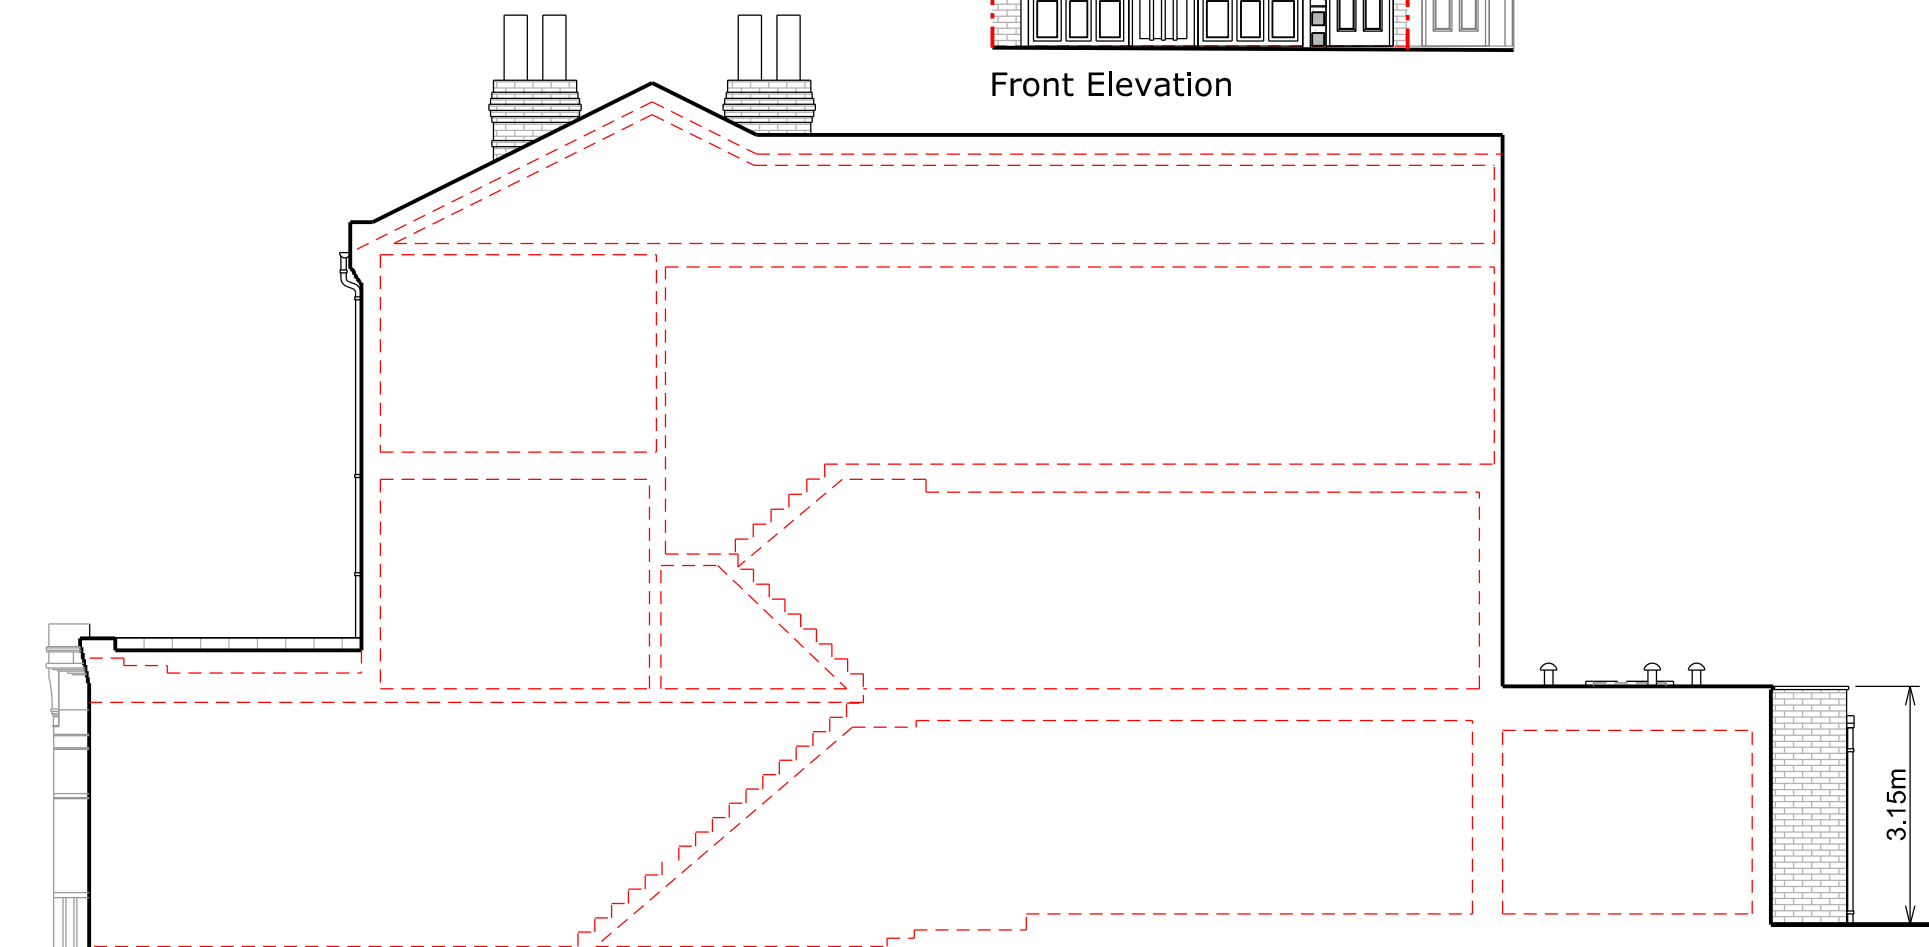

Right Side Elevation

 



Copyright in design and this drawing is the property of Resi.

Reproduction in whole or in part is forbidden without written sanction of Resi.

All dimensions to be cross-checked on site prior to completing a Building Regulations package, structural engineering, the party wall process and construction.

Print to scale (as actual size)

NOTES

Materials:

Windows - White uPVC casement window

Revision

Rev	Notes	Date
-	Preliminary Issue	31/03/2023
A	Planning	03/04/2023
B	Planning	11/04/2023
C	Planning	12/04/2023

KEY

	Boundary lines
	Proposed walls
	Existing walls
	Existing removed
	Proposed rooflight
	Proposed beam
	Proposed drainage
	1.8m head height
	1.5m head height

JOB TITLE

Proposed conversion of
Launderette (Sui Generis) to 1
no. one-bedroom flat (1b 2p)
and all associated works at 80a
White Hart Lane, N17 8HP

STATUS

Planning

DRAWING TITLE

Proposed Elevations

CLIENT

Brian Maguire

SCALE

1:100 at A3

DRAWN

CZ


DATE

Apr 2023


CHECKED

NS


DRAWING NO. 171963 - 01 - 204C

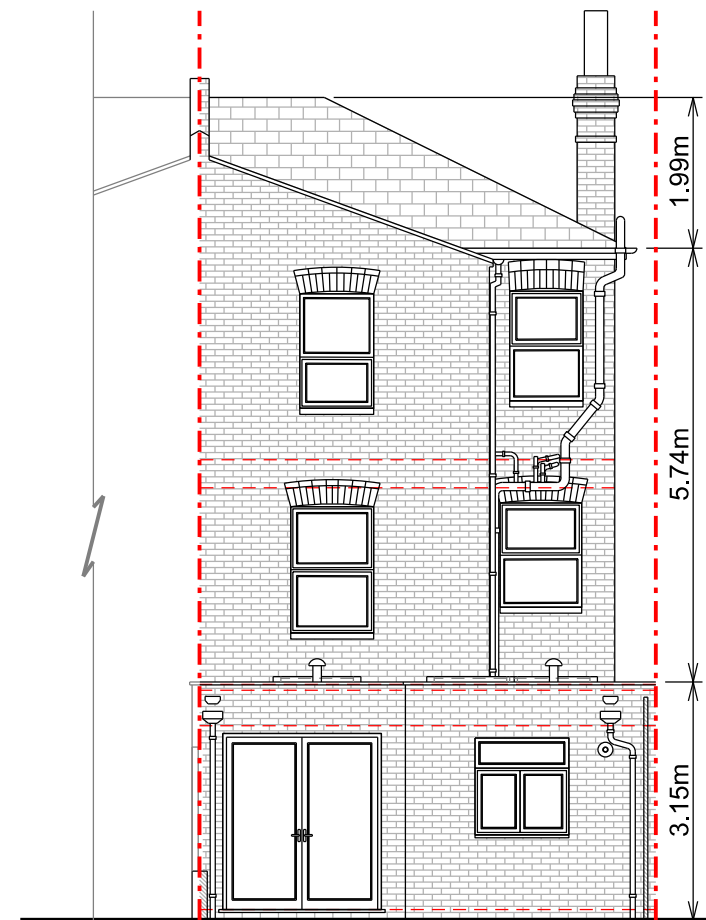


Rear Elevation

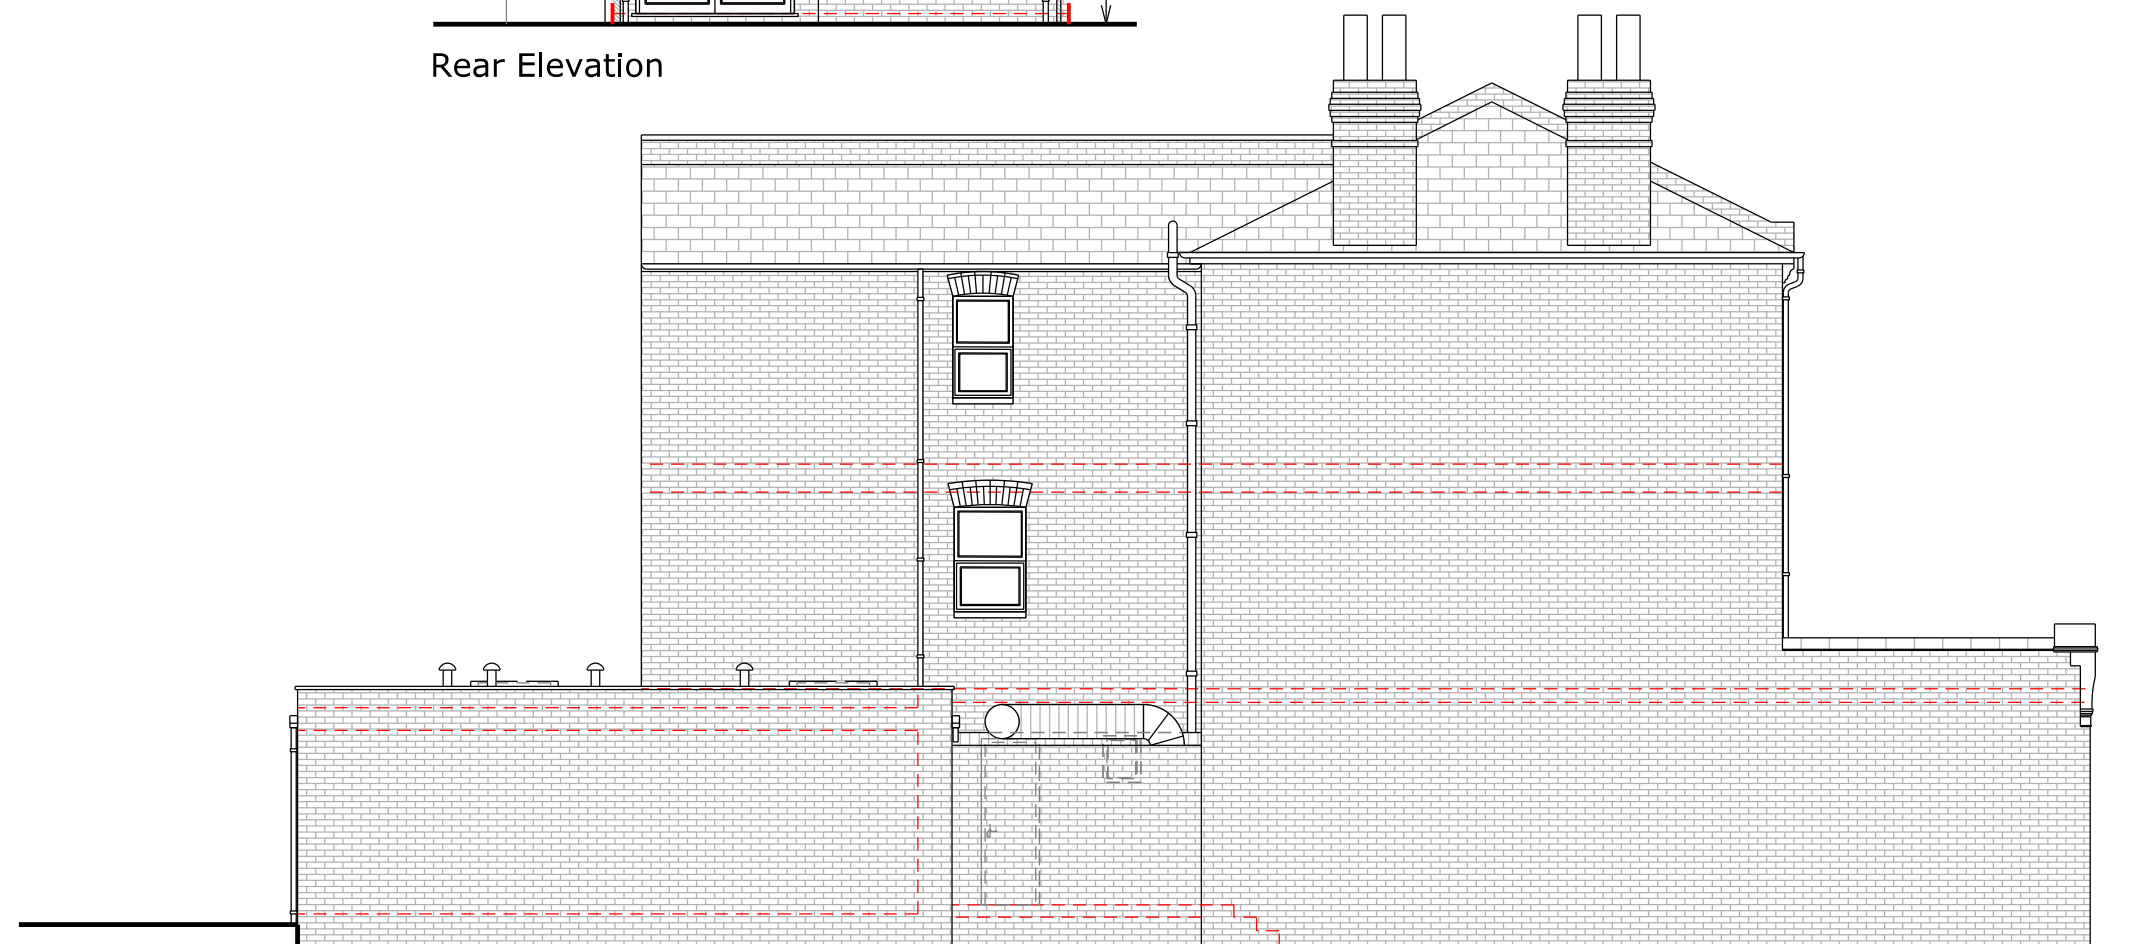


Left Side Elevation

 

PROPOSED AREAS			
	Flat No.	Dwelling type / Use Class	GIA
	Flat D	1 Bedroom - 2 persons	54.80 sqm

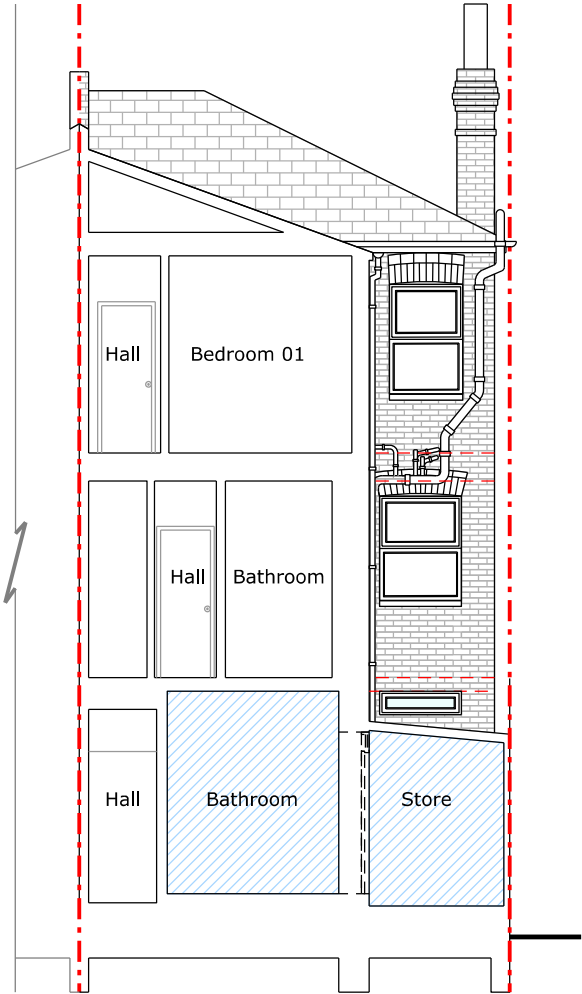

Section A - A

 

Copyright in design and this drawing is the property of Resi.

Reproduction in whole or in part is forbidden without written sanction of Resi.

All dimensions to be cross-checked on site prior to completing a Building Regulations package, structural engineering, the party wall process and construction.

Print to scale (as actual size)

NOTES

Revision

Rev	Notes	Date
-	Preliminary Issue	31/03/2023
A	Planning	03/04/2023
B	Planning	11/04/2023
C	Planning	12/04/2023

KEY

	Proposed walls		Boundary lines
	Existing walls		Proposed beam
	Existing removed		Proposed drainage
	Proposed rooflight		1.8m head height
			1.5m head height

JOB TITLE
Proposed conversion of
Launderette (Sui Generis) to 1
no. one-bedroom flat (1b 2p)
and all associated works at 80a
White Hart Lane, N17 8HP

STATUS
Planning

DRAWING TITLE
Proposed Section

CLIENT
Brian Maguire

SCALE
1:100 at A3

DRAWN
CZ

DATE
Apr 2023

CHECKED
NS

DRAWING NO. 171963 - 01 - 302C