


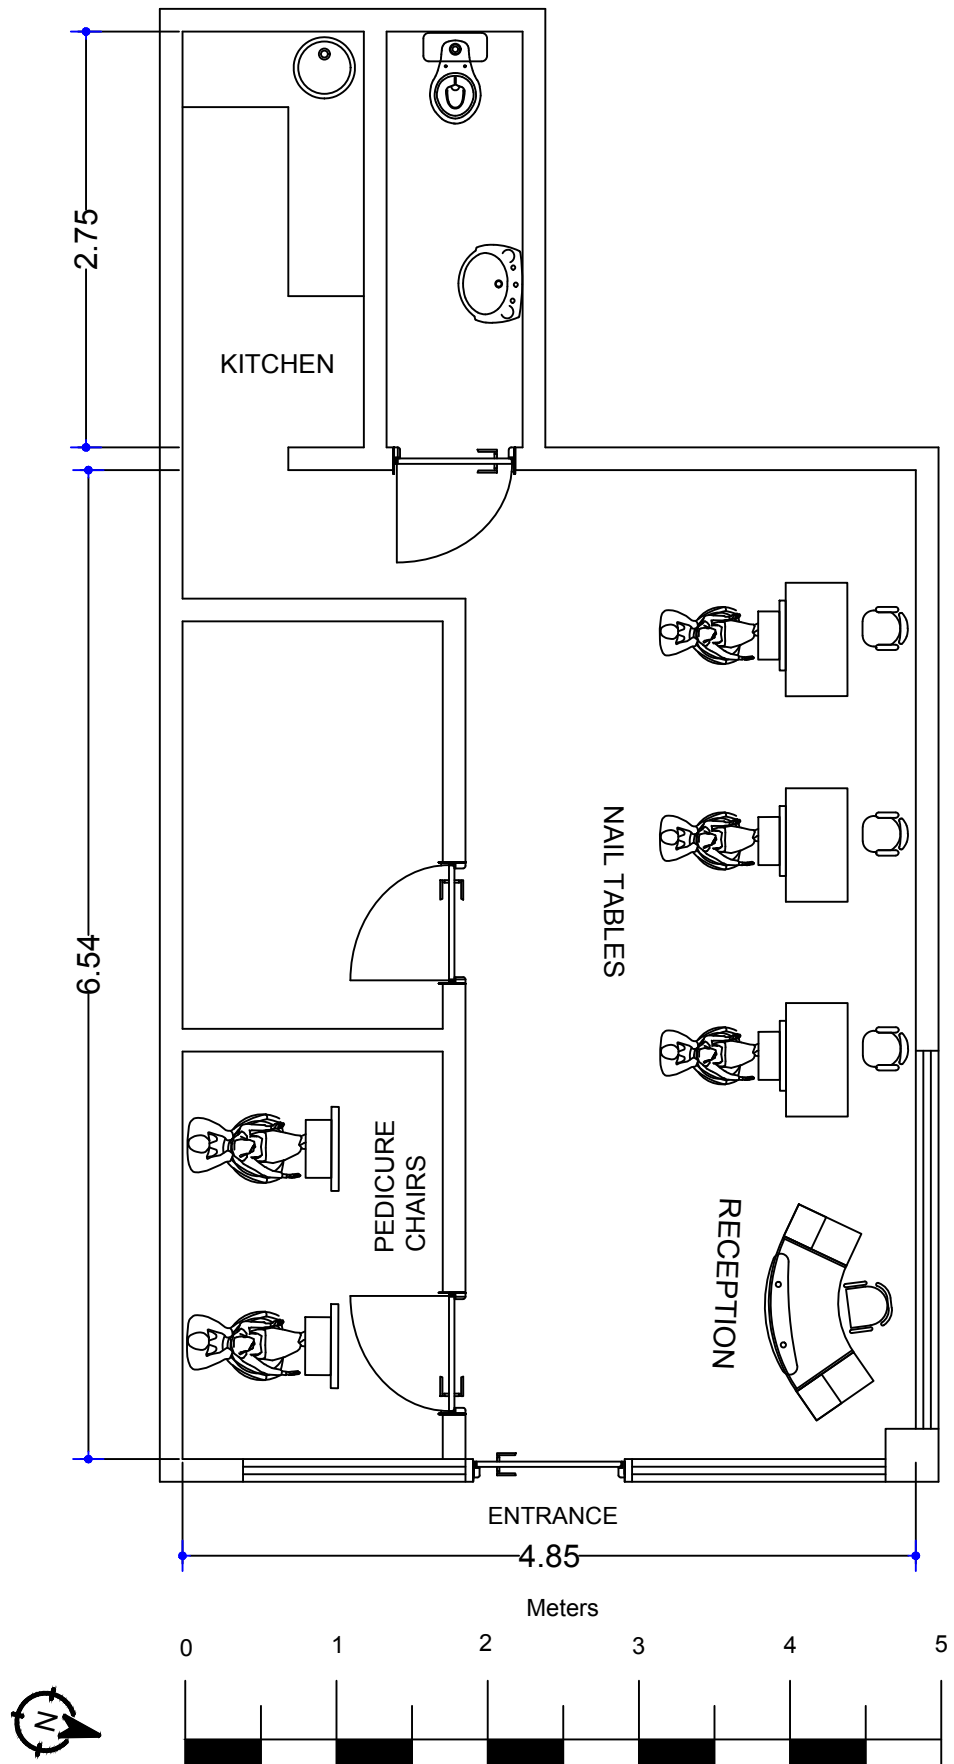

Client For Change of Use Application	Address 262 High Road Wood Green, London N22 8JX	Location Proposed Floor Plan	Scale 1:50 Sheet A4	RADON 86 LTD 44 Broadway, London, E15 1XH Tel: 07398272023 admin@radon86.co.uk
--	--	--	--	--