



REVISION:

REV/DATE

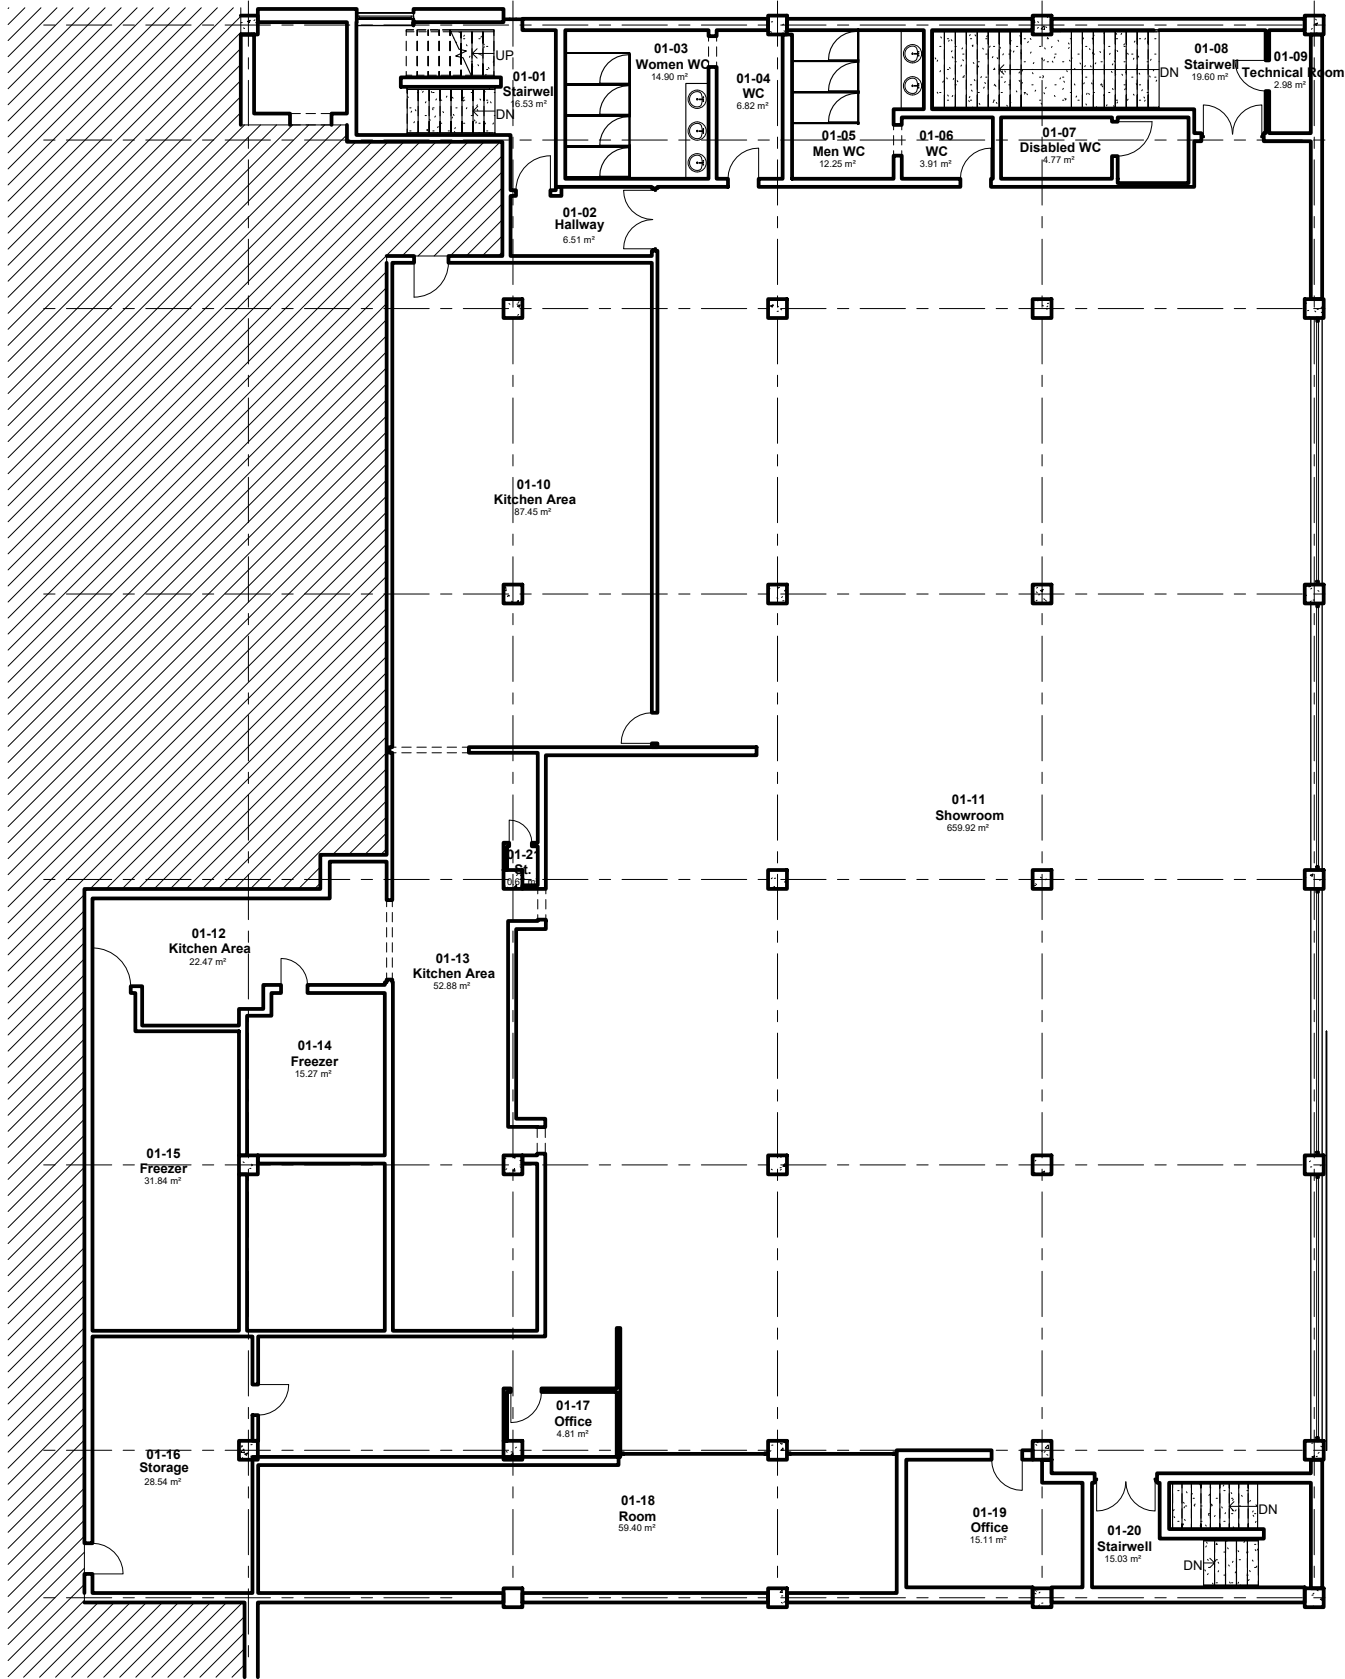

First floor as existing

 

All dimensions to be checked on site before any works commence.

This drawing is the copyright of Jamie Sleep Design Limited and shall not be copied, used or reproduced in anyway without prior written consent.

Regal Housewares LTD
Whymark Avenue
N22 6DJ

CLIENT

151-101

DWG NO.

1st floor plan as existing

TITLE

24 April 2023

DATE

1:200@A3

SCALE

JS

DRAWN

EXISTING

STAGE