


REVISION:

REV/DATE

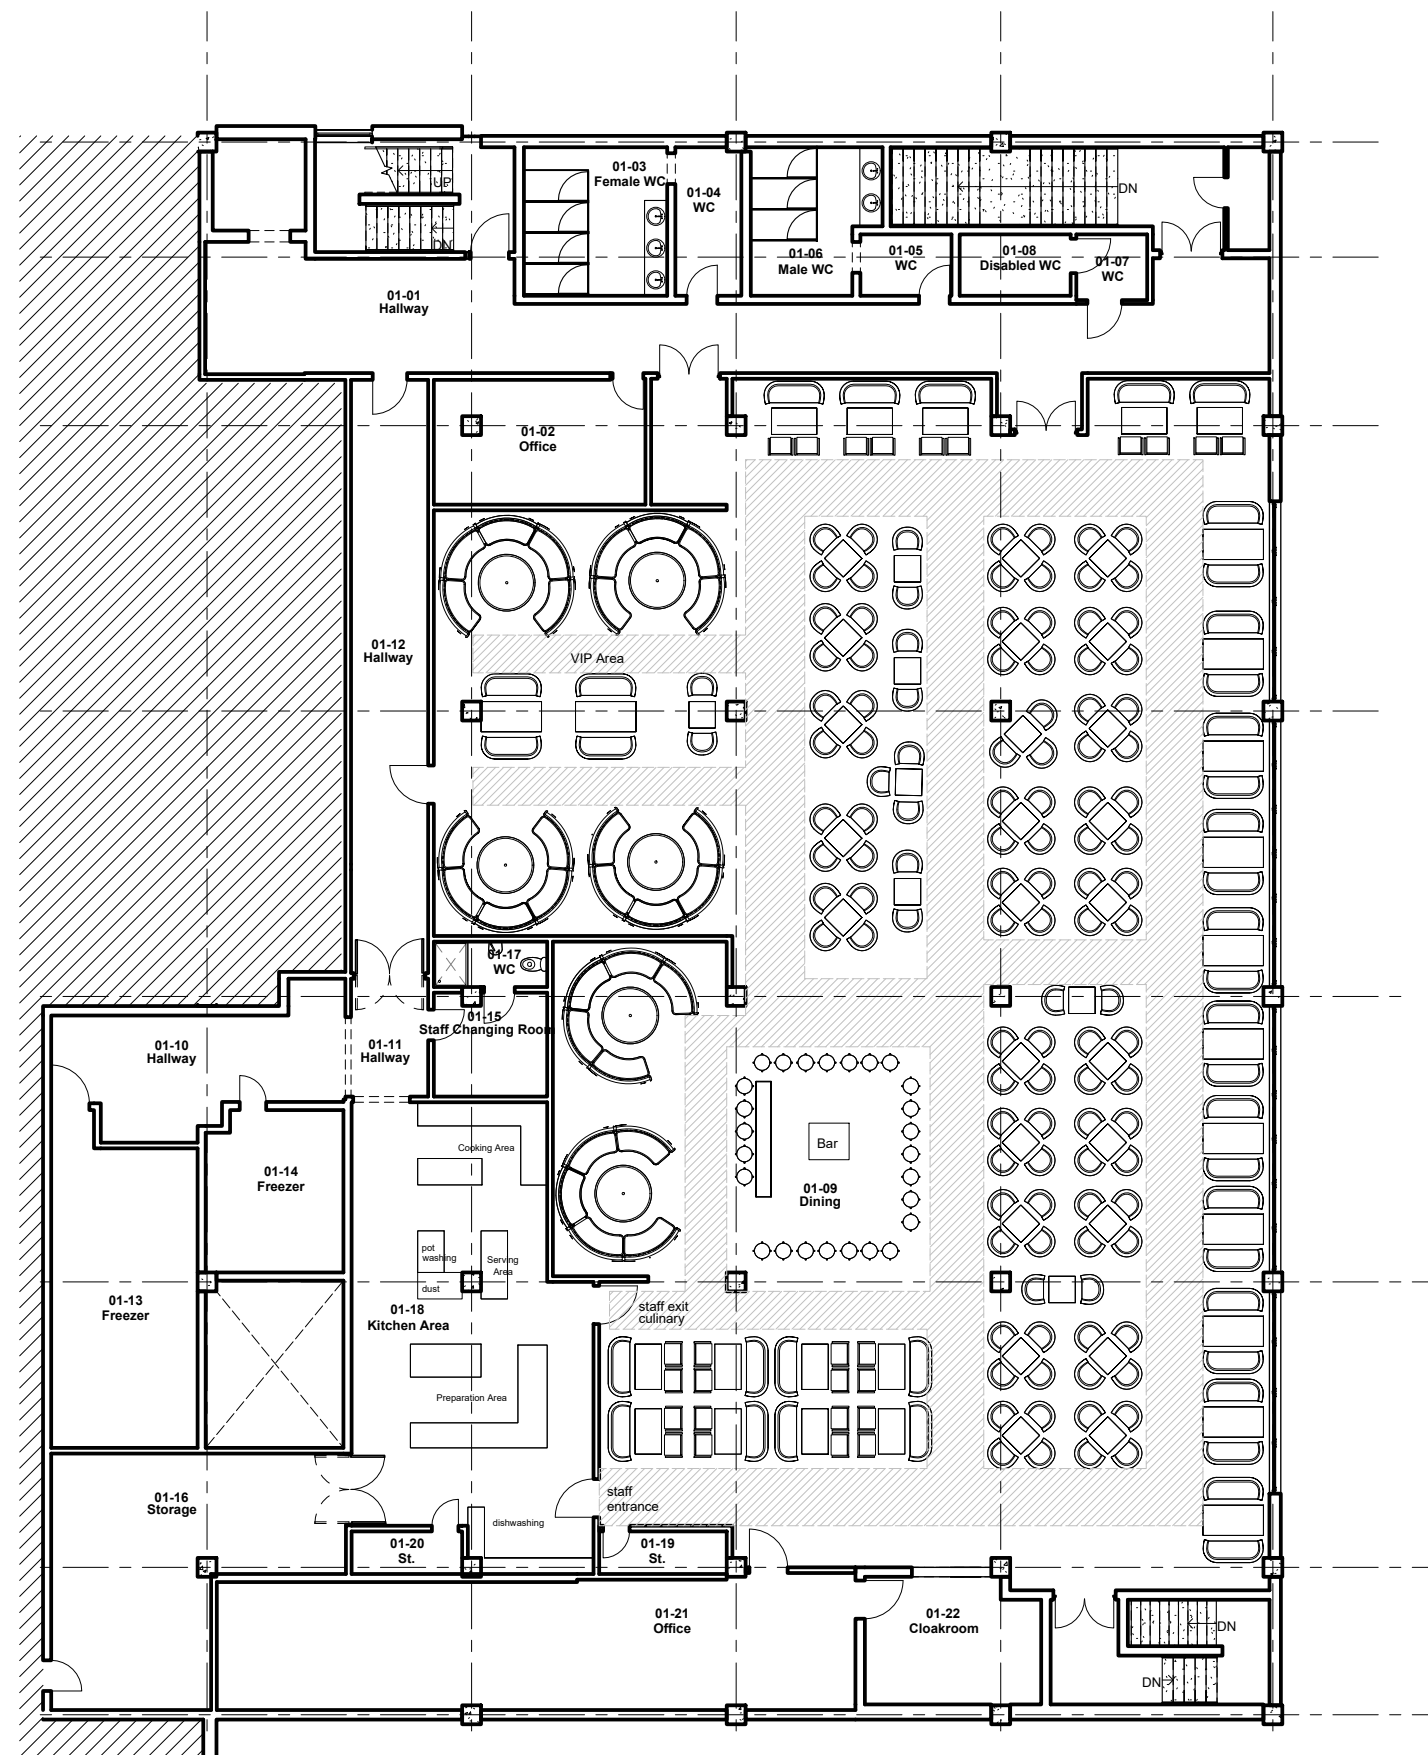

First floor as proposed

1:200@A3

2m 10m 20m

All dimensions to be checked on site before any works commence.

This drawing is the copyright of Jamie Sleep Design Limited and shall not be copied, used or reproduced in any way without prior written consent.

Regal Housewares LTD
Whymark Avenue
N22 6DJ

CLIENT

151-301

DWG NO.

1st floor plan as
proposed

TITLE

24 April 2023

DATE

1:200@A3

SCALE

JS

DRAWN

PROPOSED

STAGE

SLEEP DESIGN STUDIO