



REVISION:


REV/DATE

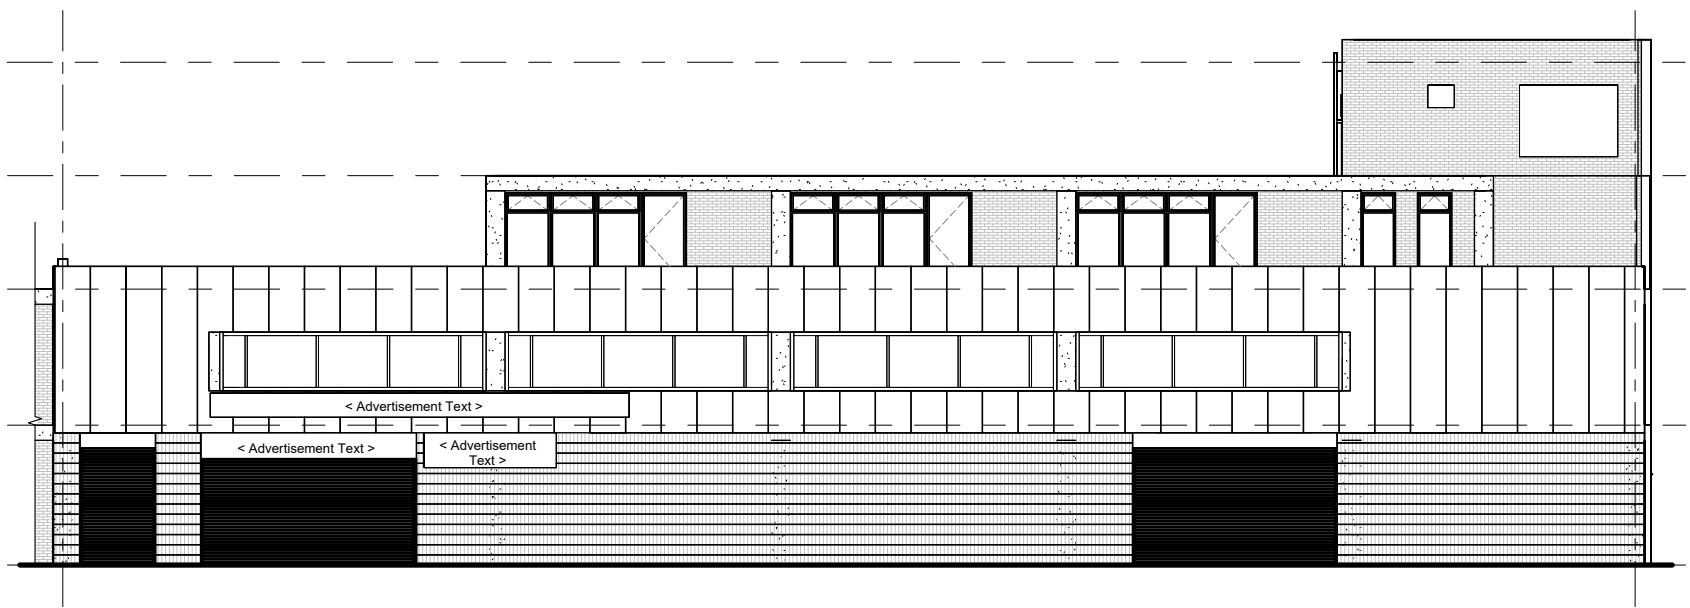

Front elevation as proposed

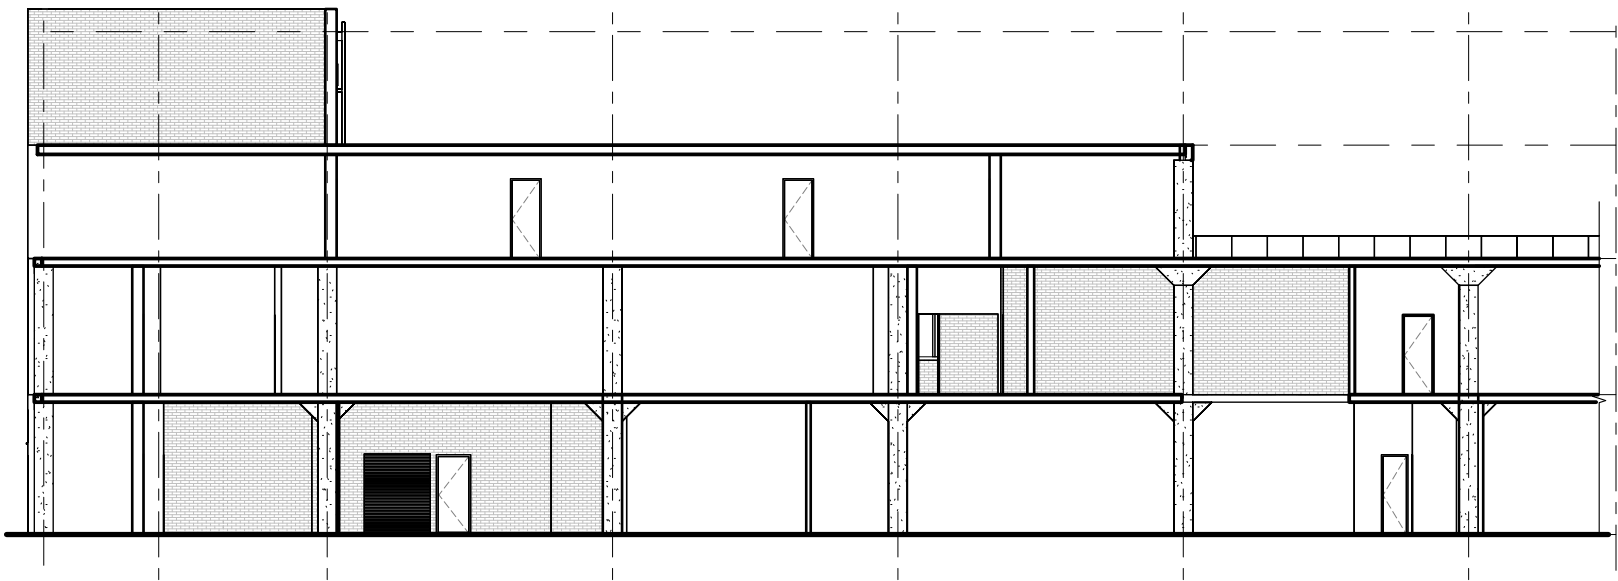

Section as proposed

 

All dimensions to be checked on site before any works commence.

This drawing is the copyright of Jamie Sleep Design Limited and shall not be copied, used or reproduced in anyway without prior written consent.

Regal Housewares LTD
Whymark Avenue
N22 6DJ

CLIENT

151-302

DWG NO.

Details as proposed

TITLE

24 April 2023

DATE

1:200@A3

SCALE

JS

DRAWN

PROPOSED

STAGE