



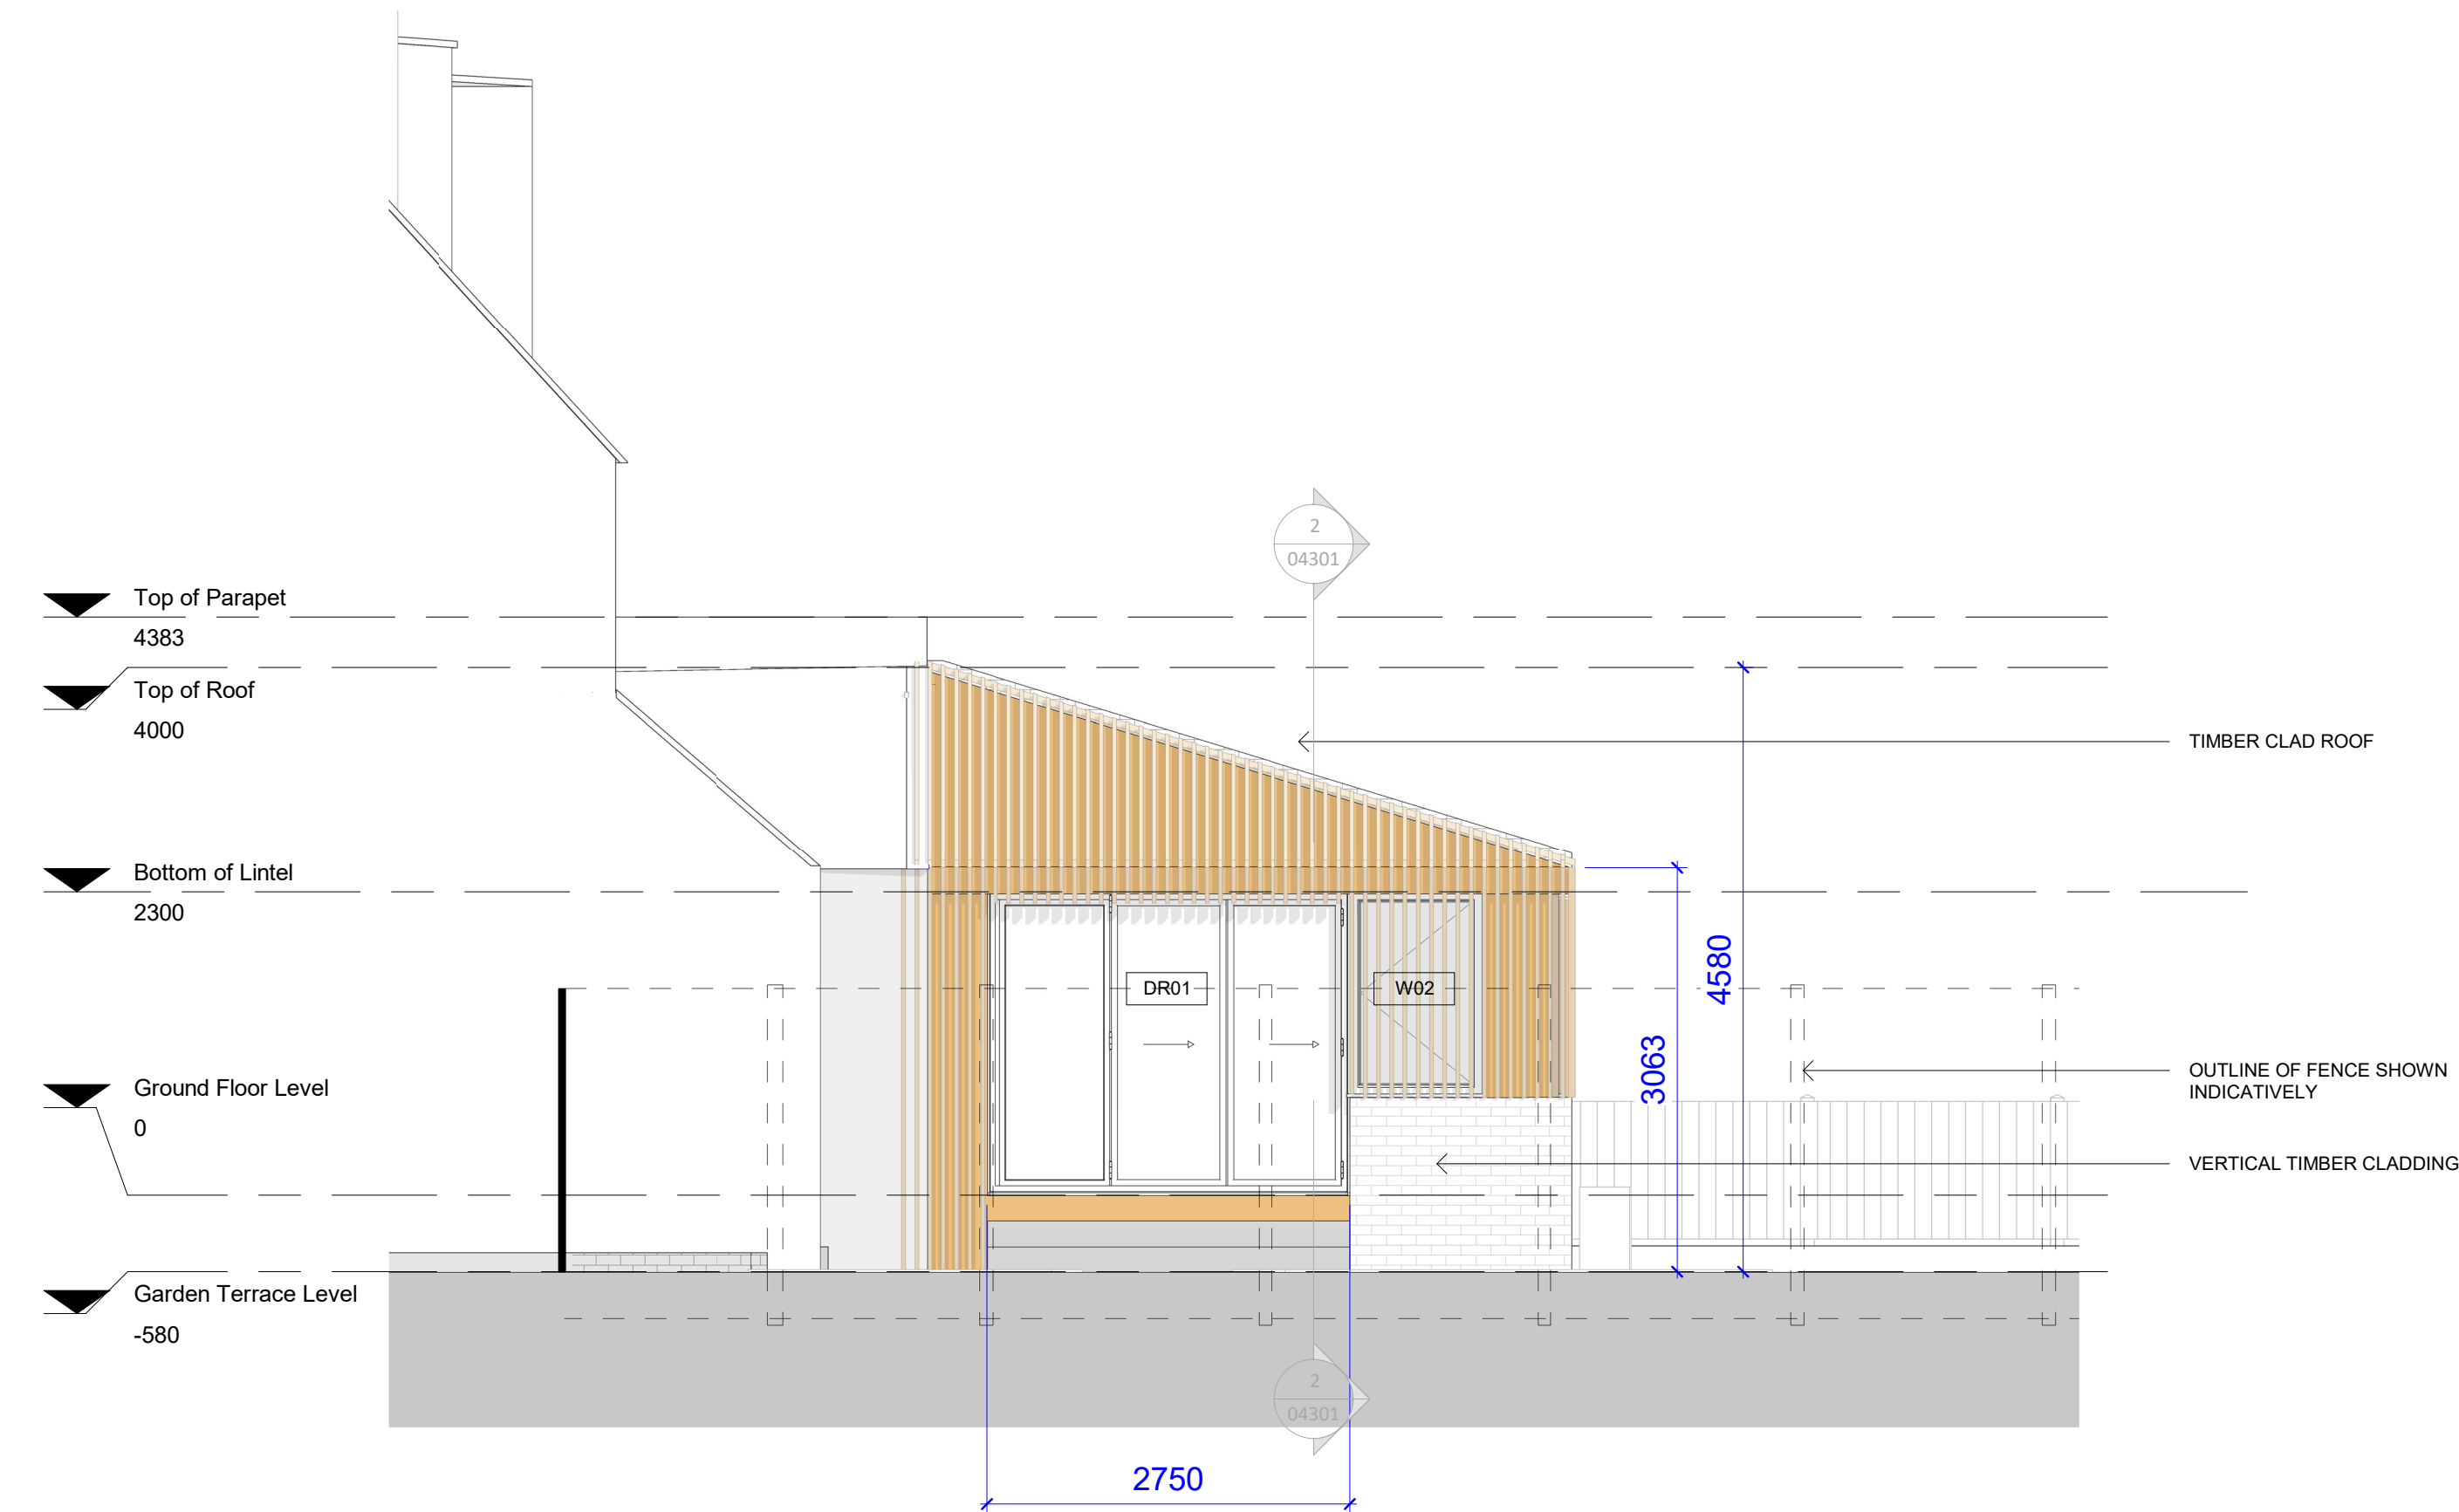

1 Proposed East Elevation
1 : 50

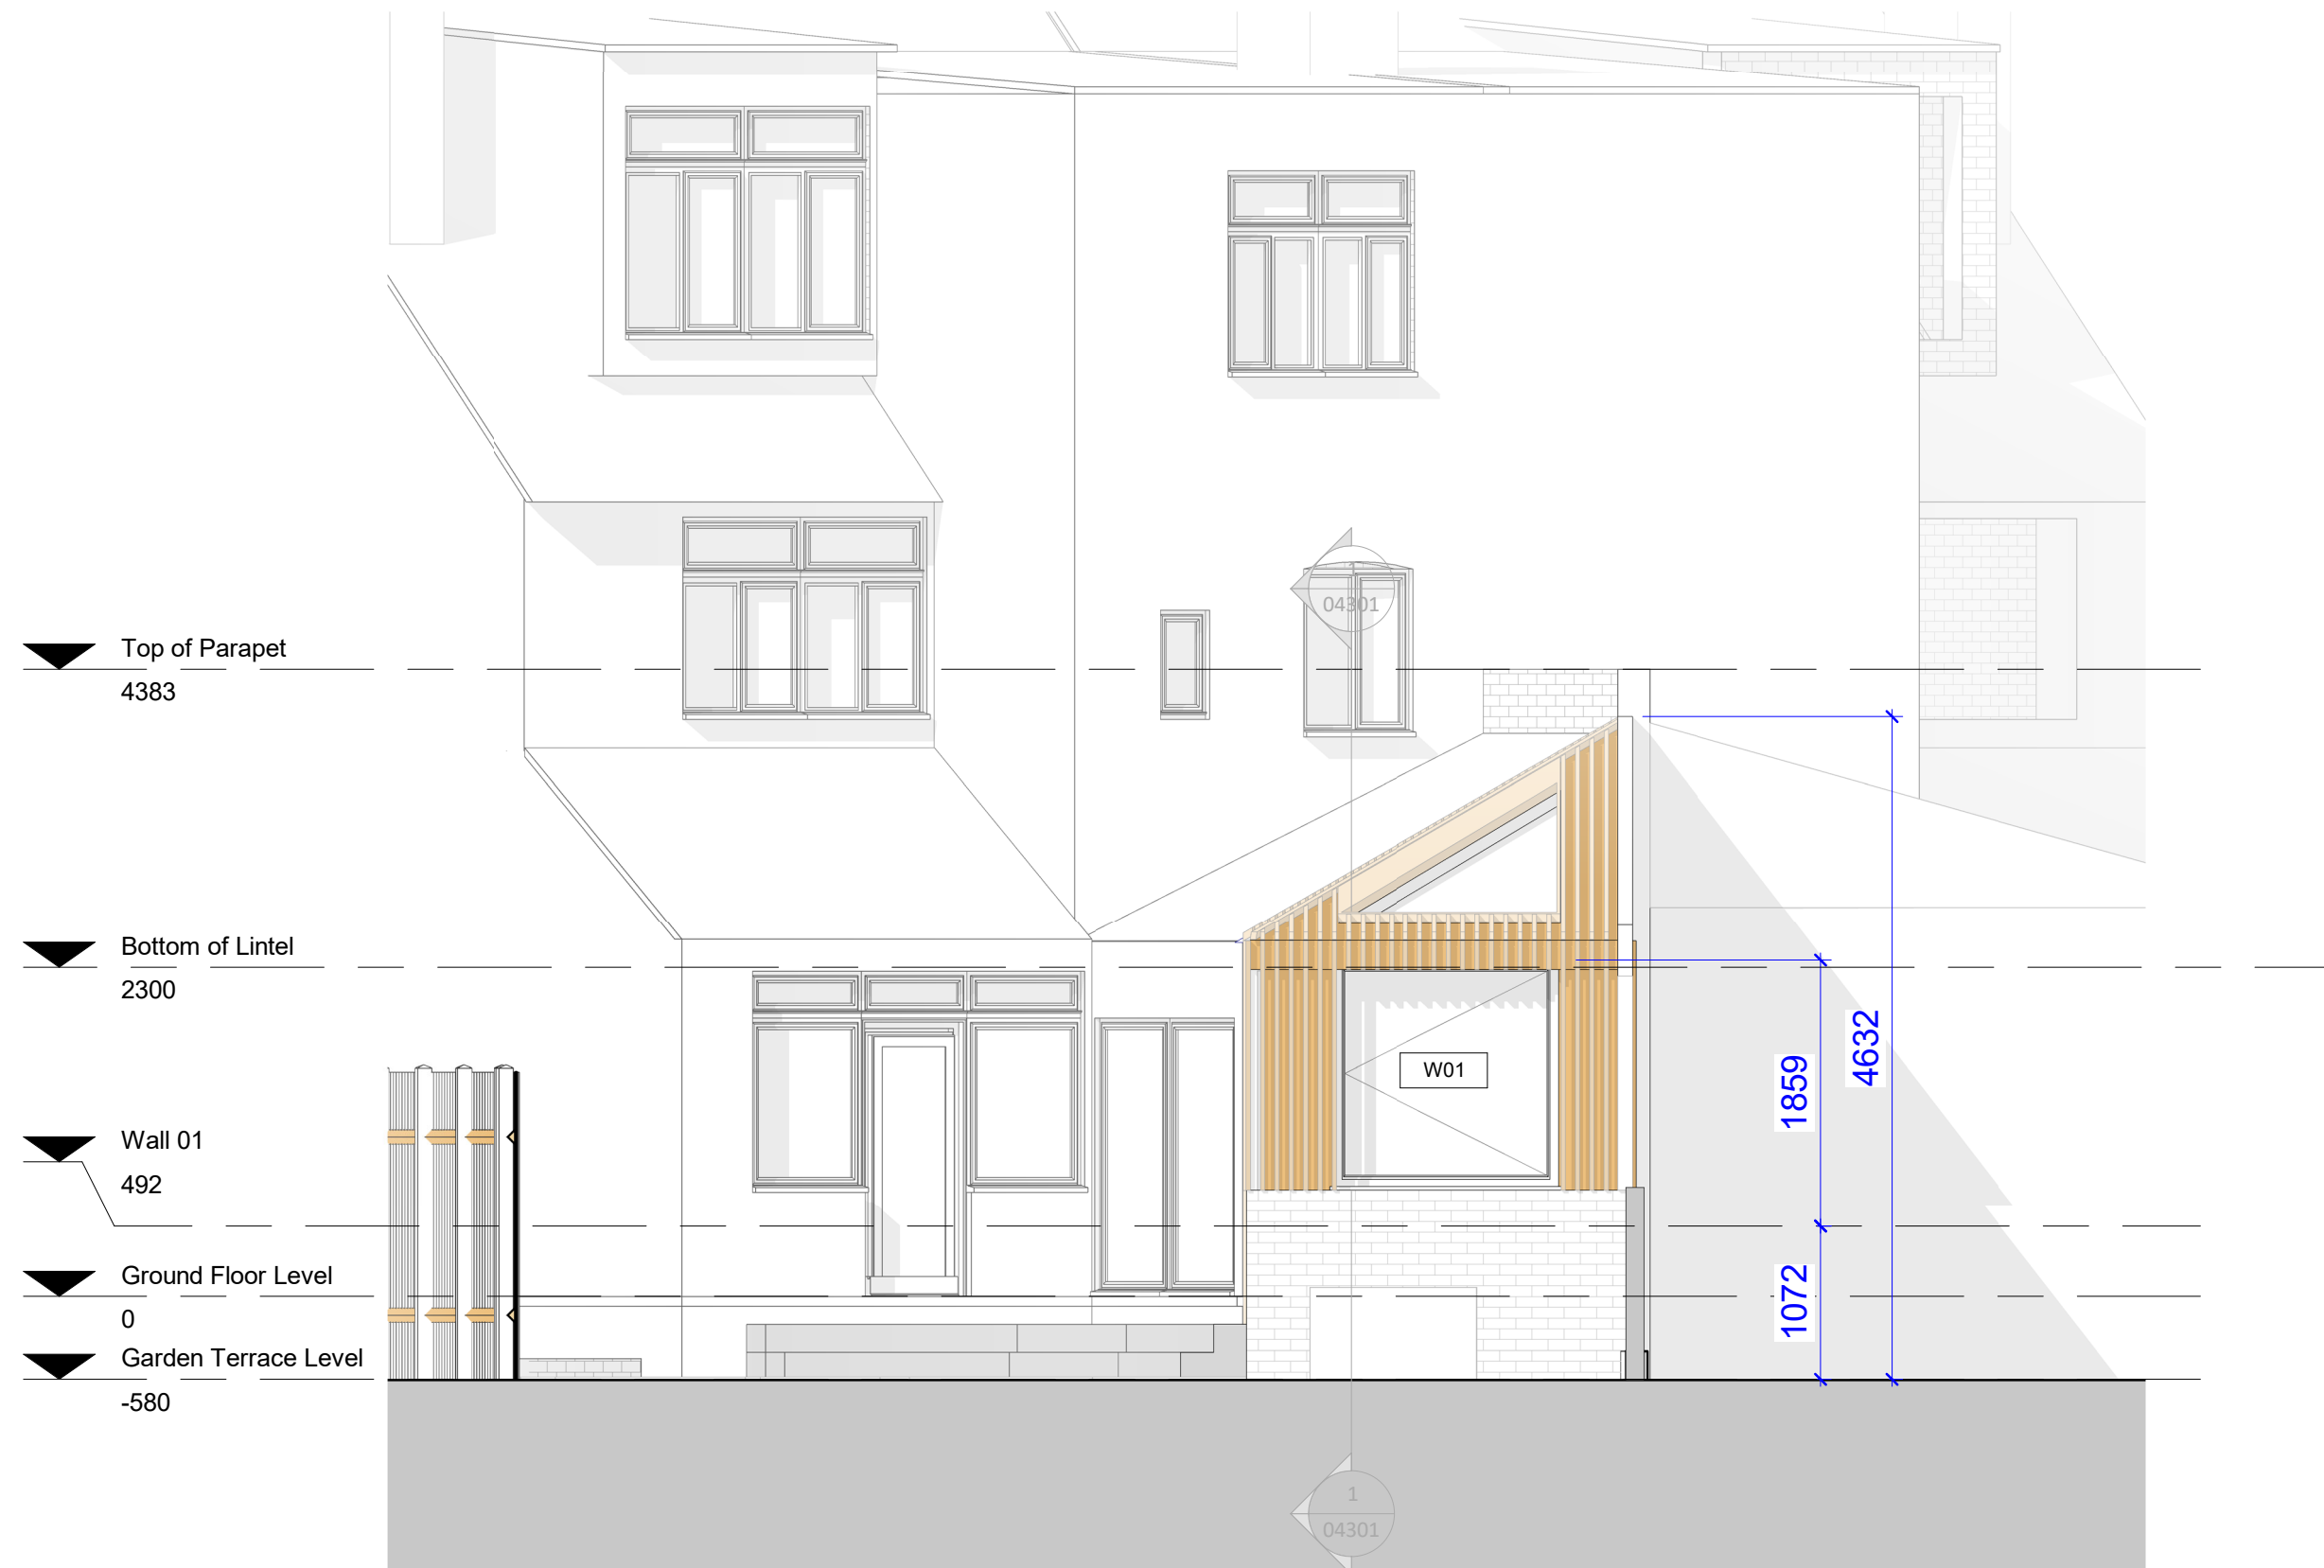


2 Proposed North Elevation
1 : 50

General Notes:

1. Do Not Scale This Drawing
2. All dimensions are in millimetres unless otherwise stated
3. Drawing based on survey information by others
4. Contractors are not to scale dimensions from this drawing
5. Contractors are to check all dimensions prior to commencement on site and notify the architect of any errors, omissions, or discrepancies
6. Drawings should always be printed out in COLOUR
7. West Port Five LTD retain copyright of this drawing. It may not be copied, altered or reproduced in any way without their written authority.

Drawing Notes:

Rev. Date Description

 

Project:
9 ALEXANDRA PARK ROAD, LONDON, N10 2DD
Stage:

Drawing Title: PROPOSED ELEVATIONS									
Drawing Information:									
Scale	Drawn	OS	Approved	S01					
1 : 50 @ A1	Checked	AKA	Date	24/03/23					
PROJECT No.:	ORIGINATOR:	VOLUME/ZONE:	LEVEL/LOCATION:	TYPE:	ROLE:	NUMBER:	STAGE:	REVISION:	
22019	WPA	XX	XX	DR	A	04201	03		

WEST PORT
Great Western Studios
65 Alfred Road
London W2 5EU
+44 (0) 208 191 7040
www.westportarchitects.co.uk