



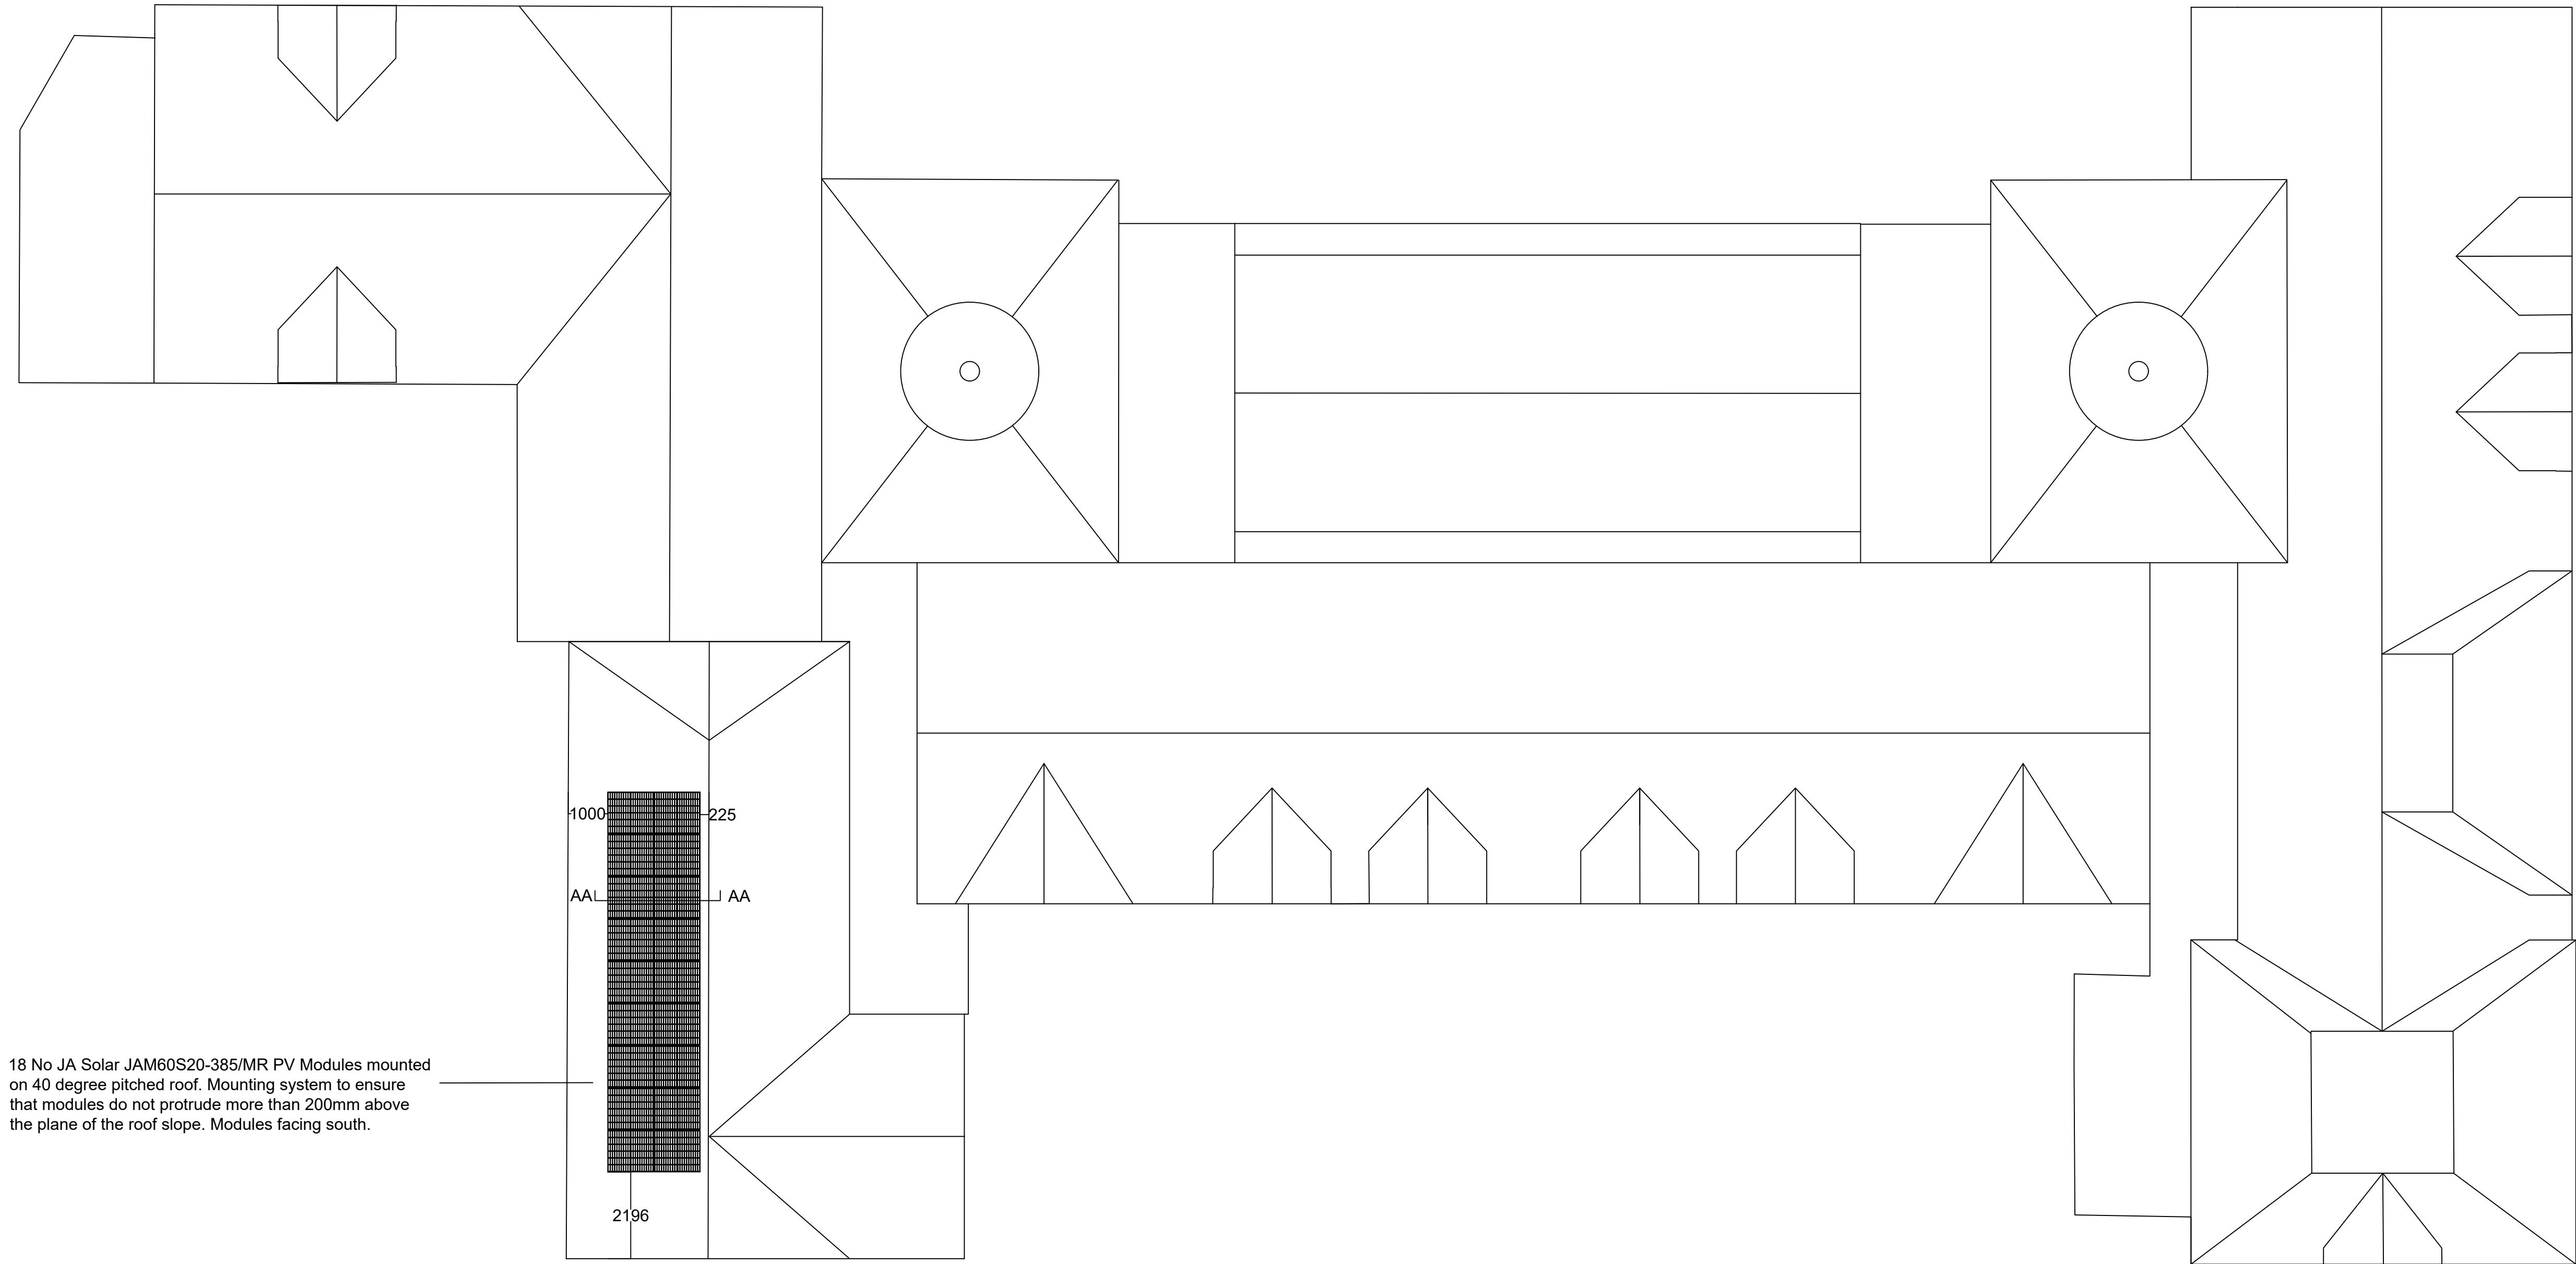

18 No JA Solar JAM60S20-385/MR PV Modules mounted on 40 degree pitched roof. Mounting system to ensure that modules do not protrude more than 200mm above the plane of the roof slope. Modules facing south.

JA Solar JAM60S20-385/MR PV Modules mounted on pitched slate roof

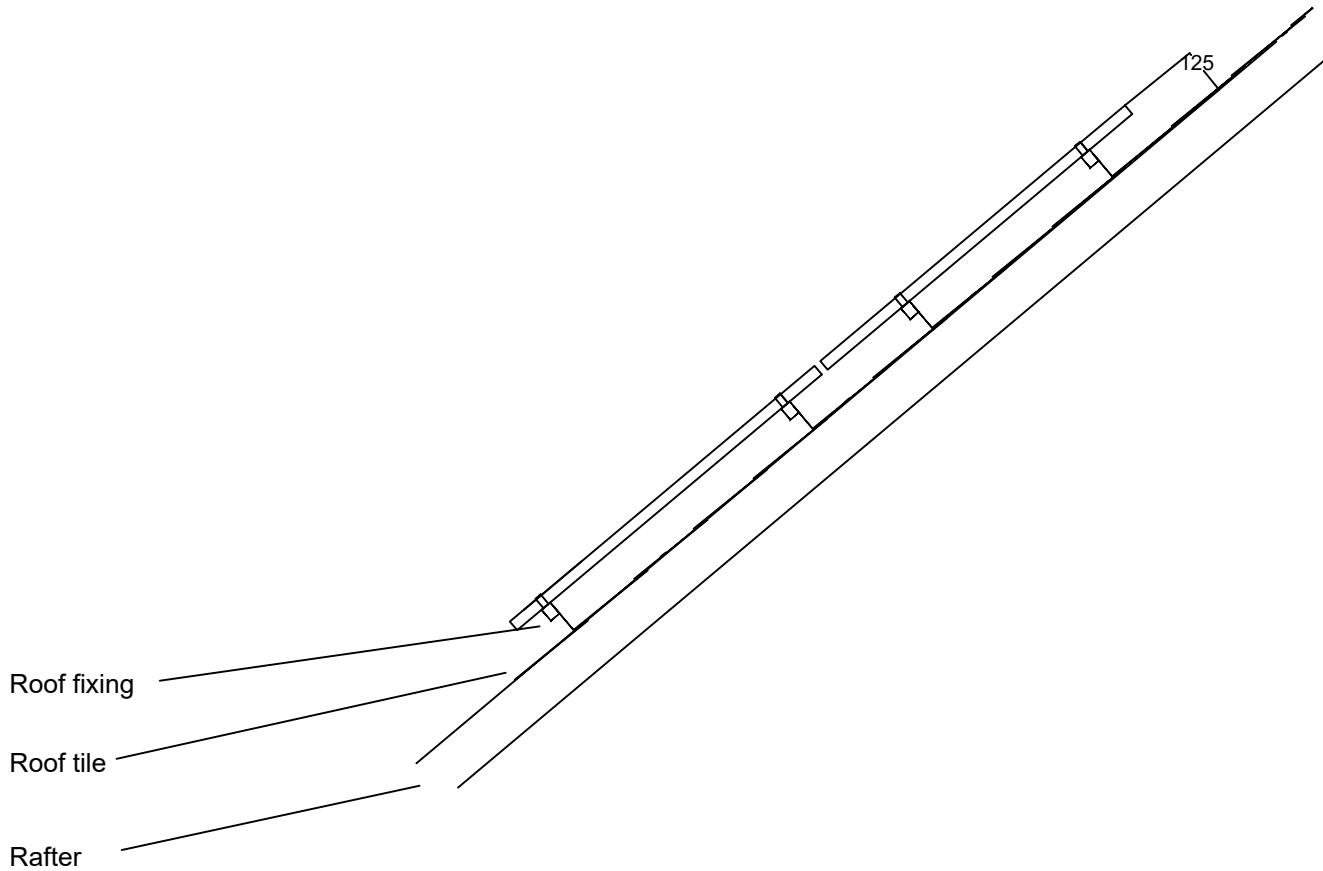

SECTION AA SHOWING PV MODULE MOUNTING SCALE 1:20

General Notes

All works to comply with The Town and Country Planning (General Permitted Development) (England) Order 2015 for class J installations.

No.	Revision/Issue	Date

Firm Name and Address

eEnergy Services UK Ltd
20 St Thomas Street
London
SE1 9RS

Project Name and Address

Solar PV installation
Trinity Primary Academy
Bounds Green Lane
London
N22 8ES

Drawing Title

Roof Plan

Project

SOR-008114/17

Date

18 April 2023

Scale

1:100 @ A1

Sheet