


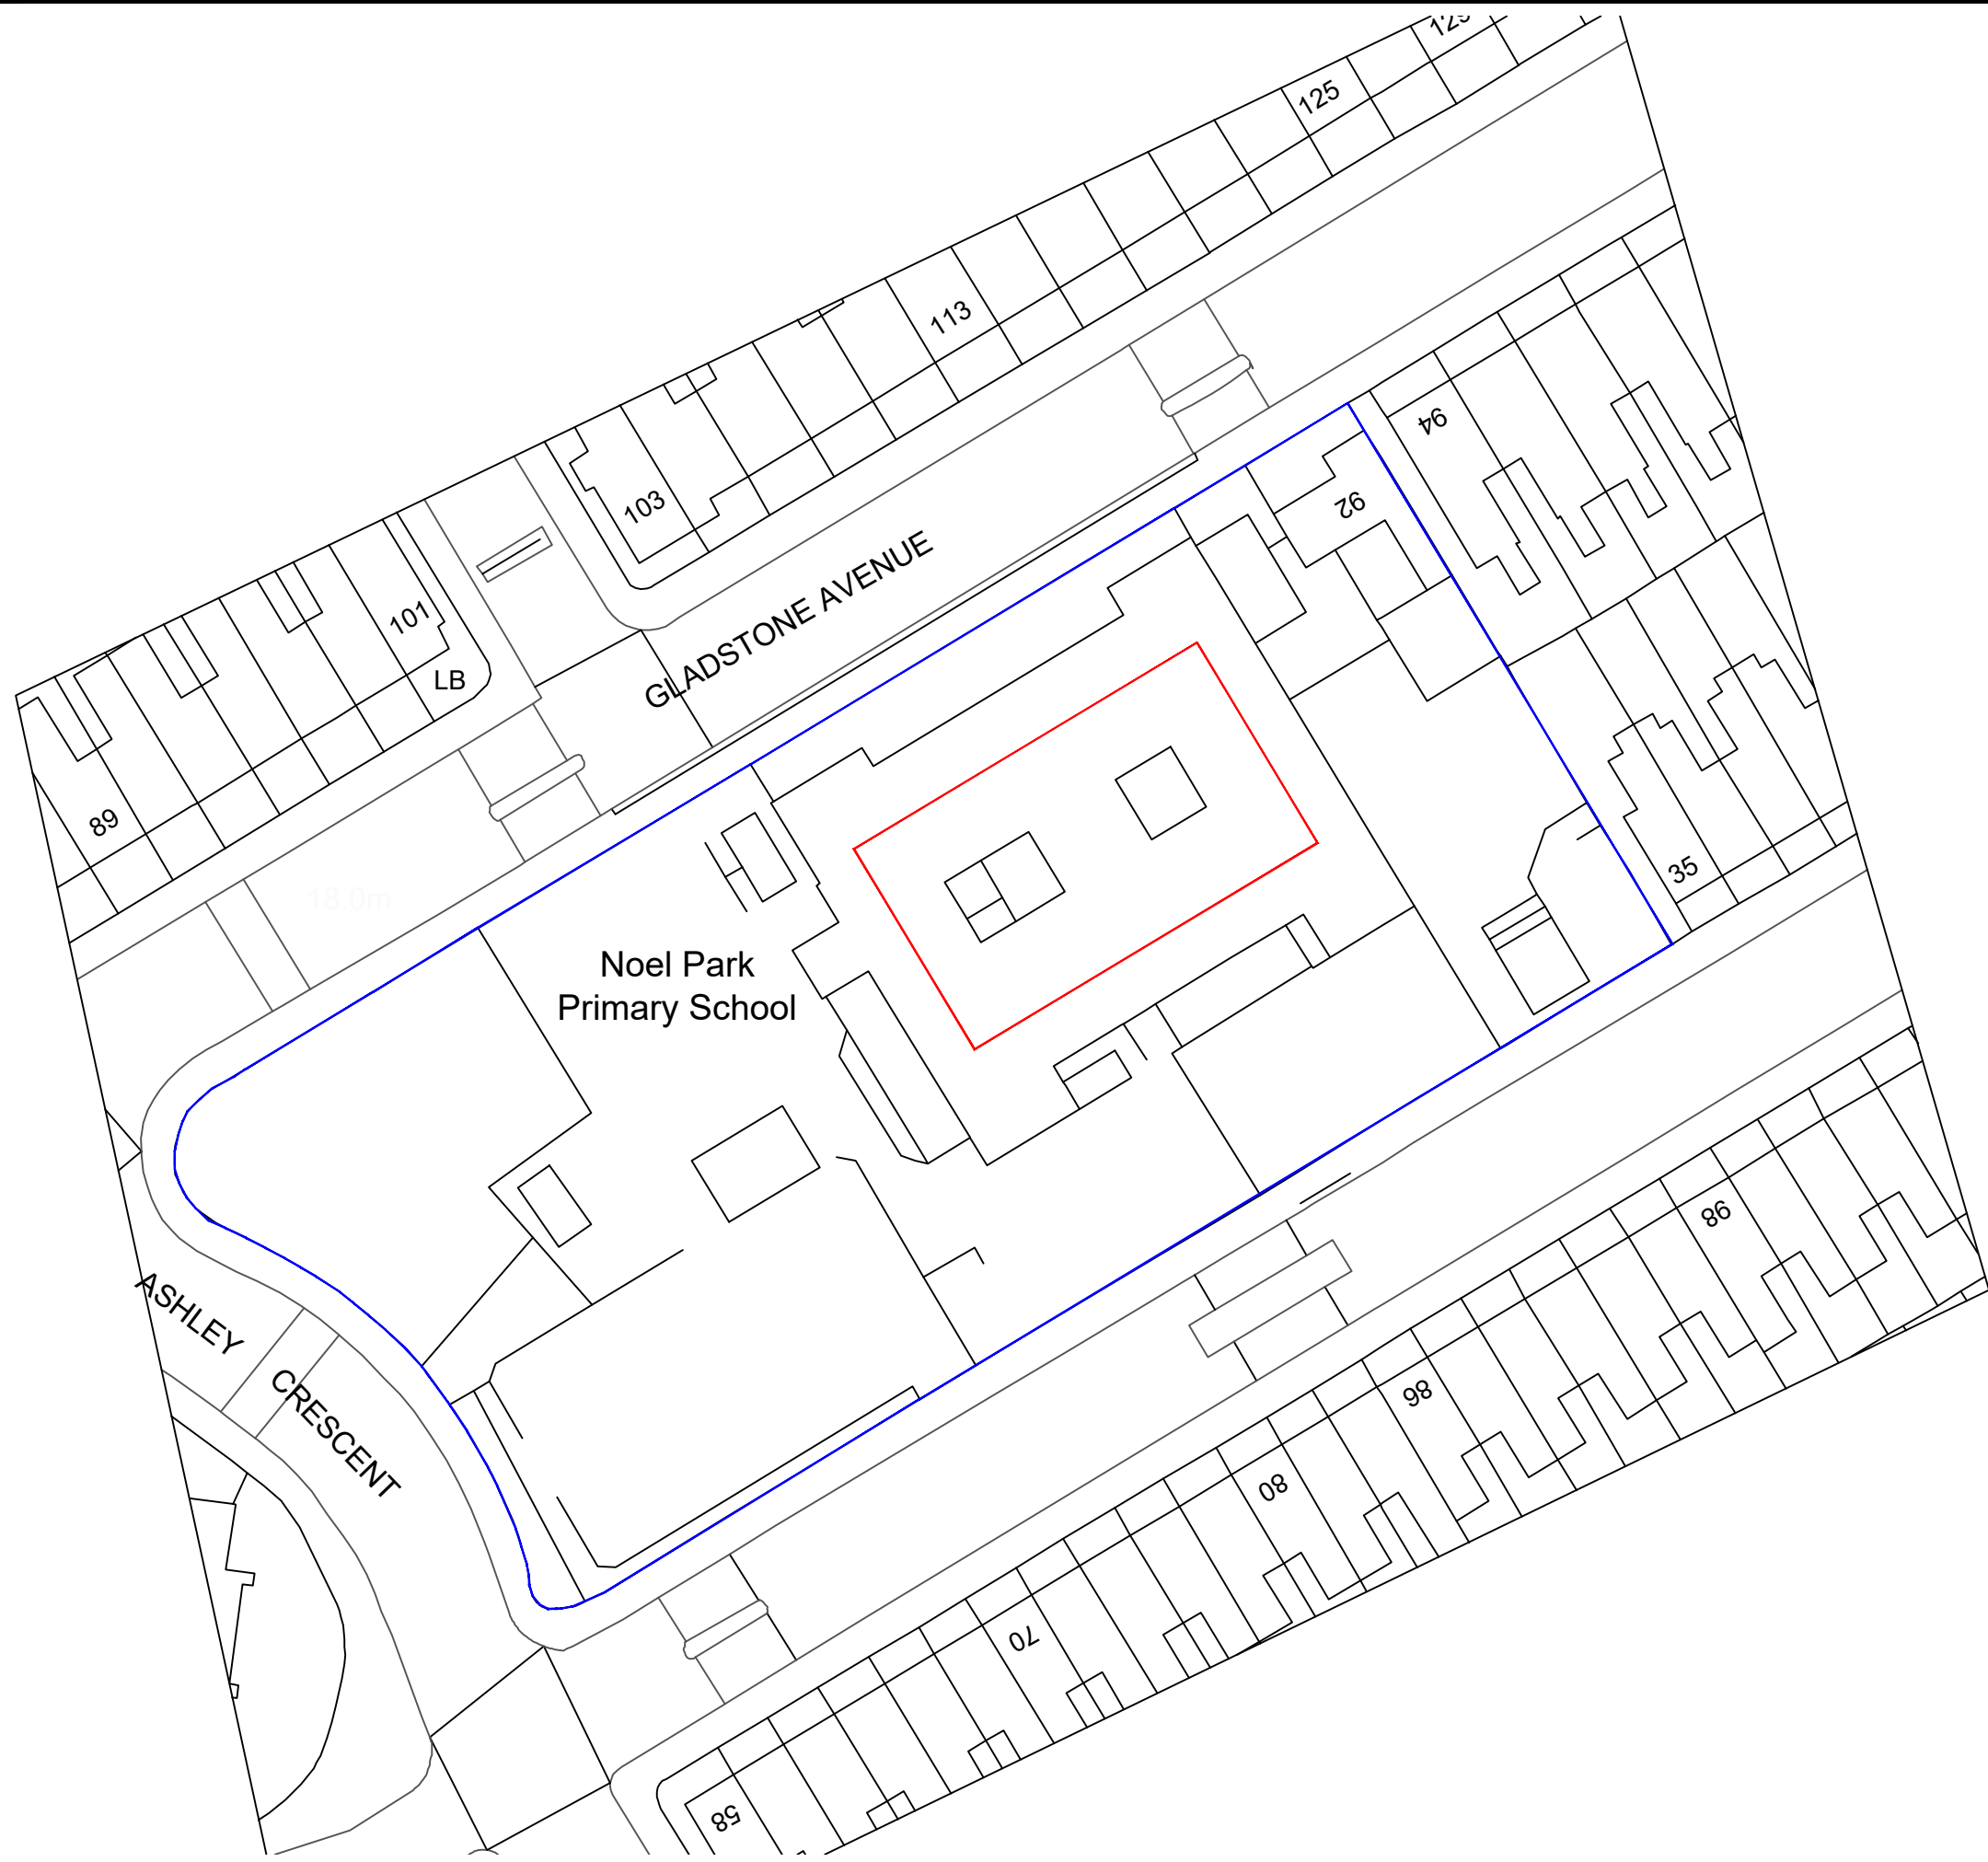

General Notes

| No. | Revision/Issue | Date |
|-----|----------------|------|
|     |                |      |
|     |                |      |

**Firm Name and Address**  
eEnergy Services UK Ltd  
20 St Thomas Street  
London  
SE1 9RS

**Project Name and Address**  
Solar PV installation  
Noel Park Primary  
Gladstone Avenue  
Noel Park, London  
N22 6PA

**Drawing Title**  
Site Plan

|                                 |              |
|---------------------------------|--------------|
| <b>Project</b><br>SOR-008114/14 | <b>Sheet</b> |
| <b>Date</b><br>18 April 2023    |              |
| <b>Scale</b><br>1:500 @ A3      |              |