





Front Elevation




Side Elevation

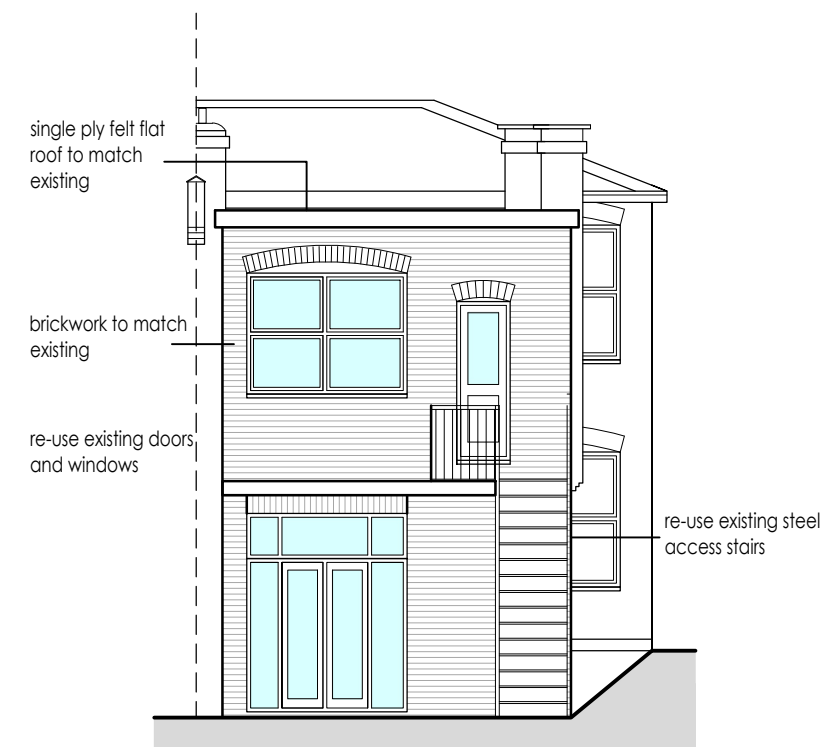


Rear Elevation

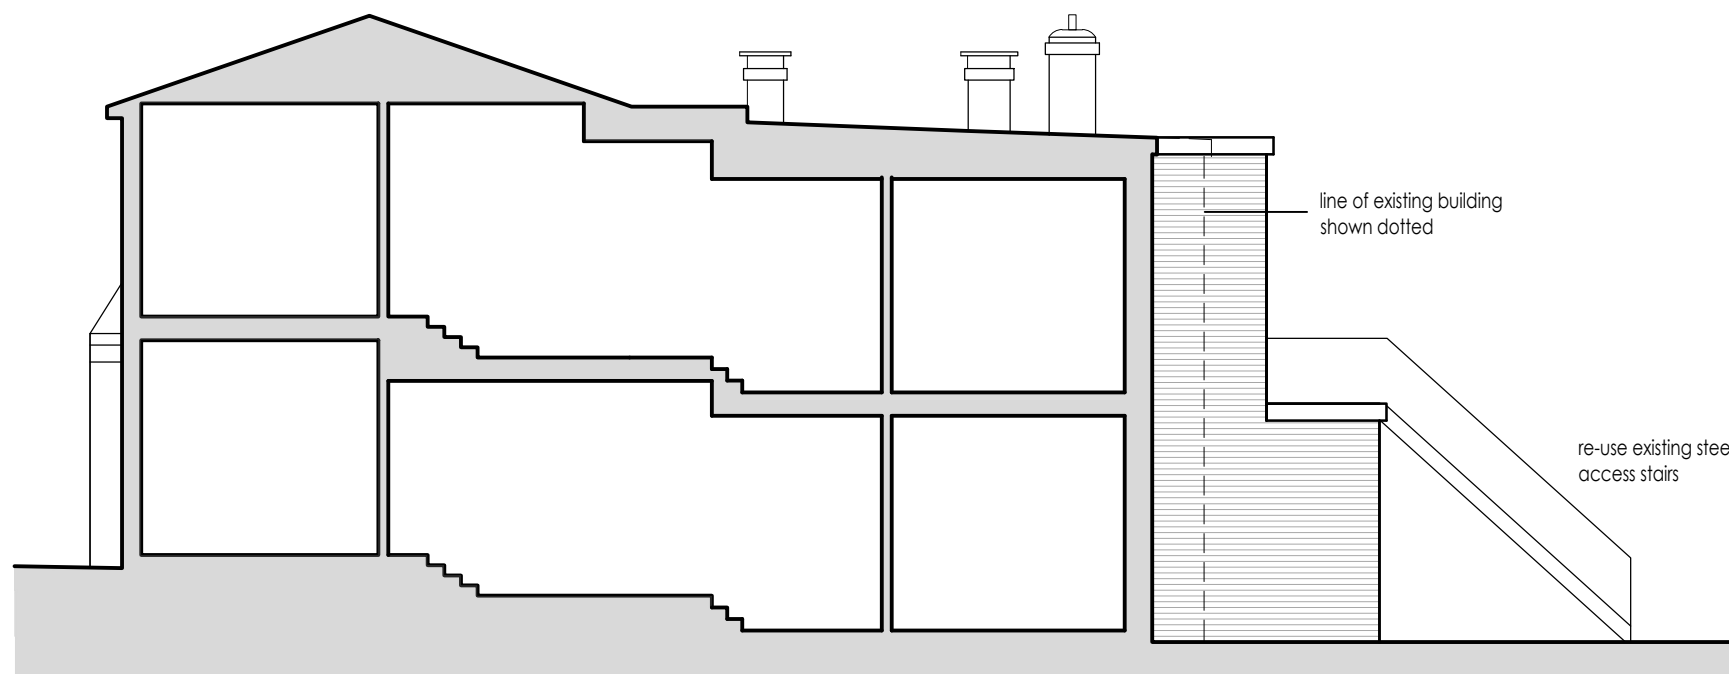


Side Elevation

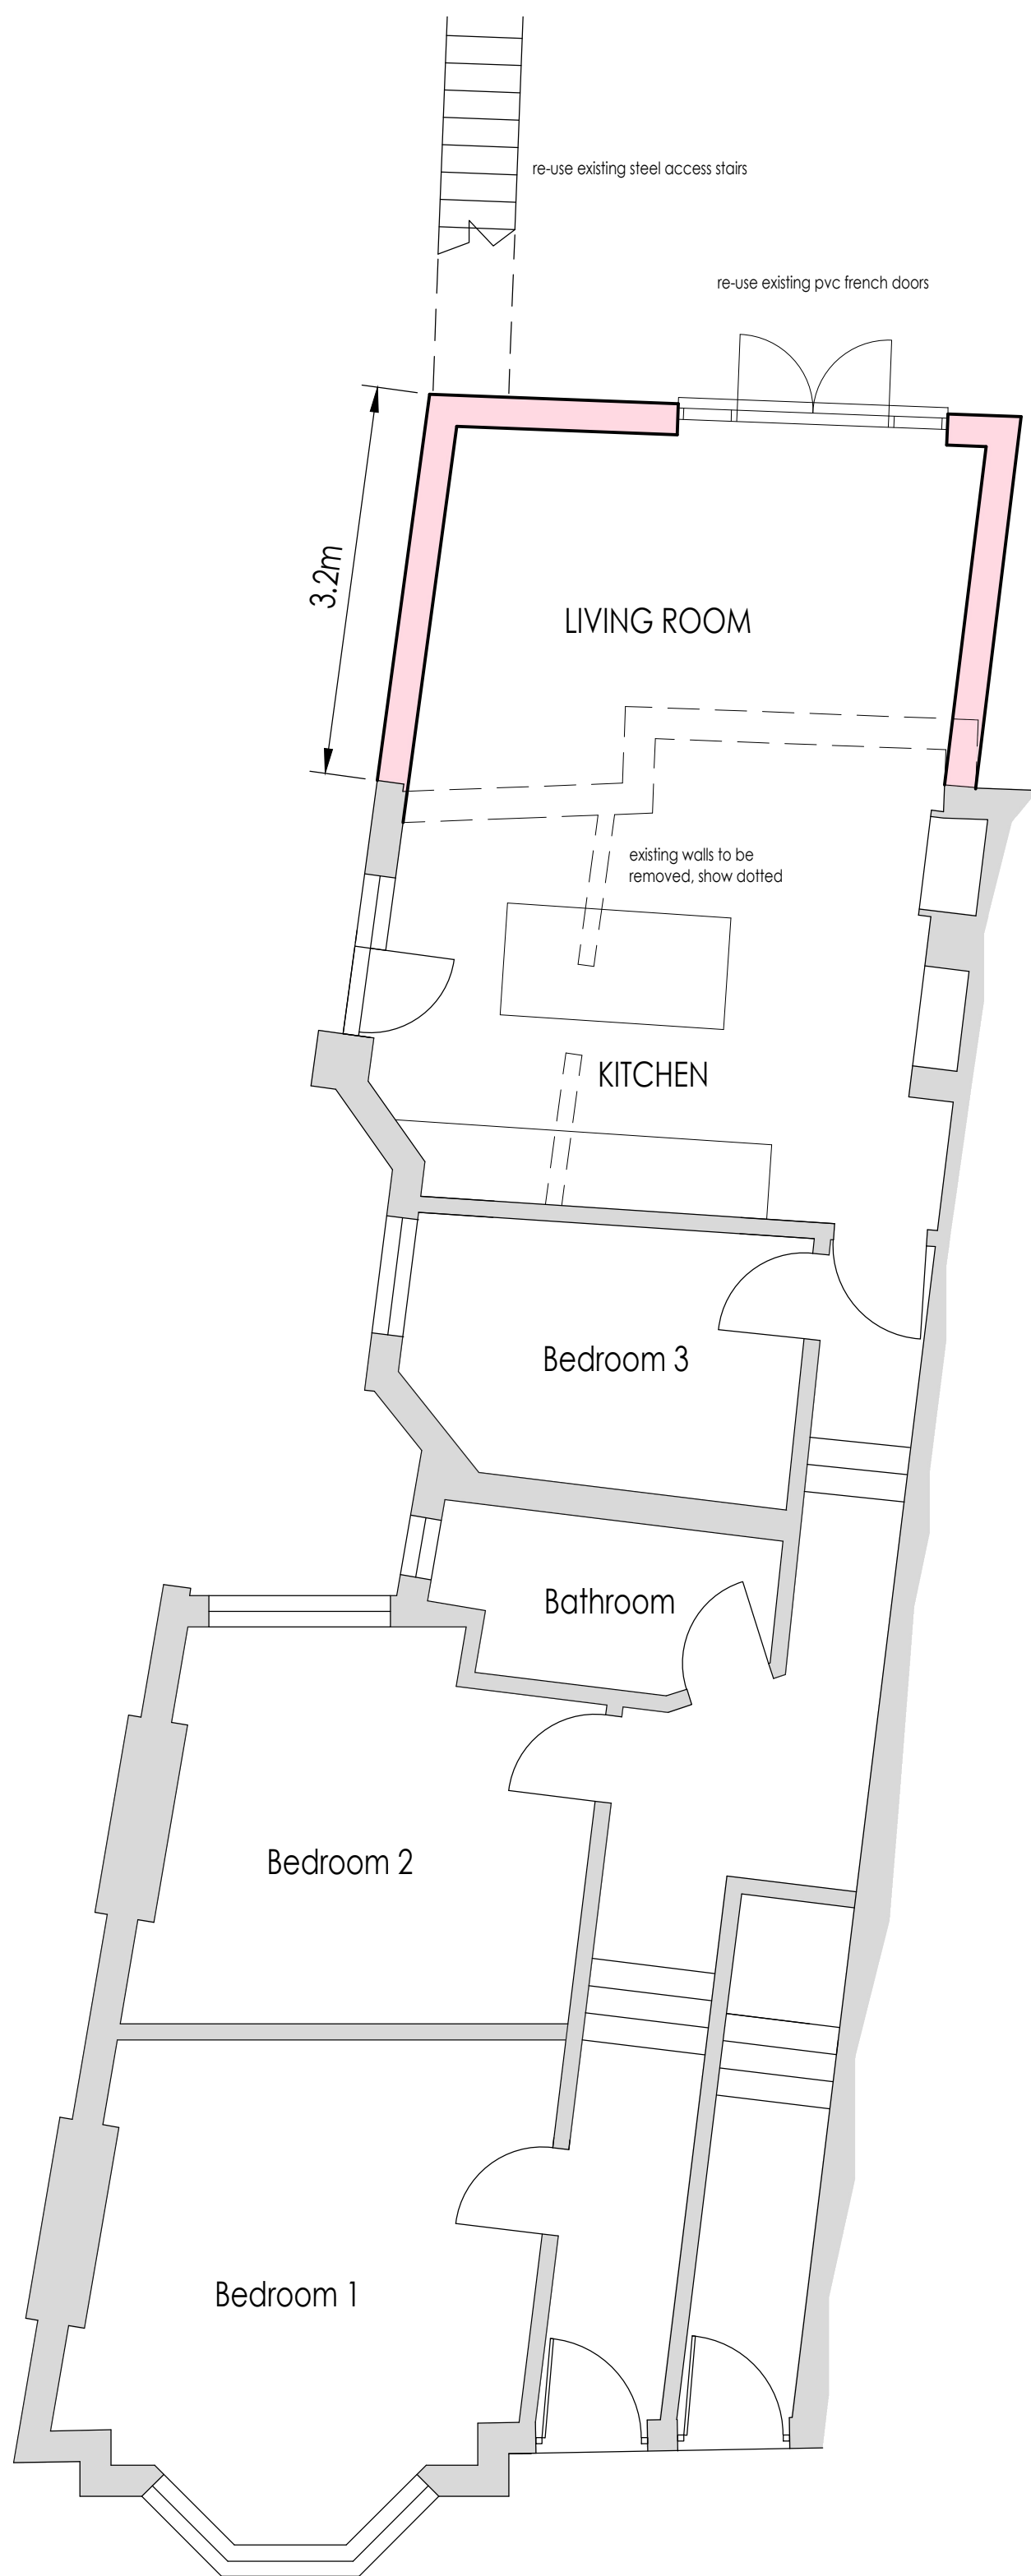

Ground Floor Plan - No 76

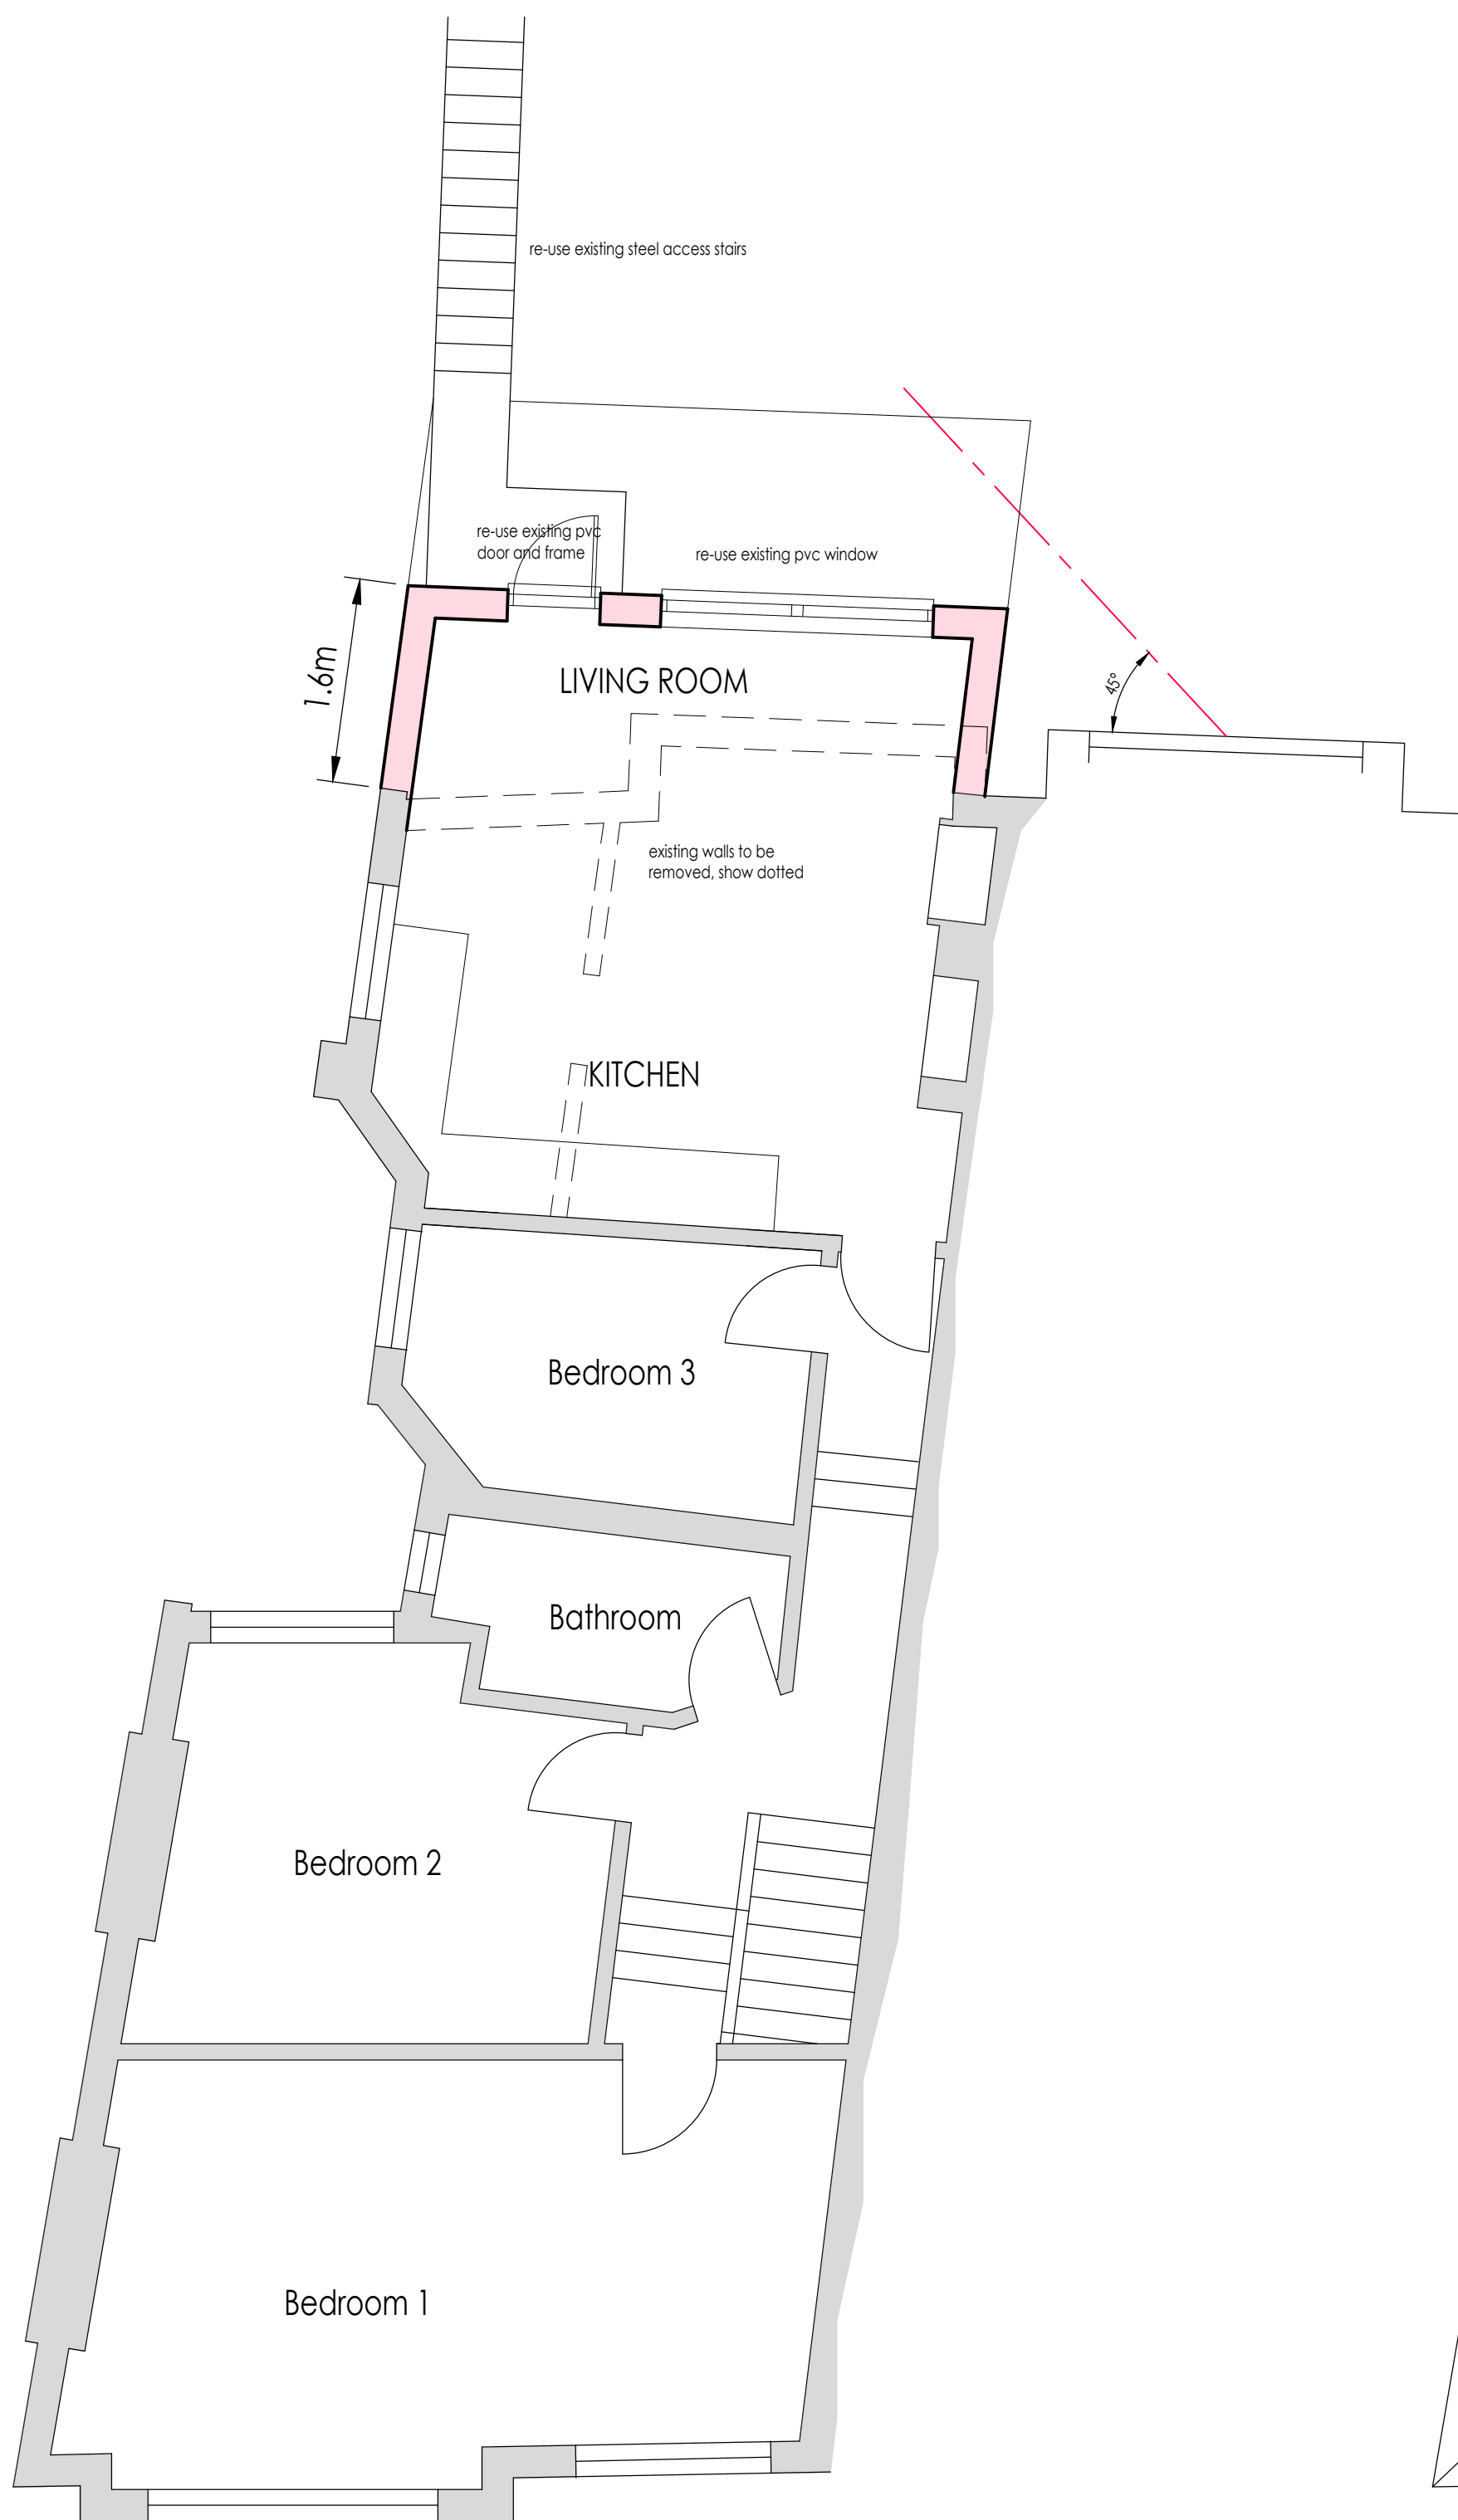

First Floor Plan - No 74

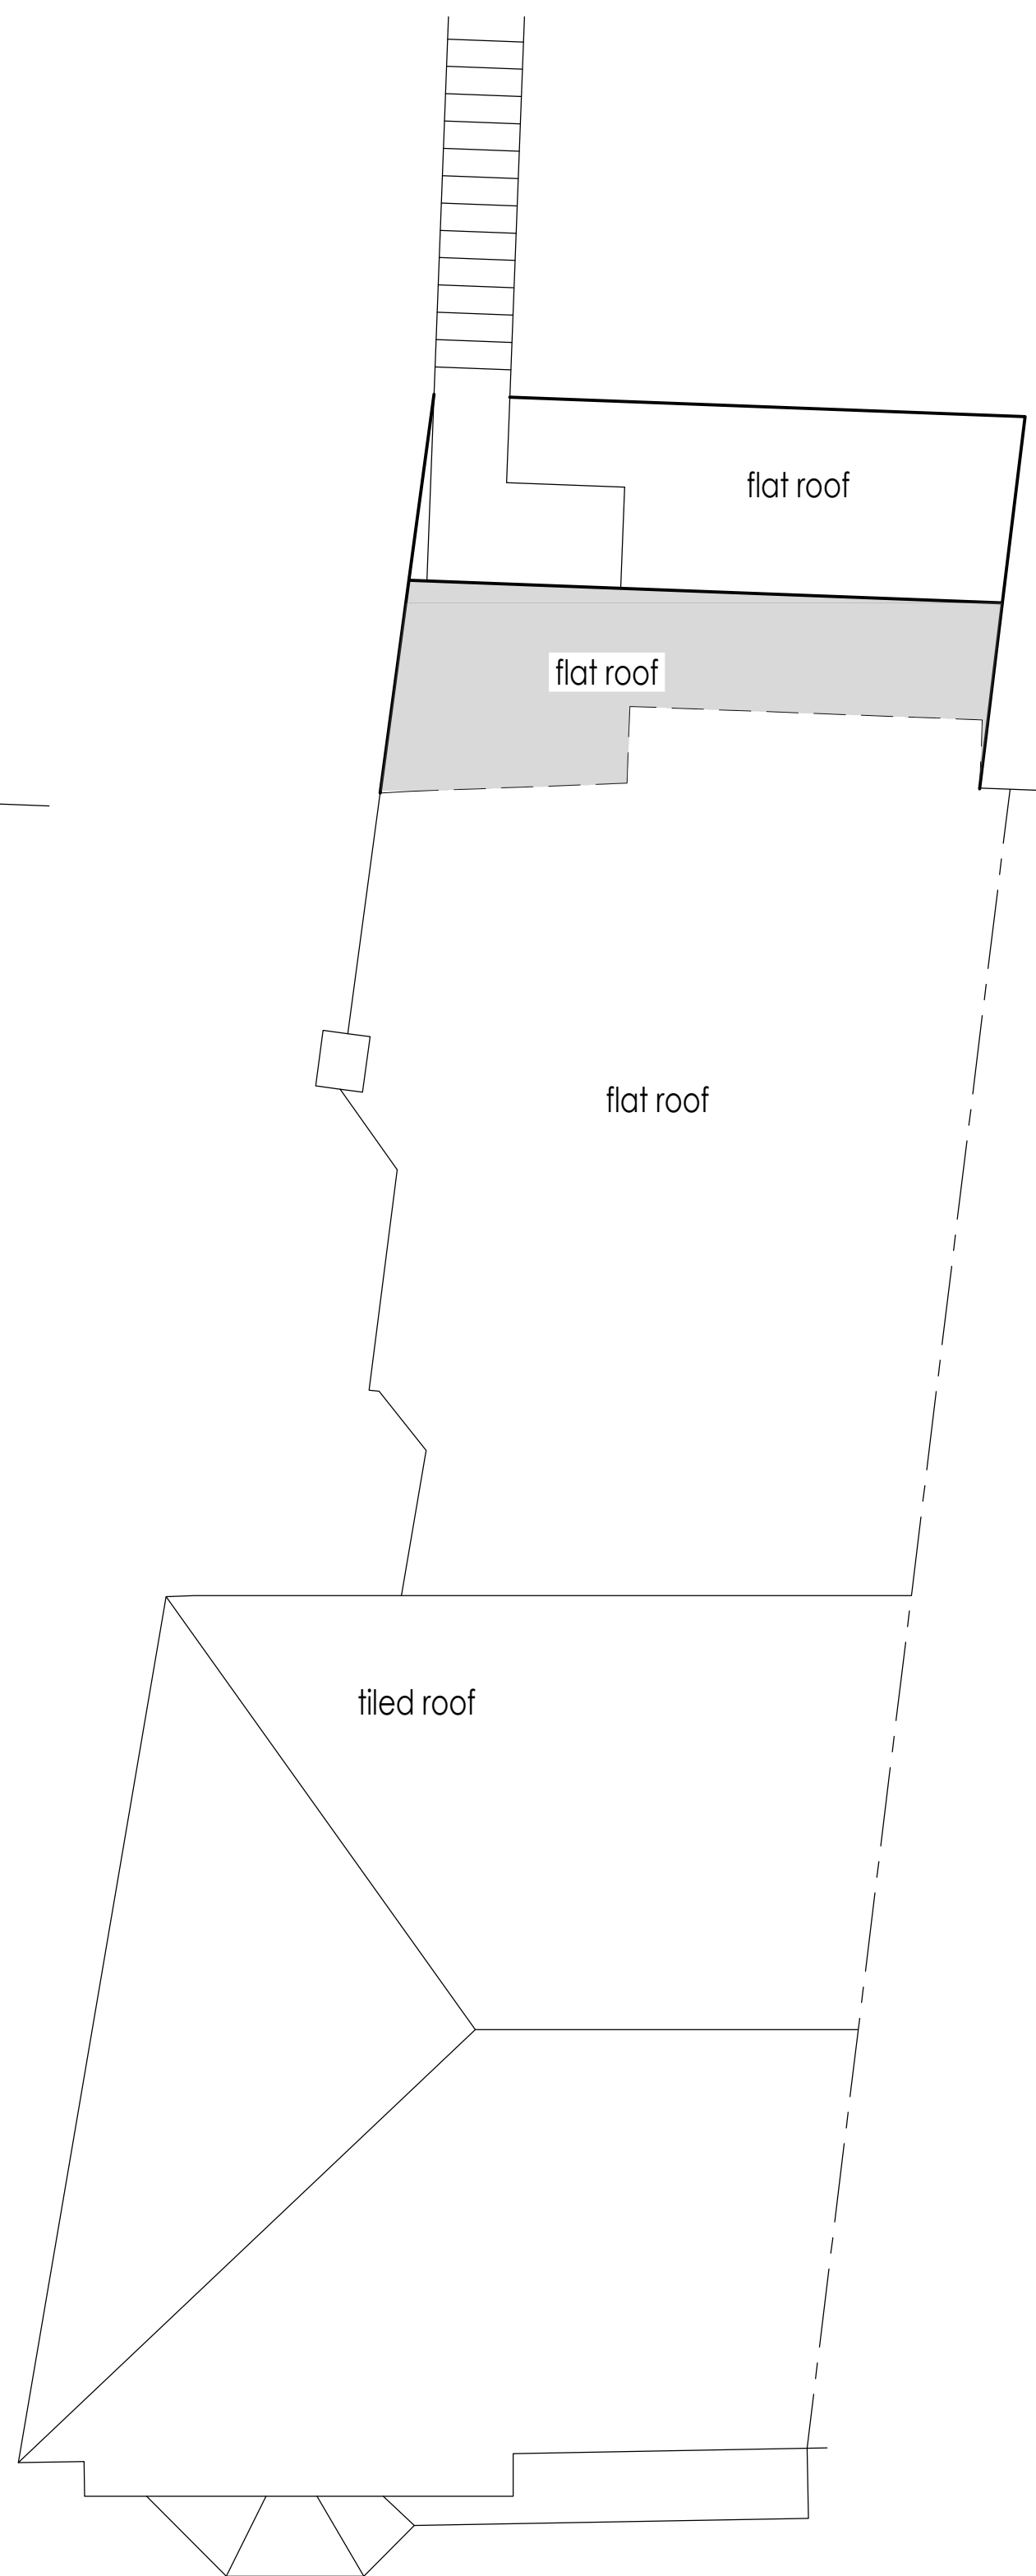

Roof Plan



Whymark & Moulton
Chartered Surveyors &
Building Engineers
14 Cornard Road, Sudbury,
Suffolk. CO10 2XA
Tele: 01787 371371

Project **74 & 76 ALEXANDRA GARDENS**
MUSWELL HILL
LONDON
N10 3RL
SKETCH PROPOSALS
Scale **1:50, 1:100** Date **FEBRUARY 2022**
Drawing No **23/006 - 02 A**

Amendments
A April 2023 First floor extension reduced in size.