


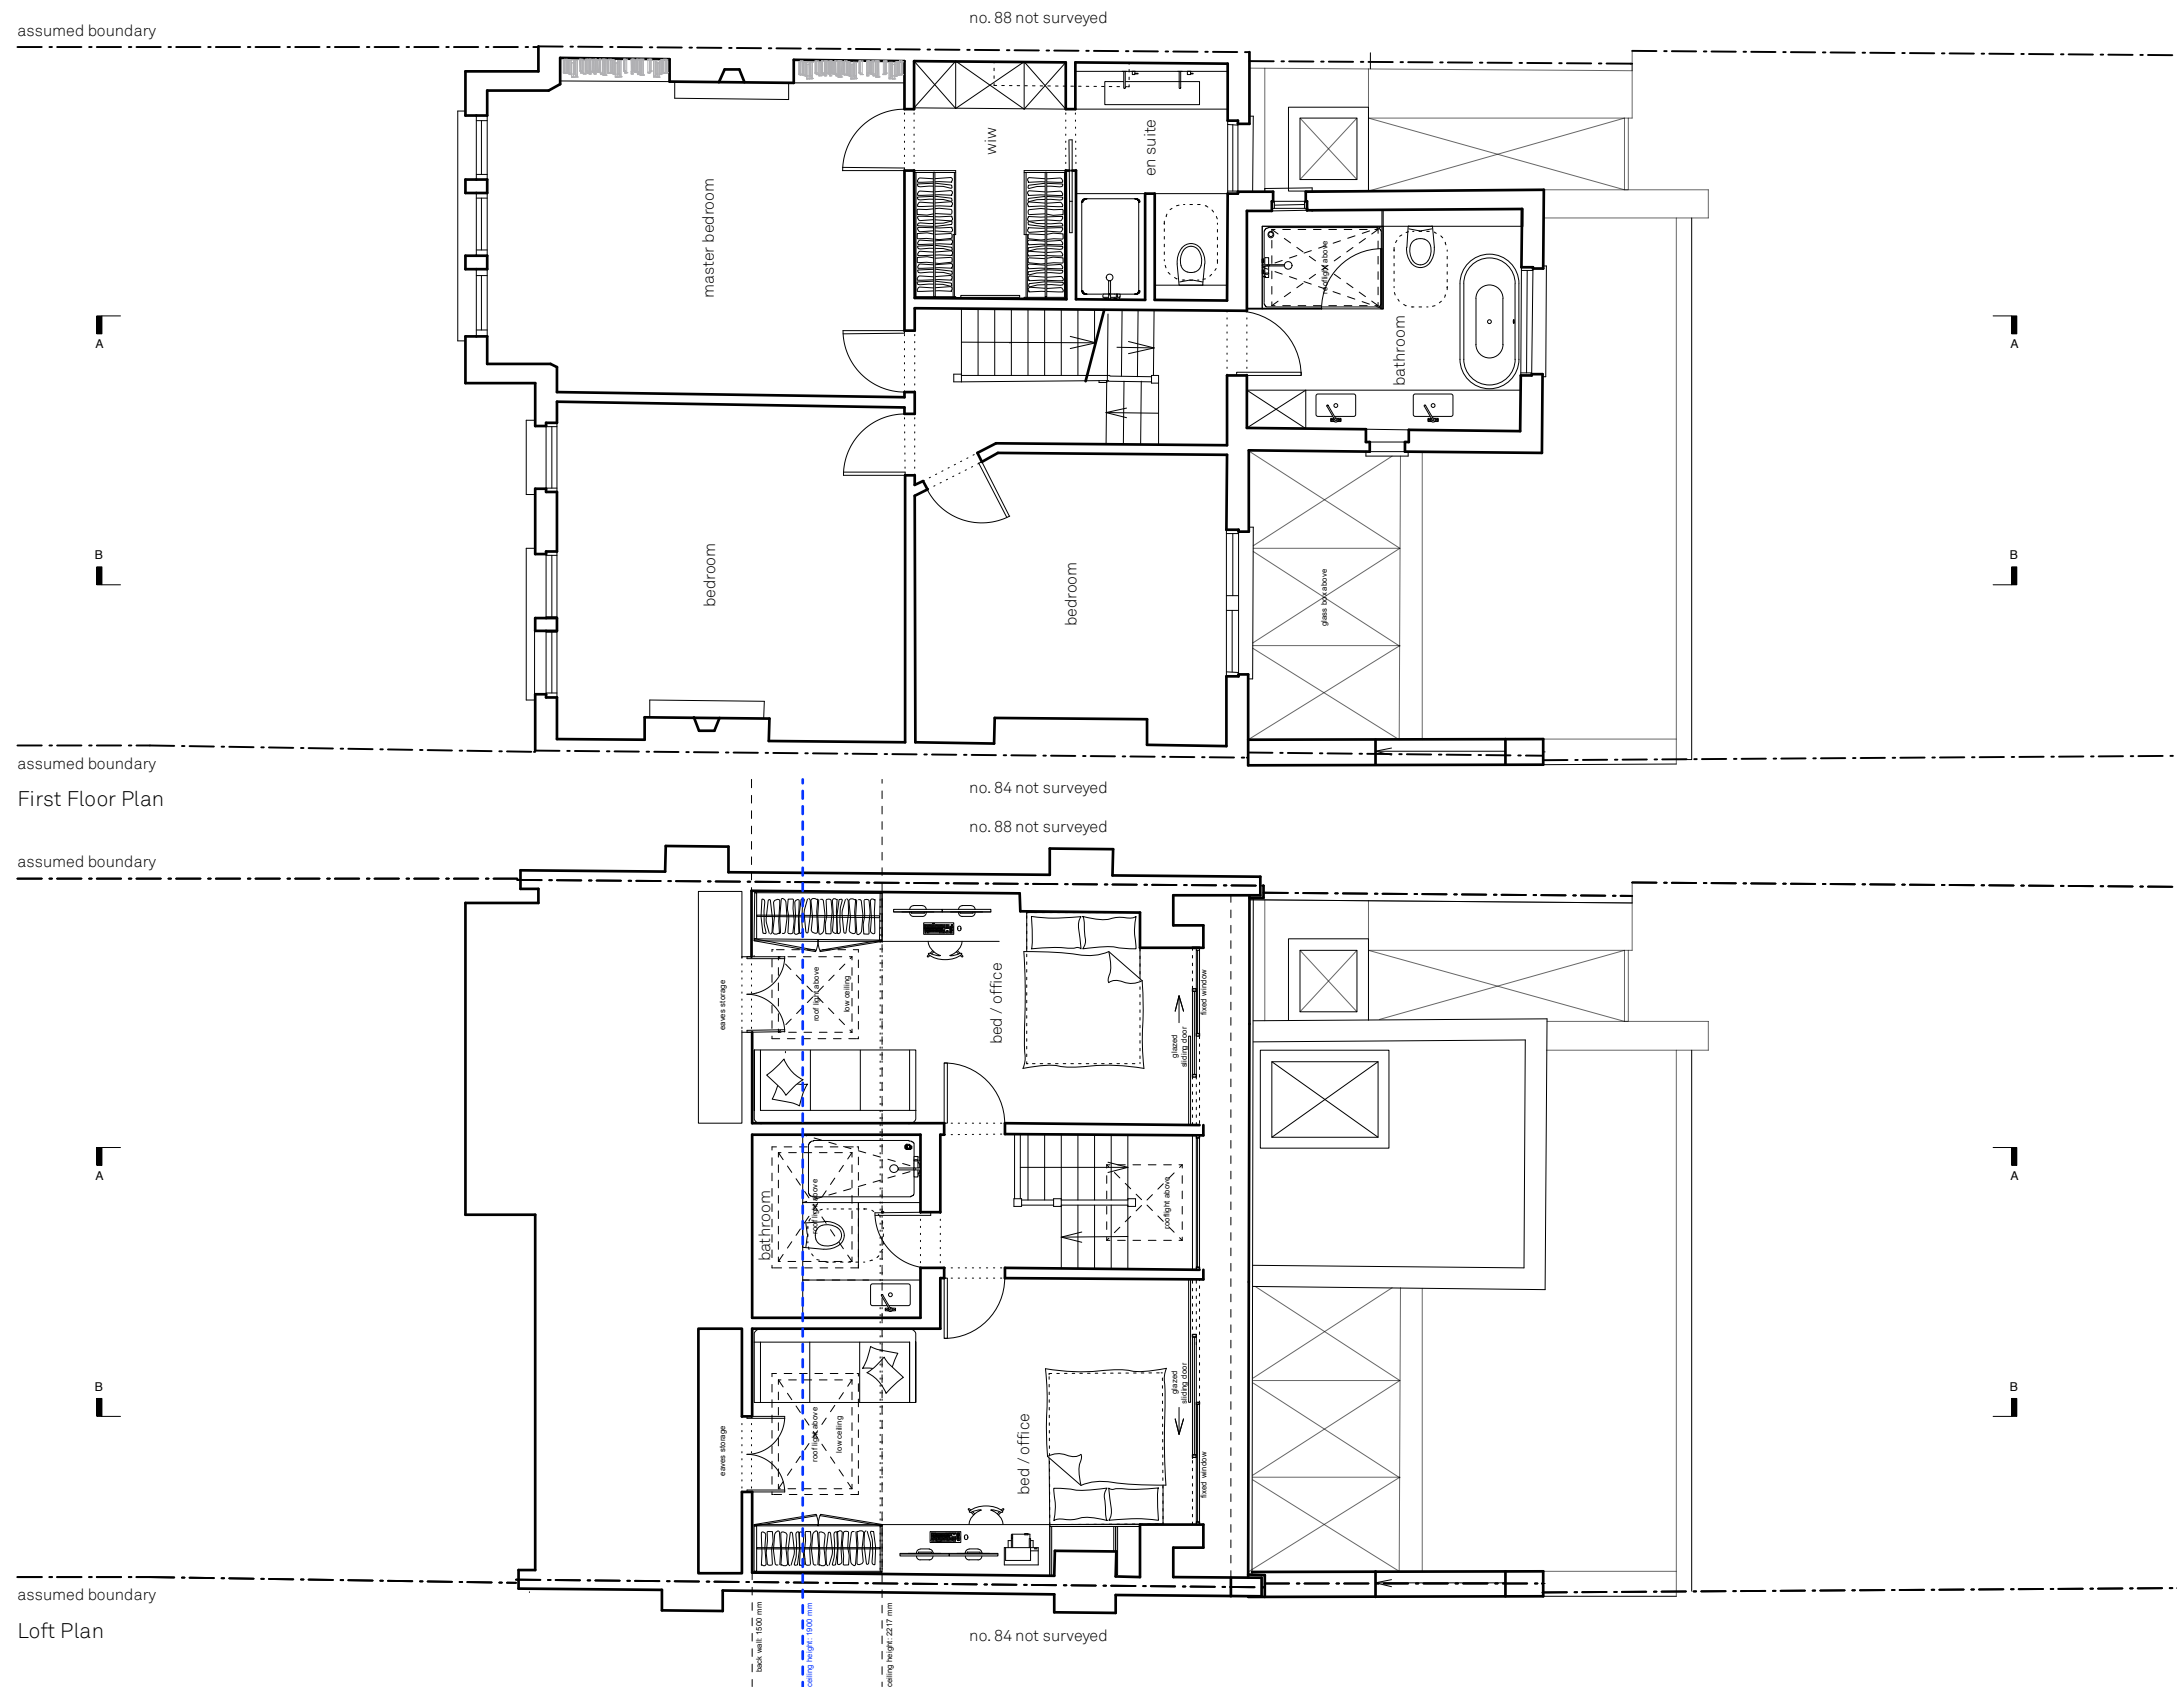

Proposed 1st & 2nd Floor Plans

Muswell House

86 Muswell Road

Drawn By

Scale

Status

Project Stage

Paul Archer Design Ltd

Issue Notes

A Dormer Set back


Date

26/04/2023

WM

1:100

Planning

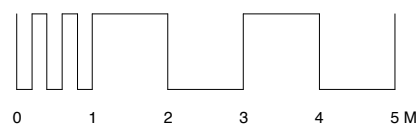

896.212 A

paul archer
design

Unit D204 Lana House 116 Commercial Street London E1 6NF Tel. 020 3668 2668

www.paularcherdesign.co.uk