




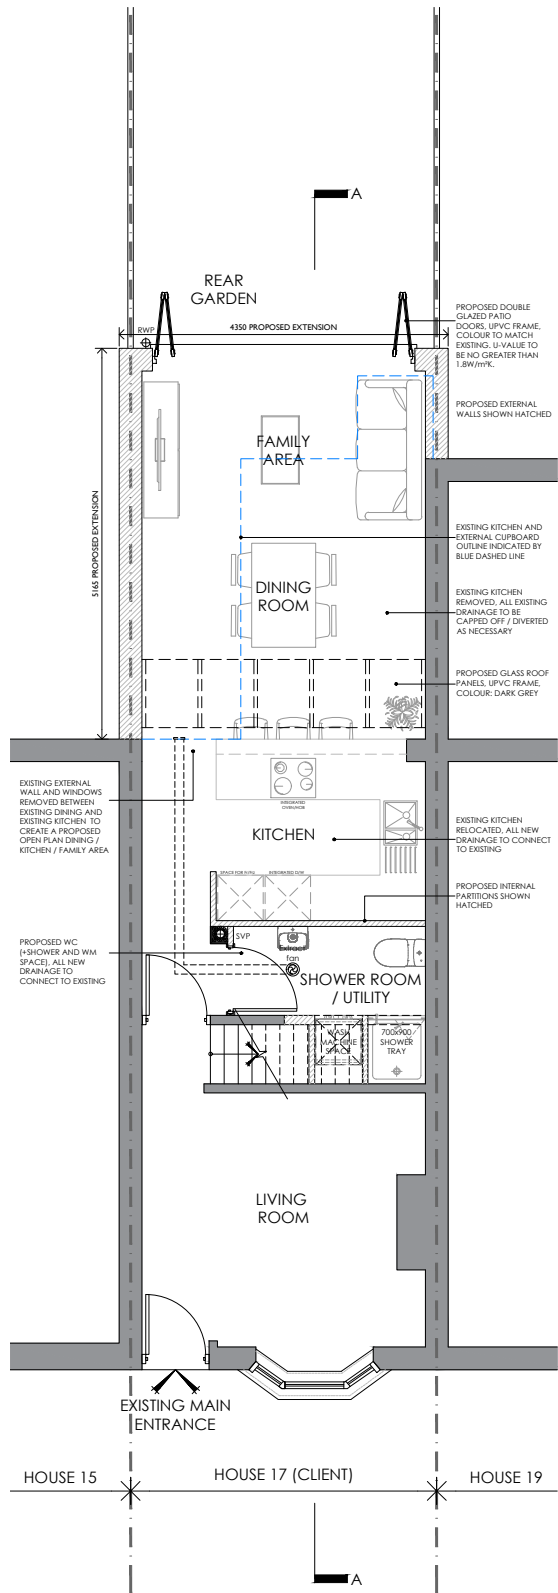


PROPOSED GROUND FLOOR PLAN

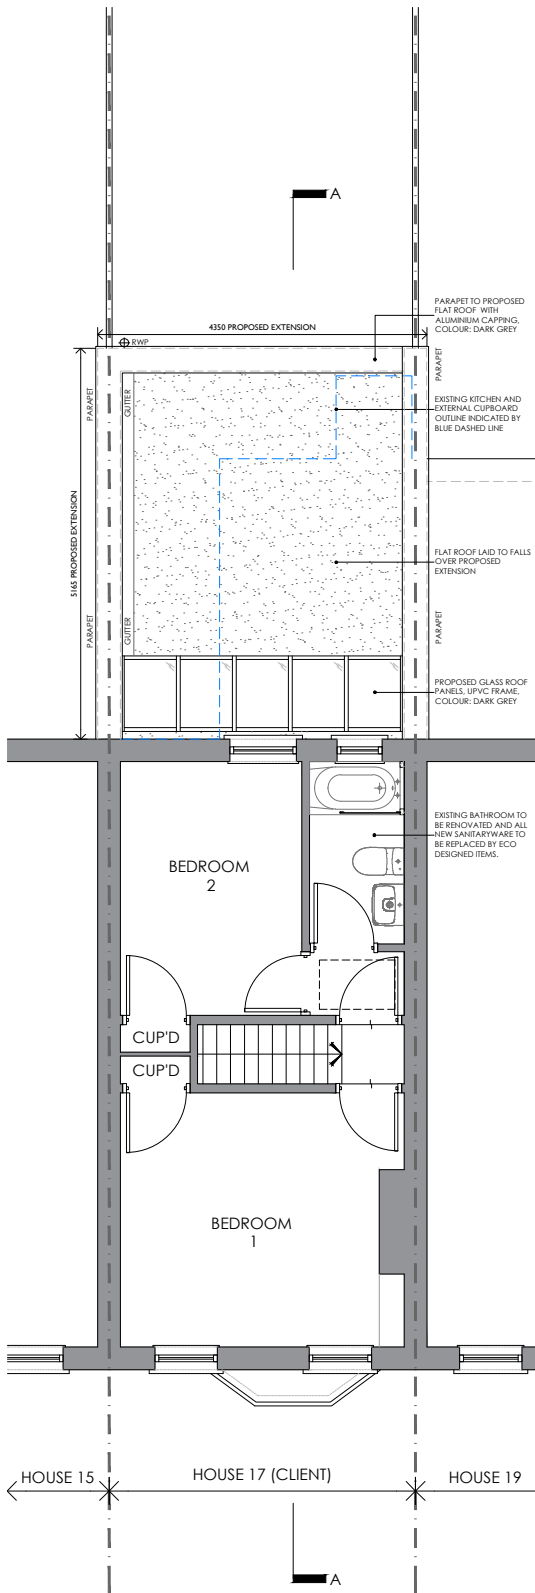


PROPOSED FIRST FLOOR PLAN

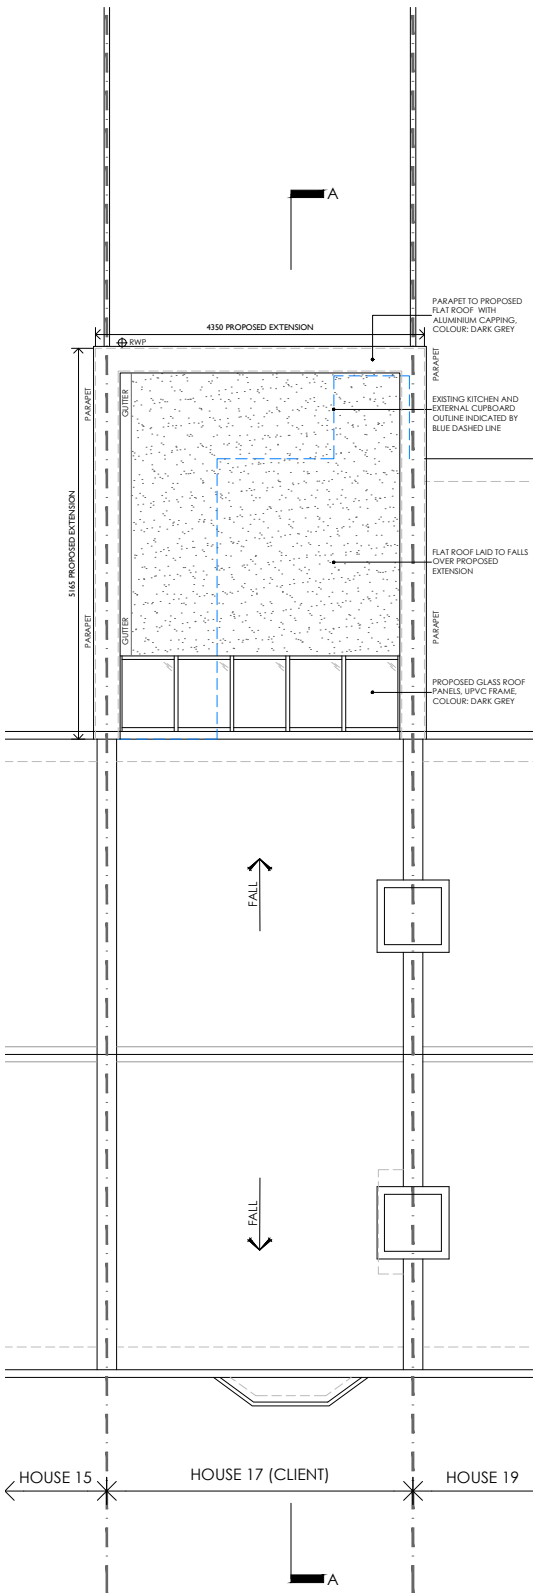

PROPOSED ROOF PLAN

 

Scale 1:100

 

NOTES

This drawing is copyright and may not be reproduced, wholly or in part, without prior written consent of Owner.

Drawings should not be used to scale from and are solely for information purposes.

These drawings should not be used for Building Regulations or construction purposes.

PROPOSED INTERNAL AREAS:
- Ground Floor: 49sqm
- First Floor: 45sqm
TOTAL INTERNAL AREA: 94sqm

FOR PLANNING
PURPOSES ONLY

REV	DATE	NOTE	BY
A	28.04.23	DRAWINGS UPDATED TO SUIT COMMENTS RECEIVED FROM THE LPA	AKC

Client
MR CHARLES RICE &
MS MADELEINE TEAGUE

17 WARBERRY ROAD,
WOOD GREEN, LONDON.
N22 7TQ

Project
PROPOSED SINGLE STOREY
REAR EXTENSION

Title
PROPOSED FLOORS PLANS
& ROOF PLAN

Scale
1:100 @ A3

Date
FEBRUARY 2023

Drawn
AKC

Checked
AKC

Job Number / Drawing Number
22017-A-PL100

Revision
A

