


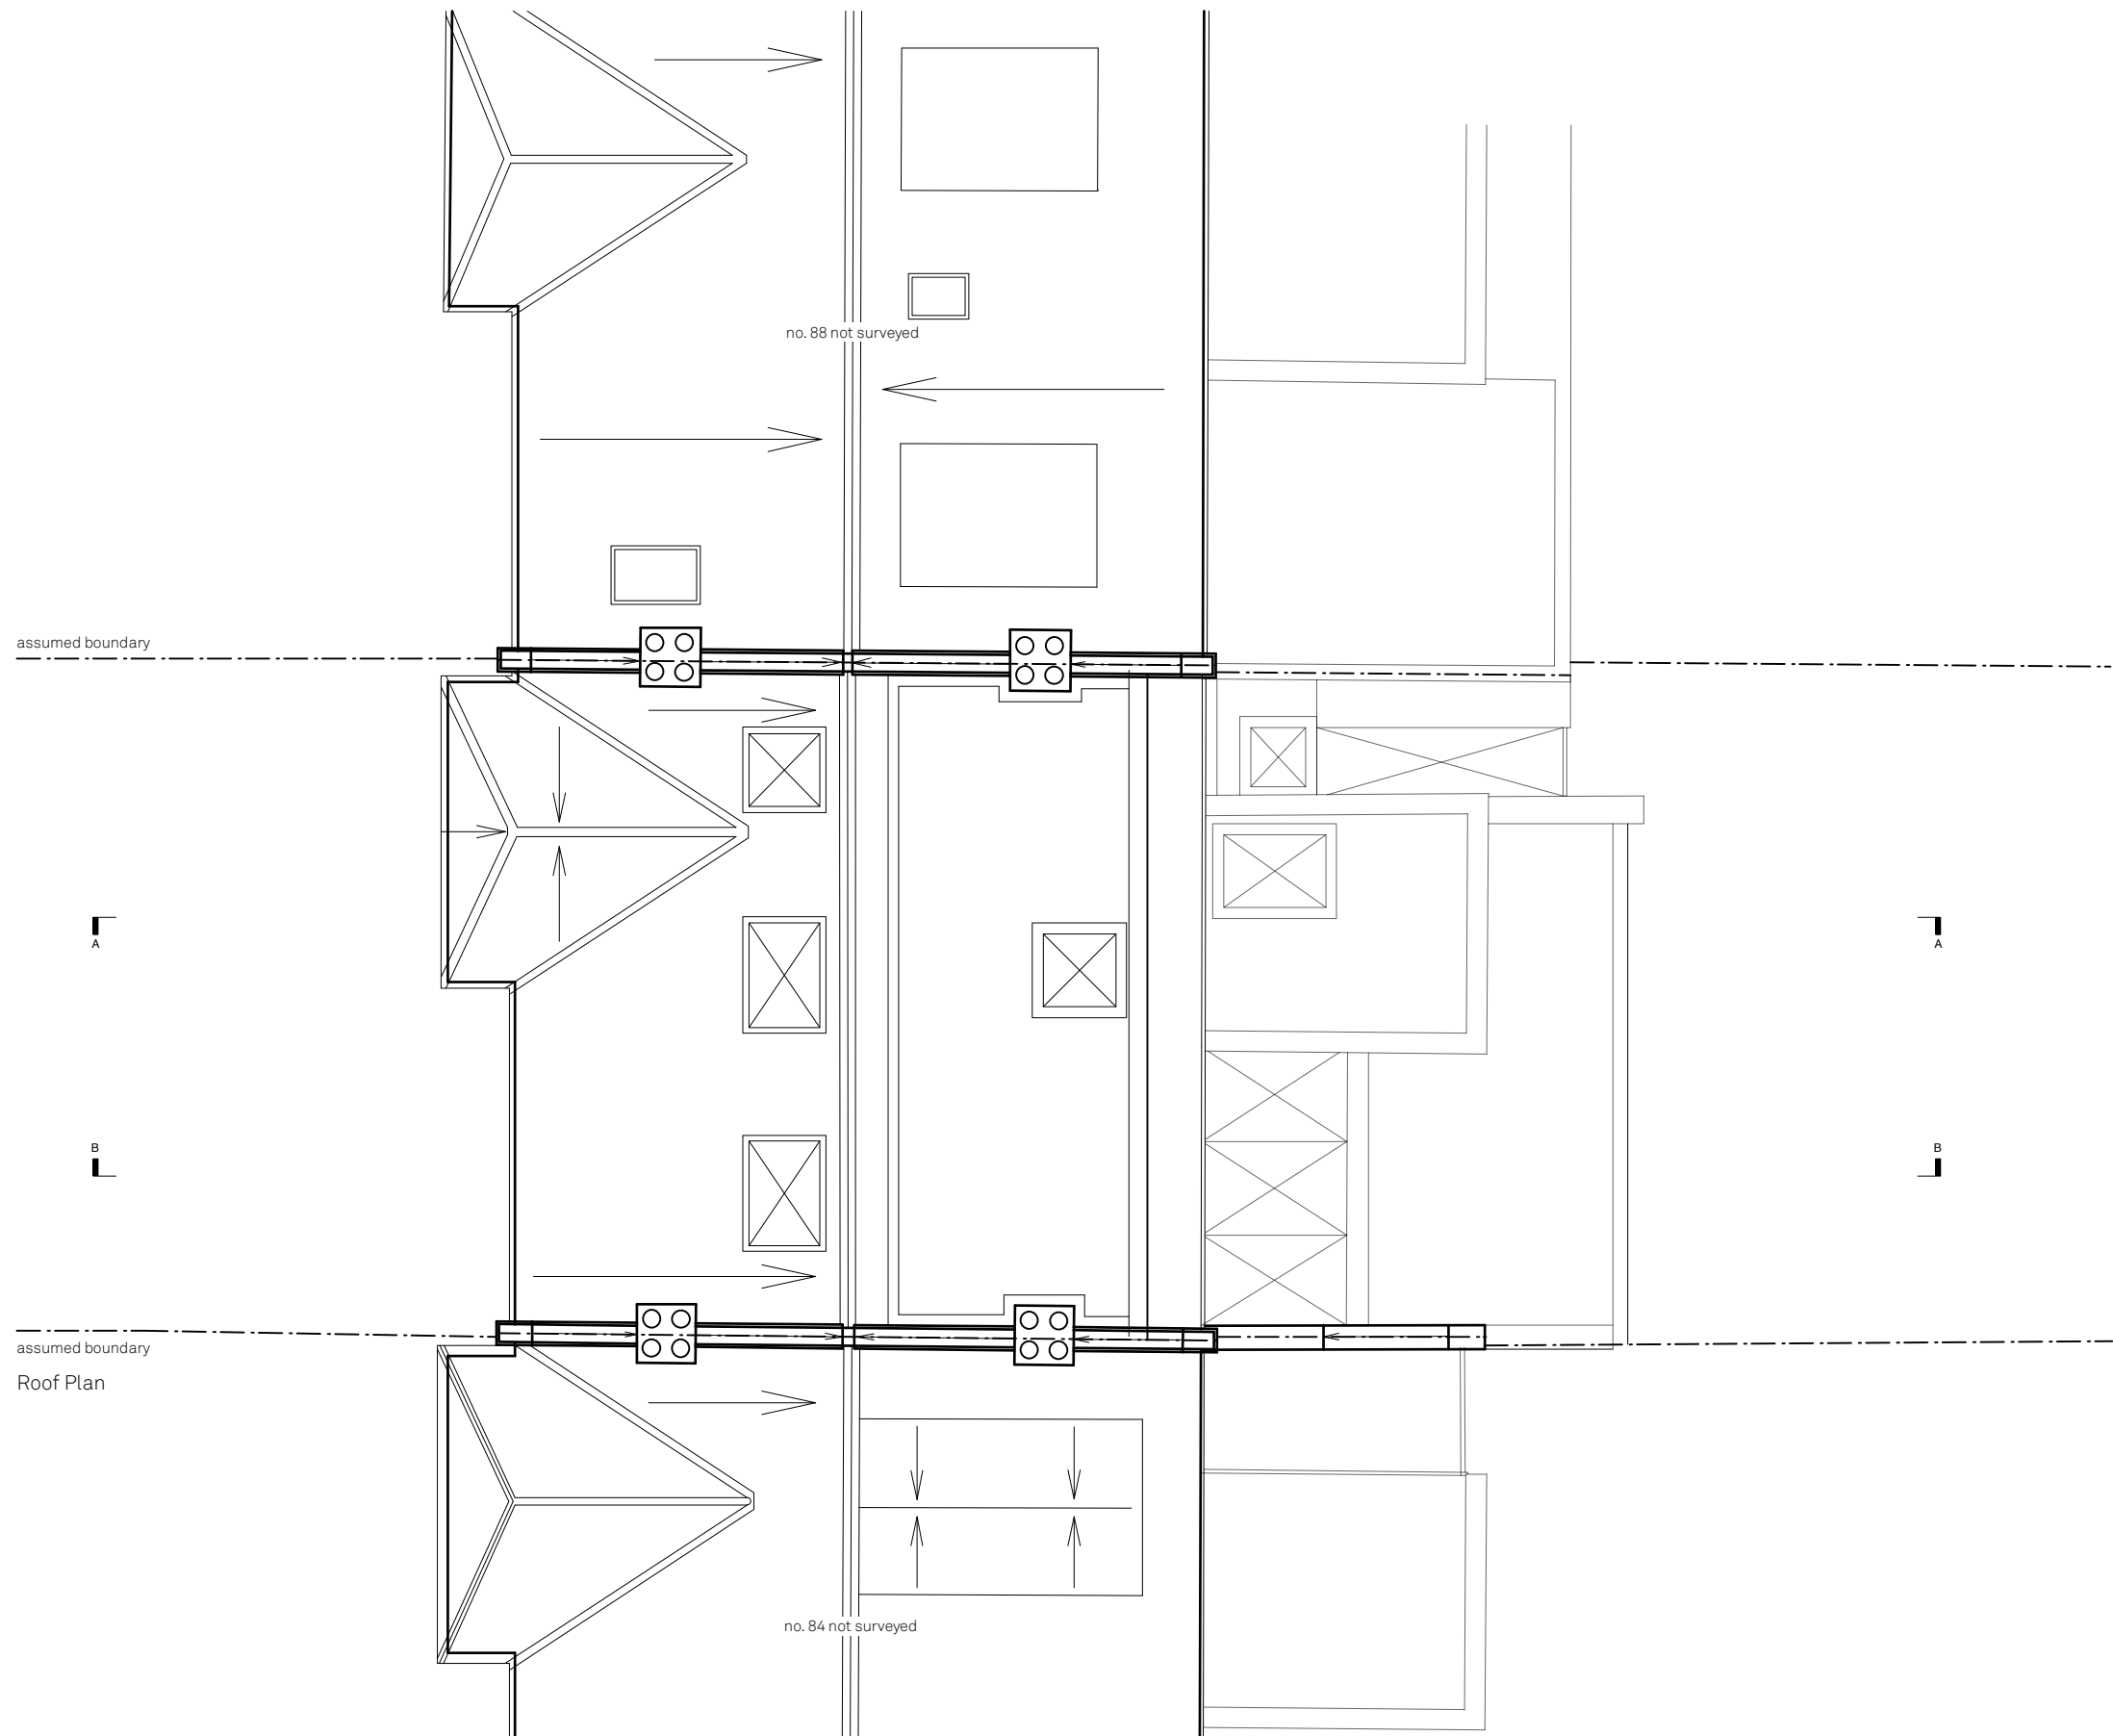

Roof Plan

Proposed Roof Plan

Muswell House
86 Muswell Road
Drawn By WM
Scale 1:100
Status
Project Stage Planning

Issue	Notes	Date
A	Dormer set back	26/04/2023

