




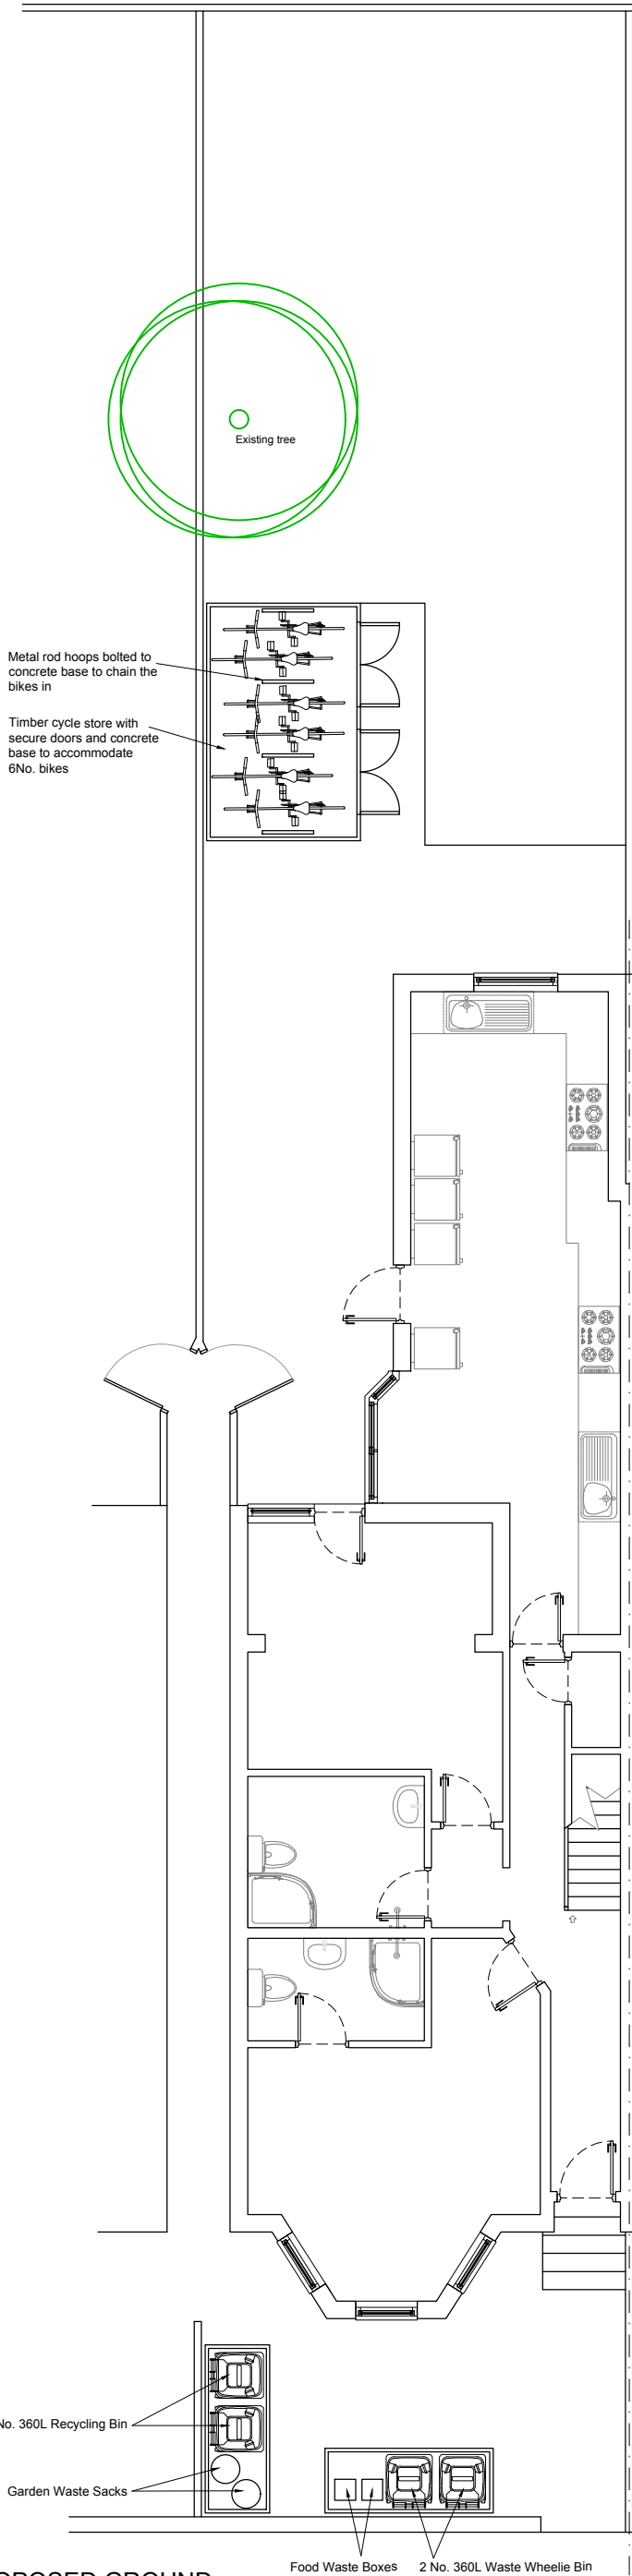


PROPOSED GROUND FLOOR PLAN AND SITE PLAN

 


CYCLE STORE ELEVATIONS

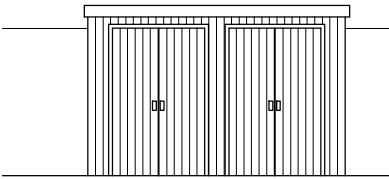


FRONT ELEVATION (East)

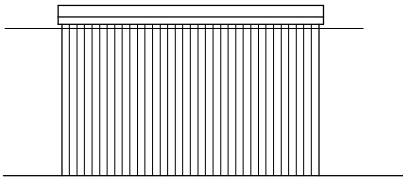


REAR ELEVATION (West)

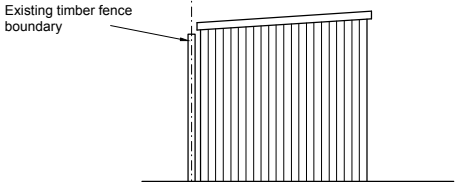

SIDE ELEVATION (South)

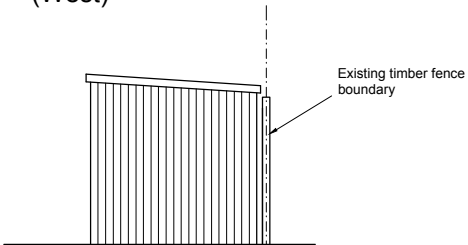

SIDE ELEVATION (North)

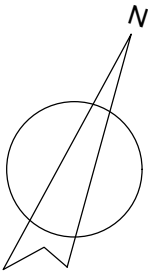

Rowlinson 8 x 3ft Large Timber Triple Wheelie Bin Storage

Client Kiks Group Ltd		Scale 1 : 100@A3 Date Apr 2023 Drawn N P	Title Proposed Site Plan Bin and Bike Store
Project 708 Lordship Lane N22			LordshipLn708 10