




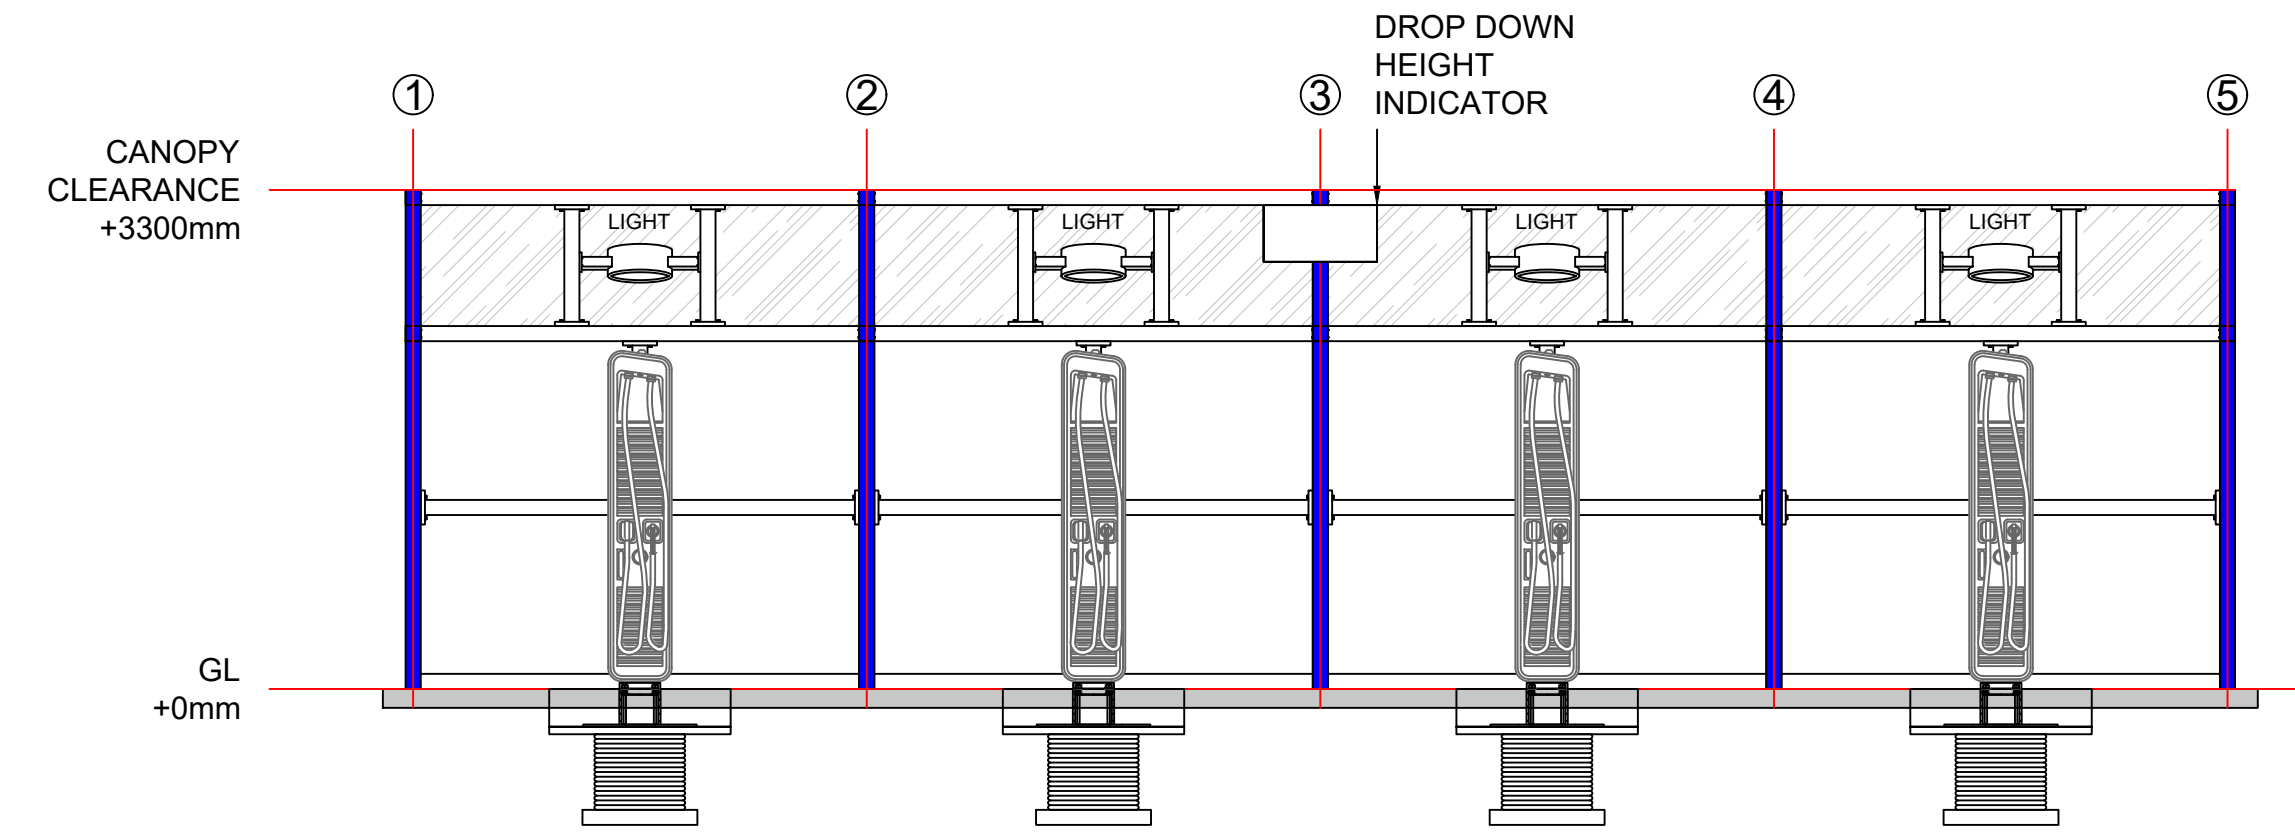


EV CANOPY - TYPICAL FRONT ELEVATION
SCALE - 1:50

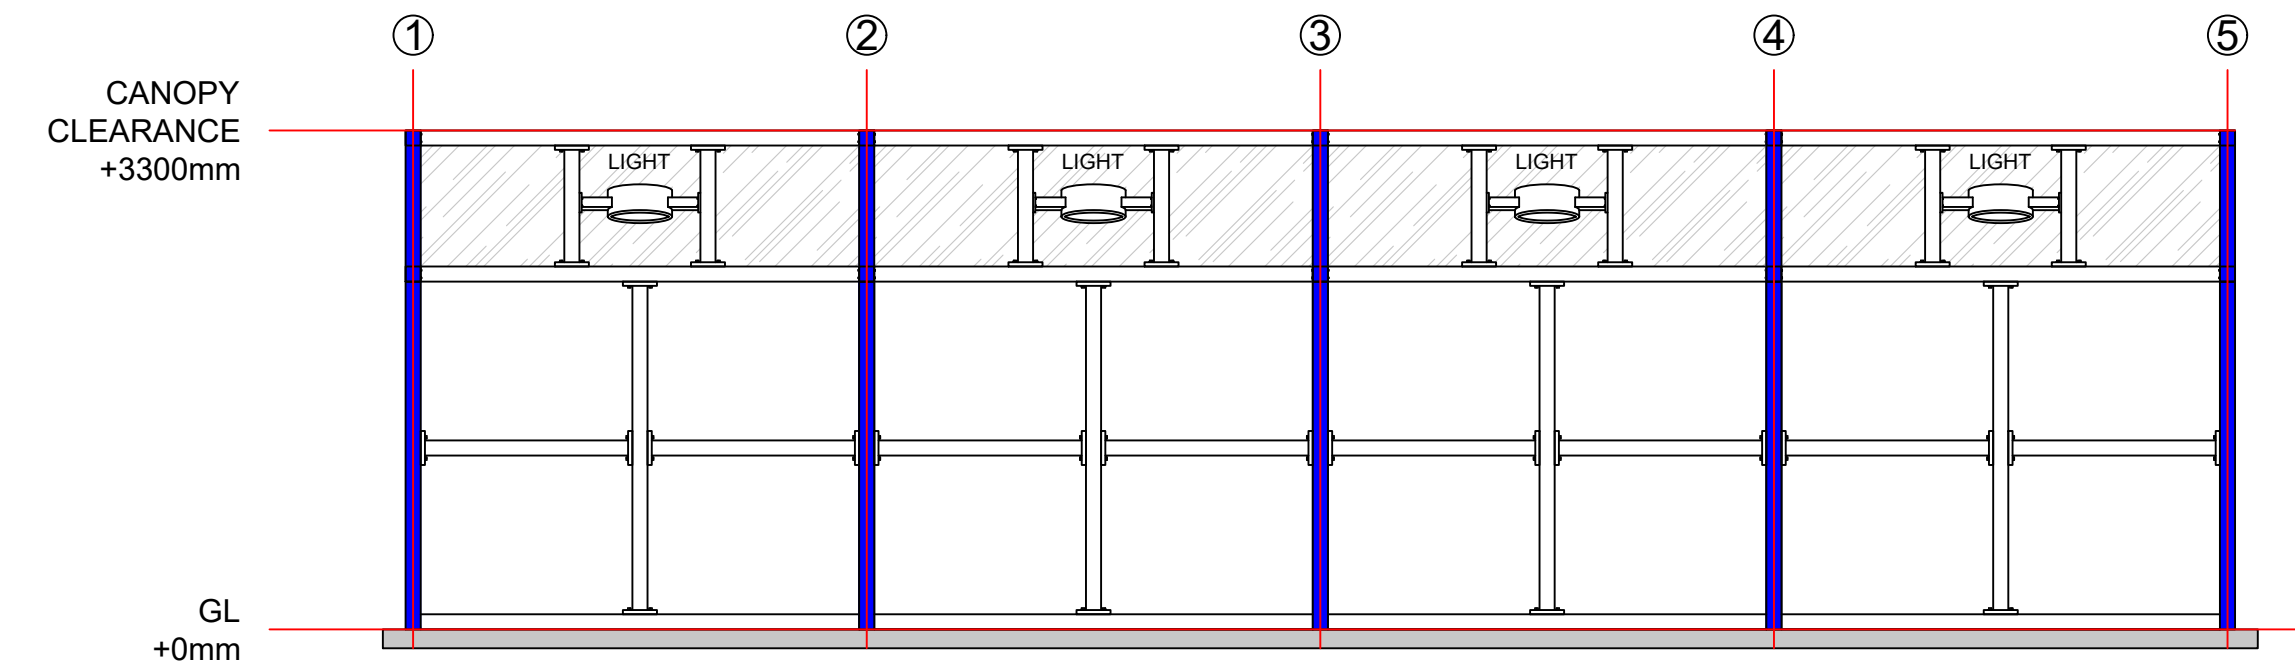

EV CANOPY - TYPICAL REAR ELEVATION
SCALE - 1:50

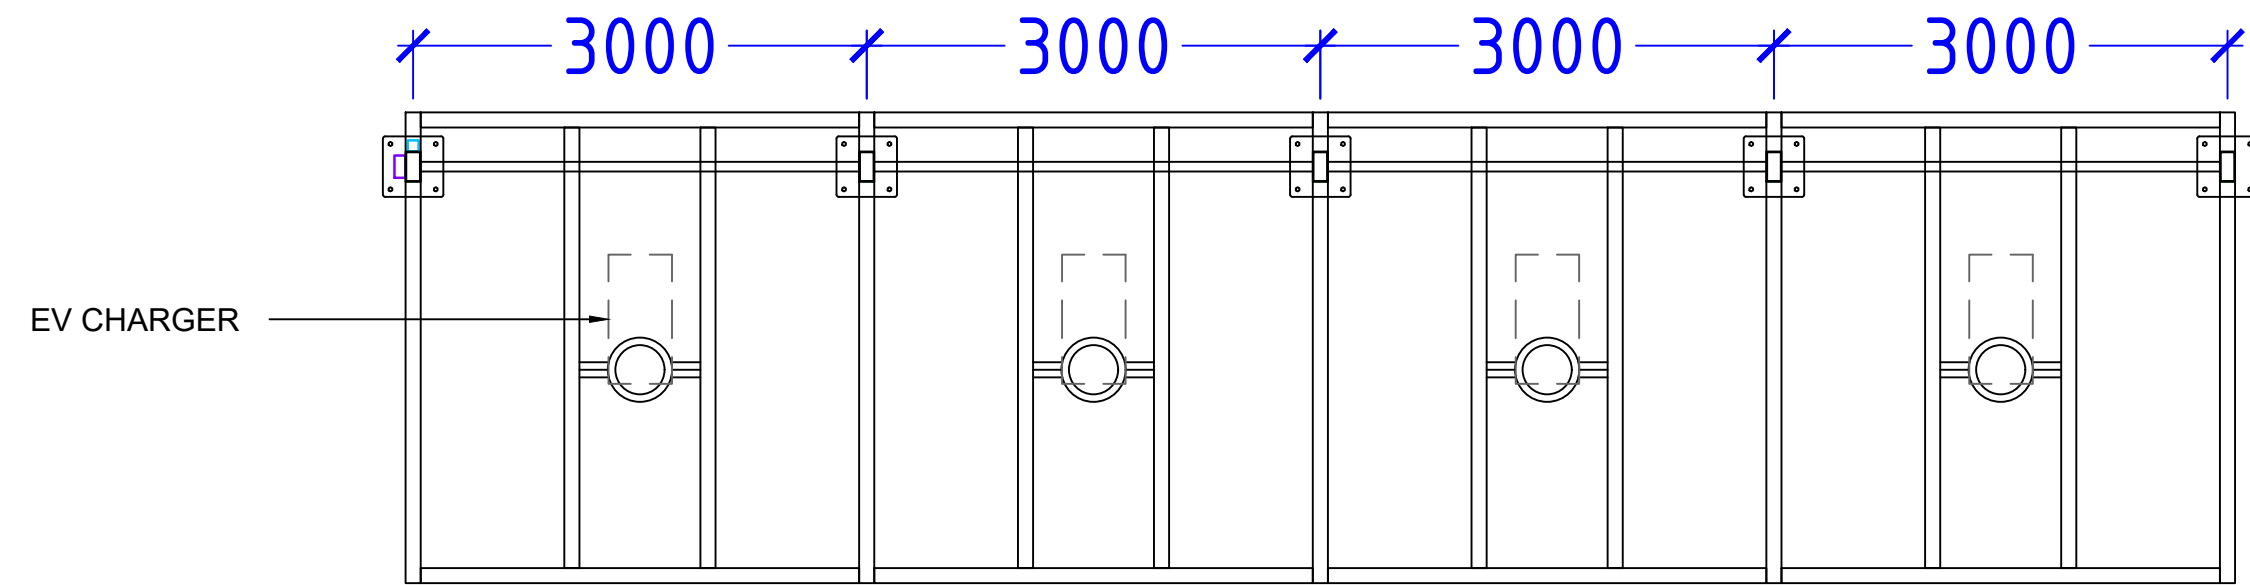

EV CANOPY - PLAN
SCALE - 1:50

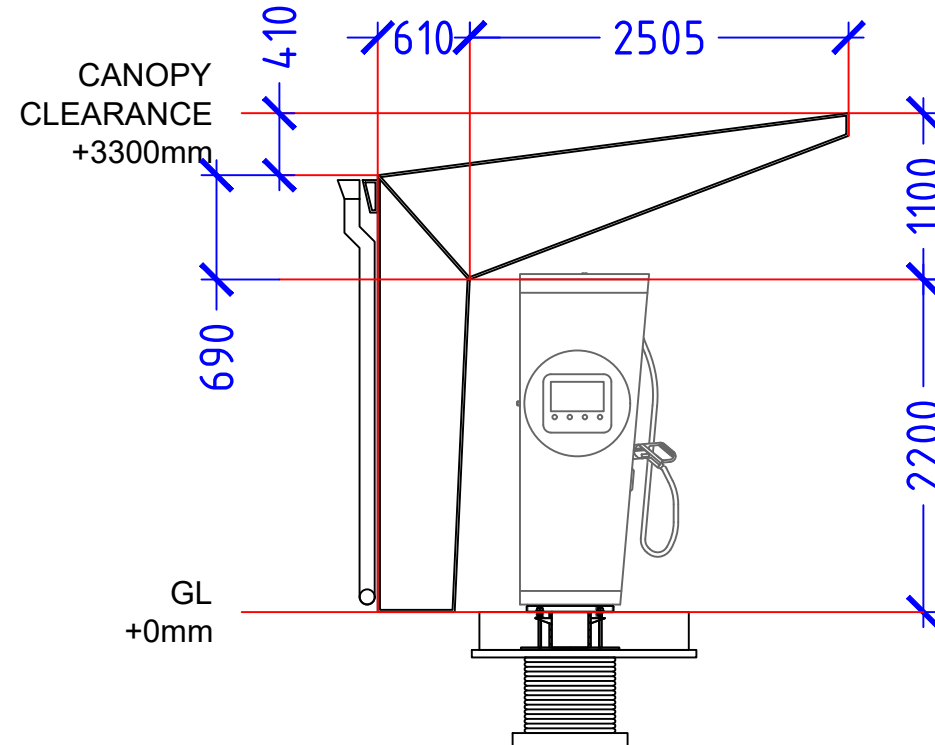

EV CANOPY - SIDE ELEVATION
SCALE - 1:50

DRAWING NOTES

COPYRIGHT ©
This drawing and the details herein are the copyright of MBH Design Studio Ltd. and must not be reproduced, altered or passed to any third party without prior written consent.


This drawing has been produced for the project listed below, is submitted in support of this application application to the Local Planning Authority and is not intended for use by any other person or for any other purpose.

Every effort has been made to ensure the accuracy of these drawings, however MBH Design Studio Ltd. accept no responsibility for any discrepancies arising from the reuse of survey information and preliminary drawings commissioned by the Applicant from others.

GENERAL NOTES

- This drawing has been prepared for the sole purpose of obtaining planning permission.
- This drawing is to be read in conjunction with drawings numbered:

13856-LP	Location Plan
13856-BP	Block Plan
13856-P01	Existing Site Plan
13856-P02	Existing Site Elevations
13856-P03	Proposed Site Plan
13856-P04	Proposed Site Elevations
13856-P05	Proposed Sales Building Layout
13856-P06	Proposed Sales Building Elevations
13856-P07	Proposed Jet Wash Elevations
13856-P08	Proposed EV canopy & charger details
- Any advertisements are indicative and are subject to a separate advertisement application
- Any neighbouring buildings shown on the elevations are diagrammatic and have been extrapolated from site photographs. They have not been measured.

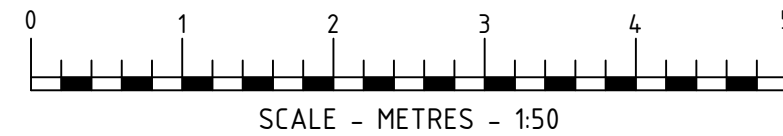

REV	DATE	DESCRIPTION	DRAWN/CHECKED
-----	------	-------------	---------------

REVISION NOTES

PLANNING



MBH Design Studio Ltd.
Rosemount House, Rosemount Avenue, West Byfleet, Surrey, KT14 6LB
www.mbhstd.com t: 01932 352 727 f: 01932 351 545

CLIENT



PROJECT

MFG NORTHUMBERLAND PARK (FS367)
41275 WILLOUGHBY LANE
LONDON
N17 0QU

DRAWING TITLE

EV CANOPY & CHARGER DETAIL

DRAWN BY	DATE	SCALE	PAPER SIZE
SPB	24.02.2023	1:50	A1
CHECKED BY	DRAWING NUMBER	REV.	
JR	13856-P08		

ALPHITRONIC HYC 150 CHARGERS
SCALE 1:50

