




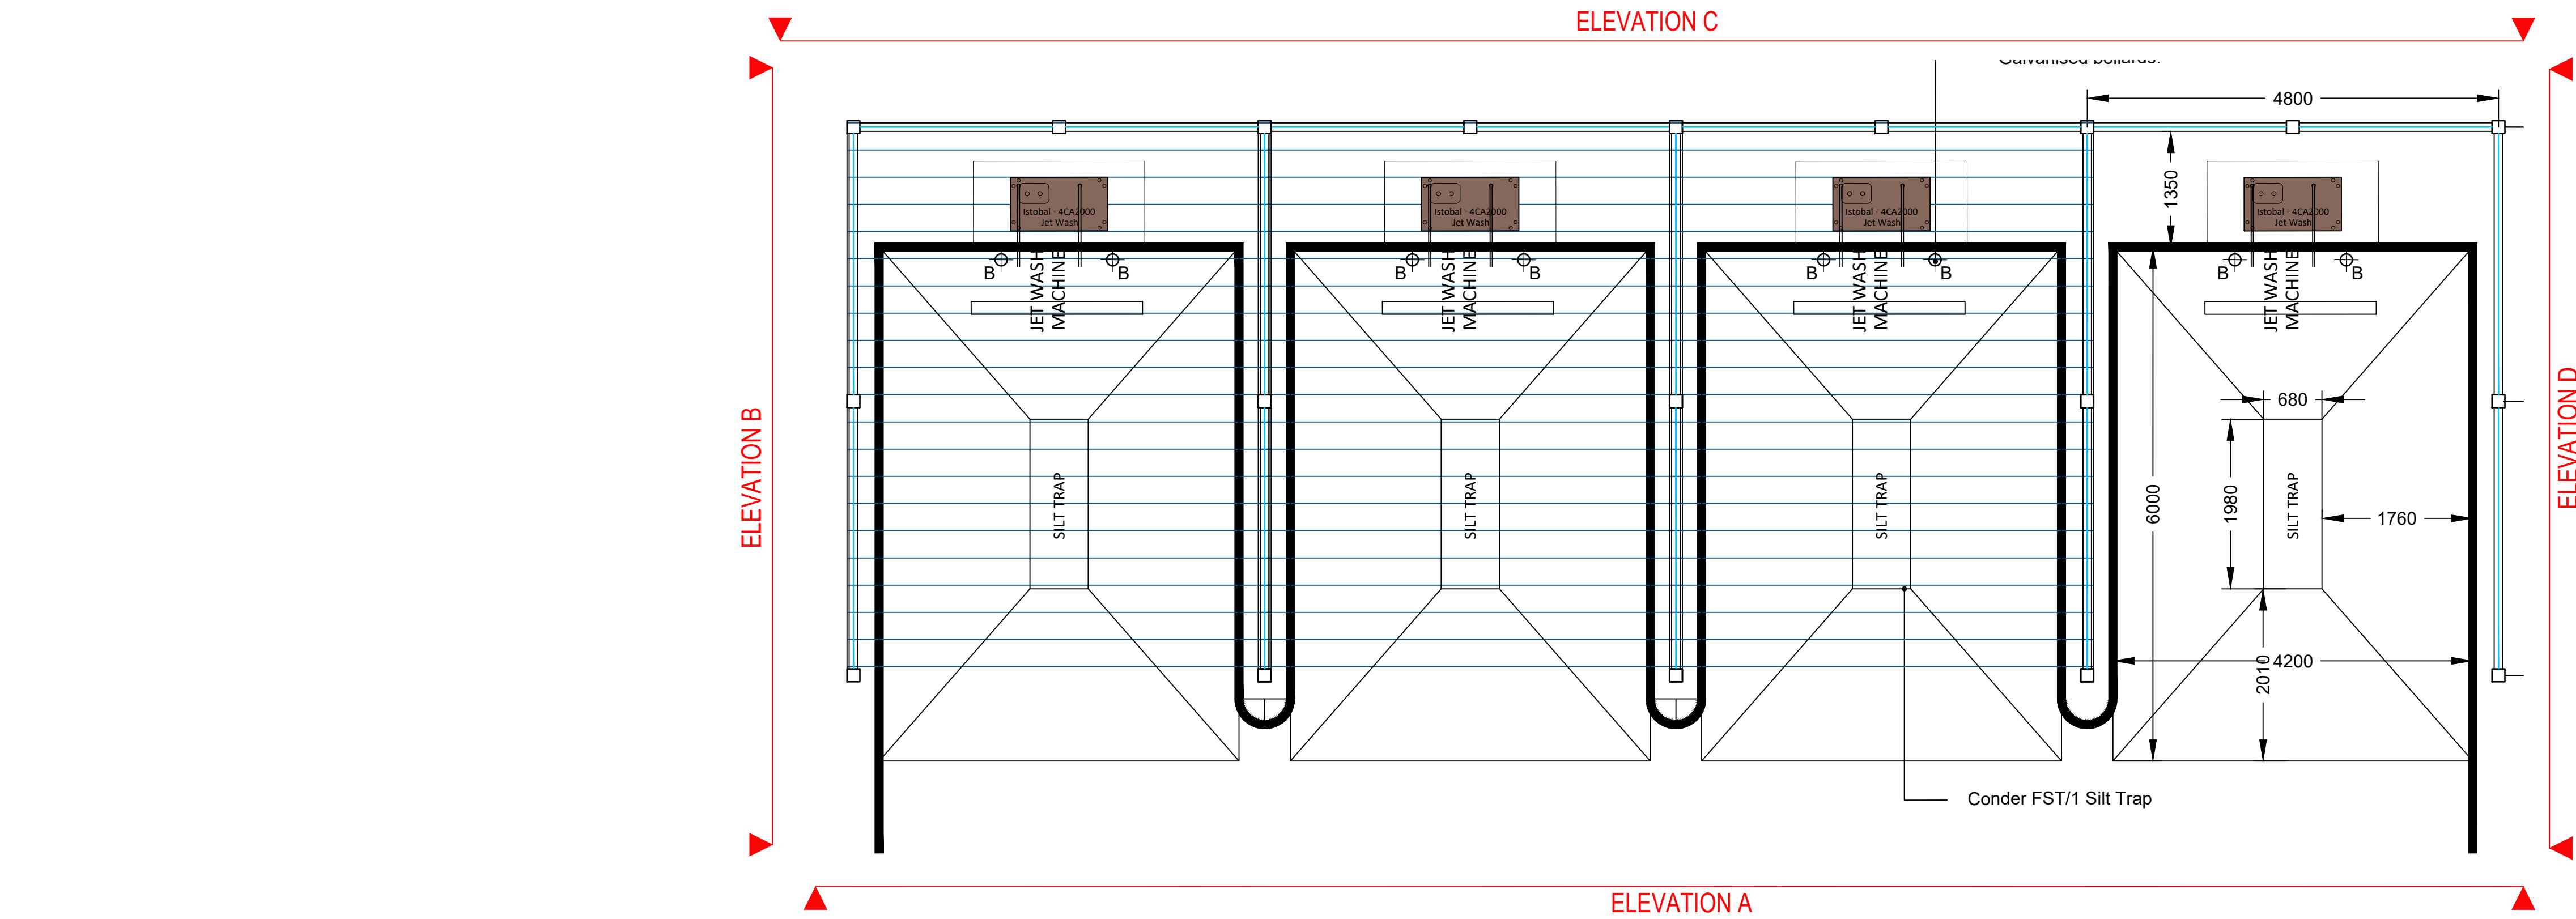


PROPOSED JET WASH PLAN
SCALE 1:50@A1

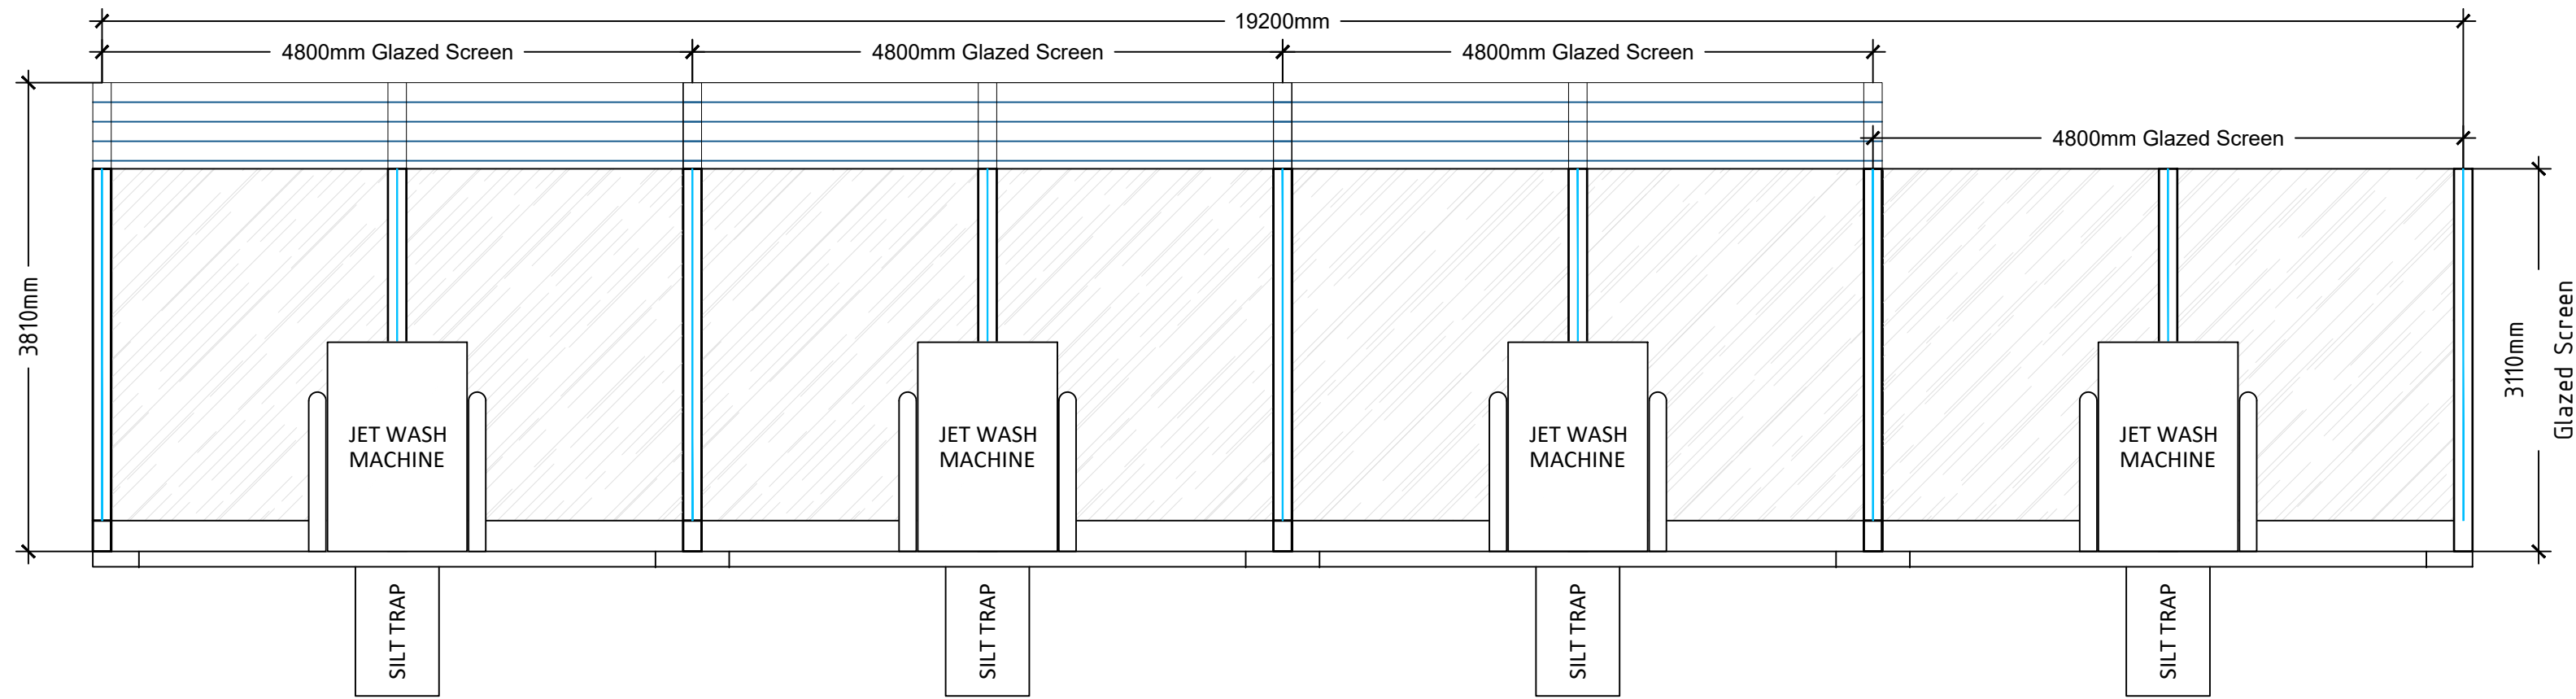


PROPOSED ELEVATION A
SCALE 1:50@A1

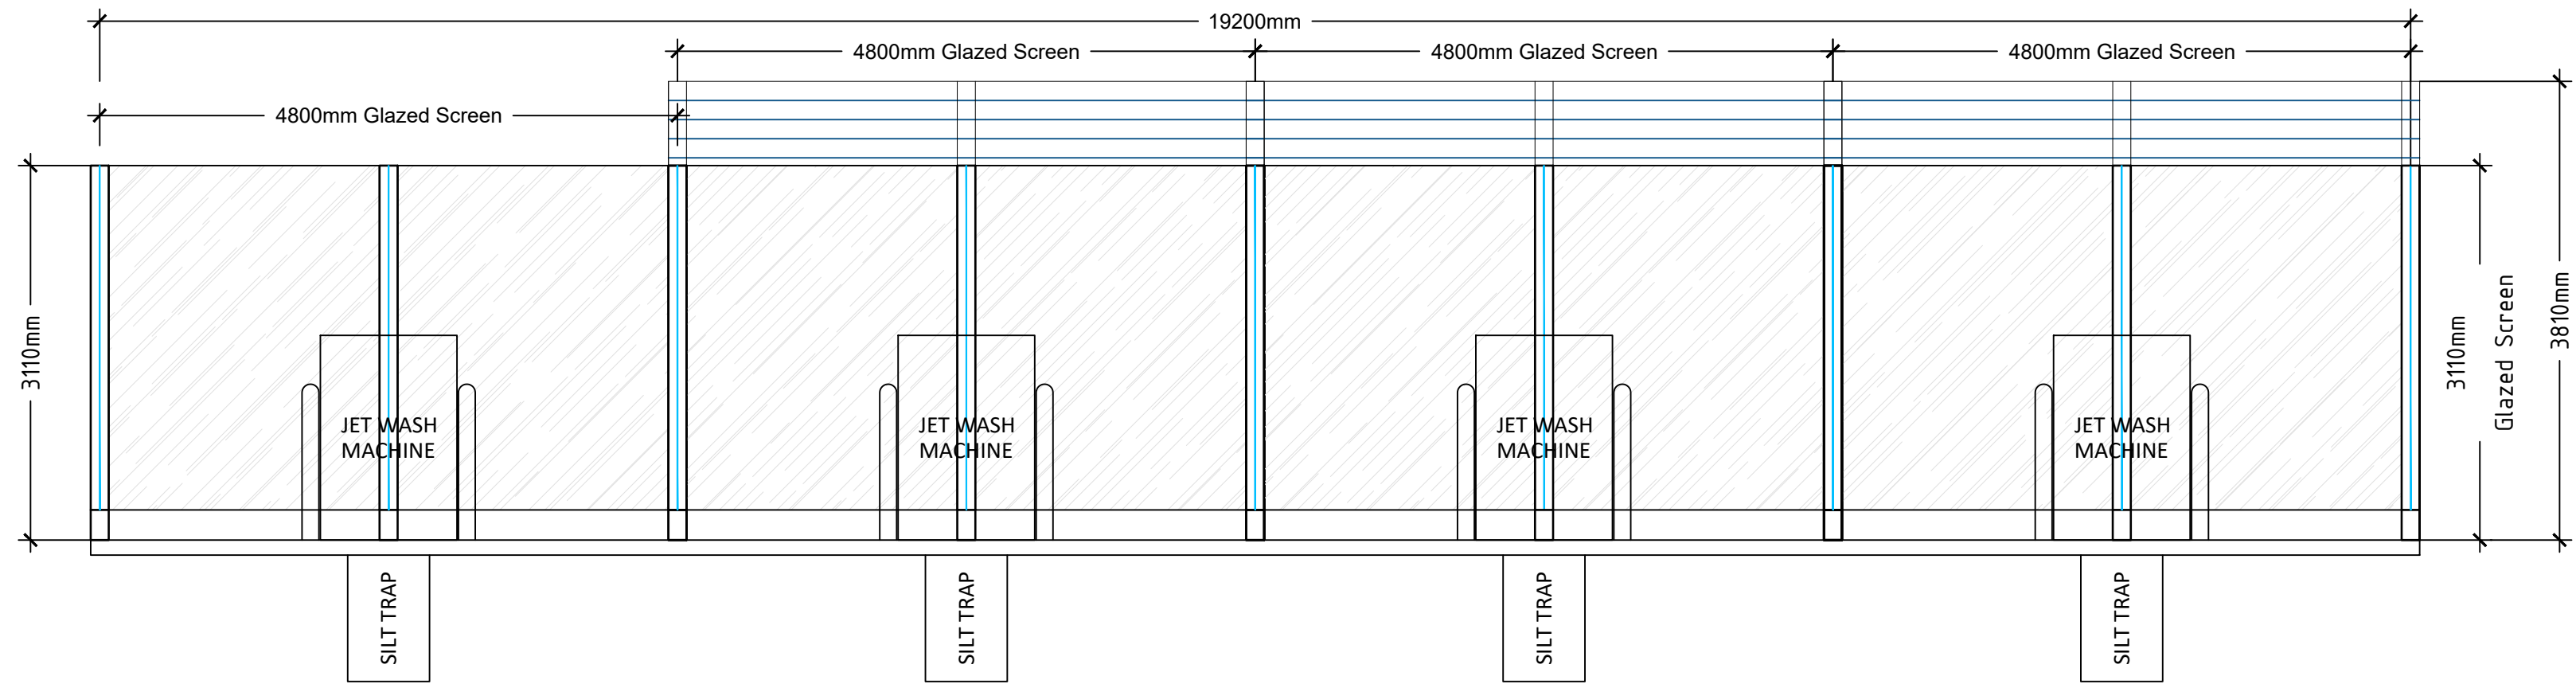

PROPOSED ELEVATION C
SCALE 1:50@A1

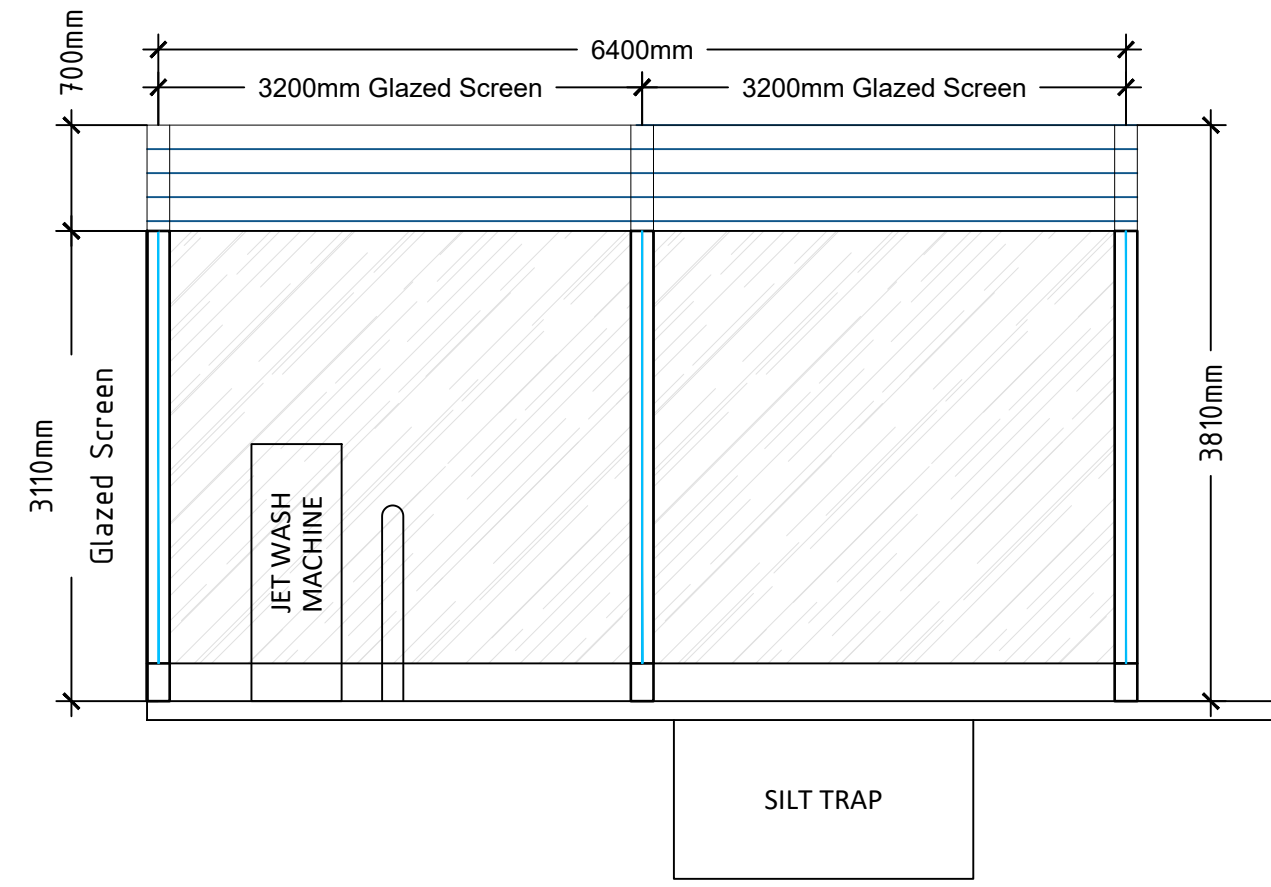

PROPOSED ELEVATION B
SCALE 1:50@A1

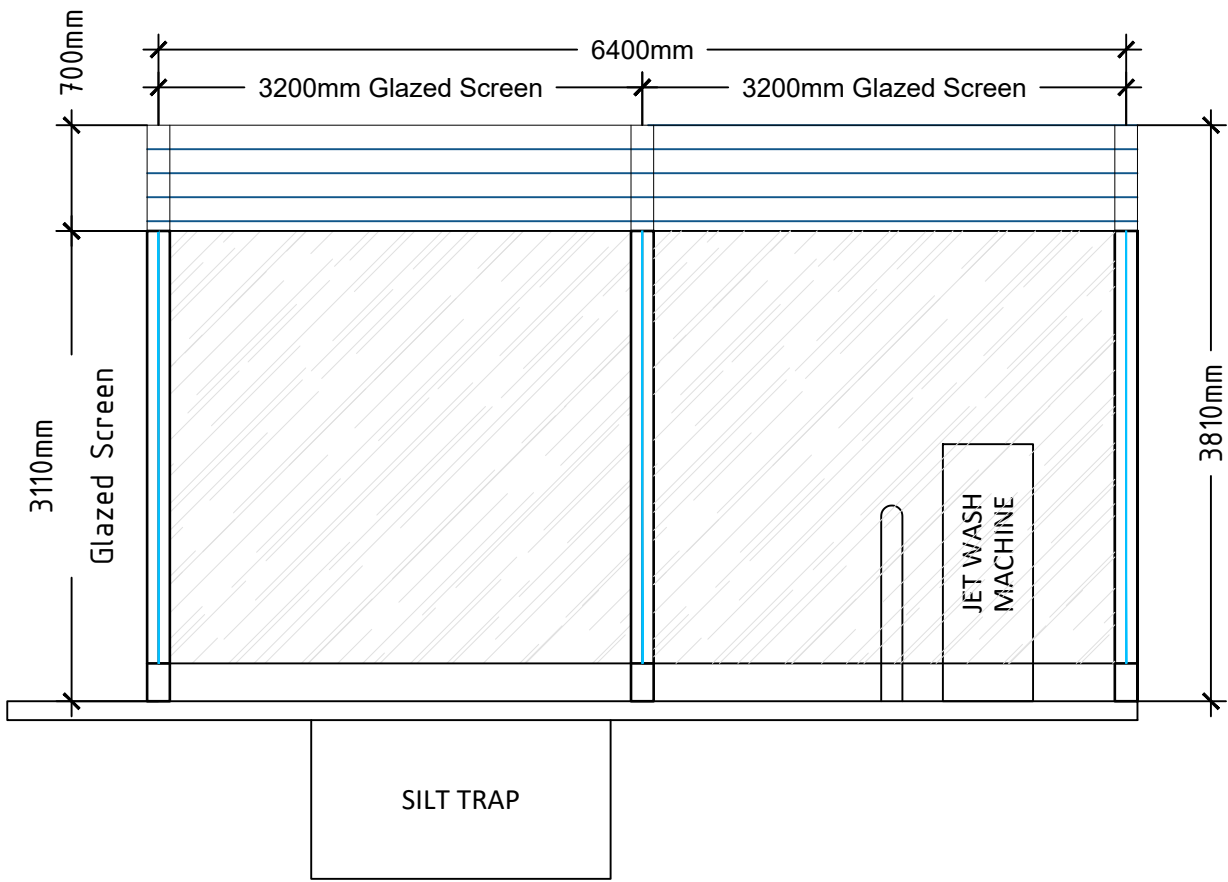

PROPOSED ELEVATION D
SCALE 1:50@A1

DRAWING NOTES

COPYRIGHT ©
This drawing and the details herein are the copyright of MBH Design Studio Ltd. and must not be reproduced, altered or passed to any third party without prior written consent.

This drawing has been produced for the project listed below, is submitted in support of this application application to the Local Planning Authority and is not intended for use by any other person or for any other purpose.

Every effort has been made to ensure the accuracy of these drawings, however MBH Design Studio Ltd. accept no responsibility for any discrepancies arising from the reuse of survey information and preliminary drawings commissioned by the Applicant from others.

GENERAL NOTES


- This drawing has been prepared for the sole purpose of obtaining planning permission.
- This drawing is to be read in conjunction with drawings numbered:
 - 13856-1P Location Plan
 - 13856-BP Block Plan
 - 13856-P01 Existing Site Plan
 - 13856-P02 Existing Site Elevations
 - 13856-P03 Proposed Site Plan
 - 13856-P04 Proposed Site Elevations
 - 13856-P05 Proposed Sales Building Layout
 - 13856-P06 Proposed Sales Building Elevations
 - 13856-P07 Proposed Jet Wash Elevations
 - 13856-P08 Proposed EV canopy & charger details
- Any advertisements are indicative and are subject to a separate advertisement application
- Any neighbouring buildings shown on the elevations are diagrammatic and have been extrapolated from site photographs. They have not been measured.

JET WASH FINISHES

- Structure steel framework with blue RAL 5015 powder coated covering and graphics.
- Reinforced glazed canopy top.

JET WASH LIGHTING

- 4x LED strip lights to be installed in each covered canopy to achieve 100 lux on each bay.

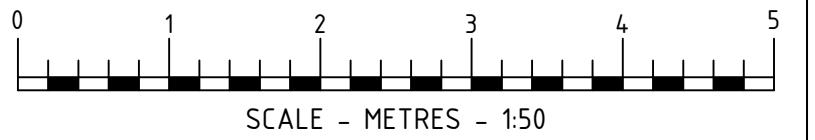

REV	DATE	DESCRIPTION	DRAWN/CHECKED
REVISION NOTES			
PLANNING			
mbh MBH Design Studio Ltd. Rosemount House, Rosemount Avenue, West Byfleet, Surrey, KT14 6LB www.mbhstd.com t: 01932 352 727 f: 01932 351 545			
CLIENT mfg motor fuel group			
PROJECT MFG NORTHUMBERLAND PARK (FS367) 41275 WILLOUGHBY LANE LONDON N17 0QU			
DRAWING TITLE PROPOSED JET WASH ELEVATIONS			
DRAWN BY SPB	DATE 24.02.2023	SCALE 1:50	PAPER SIZE A1
CHECKED BY JR	DRAWING NUMBER 13856-P07	REV.	