




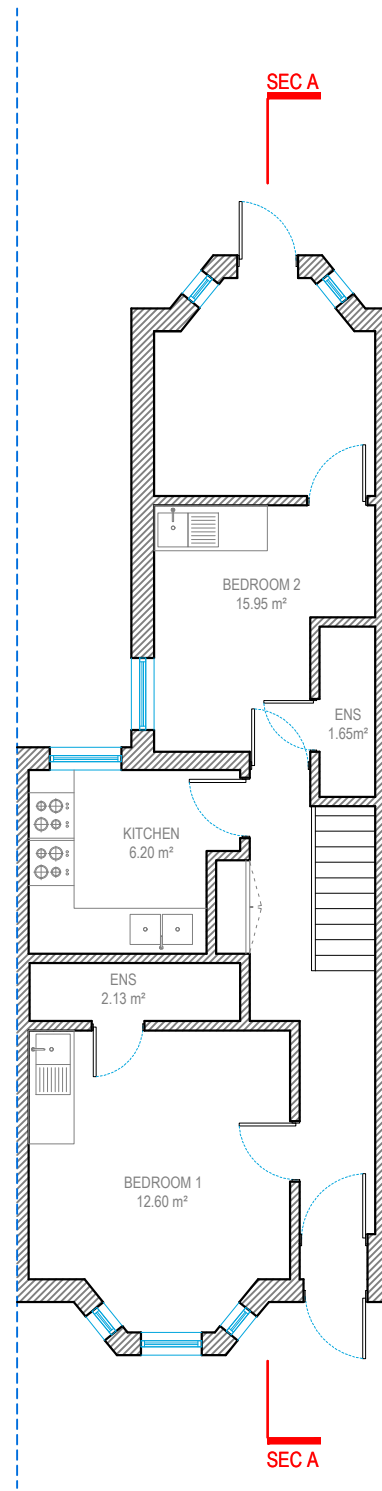

GROUND FLOOR

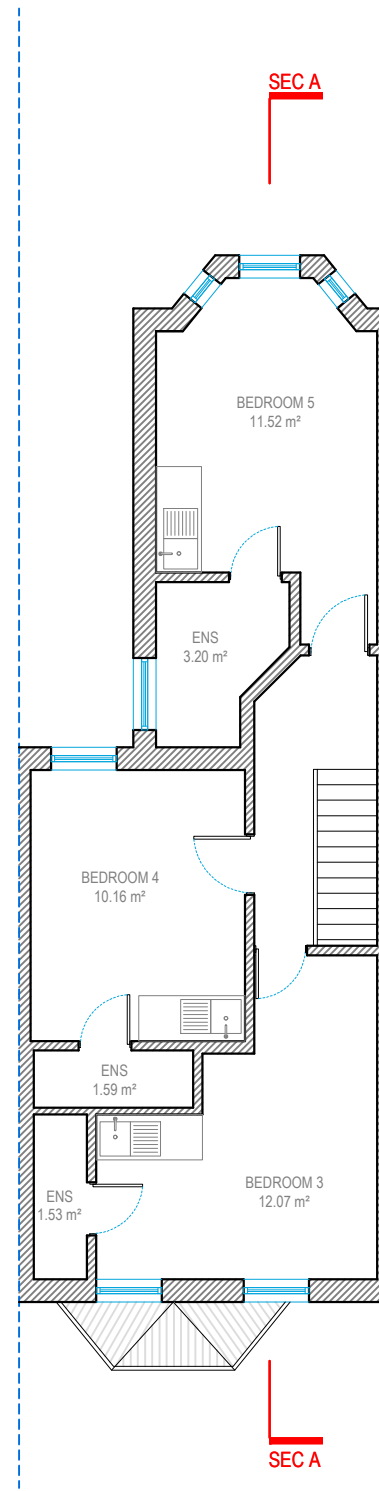

FIRST FLOOR

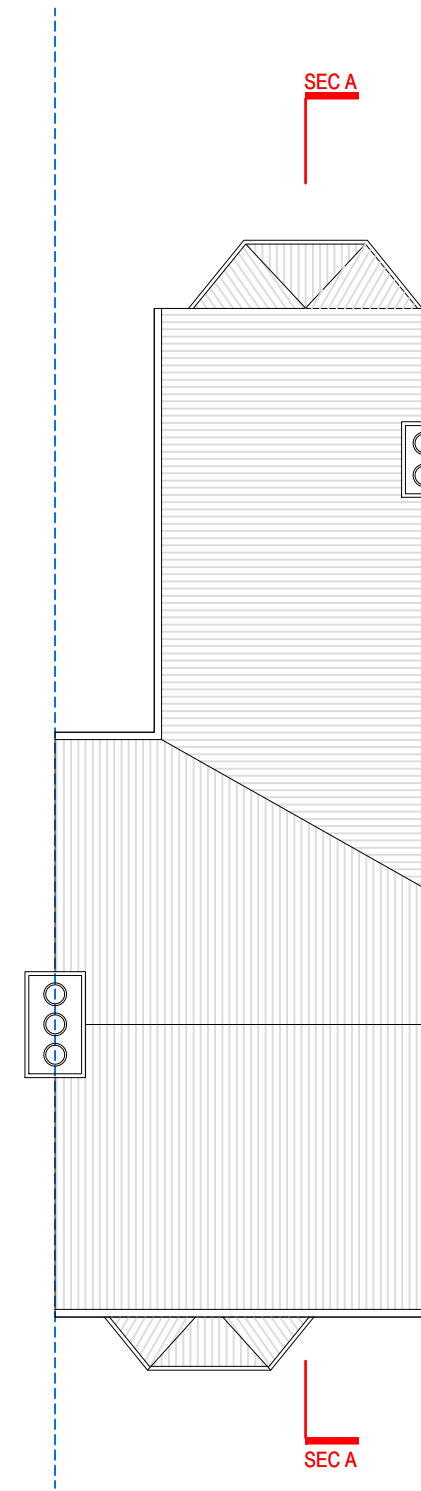


ROOF FLOOR



address. 4 Grosvenor Way - E5 9ND - London
tel. 020 3781 8008
mail. office@redwoodsprojects.co.uk
web. www.redwoodsprojects.co.uk


Any errors on Dimensions to be reported to the Architect prior to commencement of Works.
Dimensions and areas are based on survey information.
This drawing is copyright © Redwoods Projects.
All dimensions to be checked on site Prior work.

 


REFERENCE: 77 Sperling Road, London
N17 6UJ, UK
TITLE: EXISTING DRAWINGS
Floor Plans

PROJECT No 1058 | DATE: 17-04-2023

NAME: **E 01**

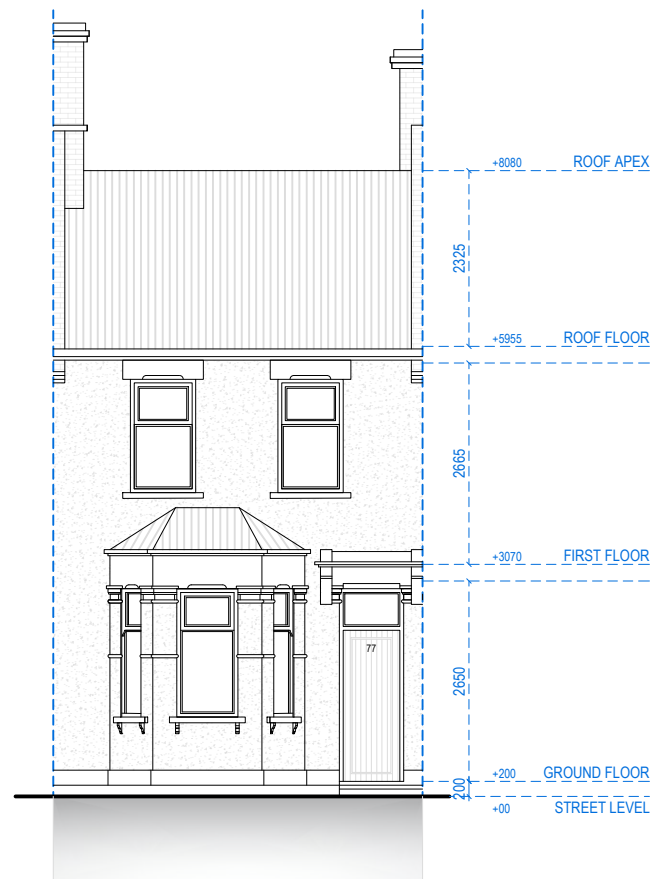

FRONT ELEVATION

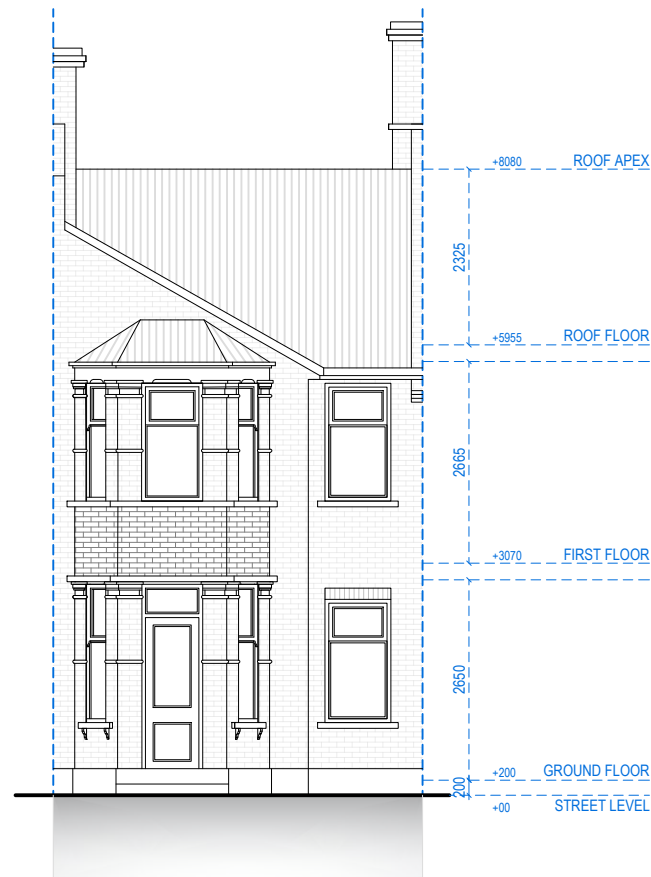

REAR ELEVATION



LEFT SIDE ELEVATION

0 1 2 5m scale
1:100 @A3

Redwoods


address. 4 Grosvenor Way - E5 9ND - London
tel. 020 3781 8008
mail. office@redwoodsprojects.co.uk
web. www.redwoodsprojects.co.uk

Any errors on Dimensions to be reported to the
Architect prior to commencement of Works.
Dimensions and areas are based on survey information.
This drawing is copyright © Redwoods Projects.
All dimensions to be checked on site Prior work.

REFERENCE: 77 Sperling Road, London
N17 6UJ, UK
TITLE: EXISTING DRAWINGS
ELEVATIONS

PROJECT No 1058 | DATE: 17-04-2023

NAME: **E 02**

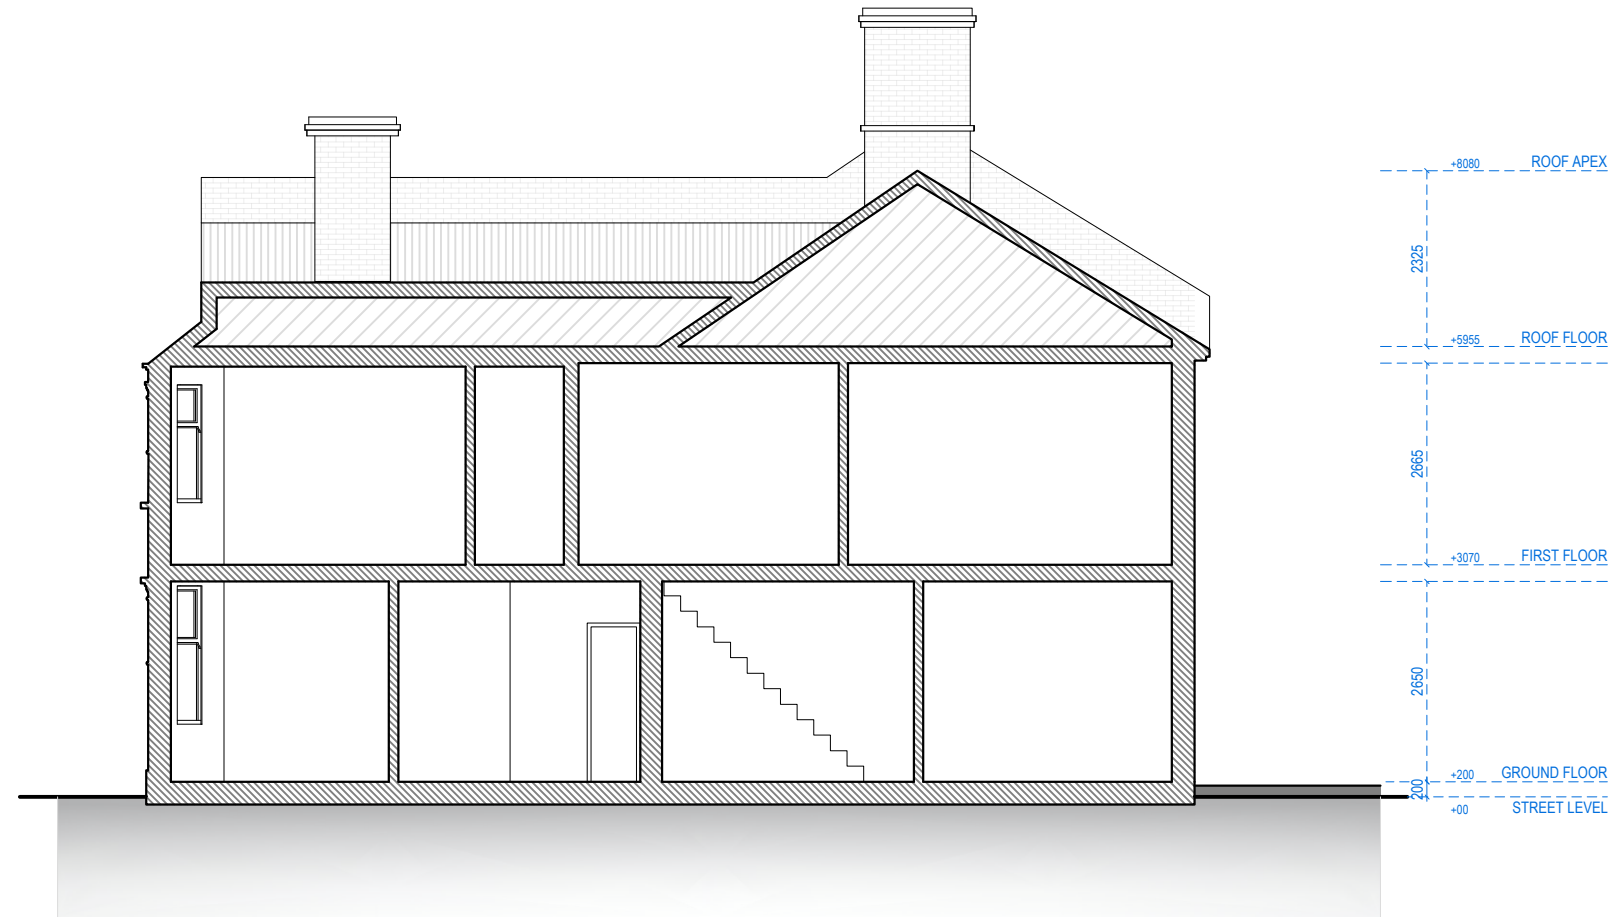

SECTION A.A

0 1 2 5m scale
1:100 @A3

Redwoods


address. 4 Grosvenor Way - E5 9ND - London
tel. 020 3781 8008
mail. office@redwoodsprojects.co.uk
web. www.redwoodsprojects.co.uk

Any errors on Dimensions to be reported to the Architect prior to commencement of Works.
Dimensions and areas are based on survey information.
This drawing is copyright © Redwoods Projects.
All dimensions to be checked on site Prior work.


REFERENCE: 77 Sperling Road, London
N17 6UJ, UK
TITLE: EXISTING DRAWINGS
SECTION

PROJECT No 1058 | DATE: 17-04-2023


NAME: **E 03**

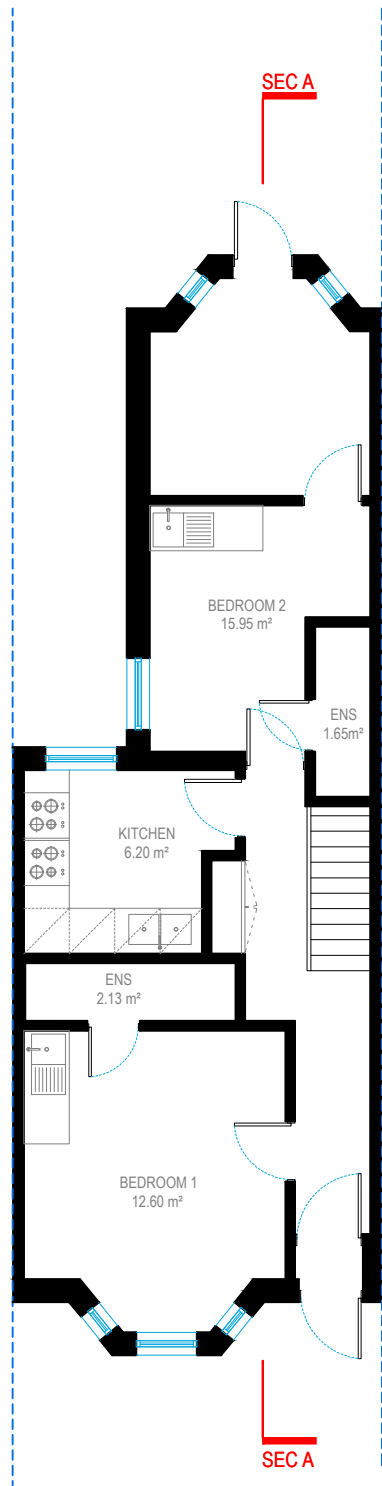


GROUND FLOOR

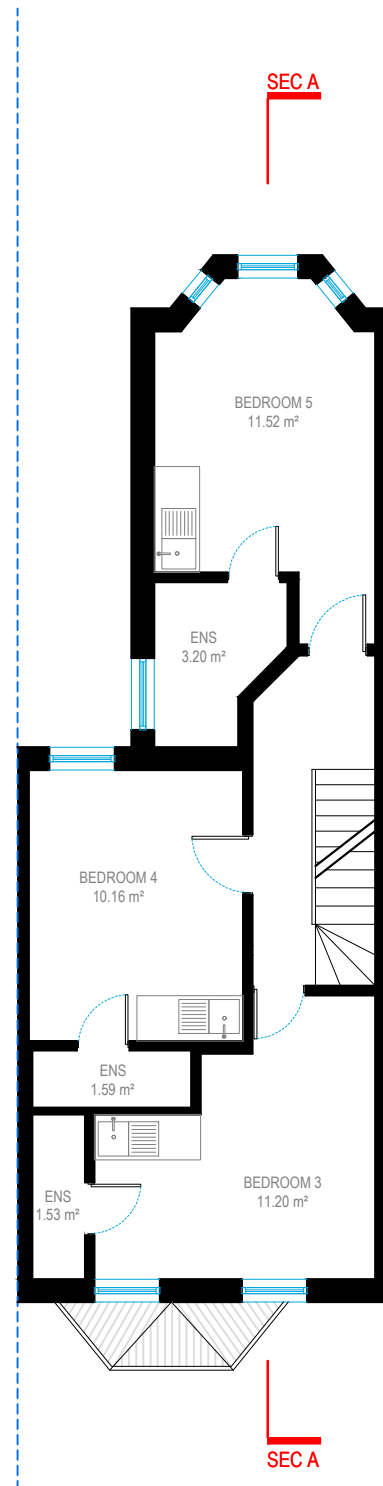

FIRST FLOOR

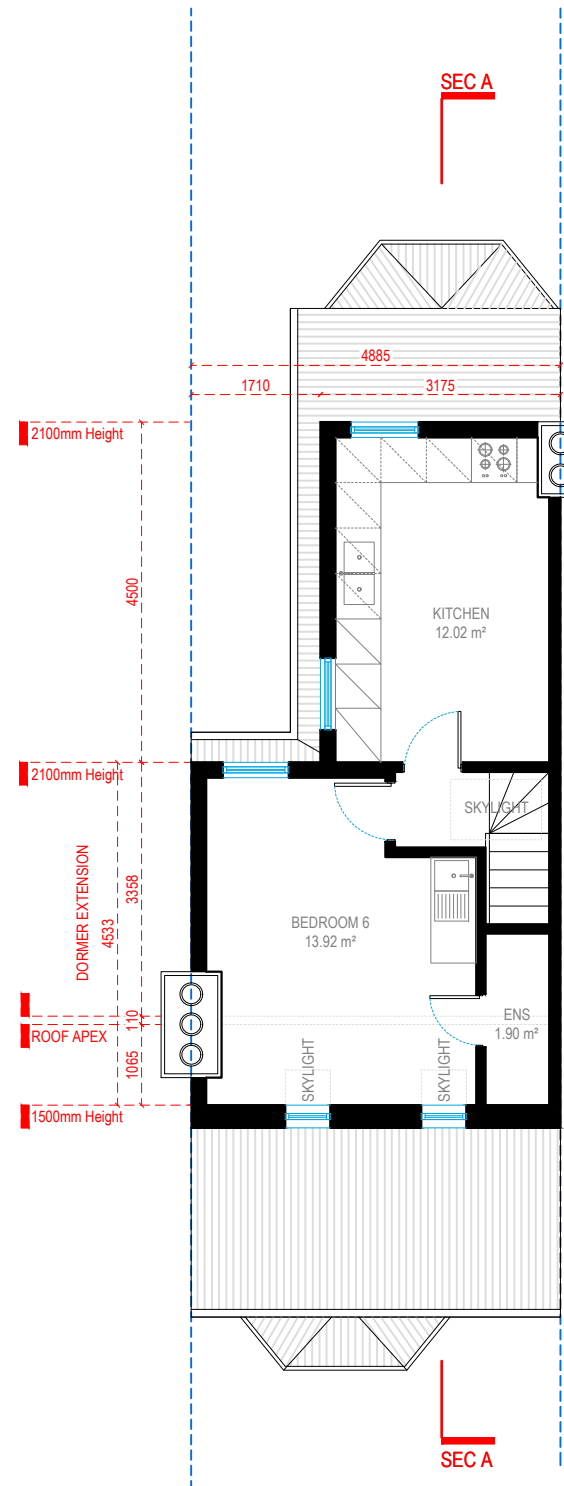

LOFT FLOOR

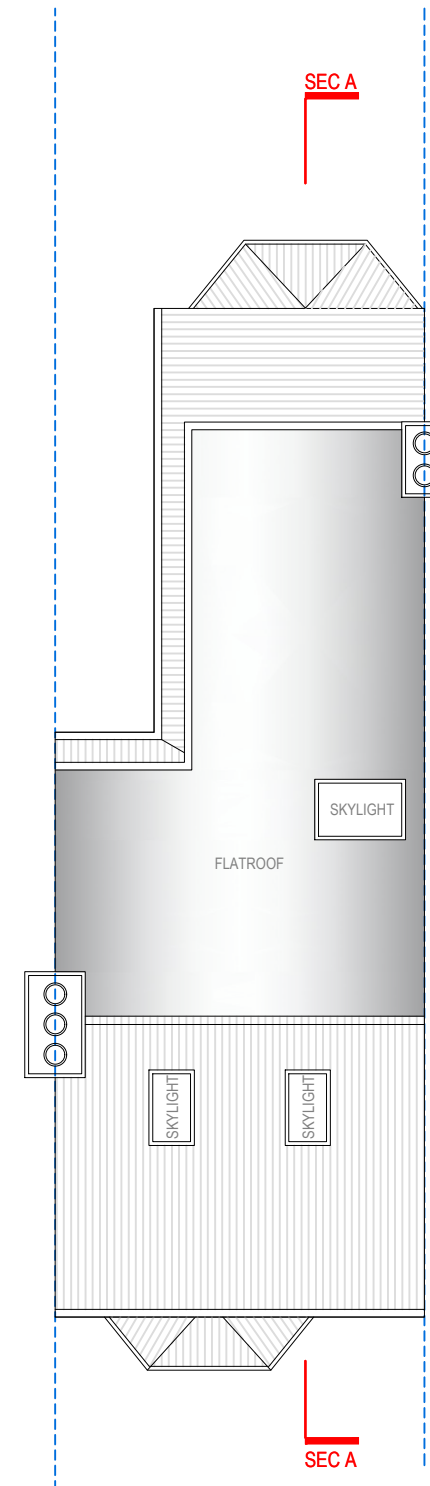

ROOF FLOOR

0 1 2 5m scale 1:100 @A3

Redwoods


address. 4 Grosvenor Way - E5 9ND - London
tel. 020 3781 8008
mail. office@redwoodsprojects.co.uk
web. www.redwoodsprojects.co.uk

Any errors on Dimensions to be reported to the Architect prior to commencement of Works.
Dimensions and areas are based on survey information.
This drawing is copyright © Redwoods Projects.
All dimensions to be checked on site Prior work.


REFERENCE: 77 Sperling Road, London N17 6UJ, UK
TITLE: PROPOSED DRAWINGS Floor Plans

PROJECT No 1058 | DATE: 17-04-2023


NAME: **P 01**

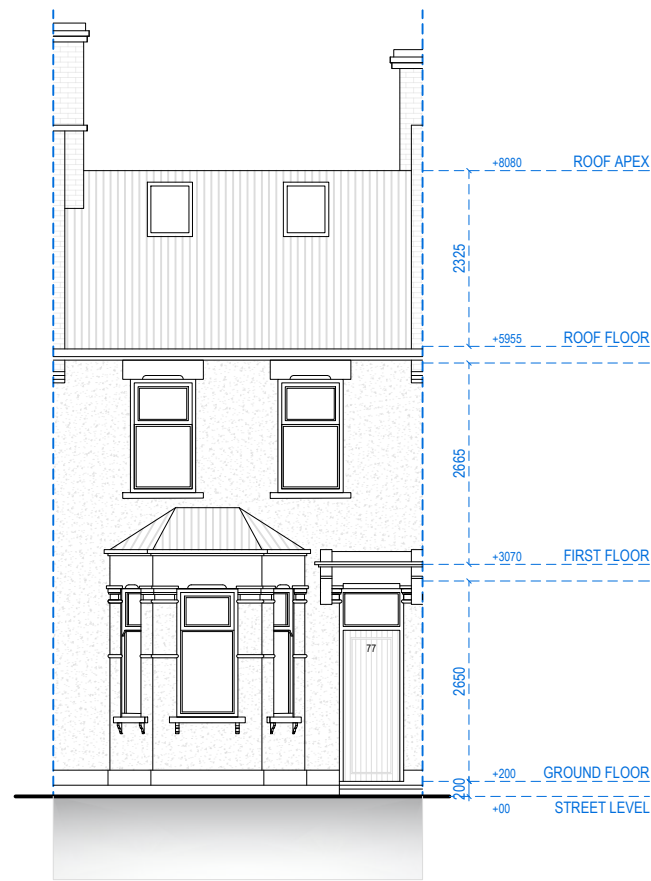


FRONT ELEVATION

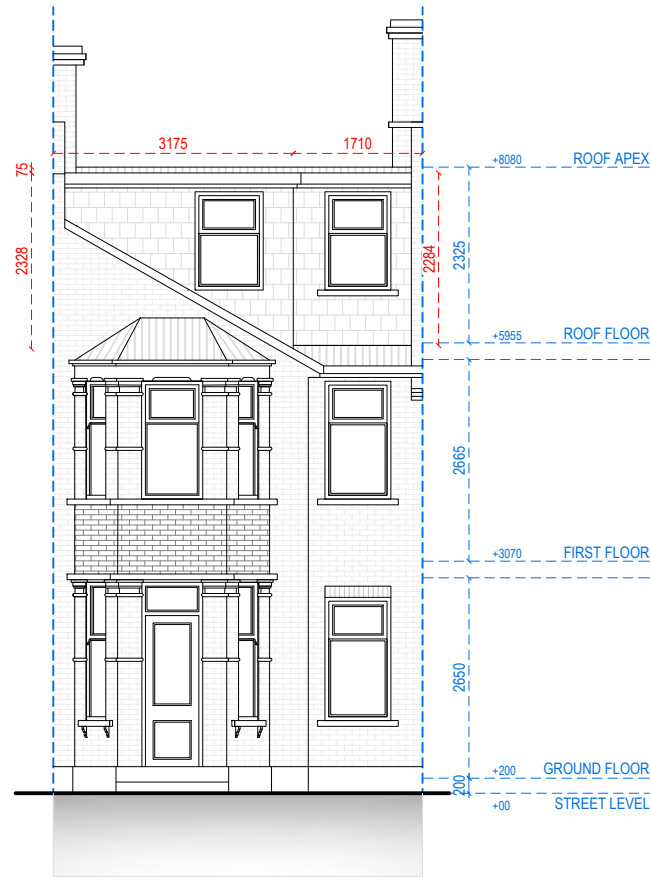

REAR ELEVATION

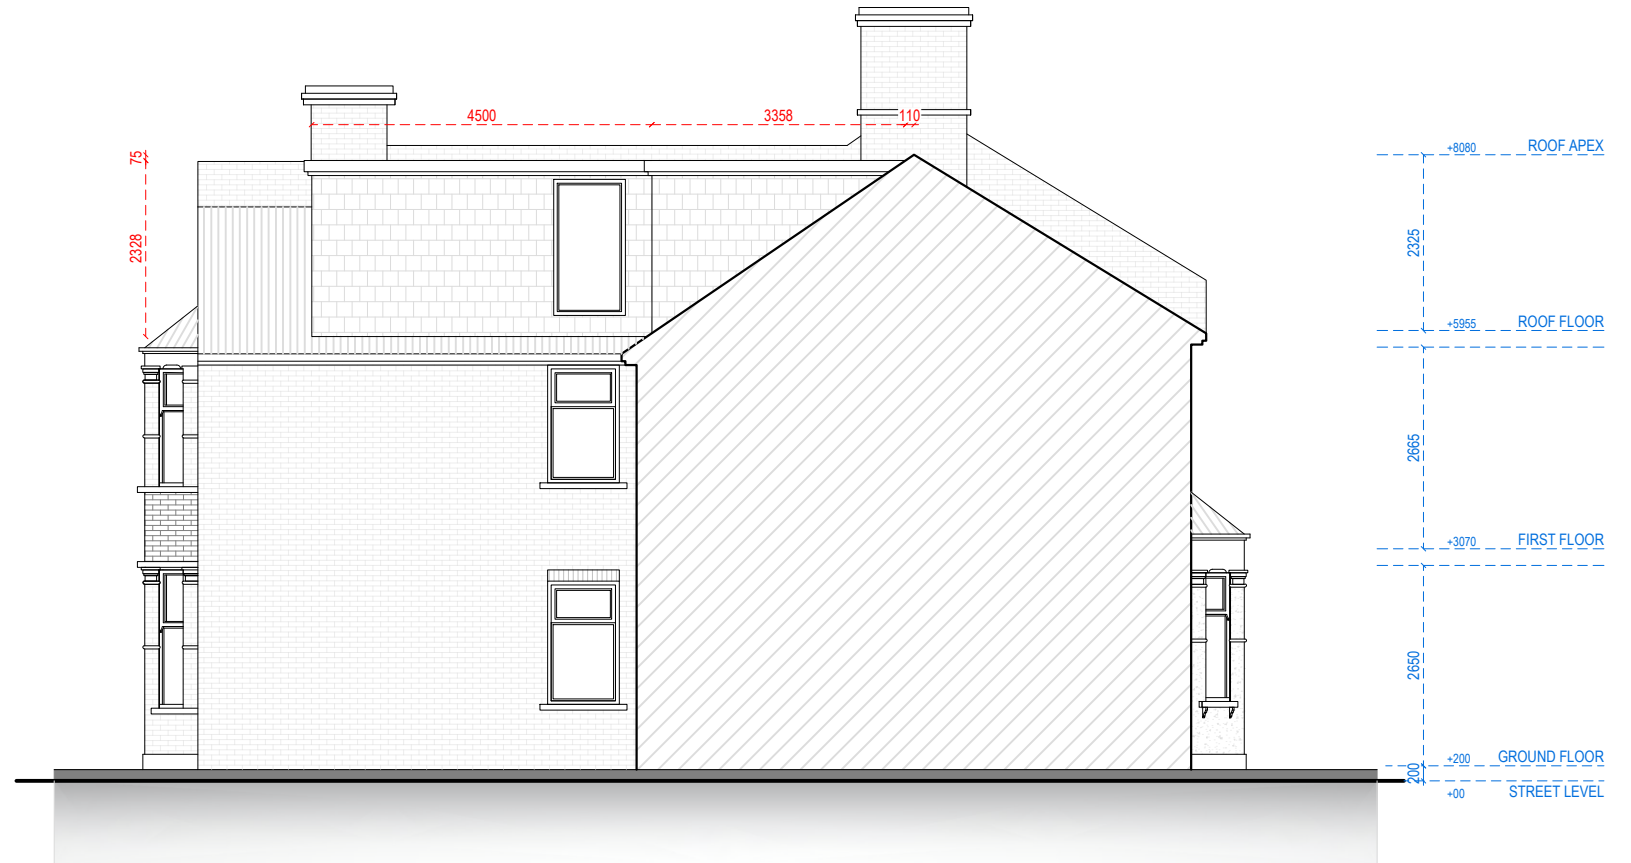

LEFT SIDE ELEVATION

 


Redwoods

address. 4 Grosvenor Way - E5 9ND - London
tel. 020 3781 8008
mail. office@redwoodsprojects.co.uk
web. www.redwoodsprojects.co.uk

Any errors on Dimensions to be reported to the
Architect prior to commencement of Works.
Dimensions and areas are based on survey information.
This drawing is copyright © Redwoods Projects.
All dimensions to be checked on site Prior work.

REFERENCE: 77 Sperling Road, London
N17 6UJ, UK
TITLE: PROPOSED DRAWINGS
ELEVATIONS
PROJECT No 1058 | DATE: 17-04-2023
NAME: **P 02**

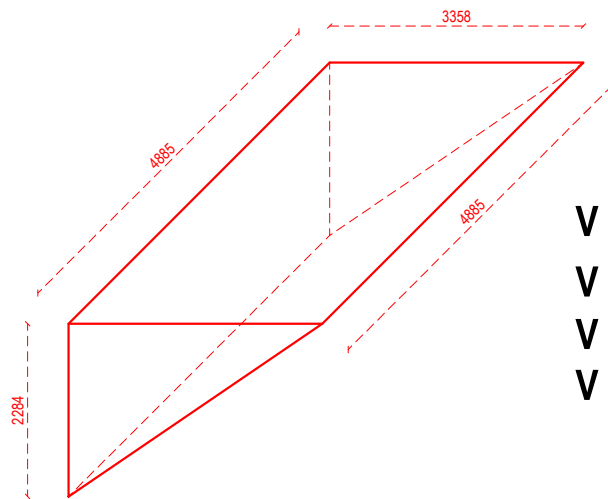


VOLUME CALCULATION

$$V1 = \left(\frac{1}{2} BH\right) * LENGTH$$

$$V1 = (2.284 * 3.358 / 2) * 4.885m$$

$$V1 = 19.35 \text{ cu.m}$$

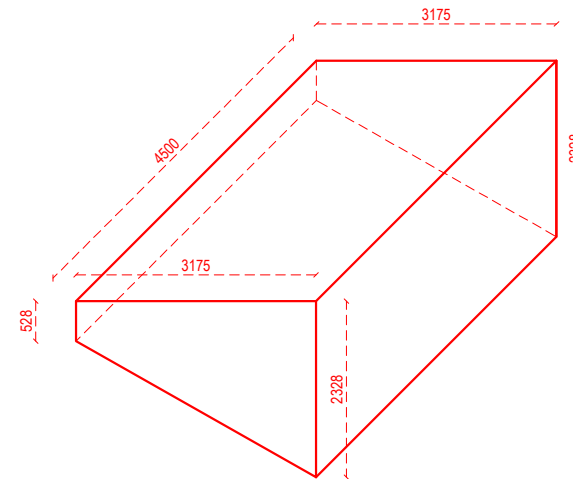


VOLUME CALCULATION

$$V2 = (AREA) * LENGTH$$

$$V2 = (4.53) * 4.50m$$

$$V2 = 20.39 \text{ cu.m}$$

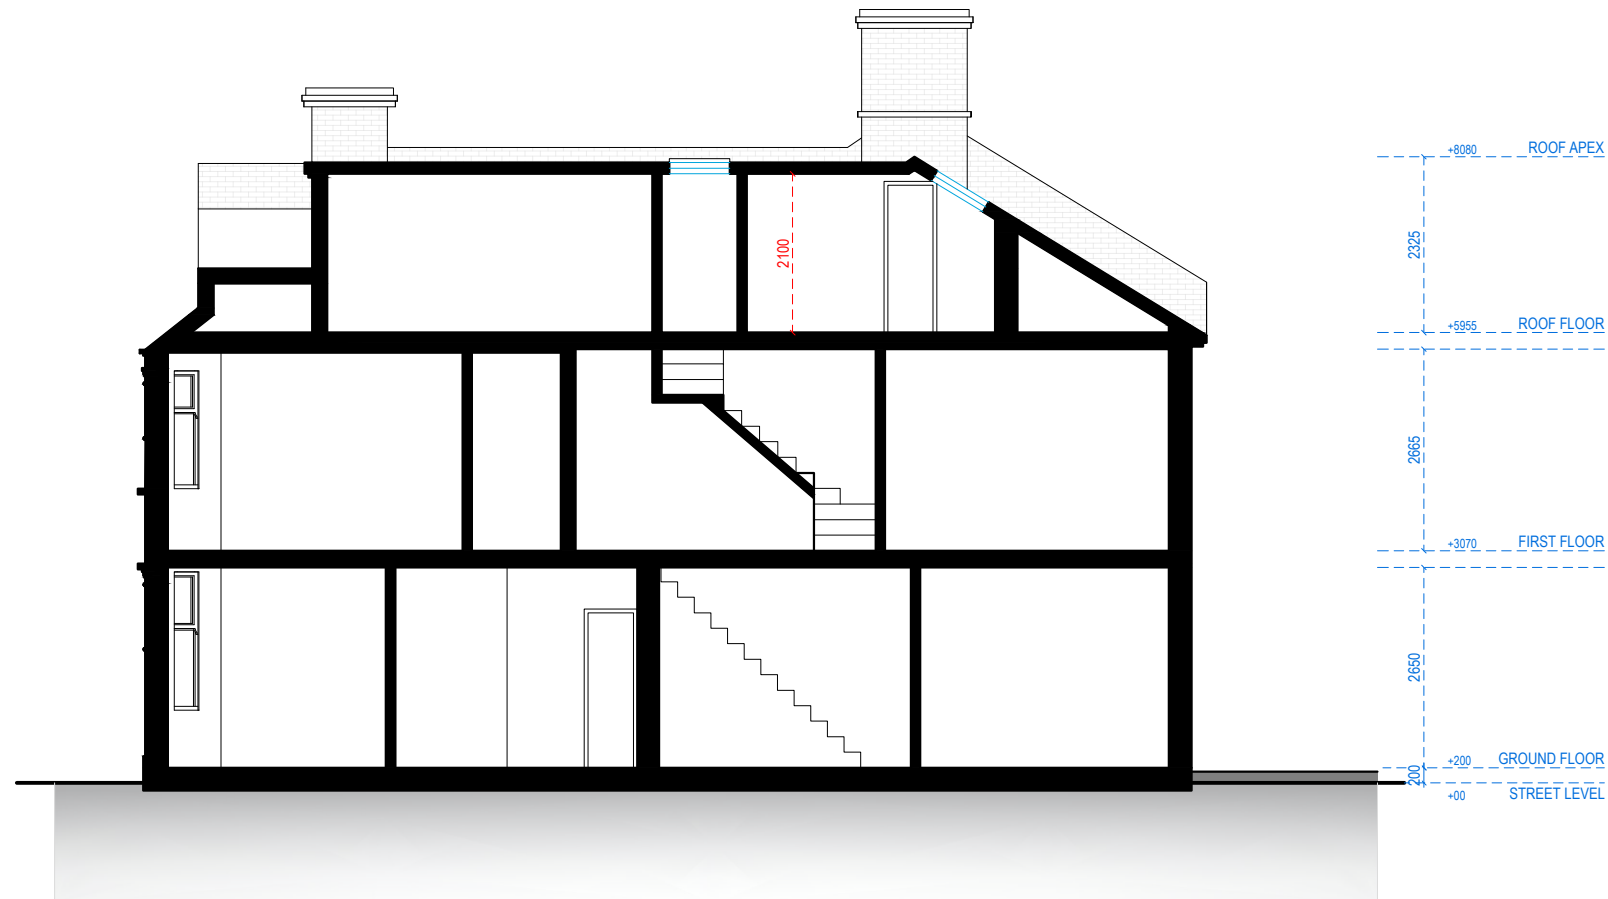

SECTION A.A

0 1 2 5m scale
1:100 @A3



address. 4 Grosvenor Way - E5 9ND - London
tel. 020 3781 8008
mail. office@redwoodsprojects.co.uk
web. www.redwoodsprojects.co.uk

Any errors on Dimensions to be reported to the Architect prior to commencement of Works.
Dimensions and areas are based on survey information.
This drawing is copyright © Redwoods Projects.
All dimensions to be checked on site Prior work.

REFERENCE: 77 Sperling Road, London
N17 6UJ, UK
TITLE: PROPOSED DRAWINGS
SECTION
PROJECT No 1058 | DATE: 17-04-2023
NAME: **P 03**