



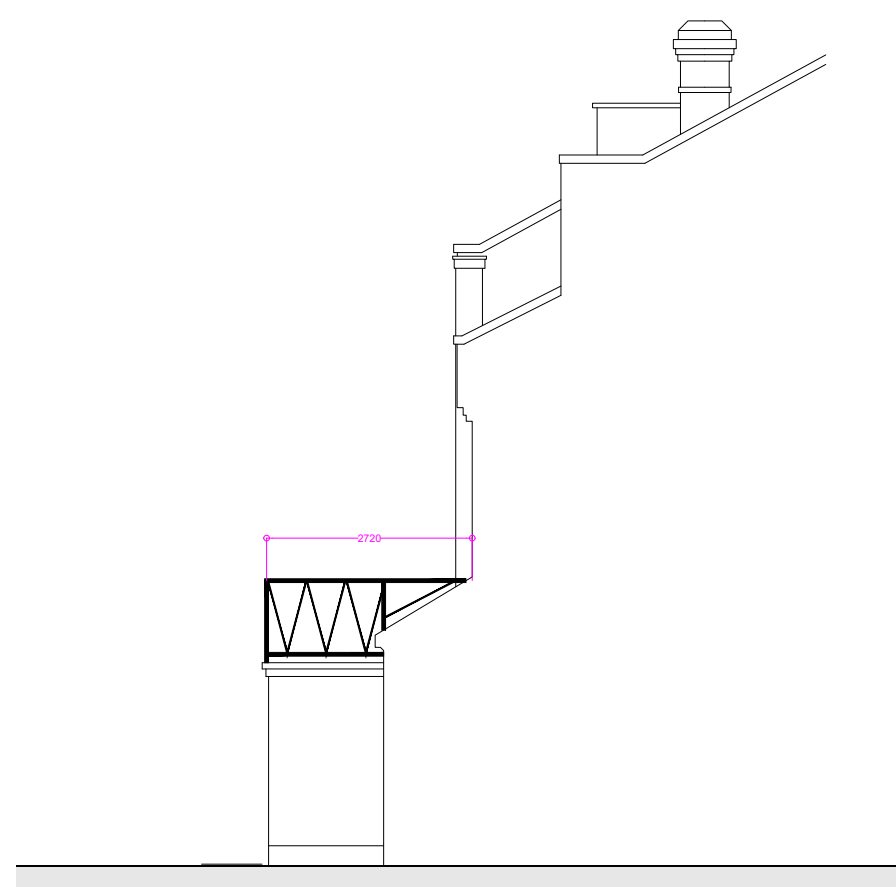



EXISTING SIDE ELEVATION




EXISTING REAR ELEVATION

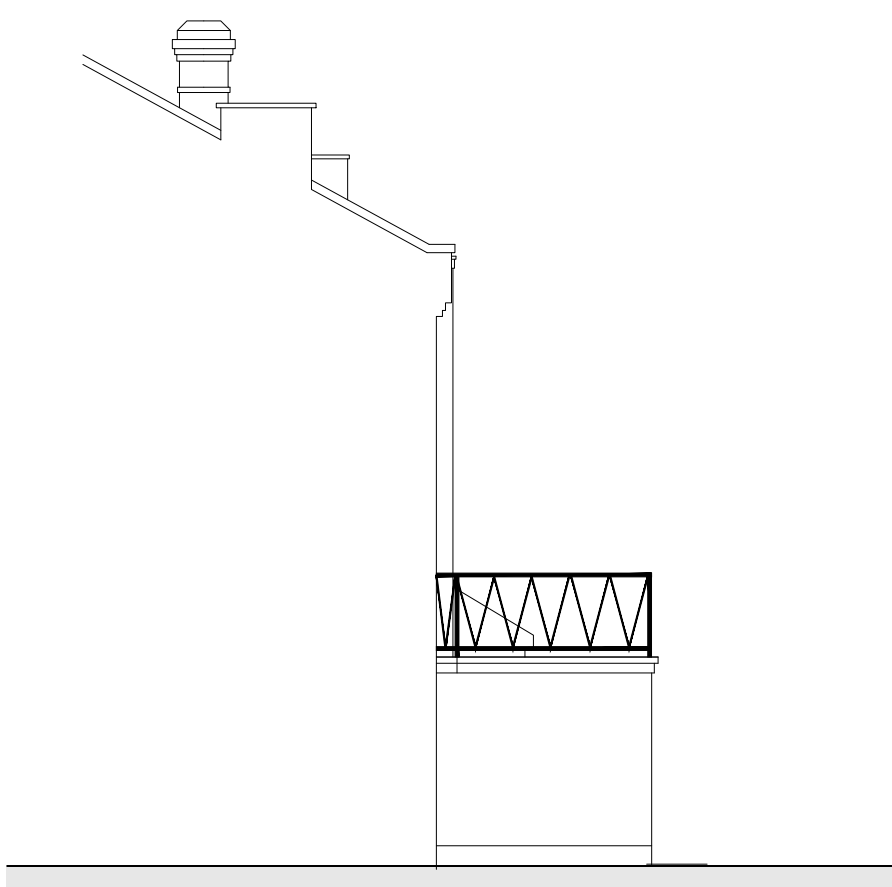

EXISTING SIDE ELEVATION

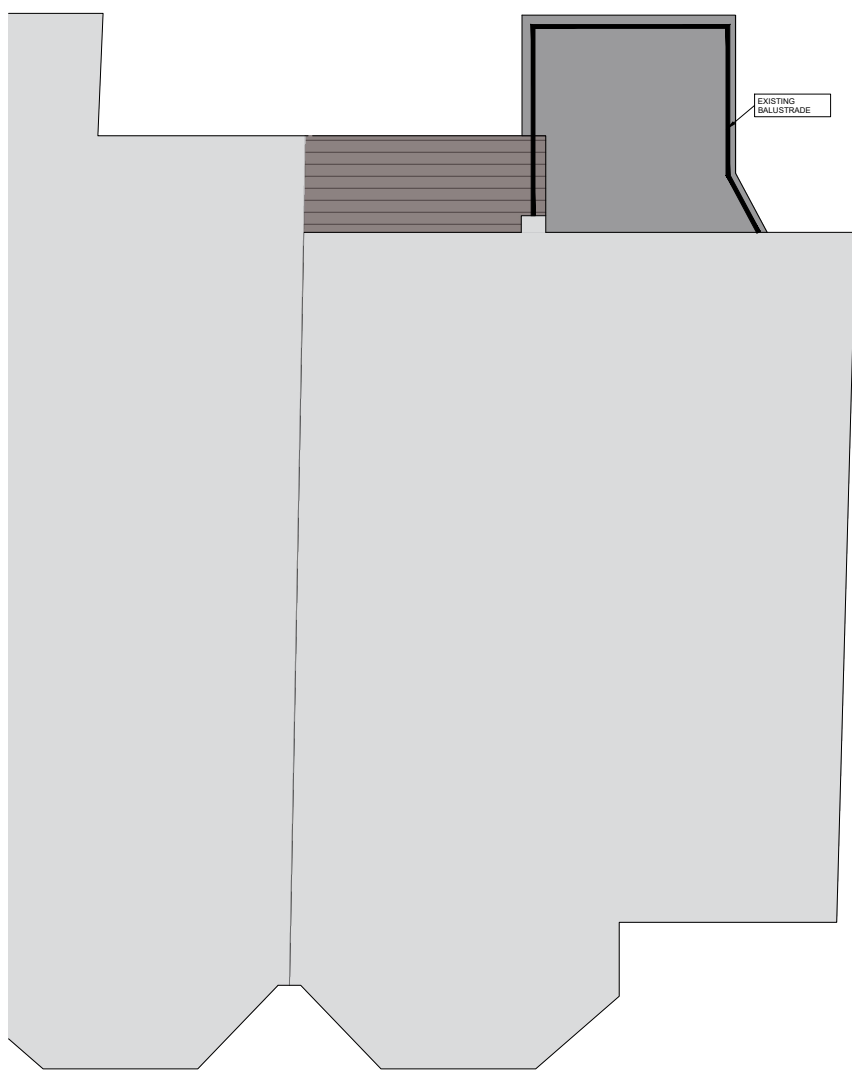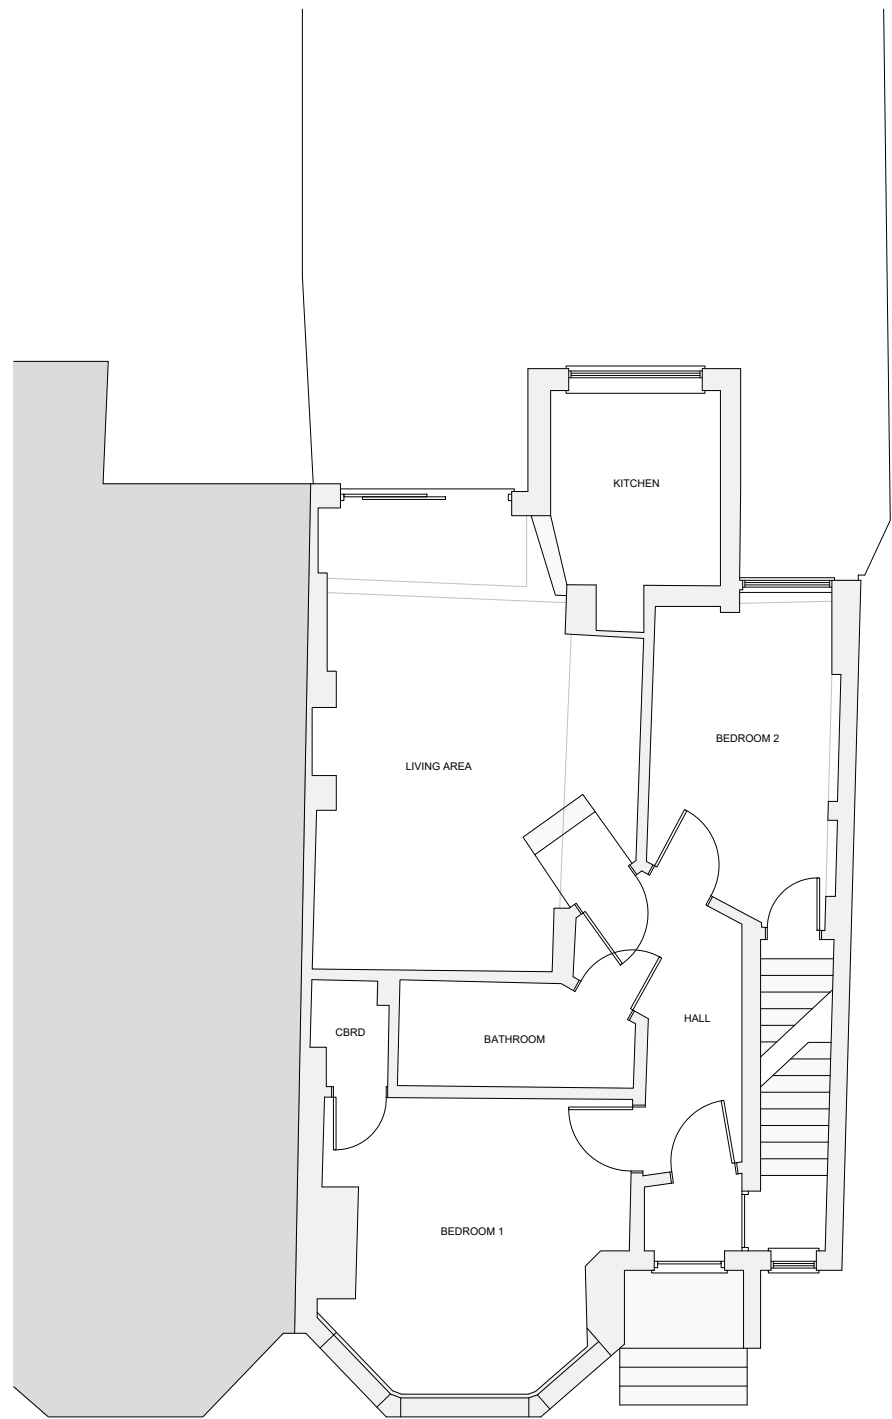


BALCONY LAYOUT FIRST FLOOR

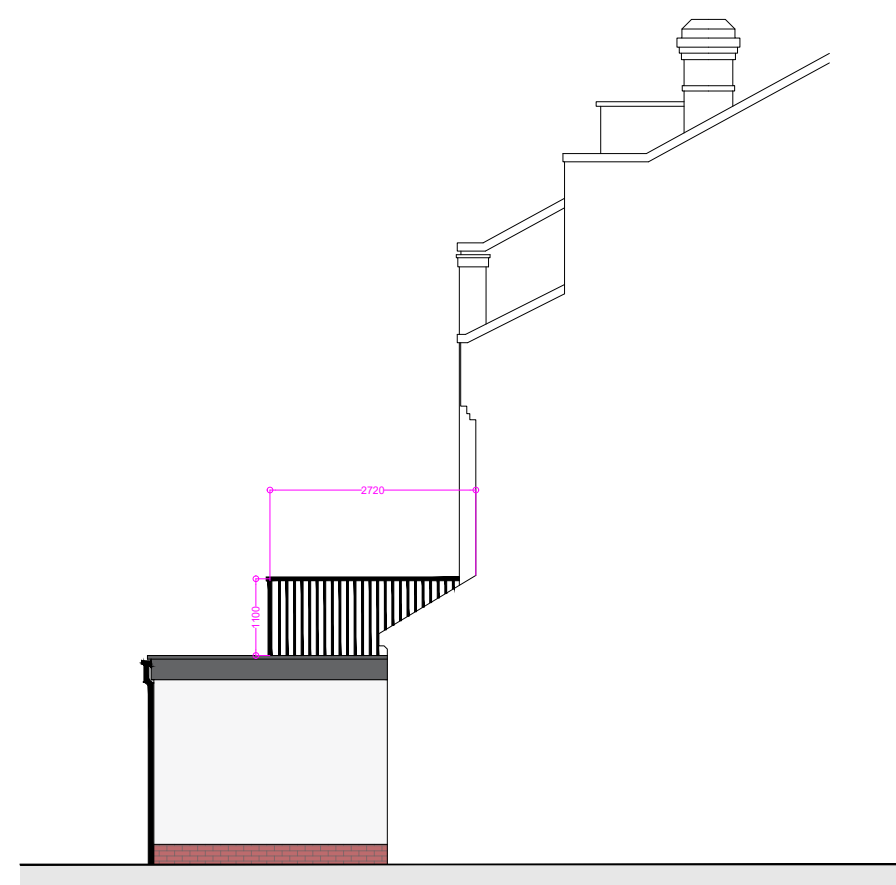


PROPOSED SIDE ELEVATION




PROPOSED REAR ELEVATION

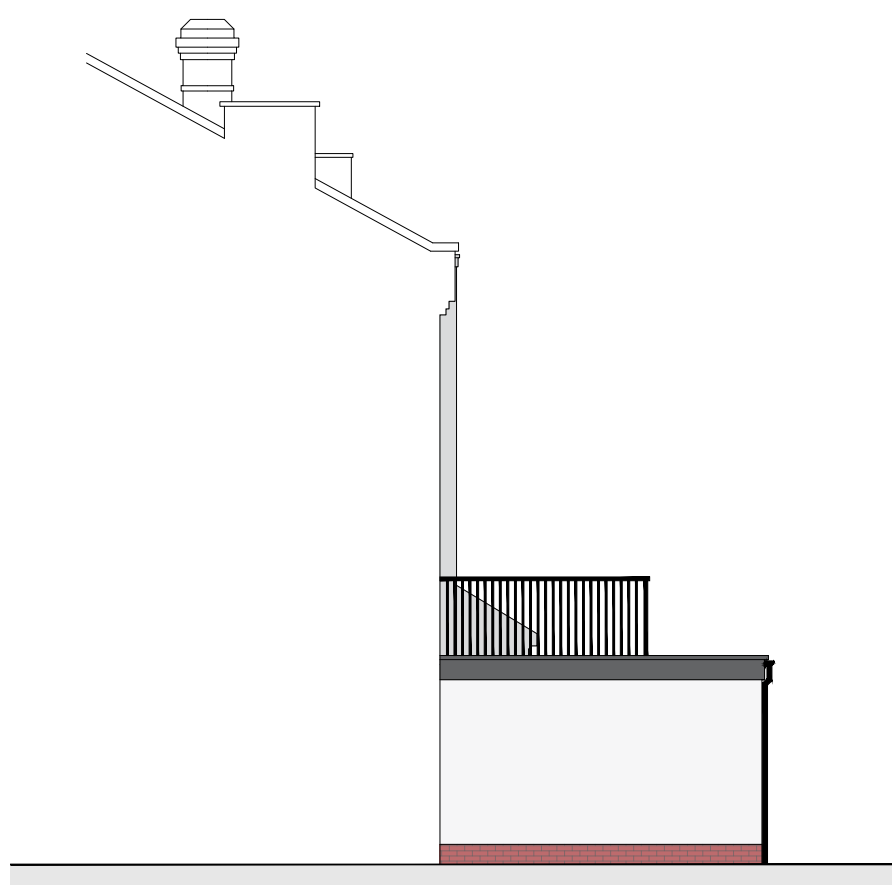

PROPOSED SIDE ELEVATION

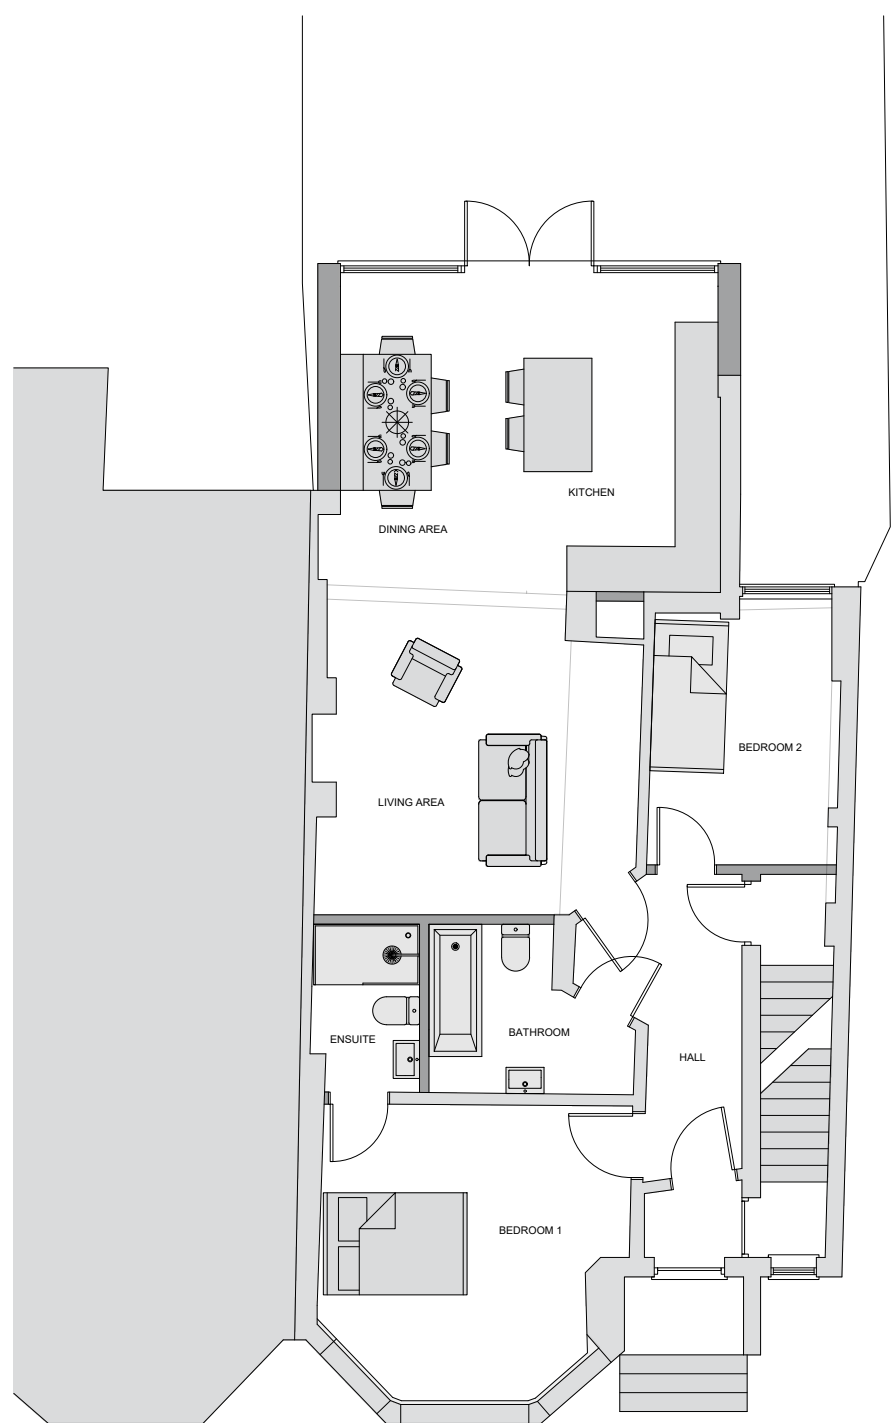

PROPOSED GROUND FLOOR PLAN

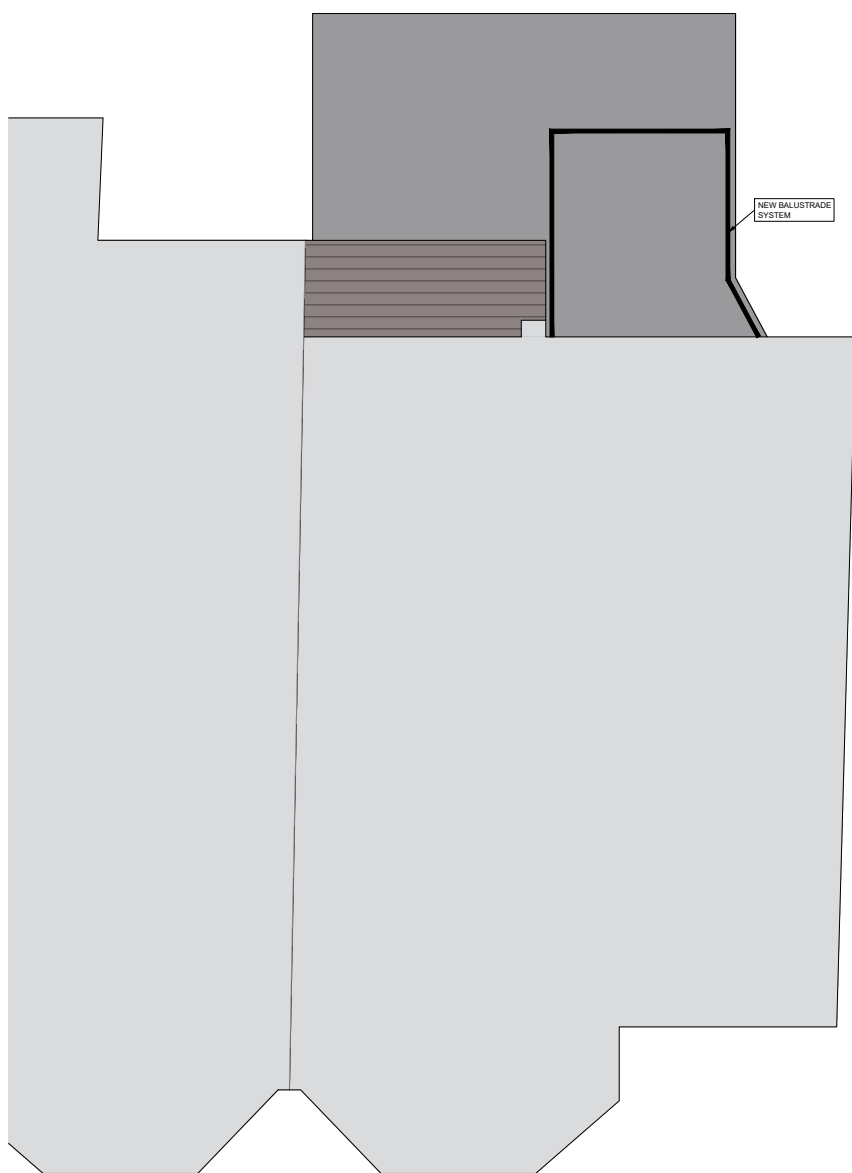

BALCONY LAYOUT FIRST FLOOR

Client	Webster	Title	Existing and Proposed Plans				Drawn By	KL	Issue FOR PLANNING APPROVAL
Address	15 Muswell Hill Road	Scale	A1 @ 1:100						
Project	Extension and Alterations	Dwg No	LPS1078	1.0	Rev 00	© COPYRIGHT - LOCAL PLANNING SERVICES			