




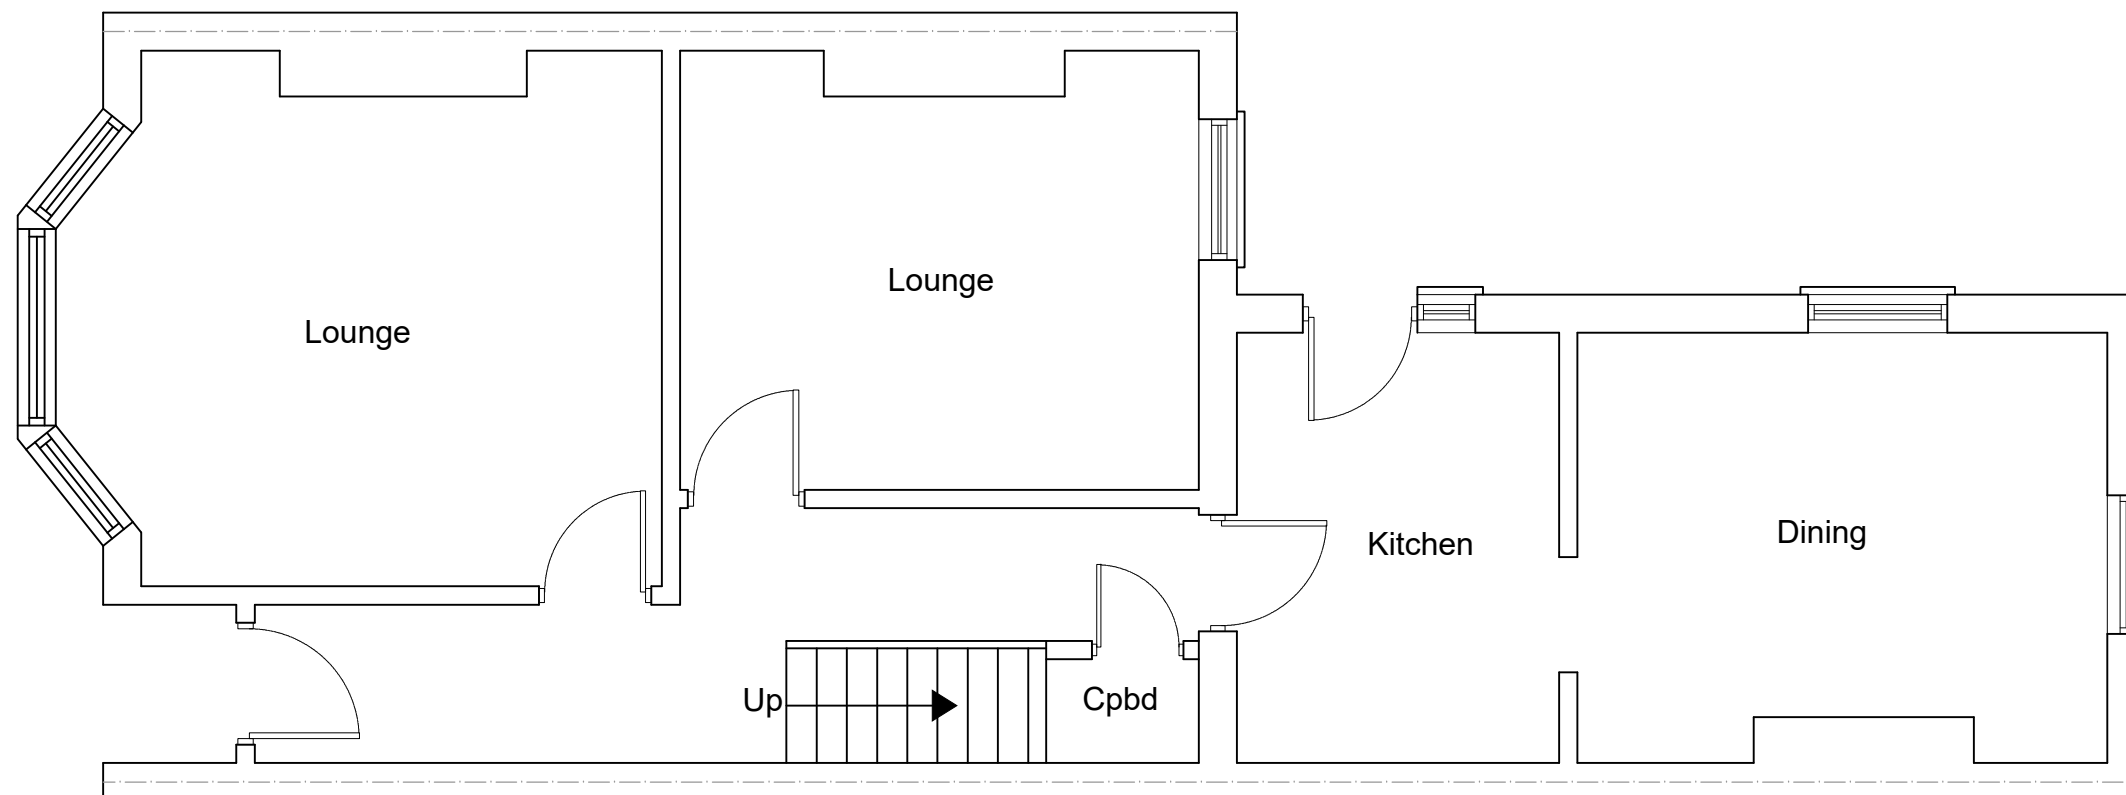

EXISTING GROUND FLOOR PLAN
SCALE 1:50

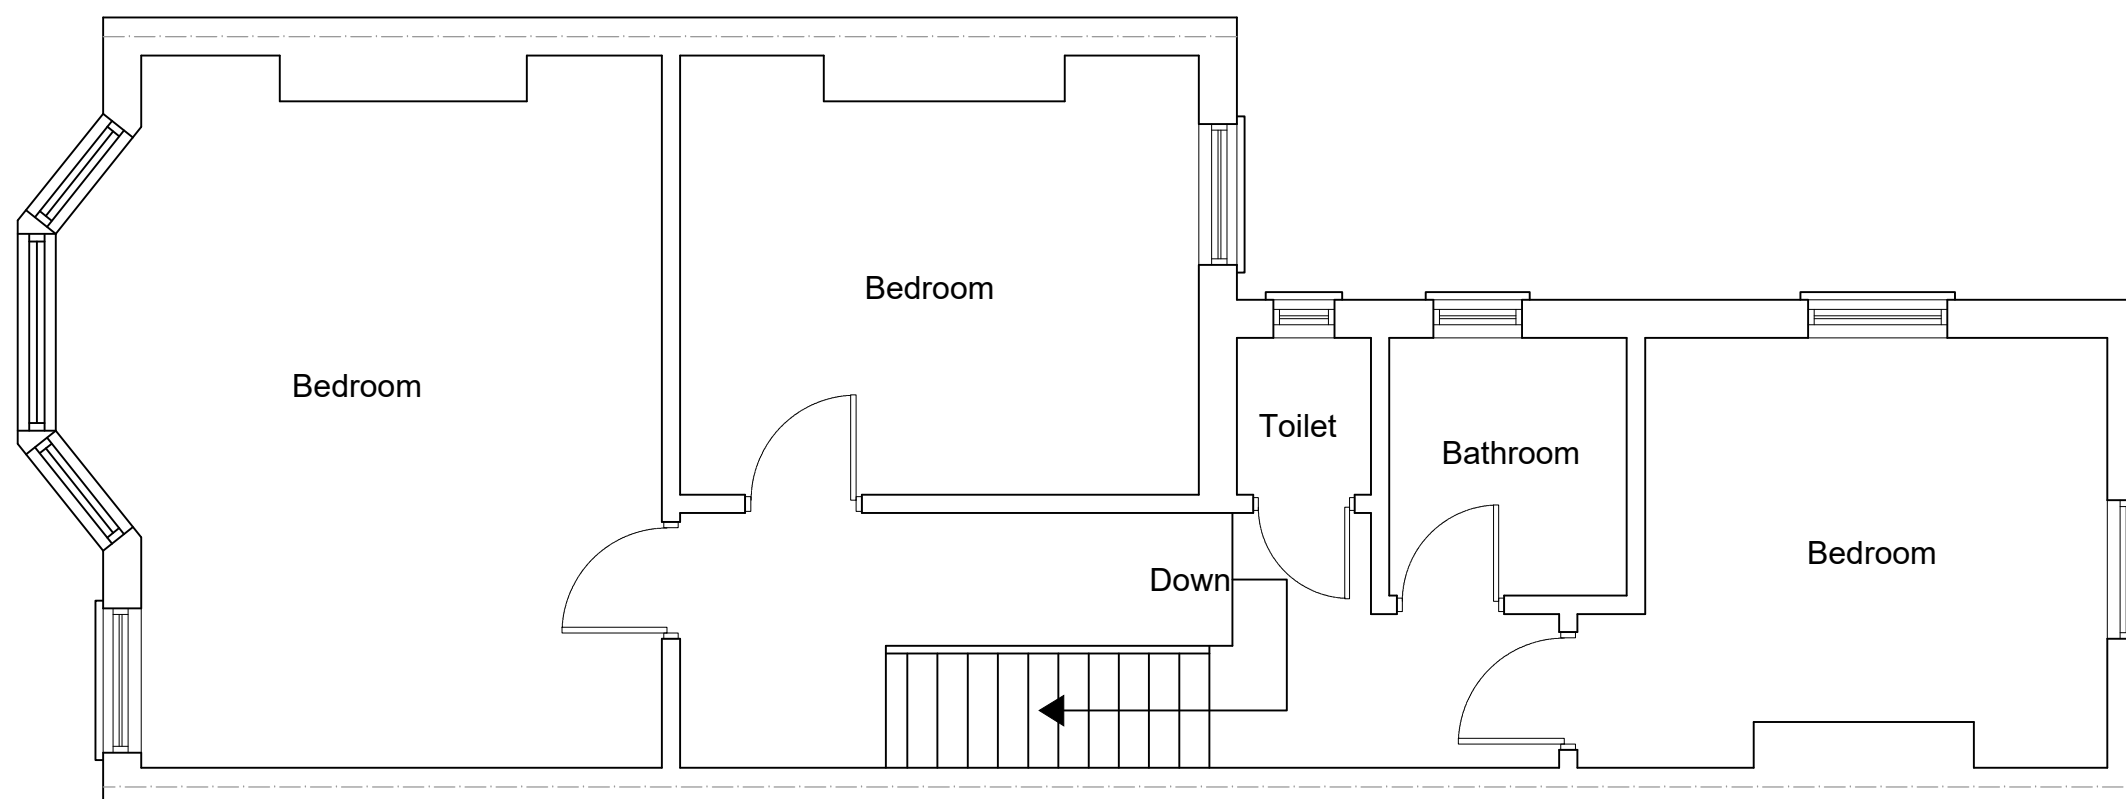

EXISTING FIRST FLOOR PLAN
SCALE 1:50

 

www.FastPlansUK.co.uk

Project: EXTENSION


Address: 13 ROSEBERRY GARDENS, N4 1JQ

Scale: 1:50 @ A3 Dwg. no: A01

Drawn by: O.B.S Date Drawn: 06-APR-2023


For Drawings Tel: 020 3542 1777

E-mail: plans@FastPlansUK.co.uk

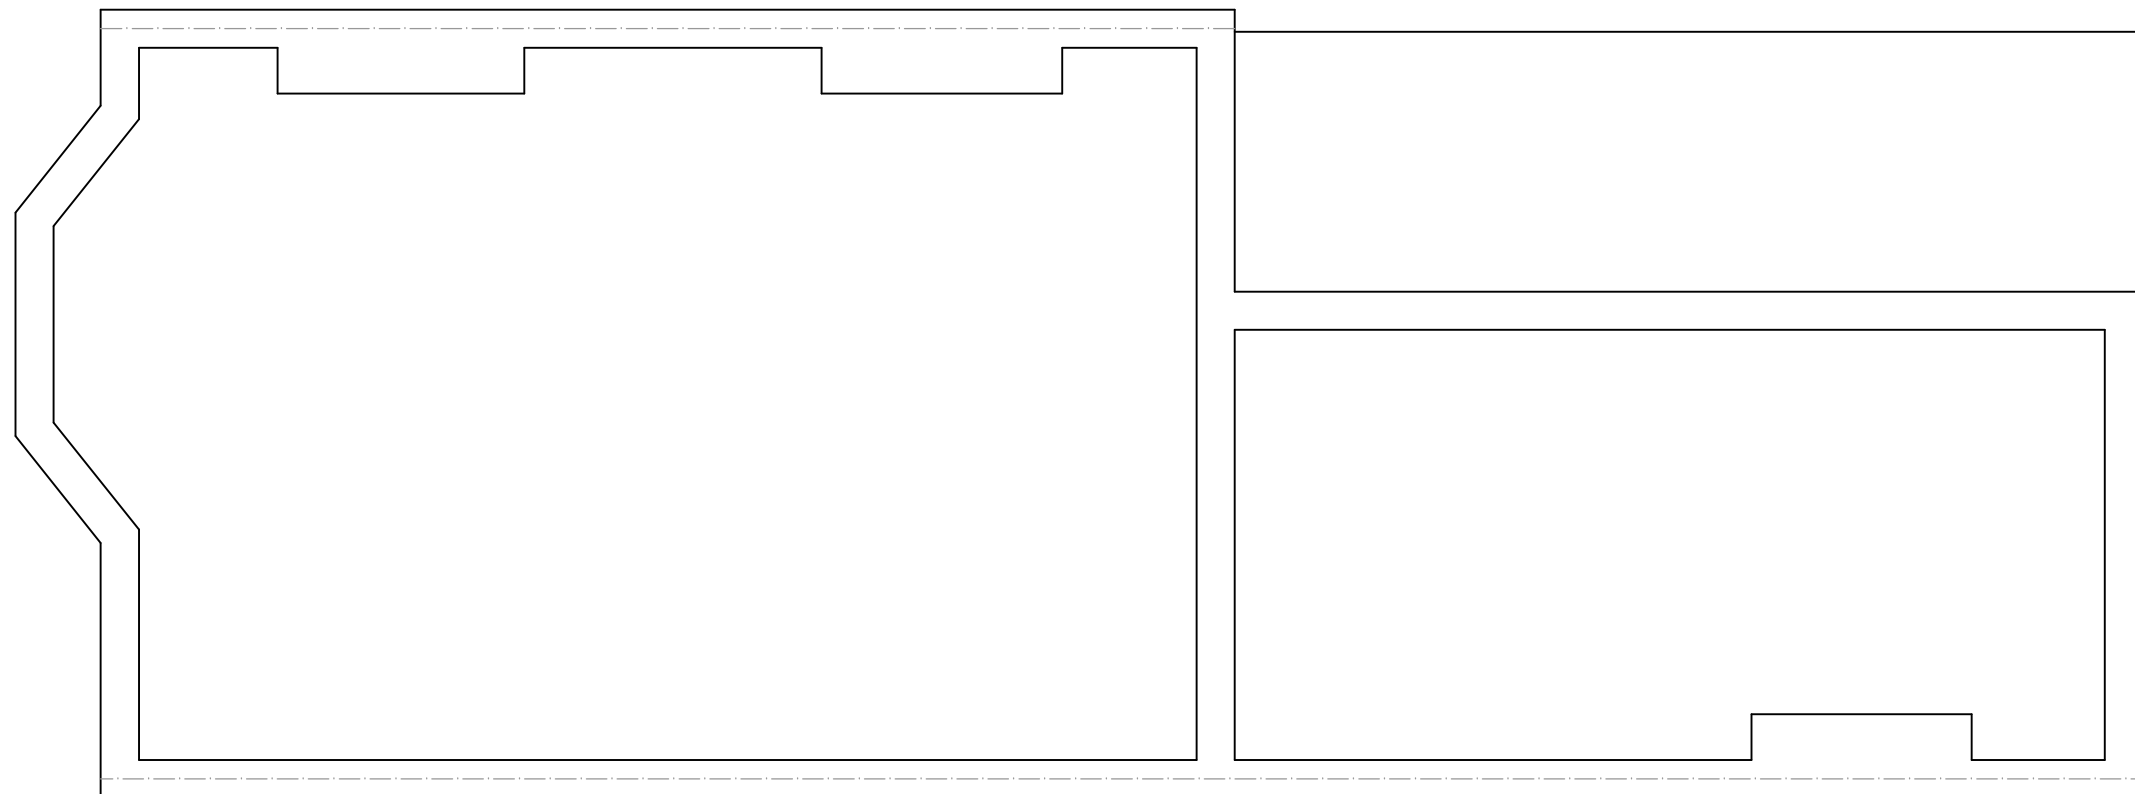


EXISTING LOFT PLAN

SCALE 1:50

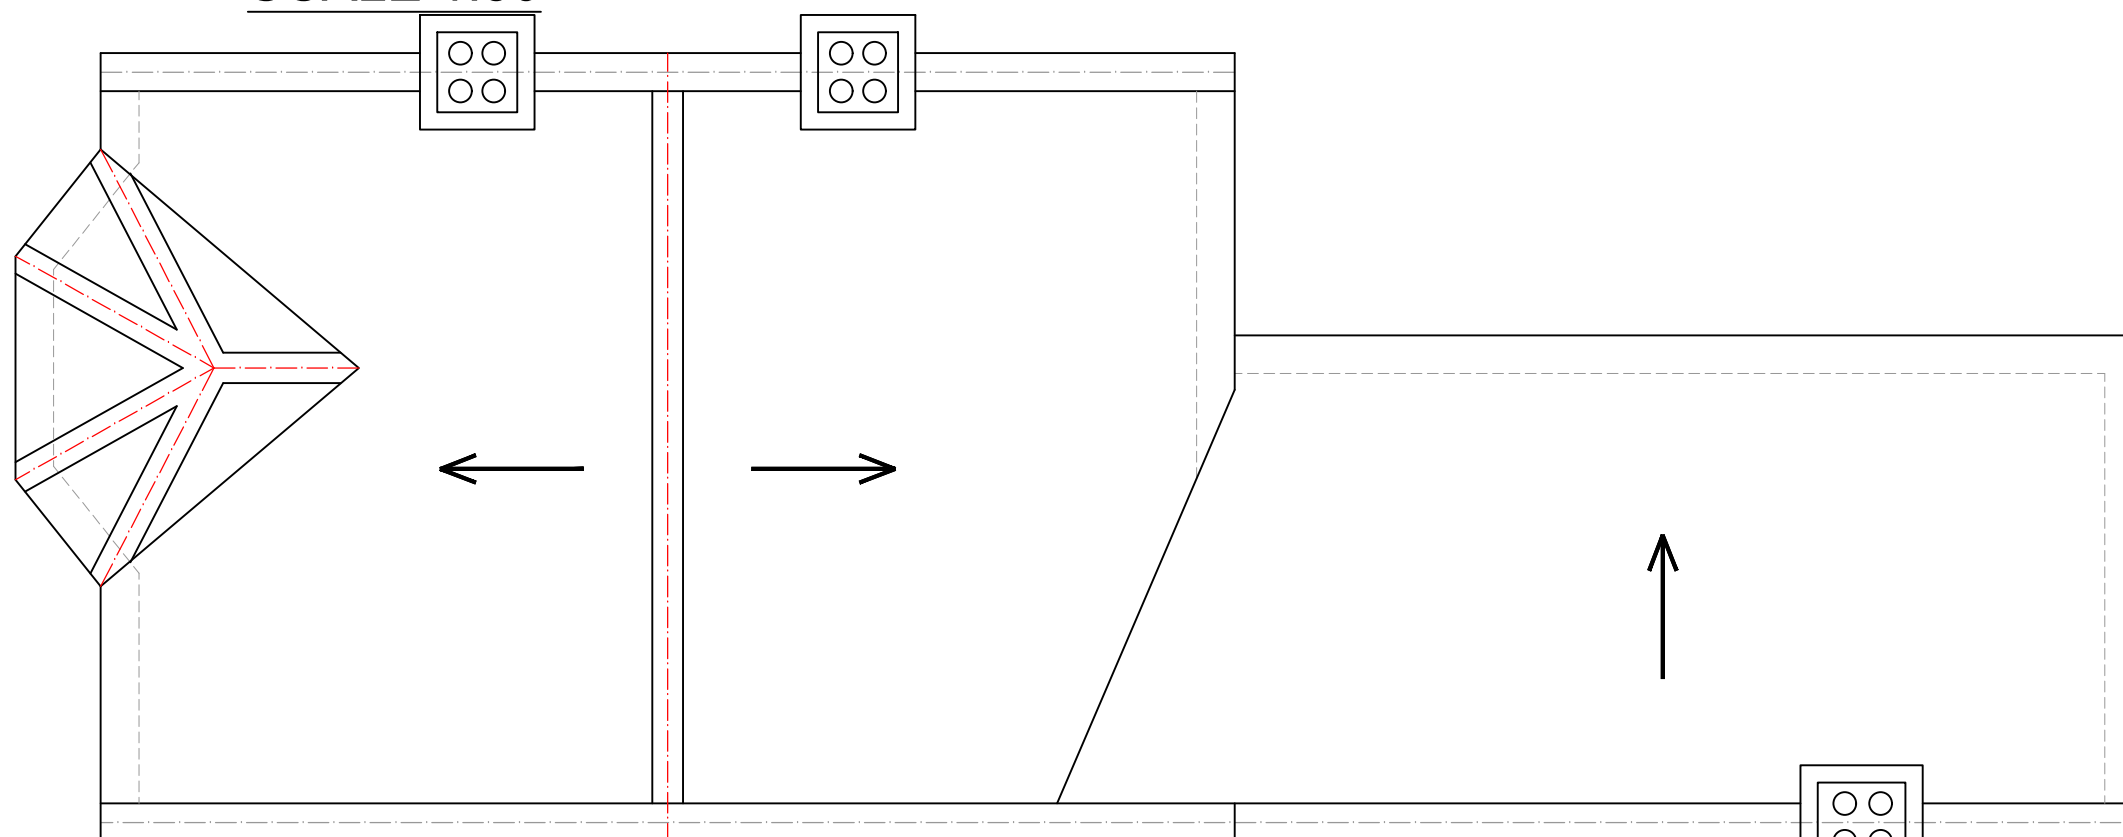

EXISTING ROOF PLAN

SCALE 1:50

 

www.FastPlansUK.co.uk

Project: EXTENSION


Address: 13 ROSEBERRY GARDENS, N4 1JQ

Scale: 1:50 @ A3 Dwg. no: A02


Drawn by: O.B.S Date Drawn: 06-APR-2023

For Drawings Tel: 020 3542 1777


E-mail: plans@FastPlansUK.co.uk

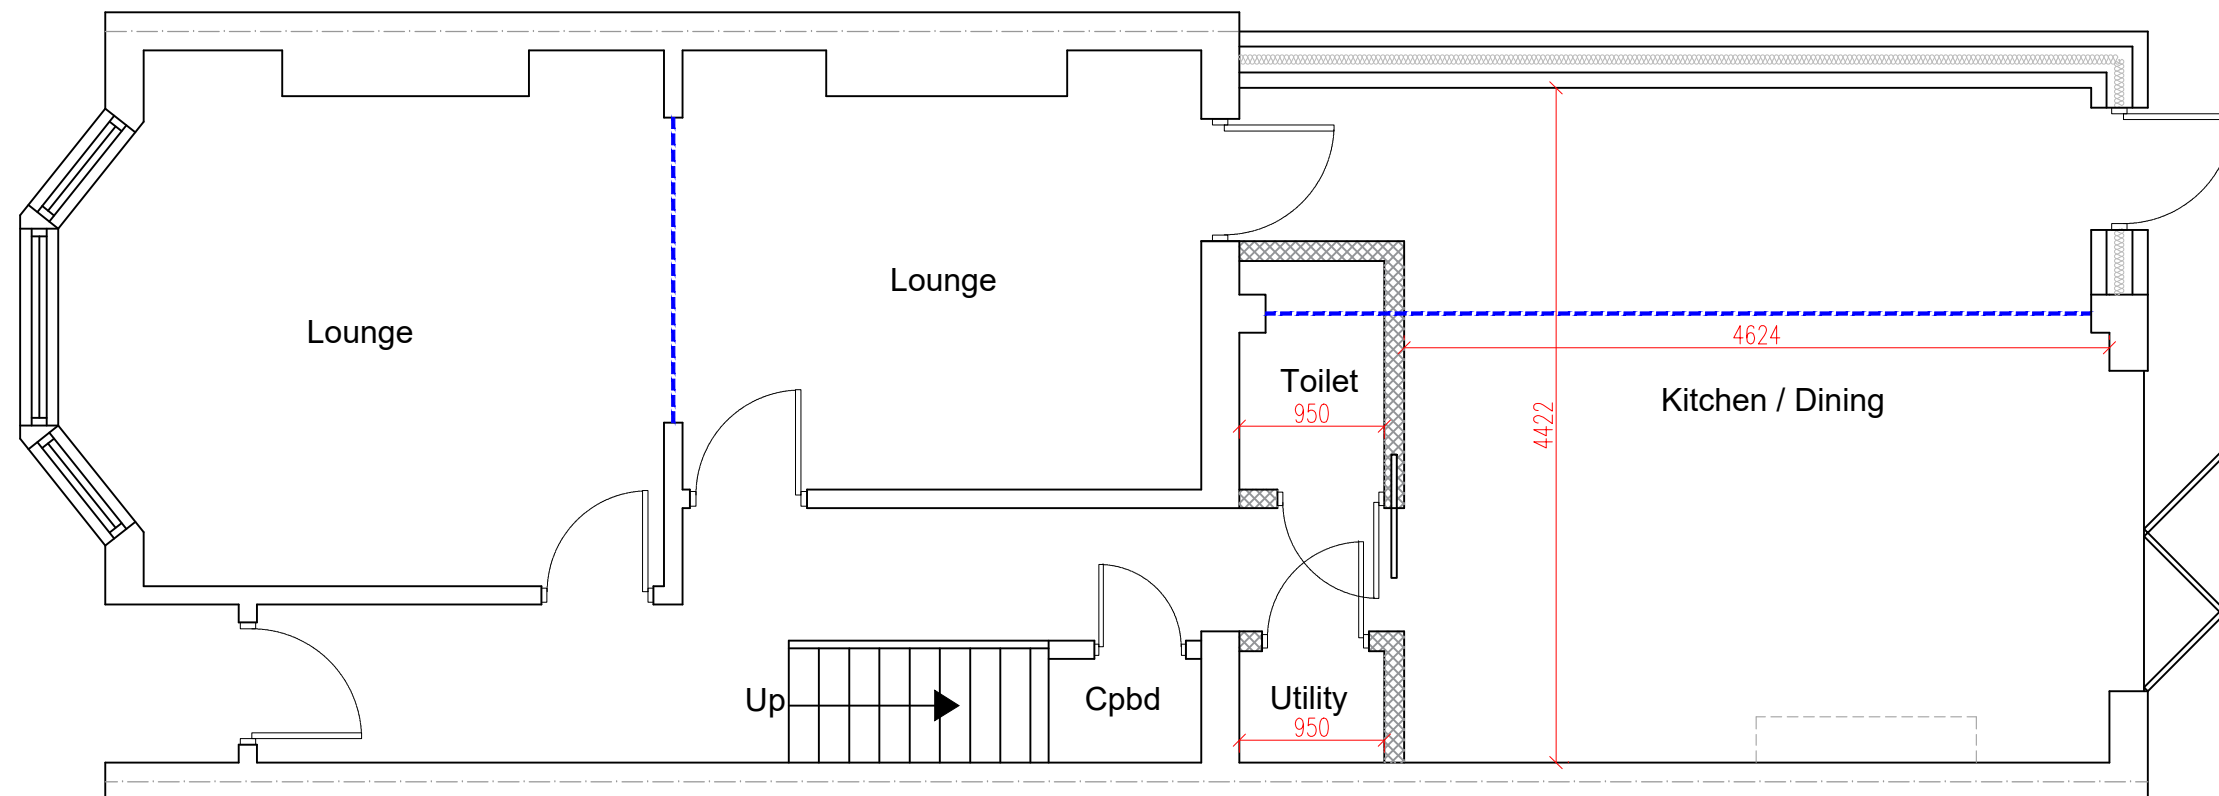

PROPOSED GROUND FLOOR PLAN
SCALE 1:50

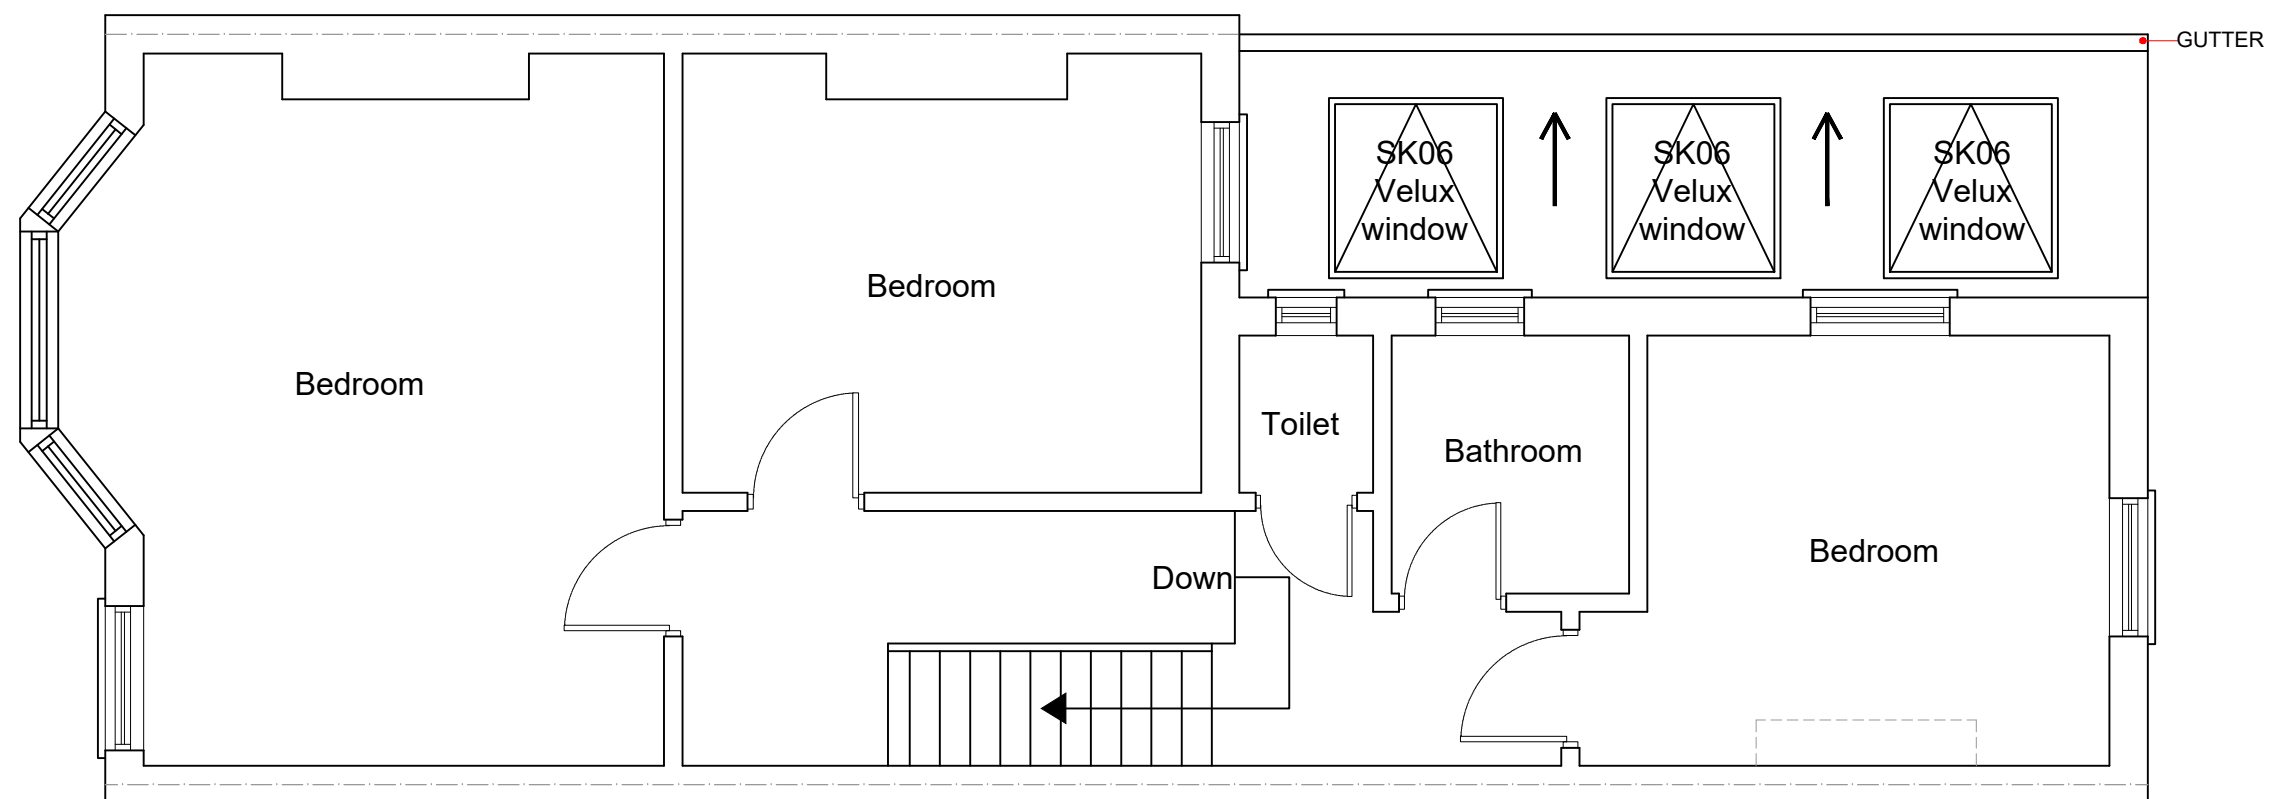

PROPOSED FIRST FLOOR PLAN
SCALE 1:50

 

www.FastPlansUK.co.uk

Project: EXTENSION


Address: 13 ROSEBERRY GARDENS, N4 1JQ

Scale: 1:50 @ A3 Dwg. no: A03


Drawn by: O.B.S Date Drawn: 06-APR-2023

For Drawings Tel: 020 3542 1777


E-mail: plans@FastPlansUK.co.uk

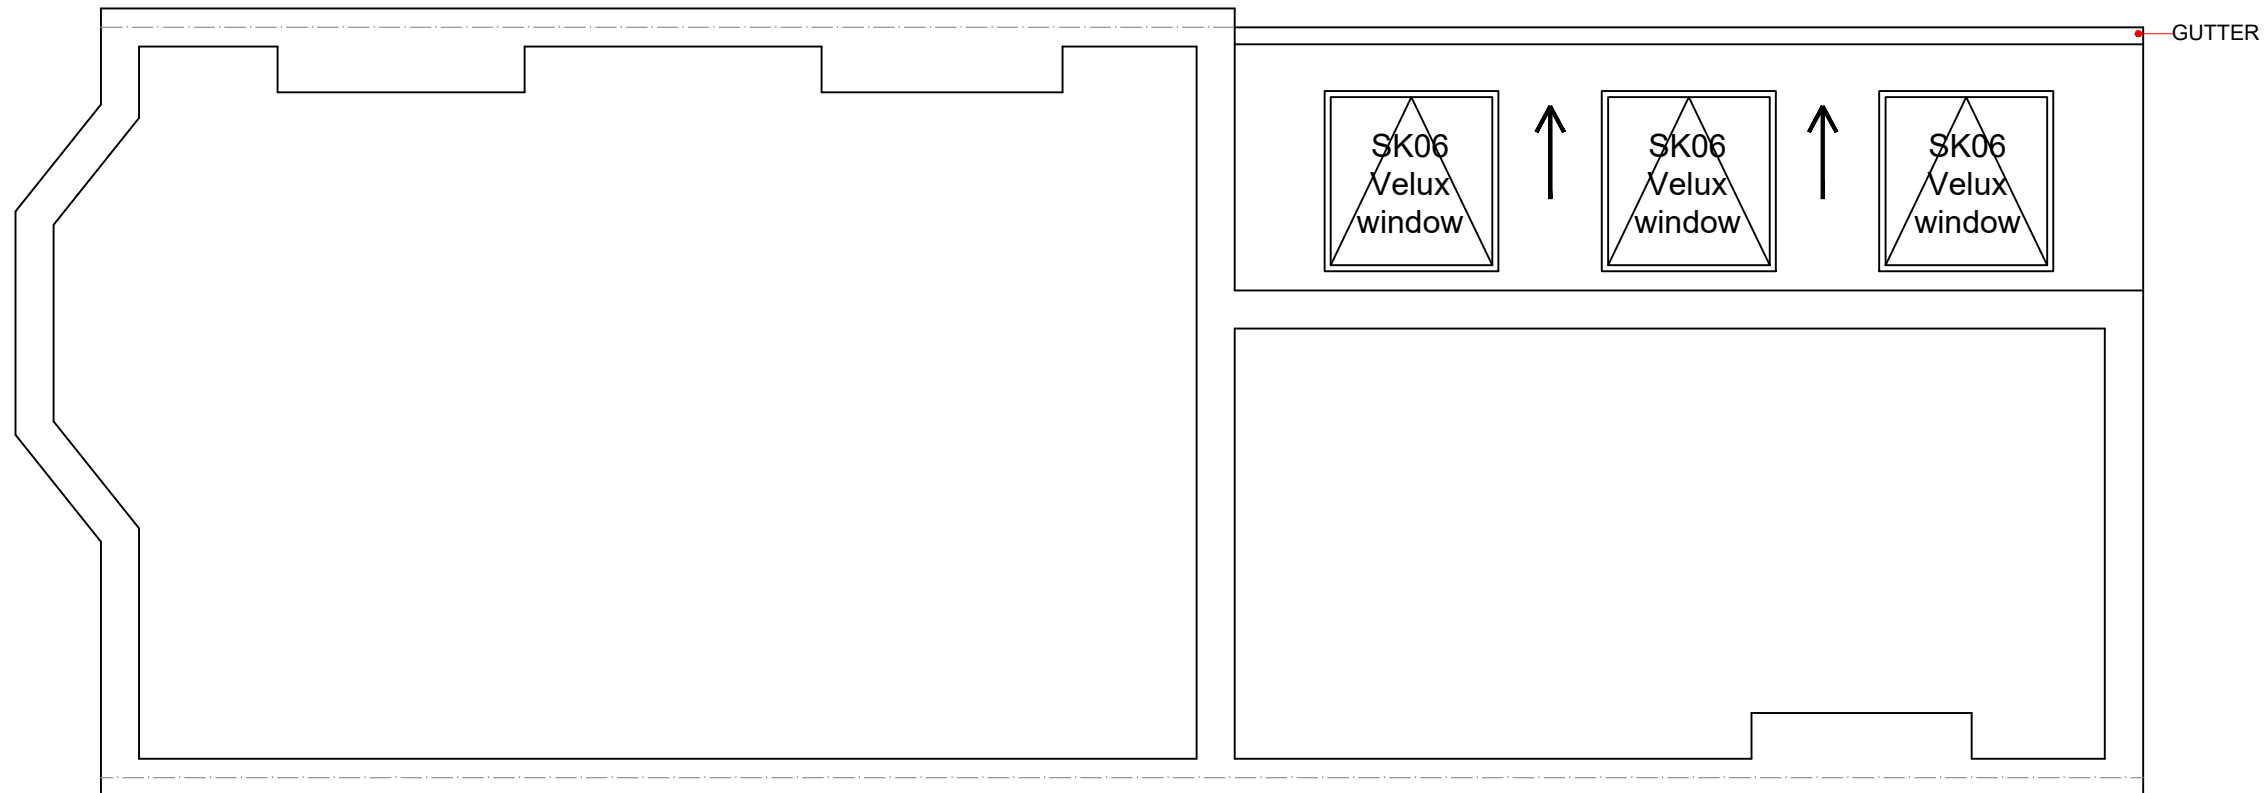

PROPOSED LOFT PLAN
SCALE 1:50

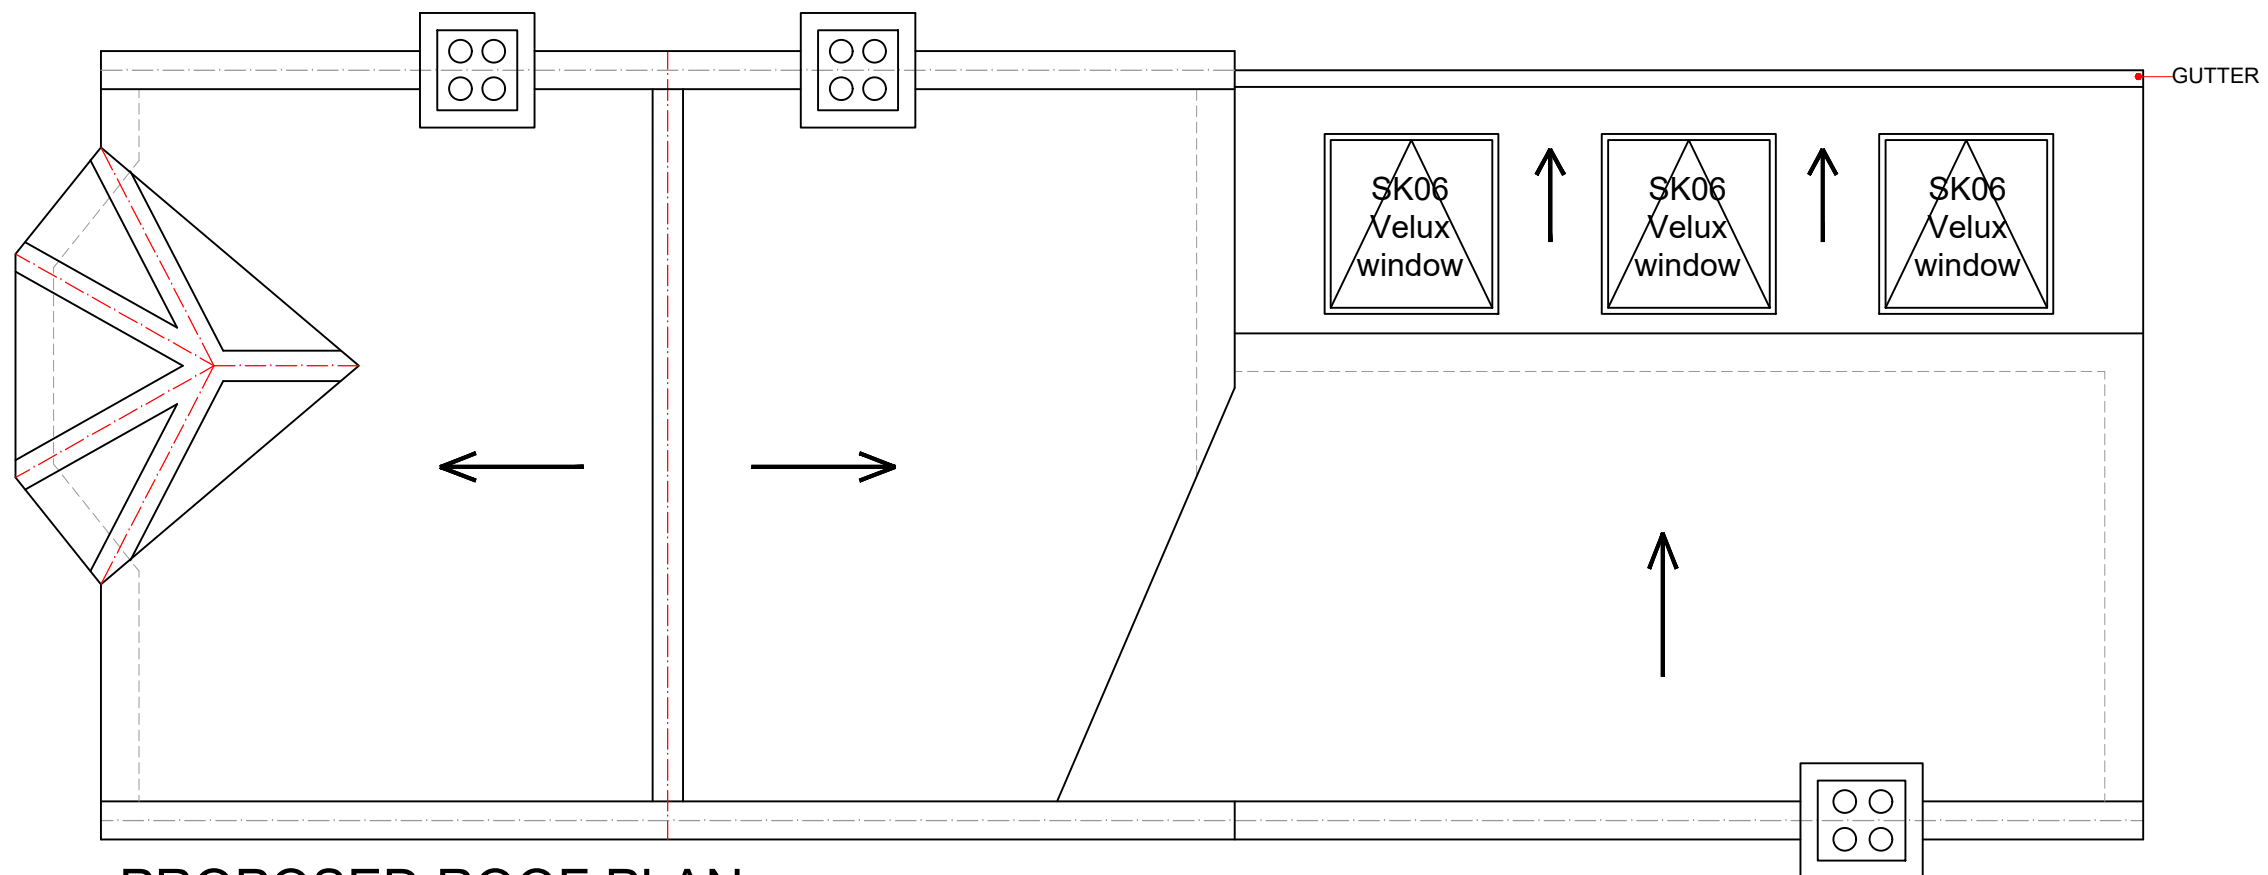

PROPOSED ROOF PLAN
SCALE 1:50

 

www.FastPlansUK.co.uk

Project:
EXTENSION


Address:
13 ROSEBERRY GARDENS, N4 1JQ

Scale: 1:50 @ A3 Dwg. no: A04


Drawn by: O.B.S Date Drawn: 06-APR-2023

For Drawings Tel: 020 3542 1777


E-mail: plans@FastPlansUK.co.uk

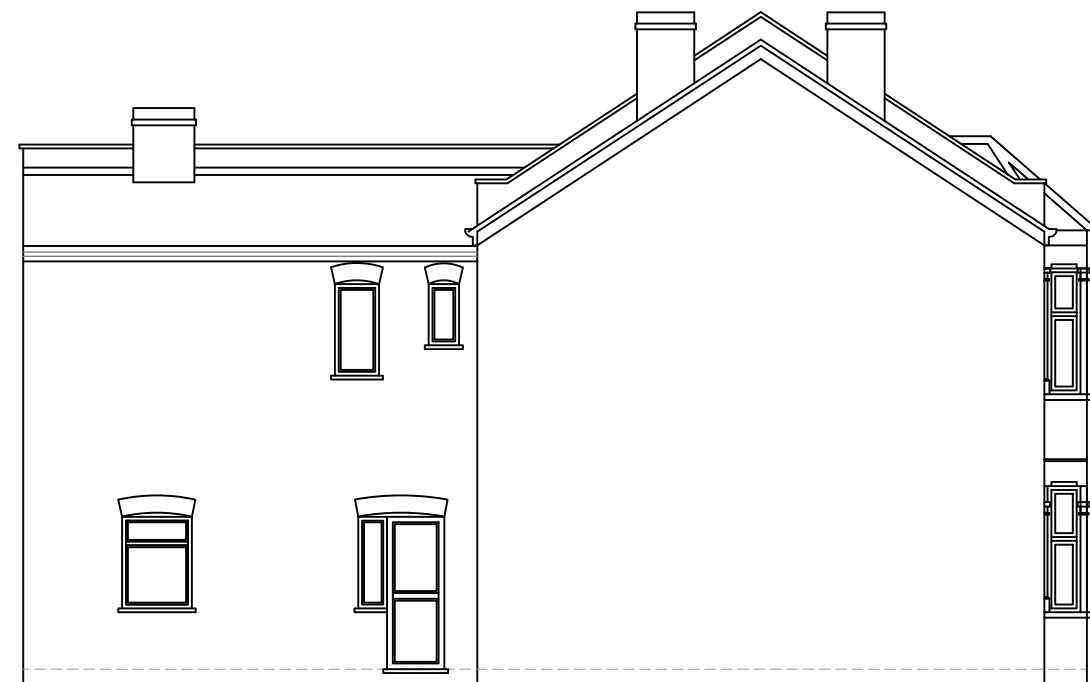


EXISTING ELEVATION SIDE A
SCALE 1:100

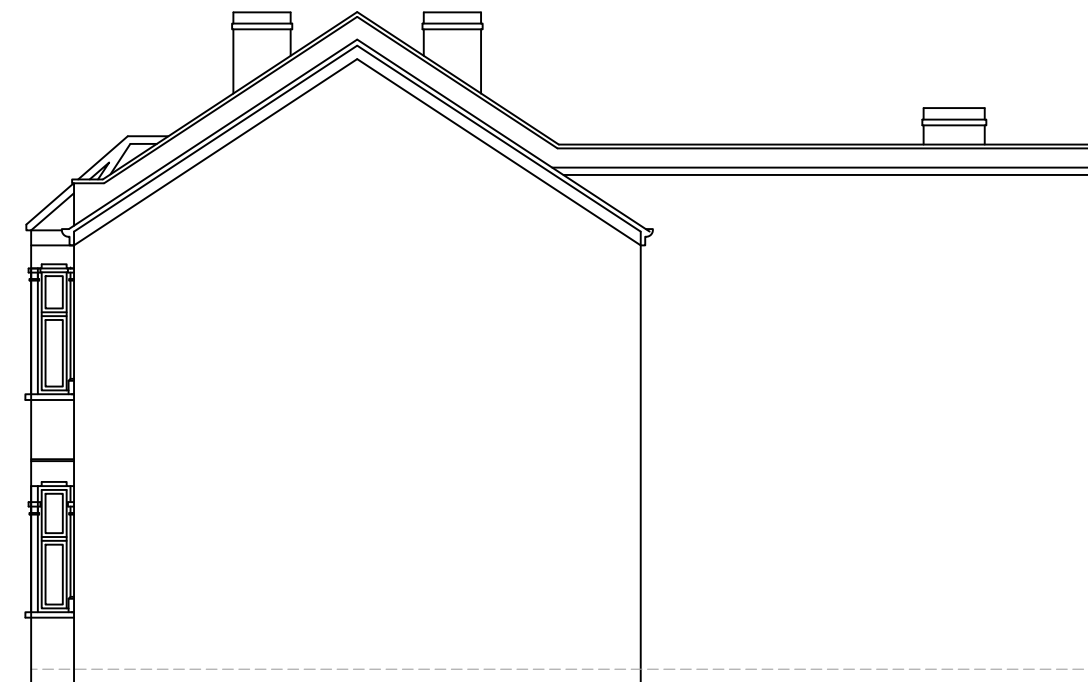


EXISTING ELEVATION SIDE B
SCALE 1:100

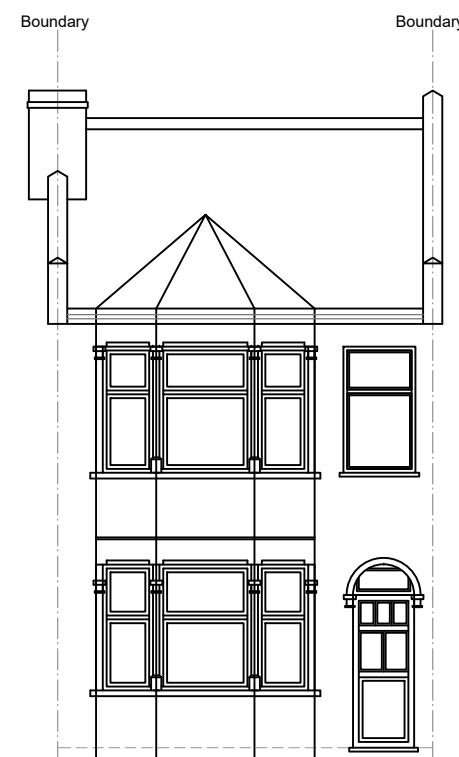

EXISTING FRONT ELEVATION
SCALE 1:100

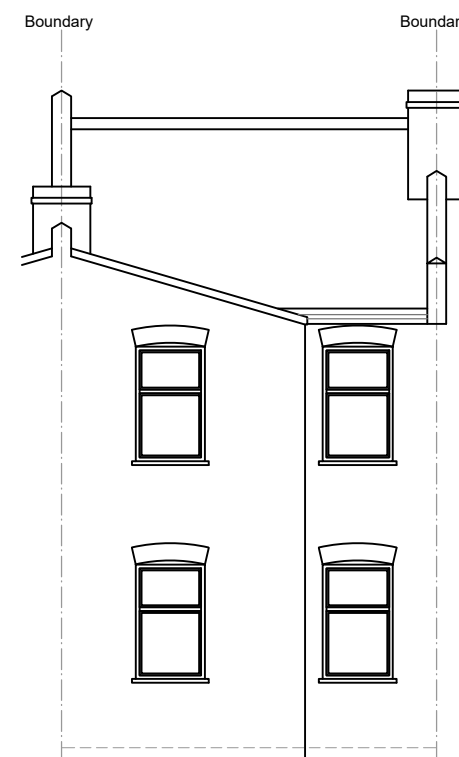

EXISTING REAR ELEVATION
SCALE 1:100

 

www.FastPlansUK.co.uk

Project:
EXTENSION


Address:
13 ROSEBERRY GARDENS, N4 1JQ

Scale: 1:100 @ A3 Dwg. no: A05


Drawn by: O.B.S. Date Drawn: 06-APR-2023

For Drawings Tel: 020 3542 1777


E-mail: plans@FastPlansUK.co.uk

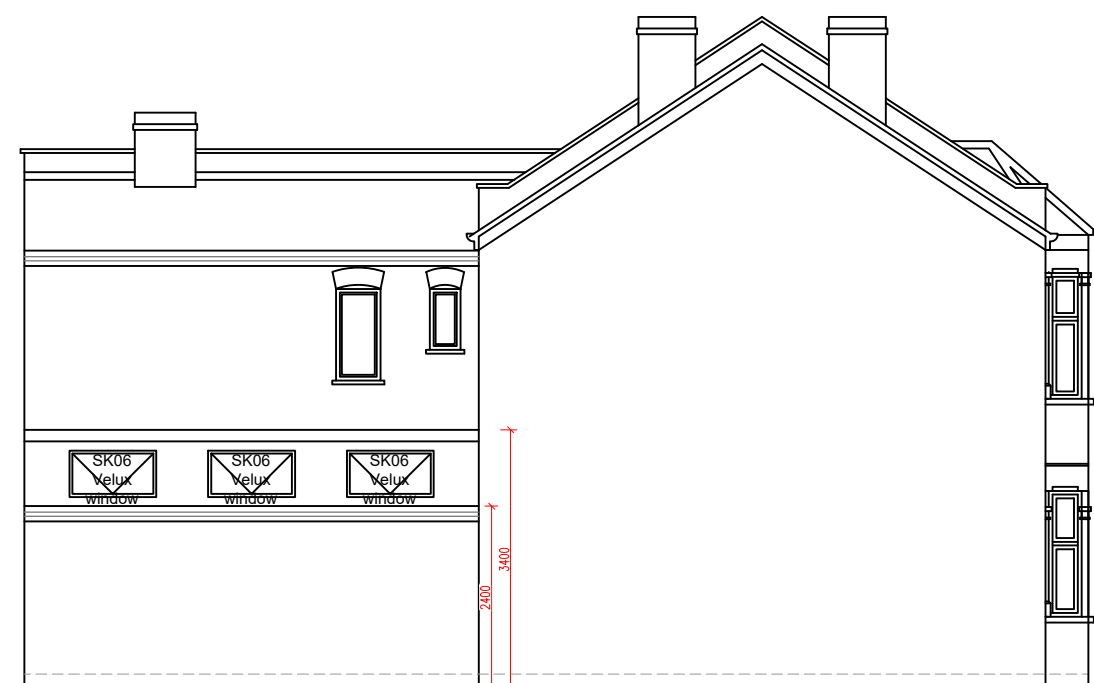


PROPOSED ELEVATION SIDE A
SCALE 1:100

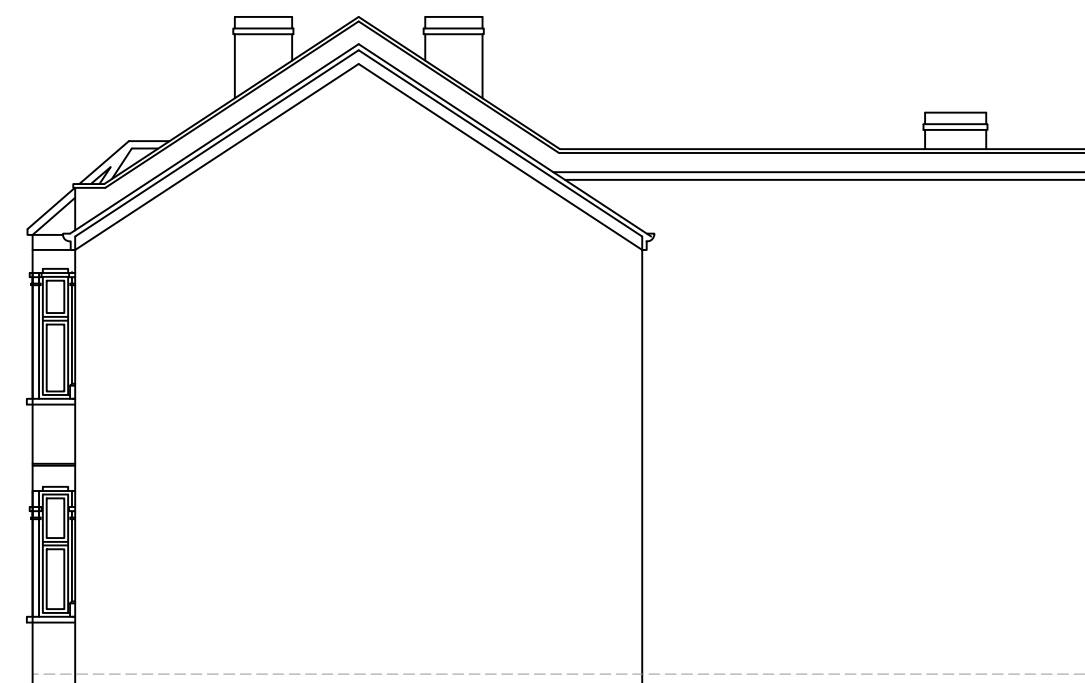


PROPOSED ELEVATION SIDE B
SCALE 1:100

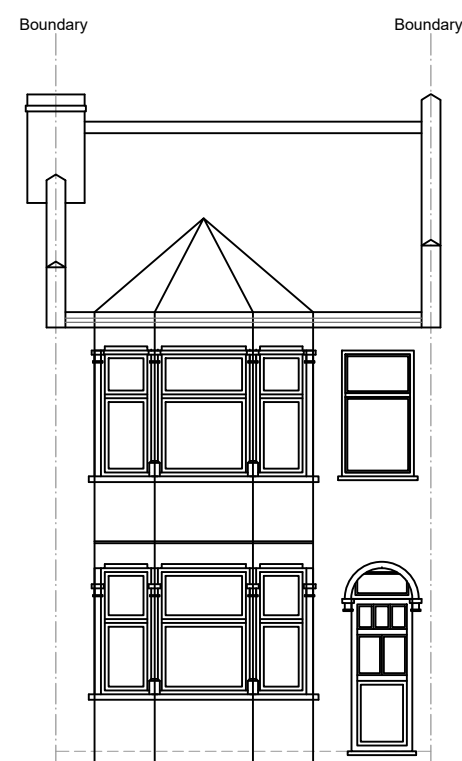

PROPOSED FRONT ELEVATION
SCALE 1:100

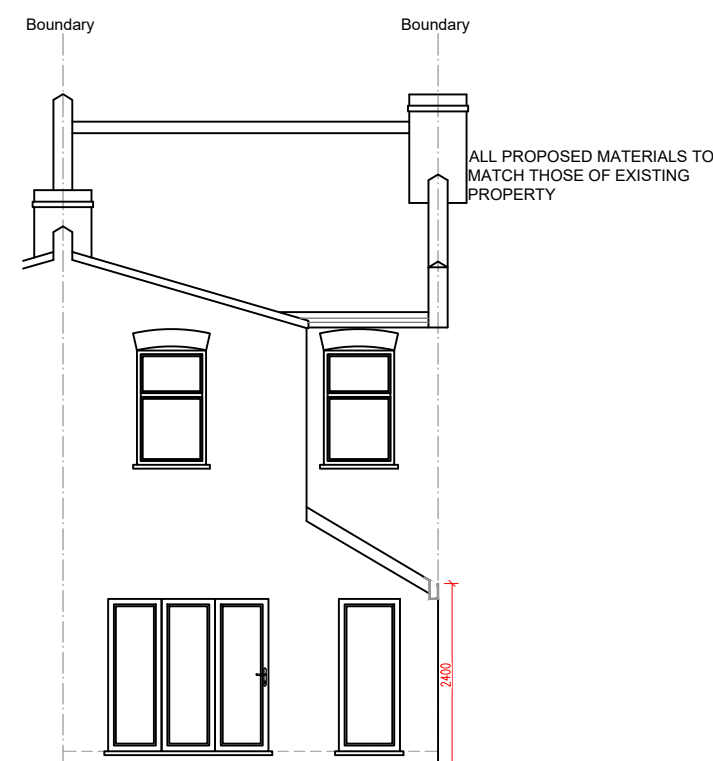

PROPOSED REAR ELEVATION
SCALE 1:100

 

www.FastPlansUK.co.uk

Project:
EXTENSION


Address:
13 ROSEBERRY GARDENS,N4 1JQ

Scale: 1:100 @ A3 Dwg. no: A06


Drawn by: O.B.S Date Drawn: 06-APR-2023

For Drawings Tel: 020 3542 1777

E-mail: plans@FastPlansUK.co.uk

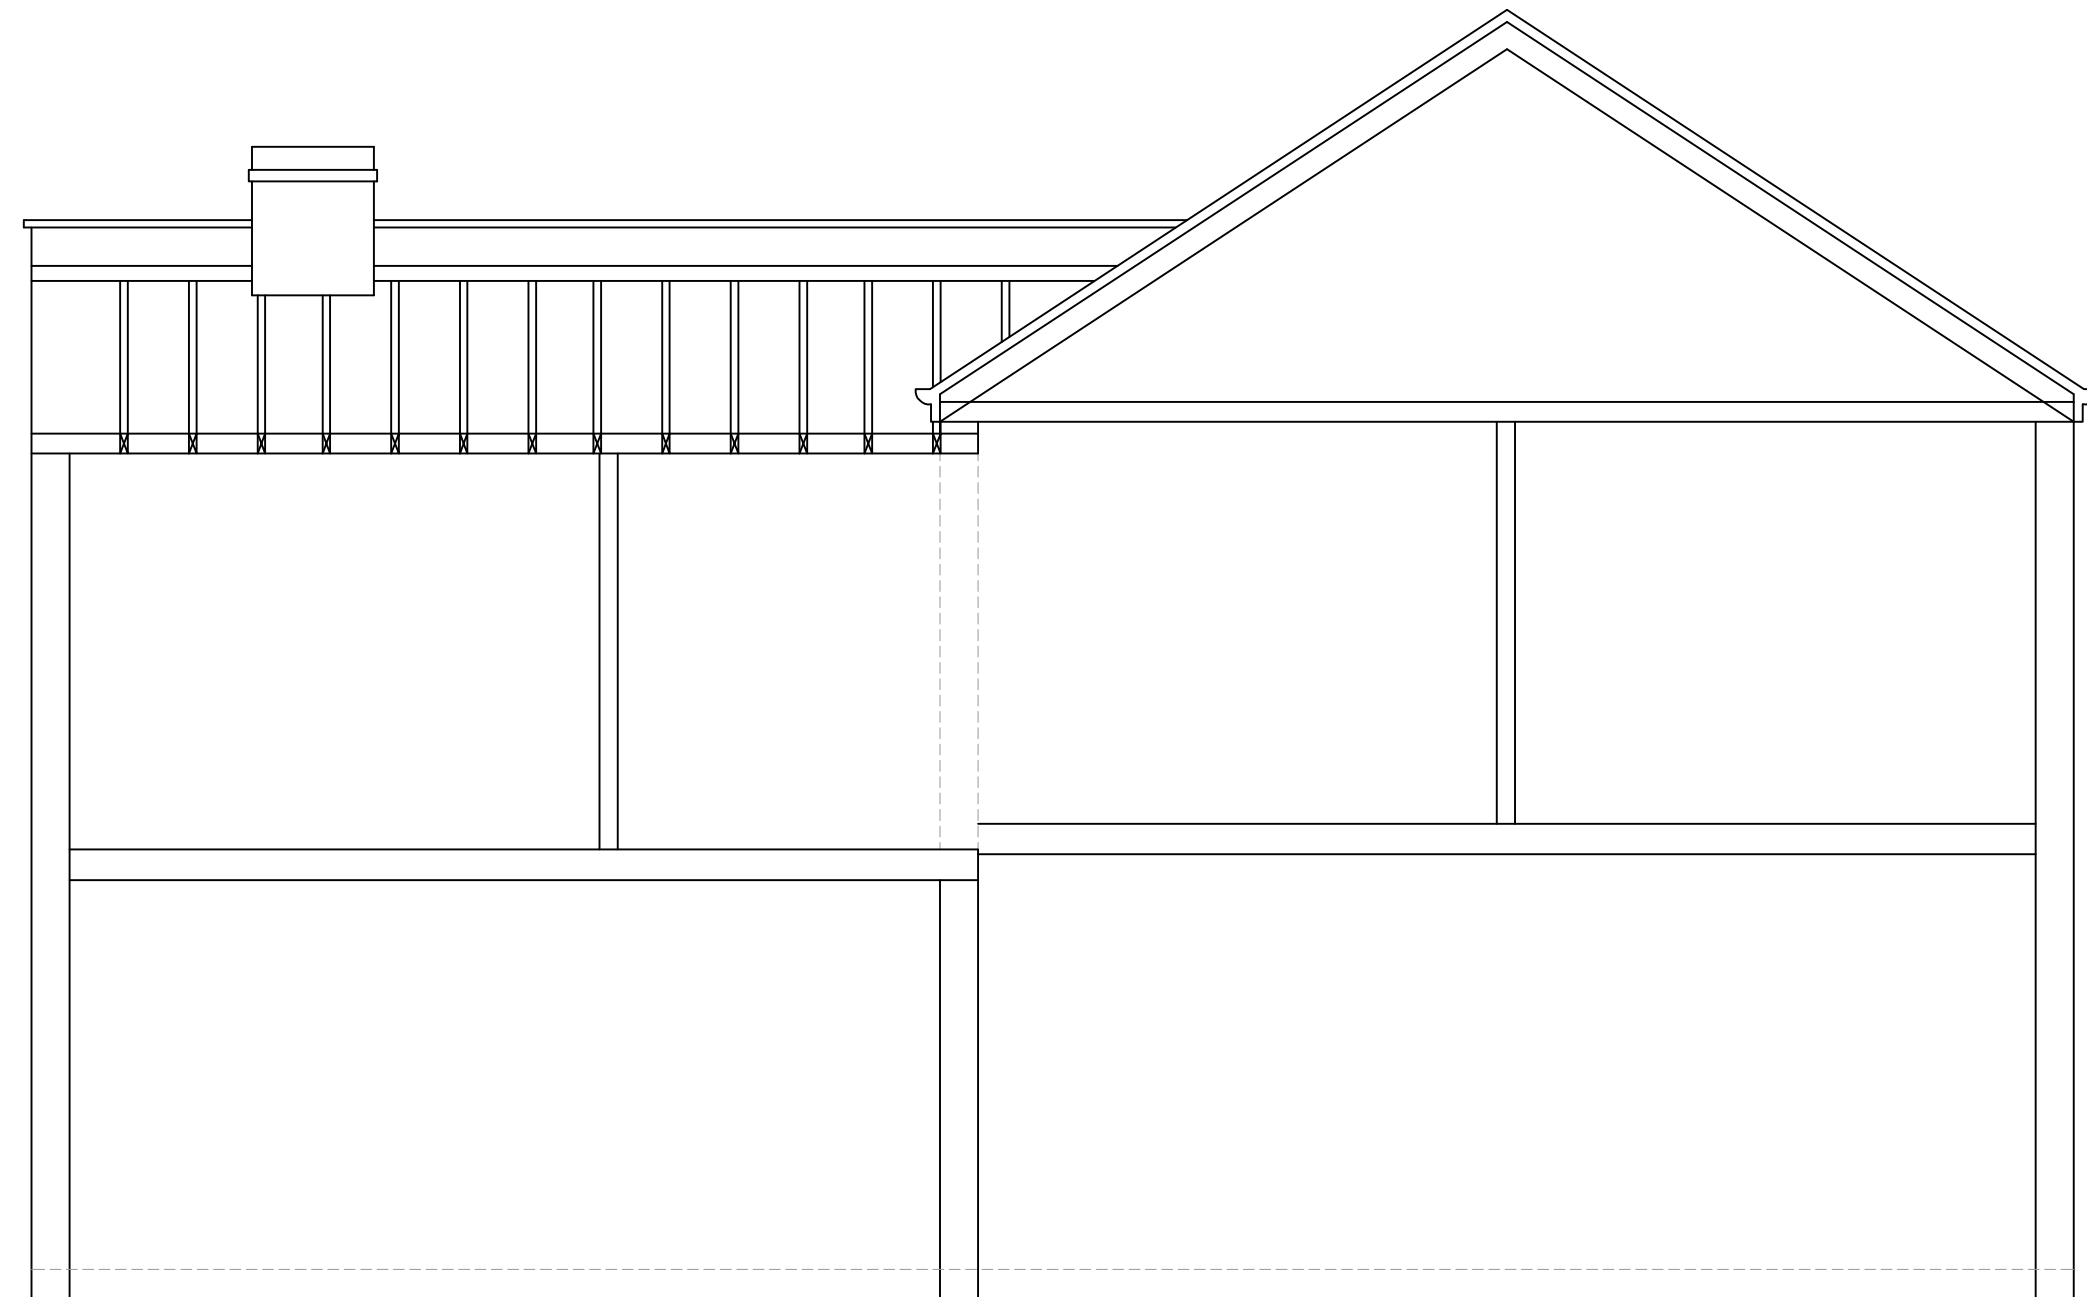

EXISTING SECTION AA
SCALE 1:50

 

www.FastPlansUK.co.uk

Project:
EXTENSION


Address:
13 ROSEBERRY GARDENS,N4 1JQ

Scale: 1:50 @ A3	Dwg. no: A07
---------------------	-----------------


Drawn by: O.B.S	Date Drawn: 06-APR-2023
--------------------	----------------------------

For Drawings Tel: 020 3542 1777

E-mail: plans@FastPlansUK.co.uk

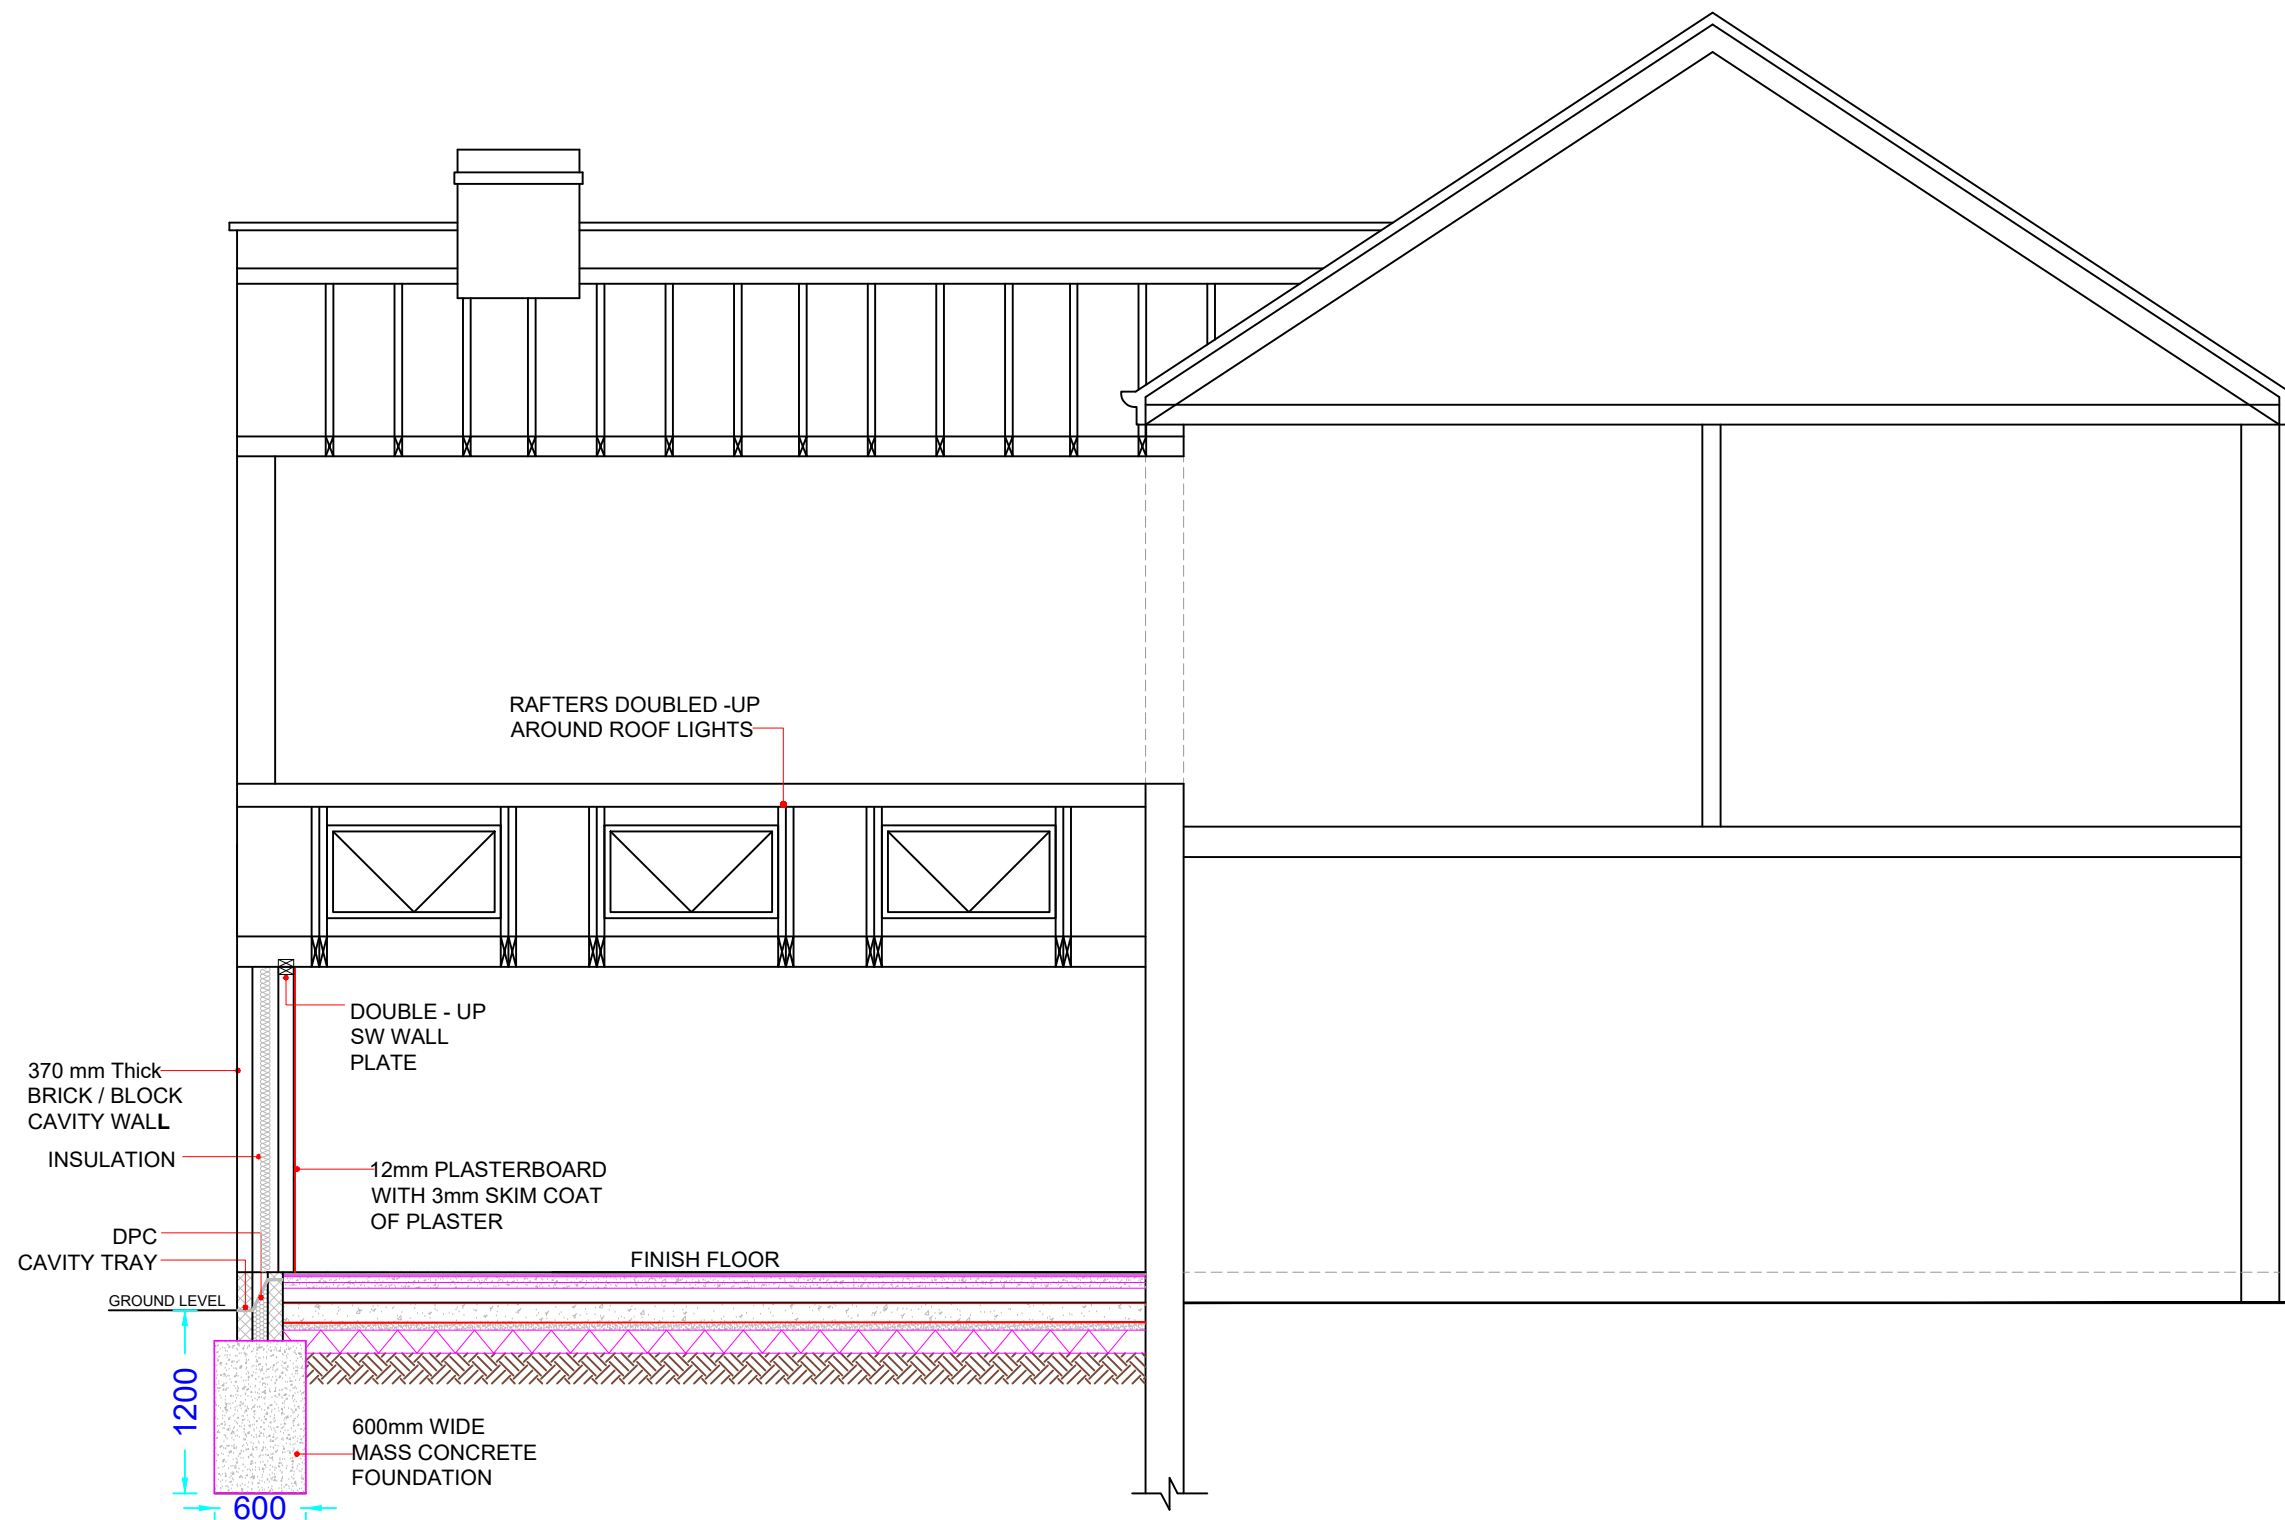

PROPOSED SECTION AA
SCALE 1:50

 

www.FastPlansUK.co.uk

Project:
EXTENSION


Address:
13 ROSEBERRY GARDENS,N4 1JQ

Scale: 1:50 @ A3
Dwg. no: A08


Drawn by: O.B.S
Date Drawn: 06-APR-2023

For Drawings Tel: 020 3542 1777


E-mail: plans@FastPlansUK.co.uk

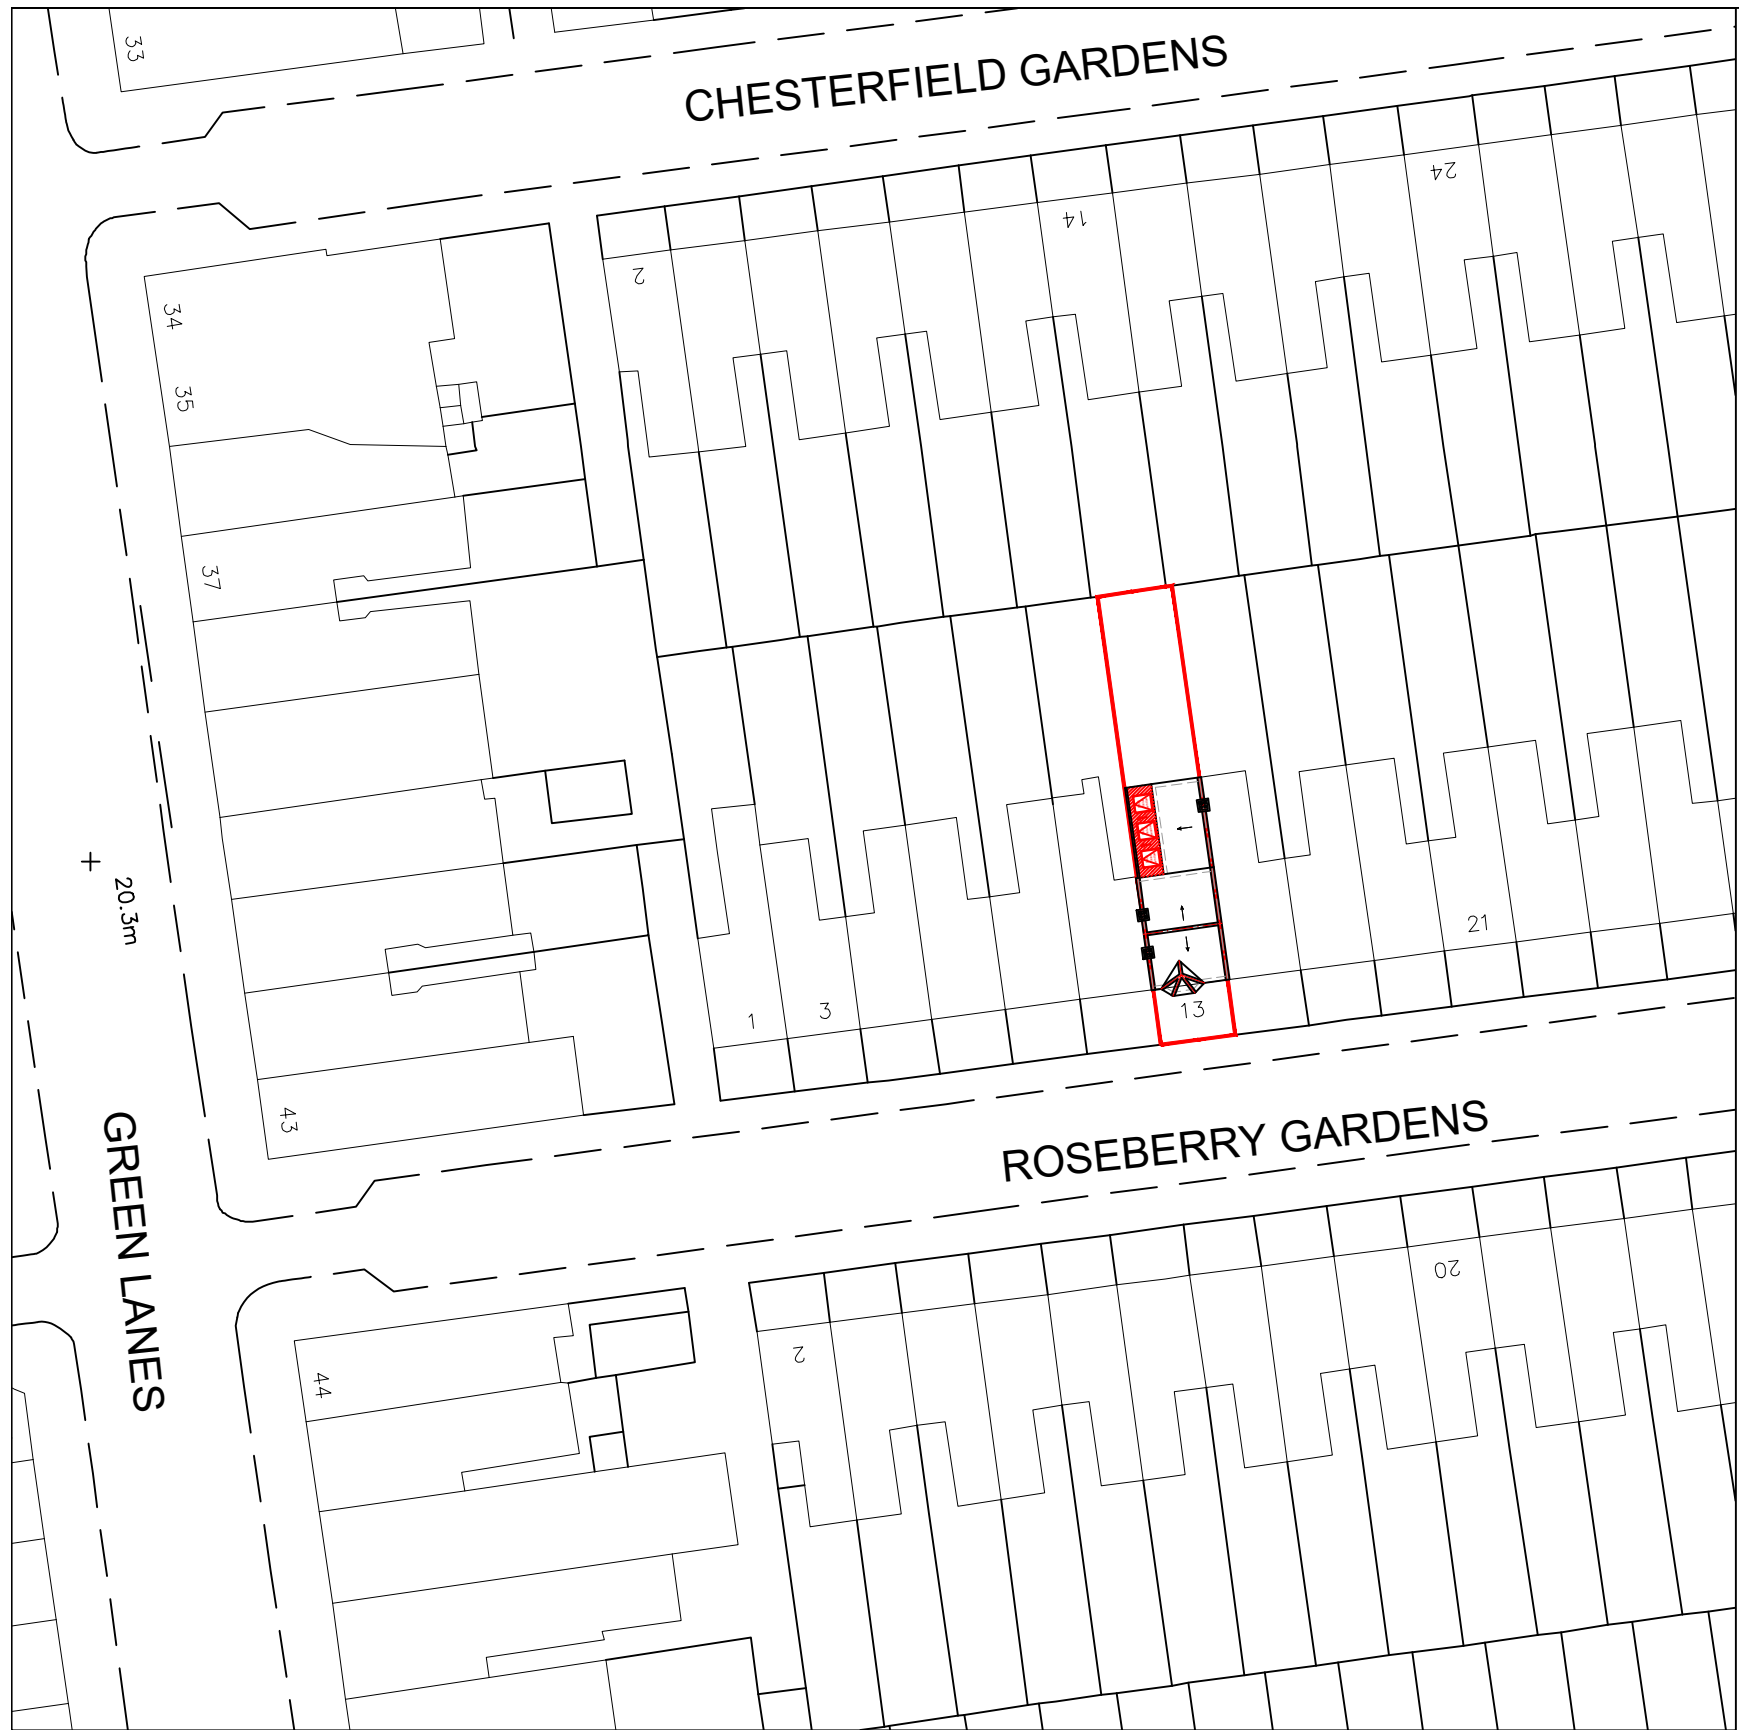

BLOCK PLAN
SCALE 1:500

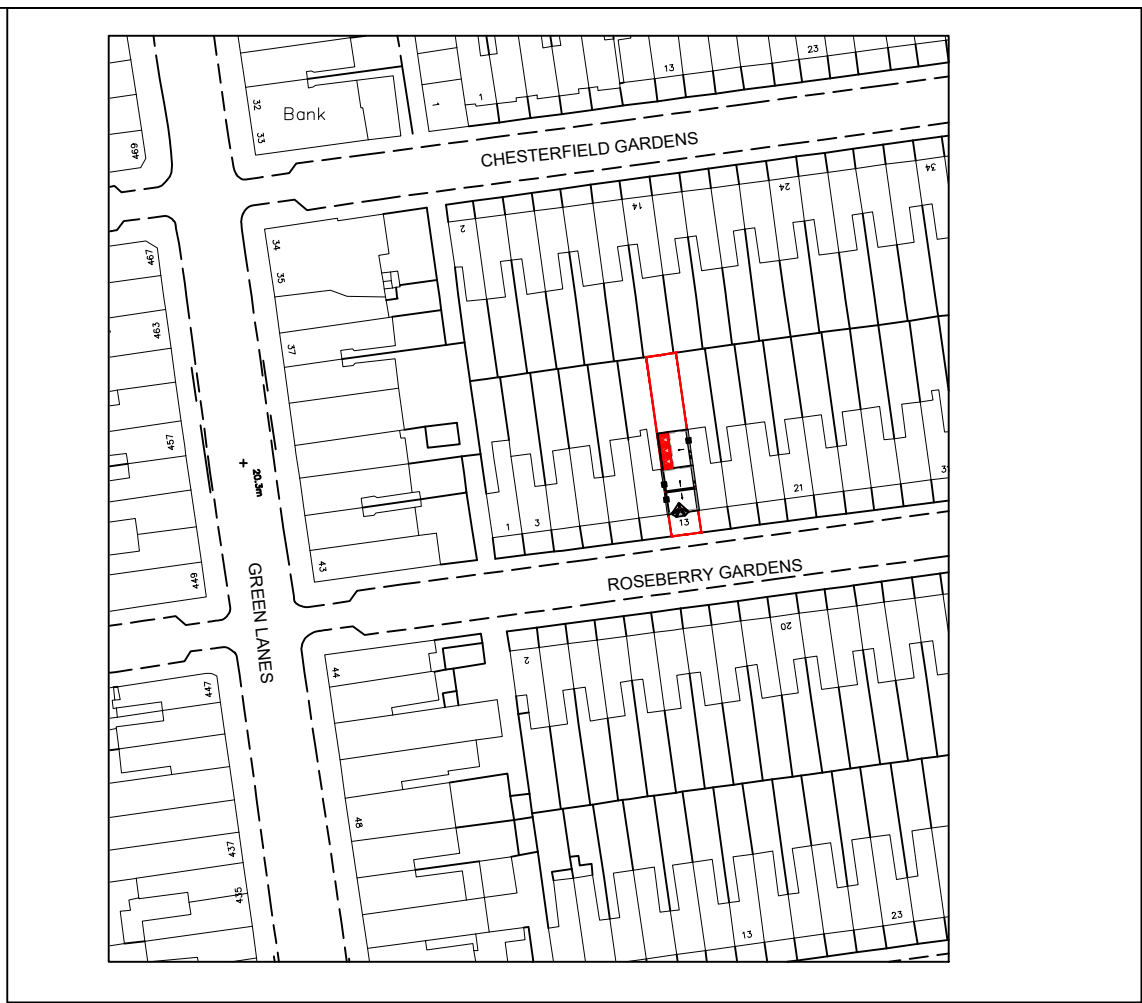

LOCATION PLAN
SCALE 1:1250

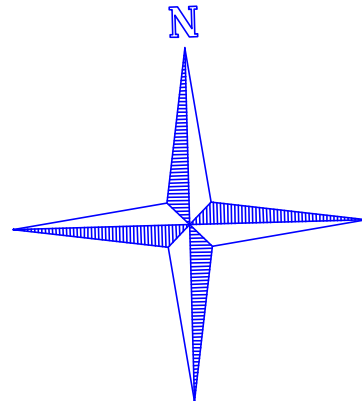

www.FastPlansUK.co.uk

Project: EXTENSION

Address: 13 ROSEBERRY GARDENS, N4 1JQ

Scale: 1:500 @ A3 Dwg. no: A09

Drawn by: O.B.S Date Drawn: 06-APR-2023

For Drawings Tel: 020 3542 1777

E-mail: plans@FastPlansUK.co.uk