




PROPOSED 1:50

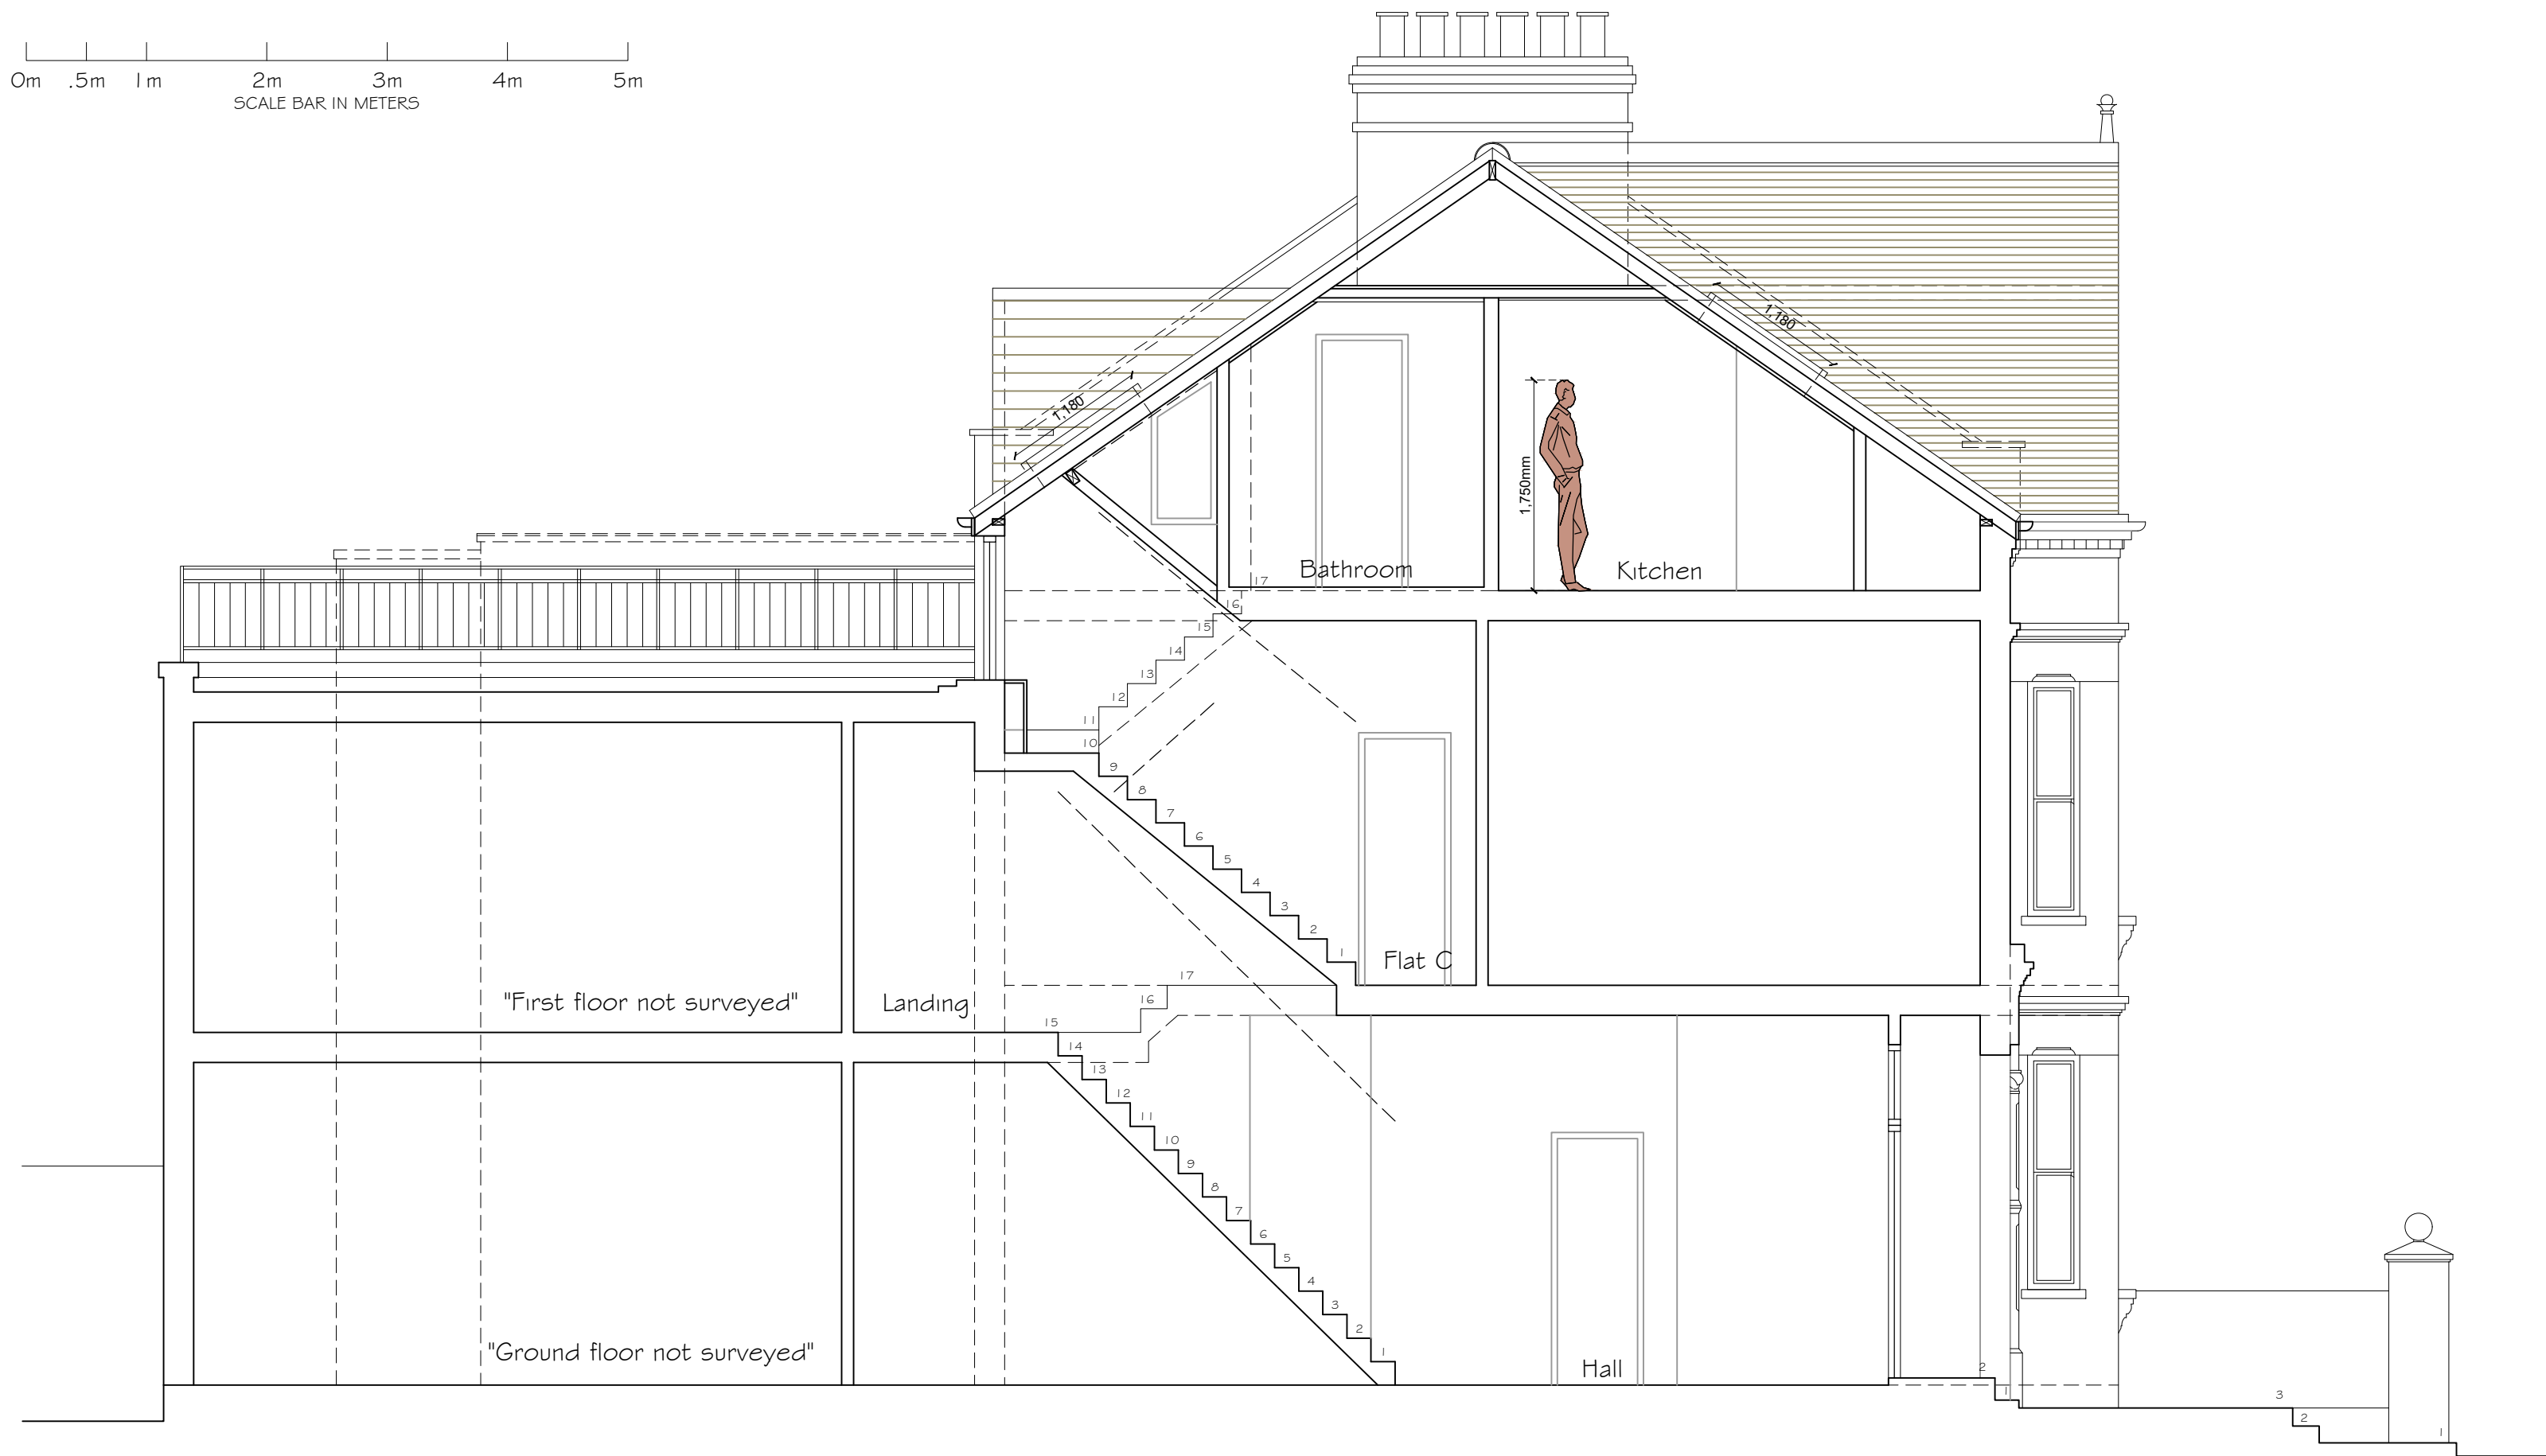

PROPOSED SECTION A-A

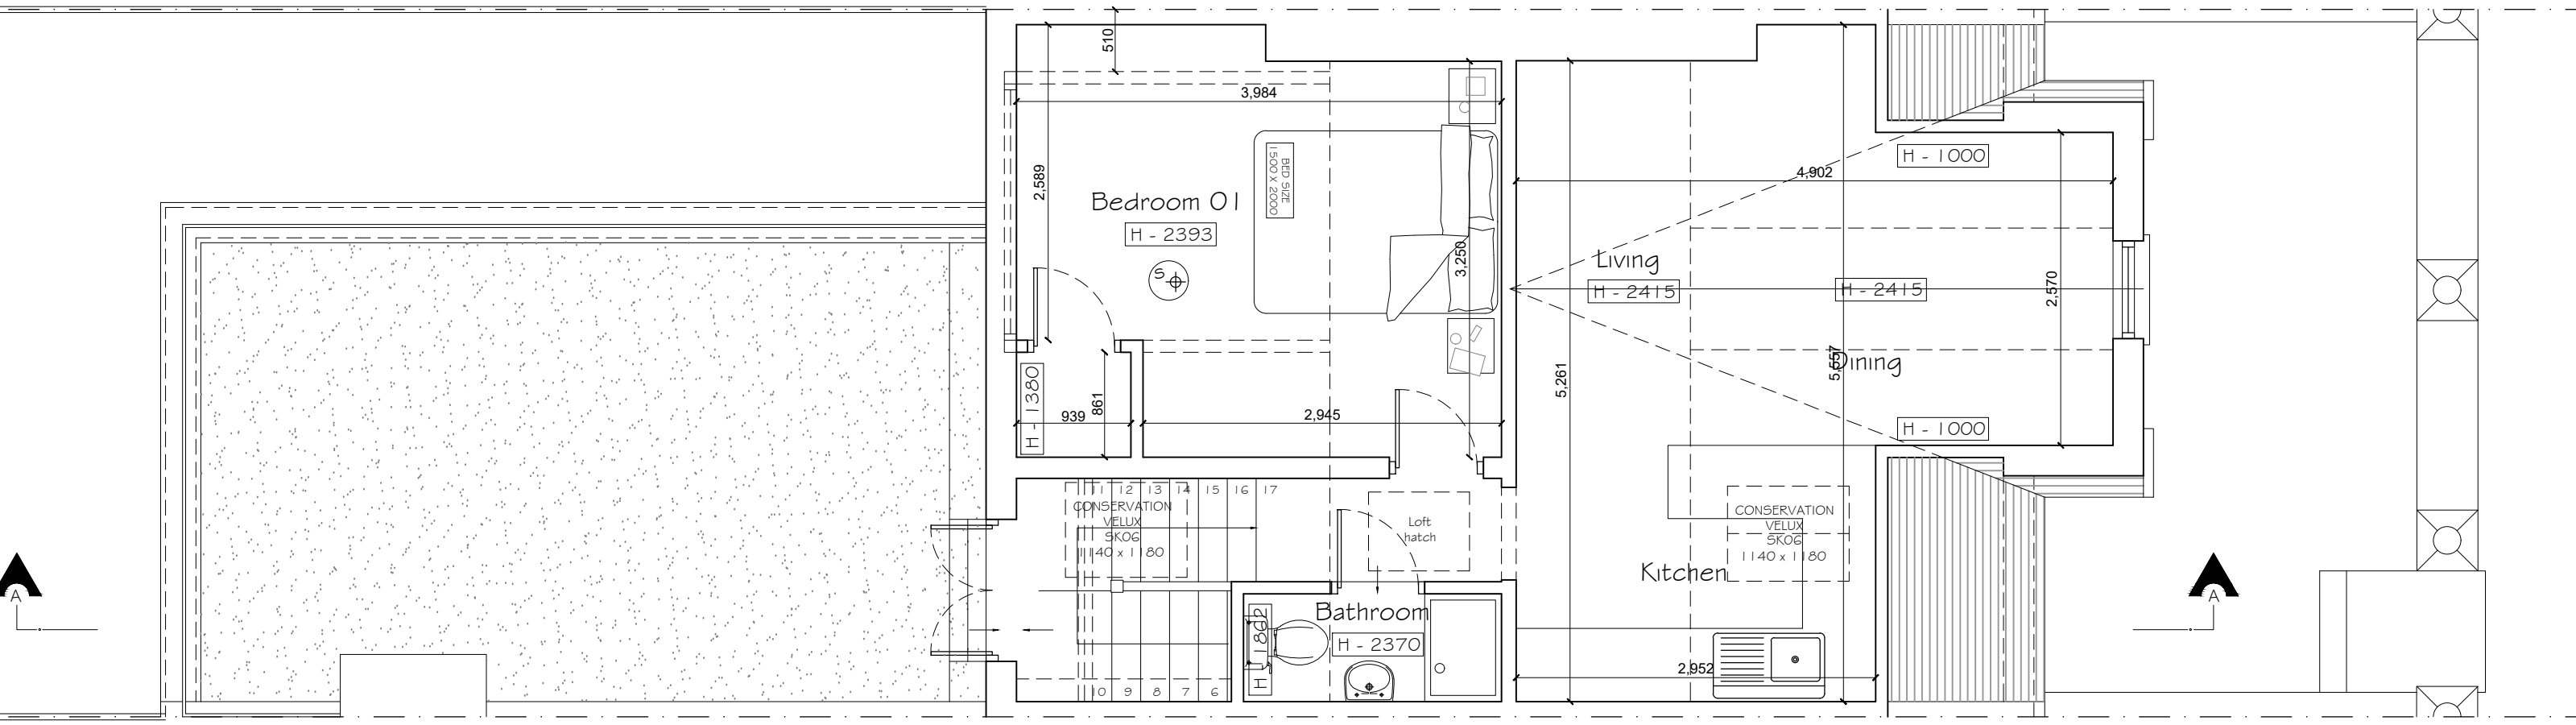

PROPOSED SECOND FLOOR PLAN

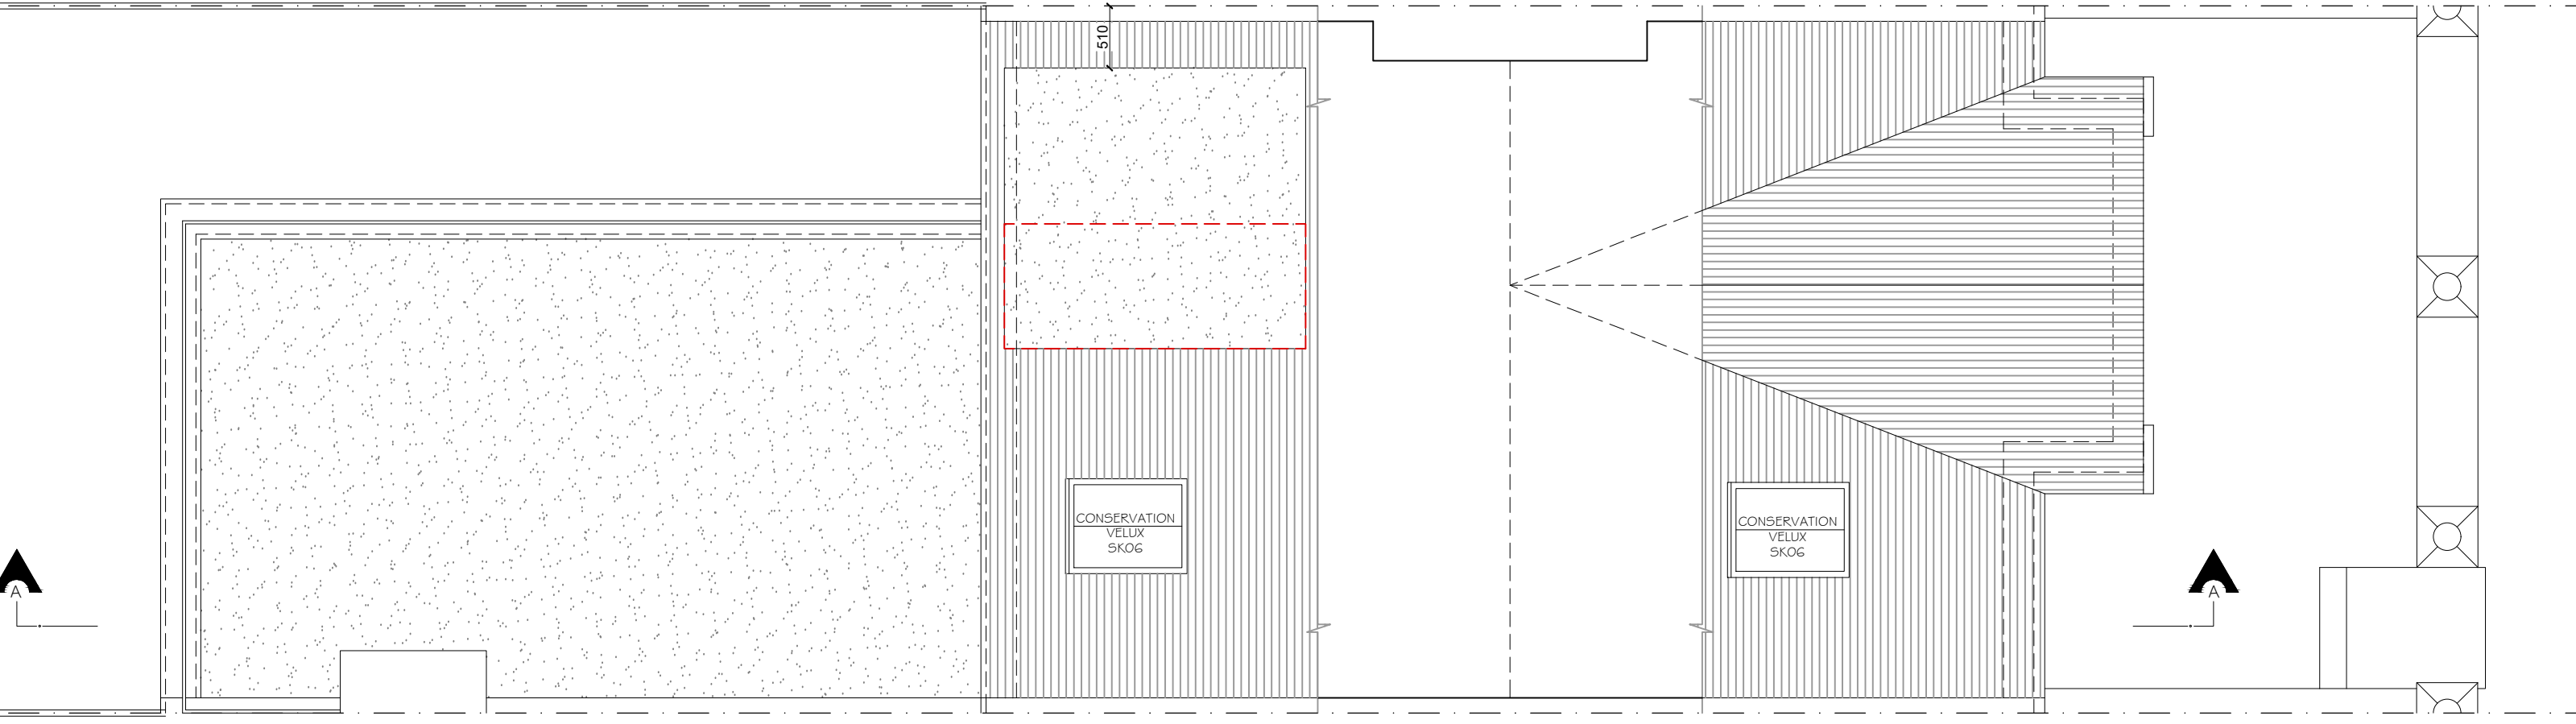

PROPOSED LOFT PLAN


PROPOSED 1:100




PROPOSED FRONT ELEVATION




PROPOSED SIDE ELEVATION 01

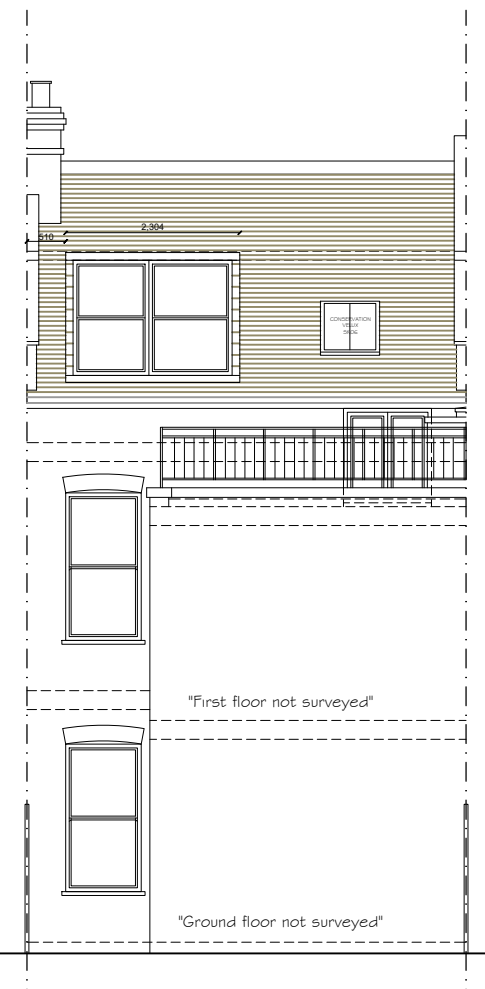


PROPOSED REAR ELEVATION

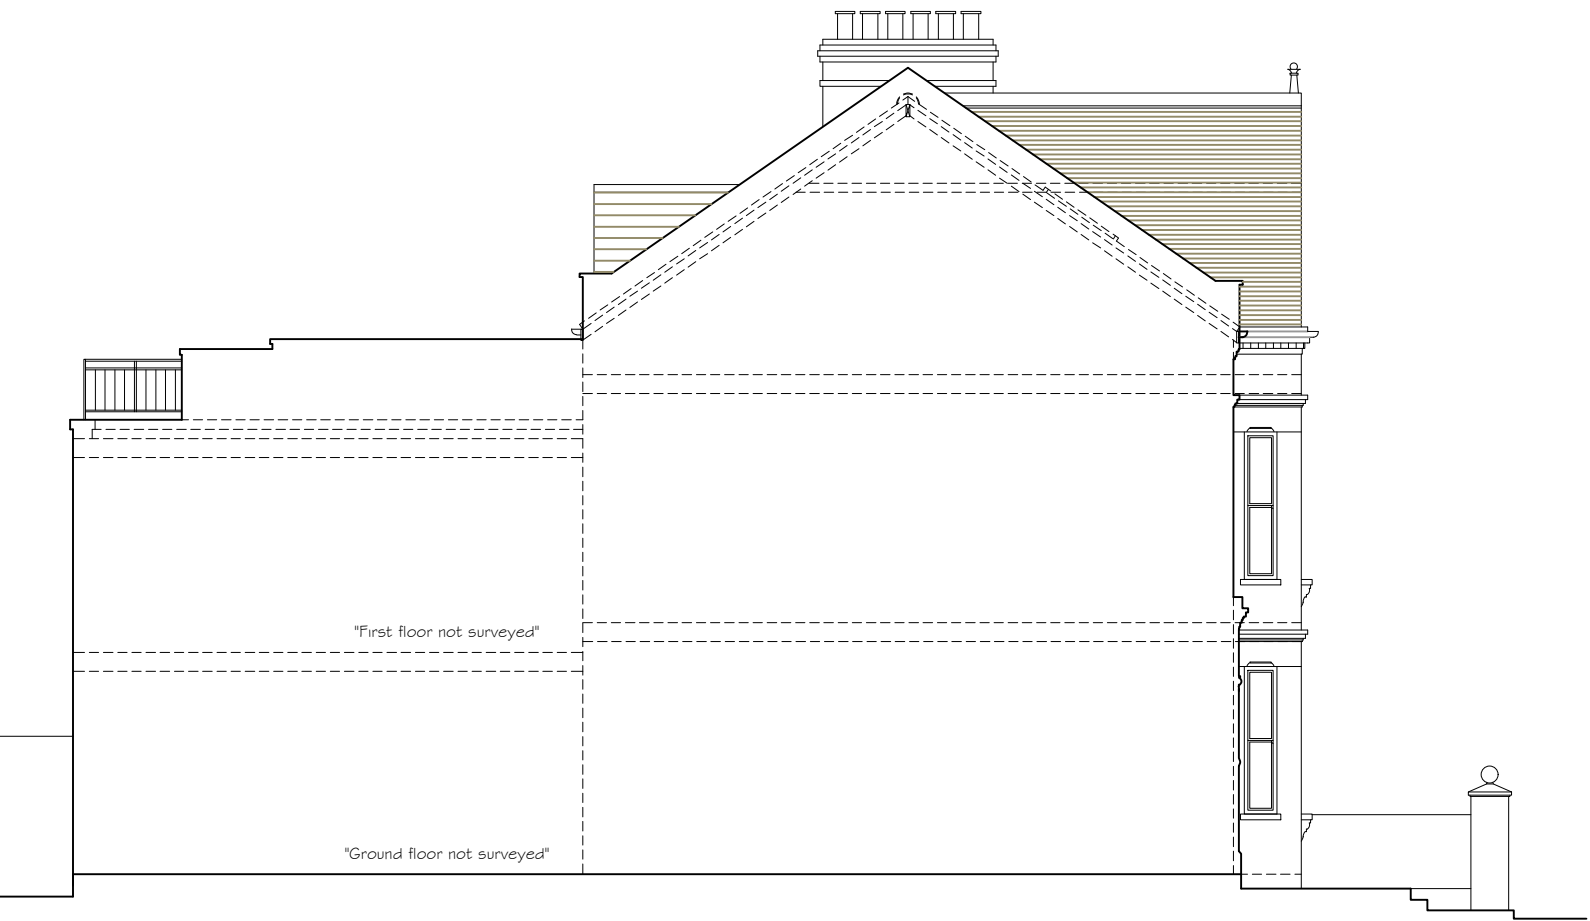


PROPOSED SIDE ELEVATION 02

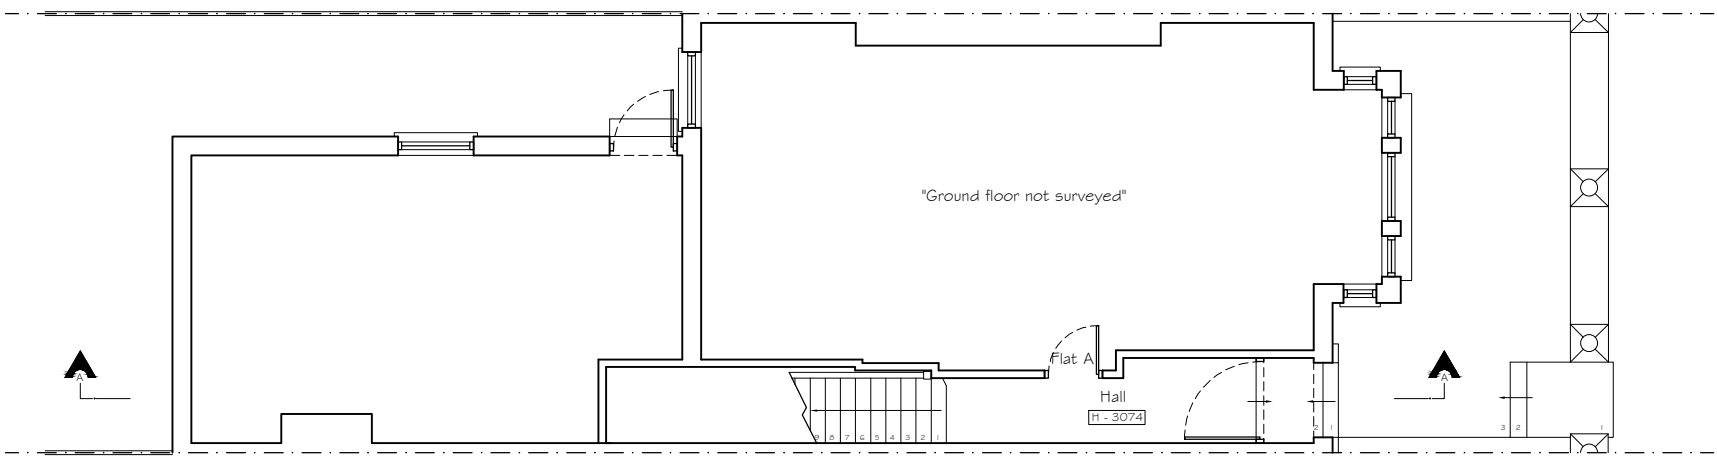

PROPOSED GROUND FLOOR PLAN

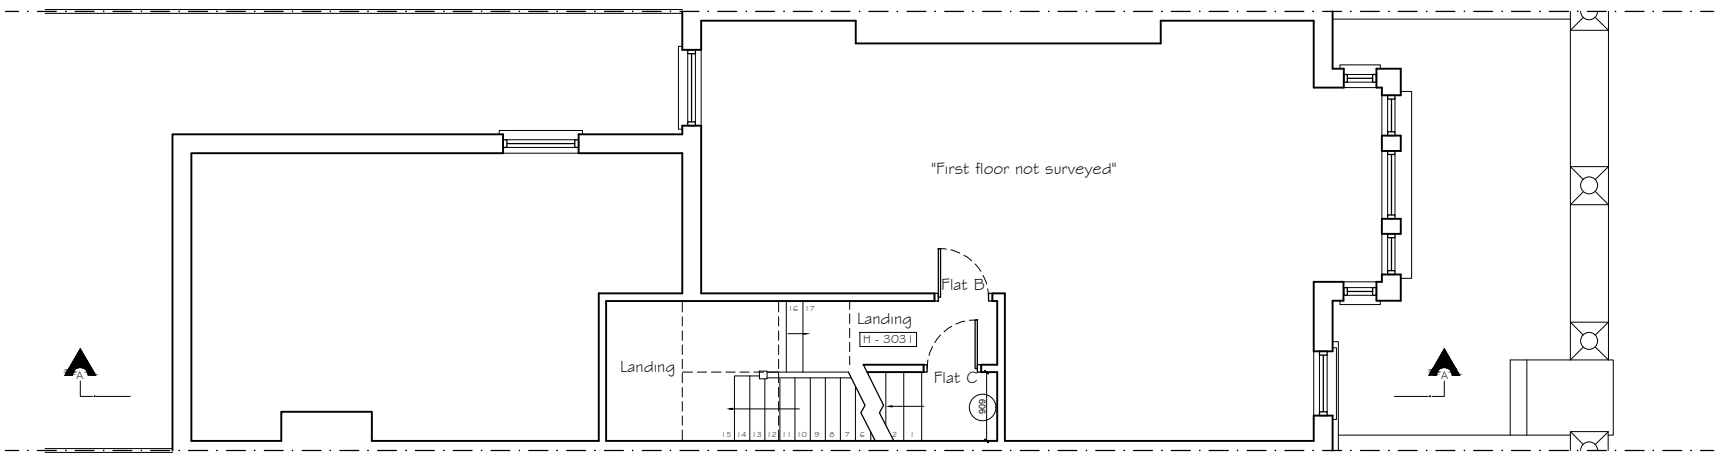

PROPOSED FIRST FLOOR PLAN

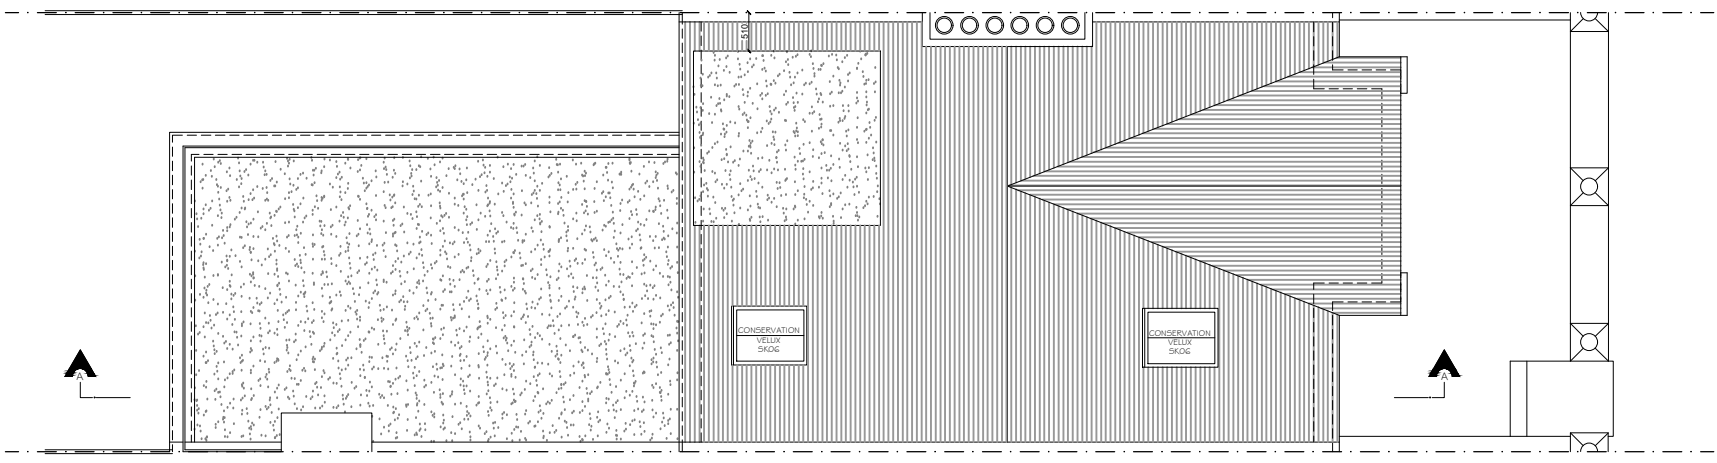

PROPOSED ROOF PLAN

Copyright © Studio 136 Architects Ltd
This drawing which is the property of Studio 136 Architects Ltd is the subject of Intellectual Property Rights including copyright and design right and shall not be reproduced, copied, loaned or submitted to any other party without the written consent of Studio 136 Architects Ltd

This drawing is not to be scaled. Only figured dimensions to be taken. Any discrepancies to be reported to the Studio 136 Architects Ltd prior to setting out or ordering of any materials



6 The Broadway, Wembley, Middlesex, HA9 8JT
Tel/Fax: 020 8907 7131 e-mail: info@studio136.co.uk

Project
LOFT EXTENSION AT
435 ARCHWAY ROAD TOP FLOOR FLAT

N6 4HT

Client
MS. JONES
435 ARCHWAY ROAD TOP FLOOR FLAT

N6 4HT

Drawing Title
PROPOSED PLANS
SECTION & ELEVATIONS

Scale
1:100 / 1:50 @ A1
Drawn
APRIL 2023
Checked
-
Authorised
-

Drawing Number
ST_APR 23_435 ARC _002
Rev
A