




- 1 Check All Dimensions On Site
- 2 For Construction Purposes Do Not Scale
- 3 All Dimensions in Millimetres

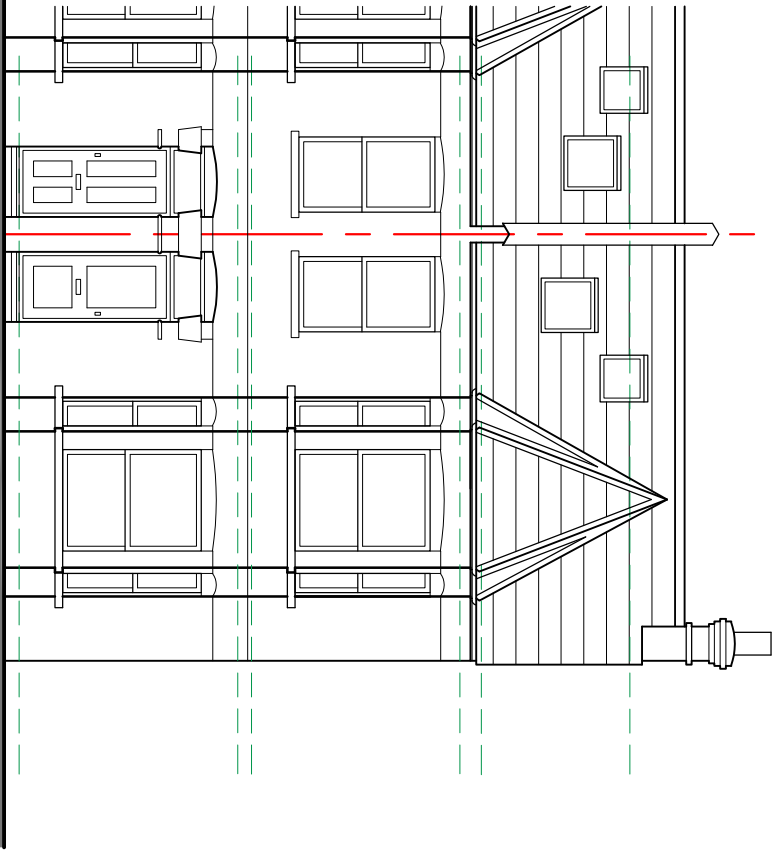

Front Elevation
Scale - 1:100

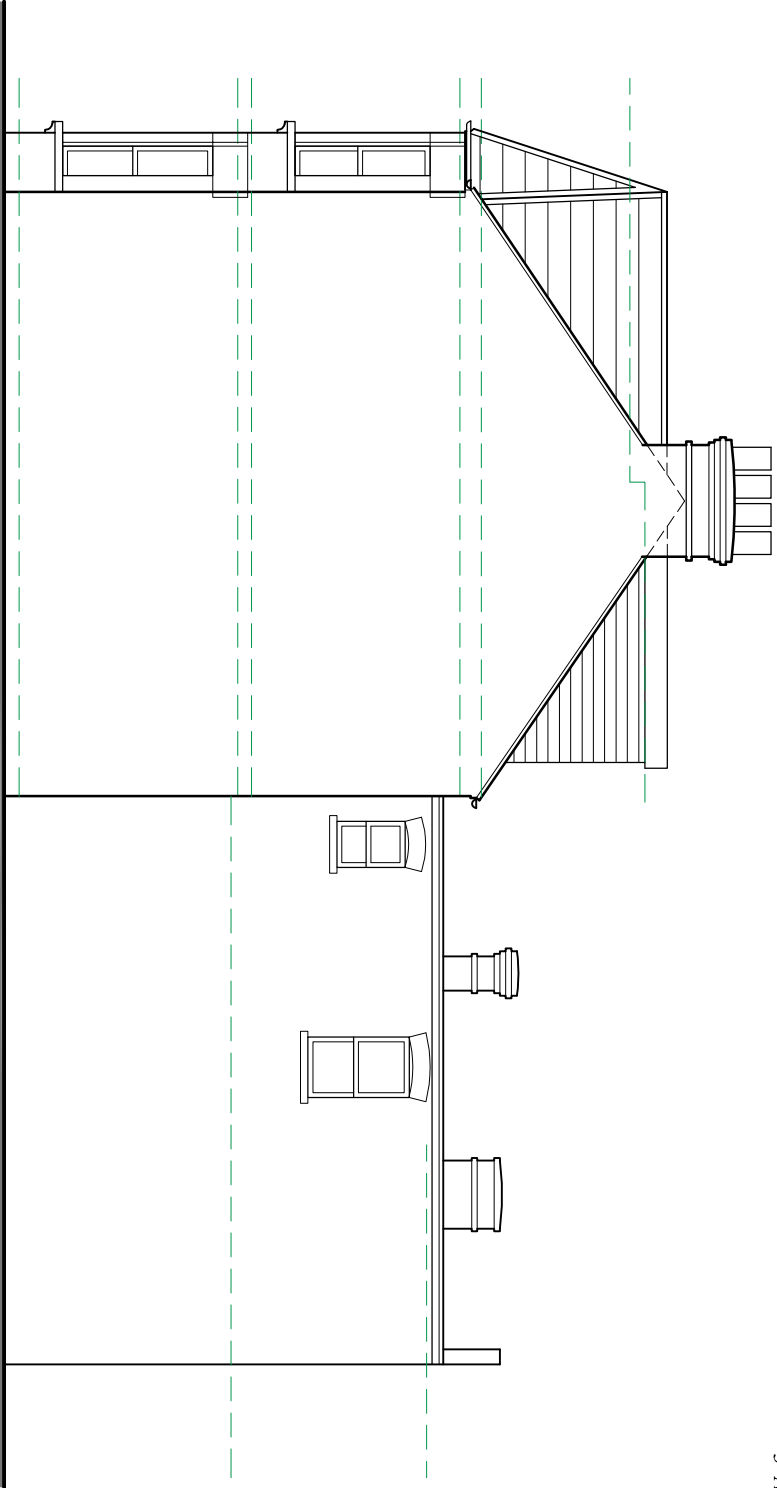

Side Elevation
Scale - 1:100

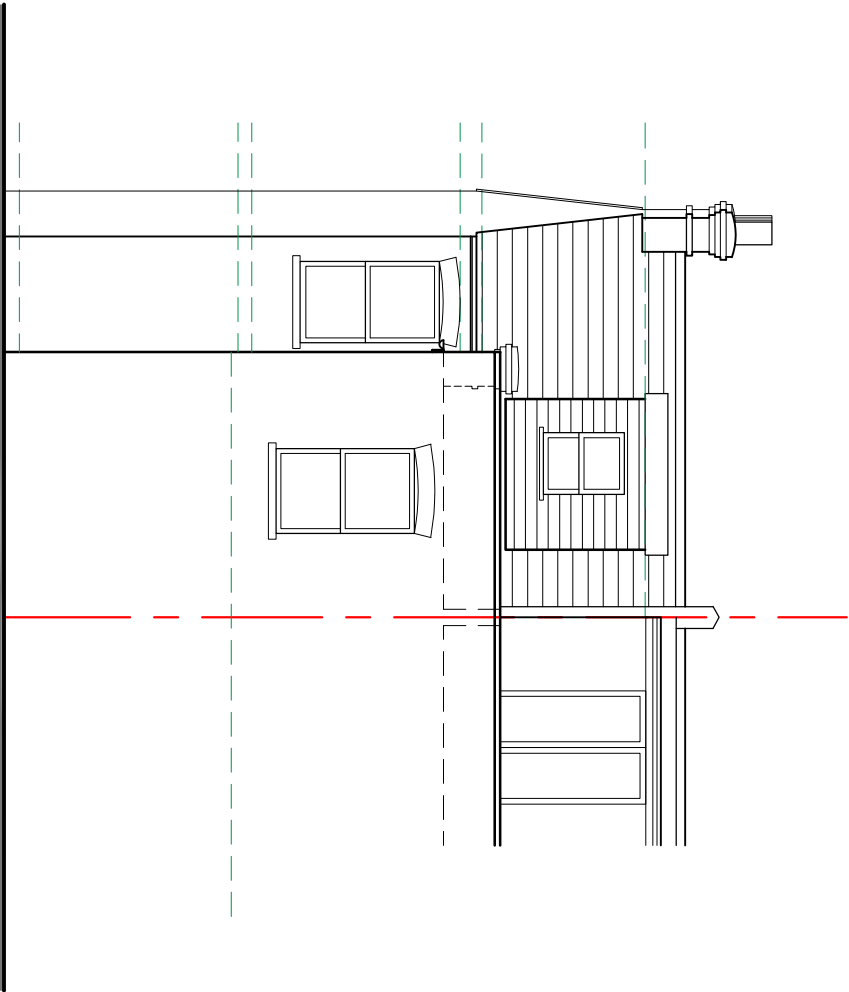

Rear Elevation
Scale - 1:100

Rev. - -

Rev.	Date	Description	Date:
Project			
Loft Extension at 68b Carysfort Road London, N8 8RB			Feb 23
Drawing Title: Elevations as Existing			Scale: 1:100 @ A3

Aubrey Technical Services ©		Drawing No:
Architectural Design Consultants Telephone 01442 247935		0677/22
The Loft 61A Belswains Lane Hemel Hempstead Herts HP3 9PP		Rev. -

EXISTING