
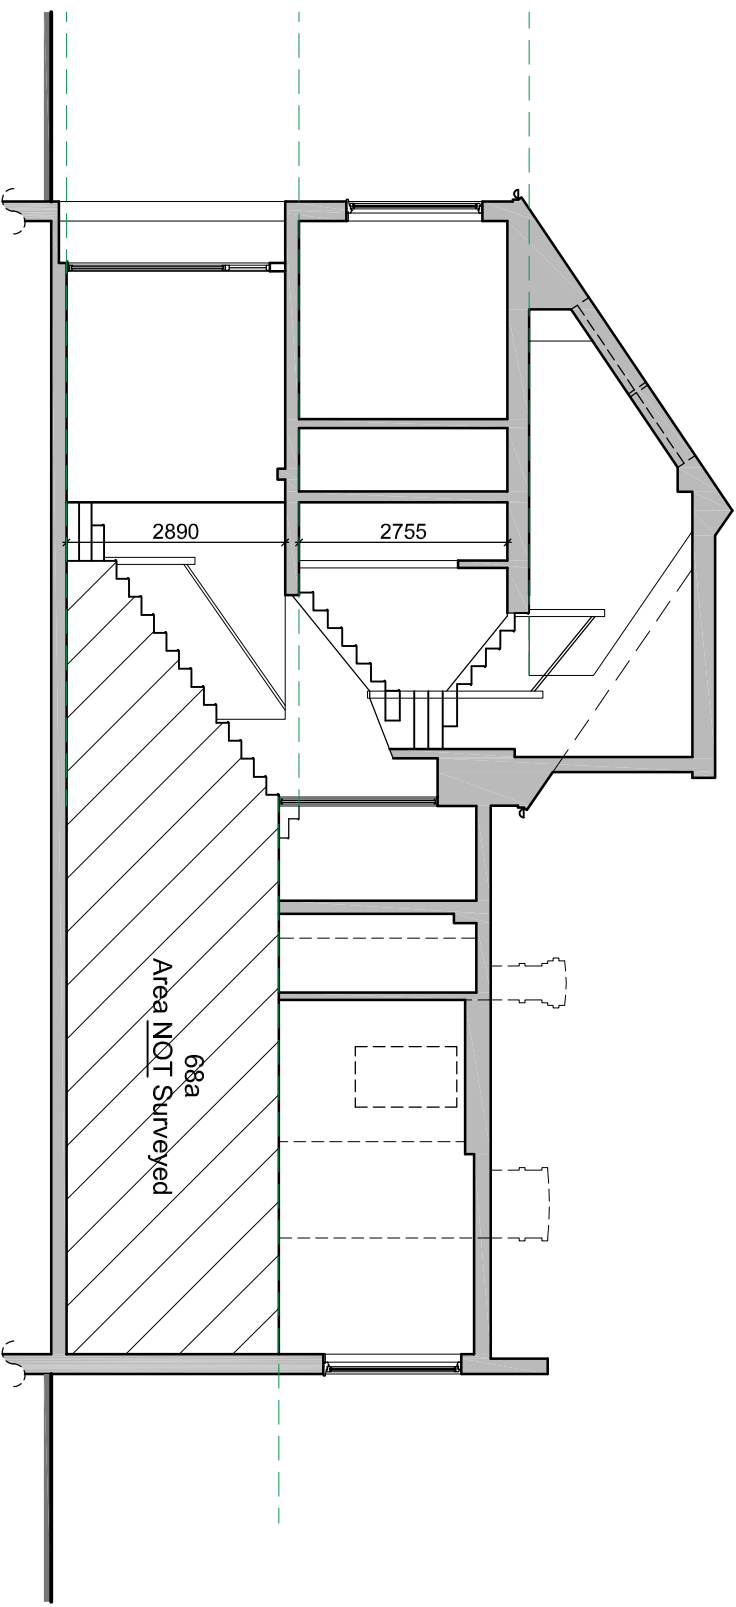


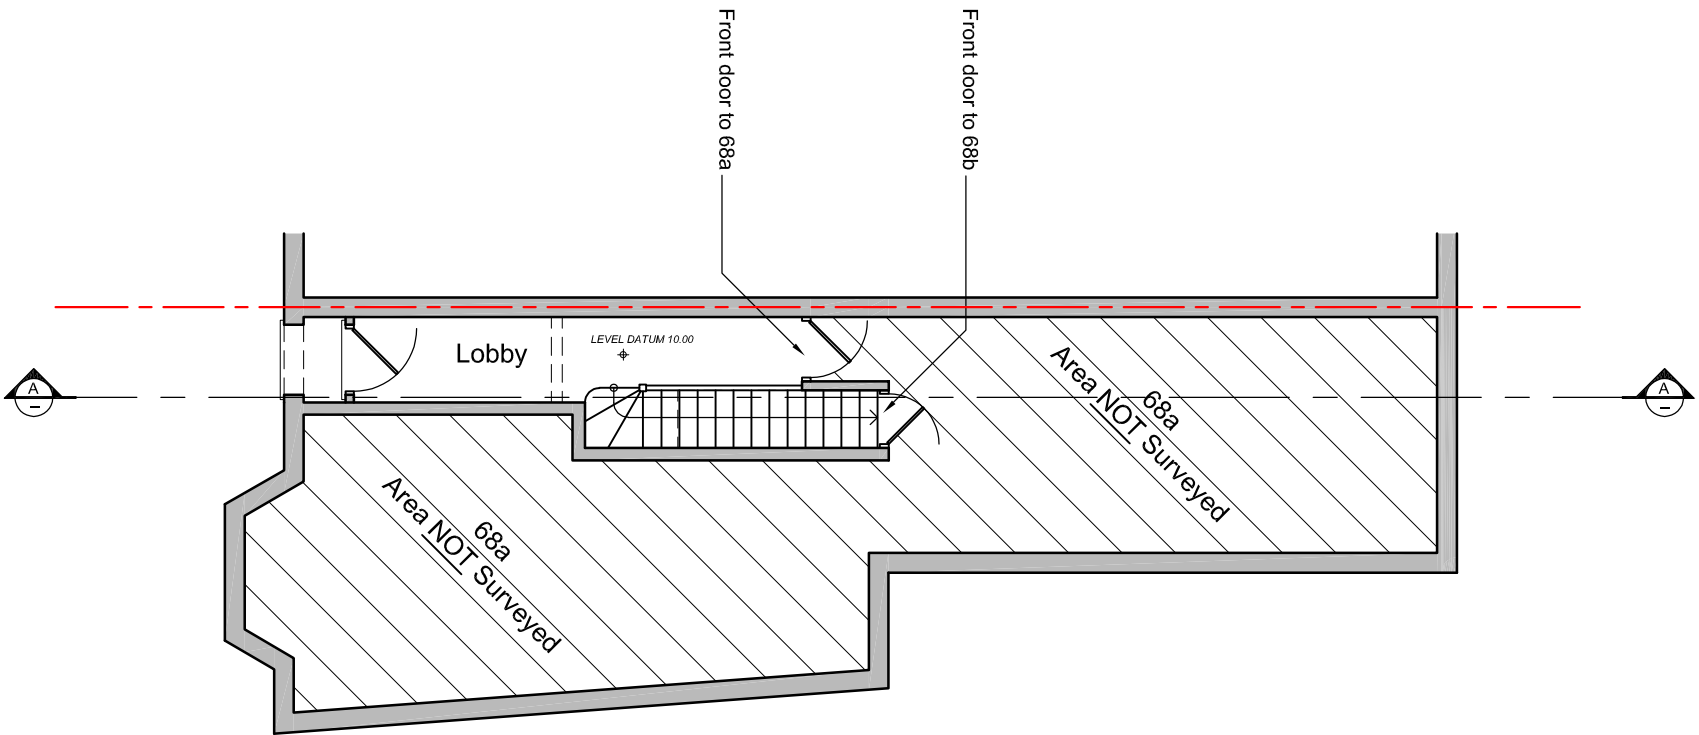

Rev. - - -

Rev.	Date	Description	Date:
Project			Feb 23
Loft Extension at 68b Carysfort Road London, N8 8RB			
Drawing Title: Ground Floor Plan and Section A-A as Existing			Scale: 1:100 @ A3
Aubrey Technical Services © Architectural Design Consultants Telephone 01442 247935 The Loft 61A Belswains Lane Hemel Hempstead Herts HP3 9PP			Drawing No: 0677/23 Rev. -