




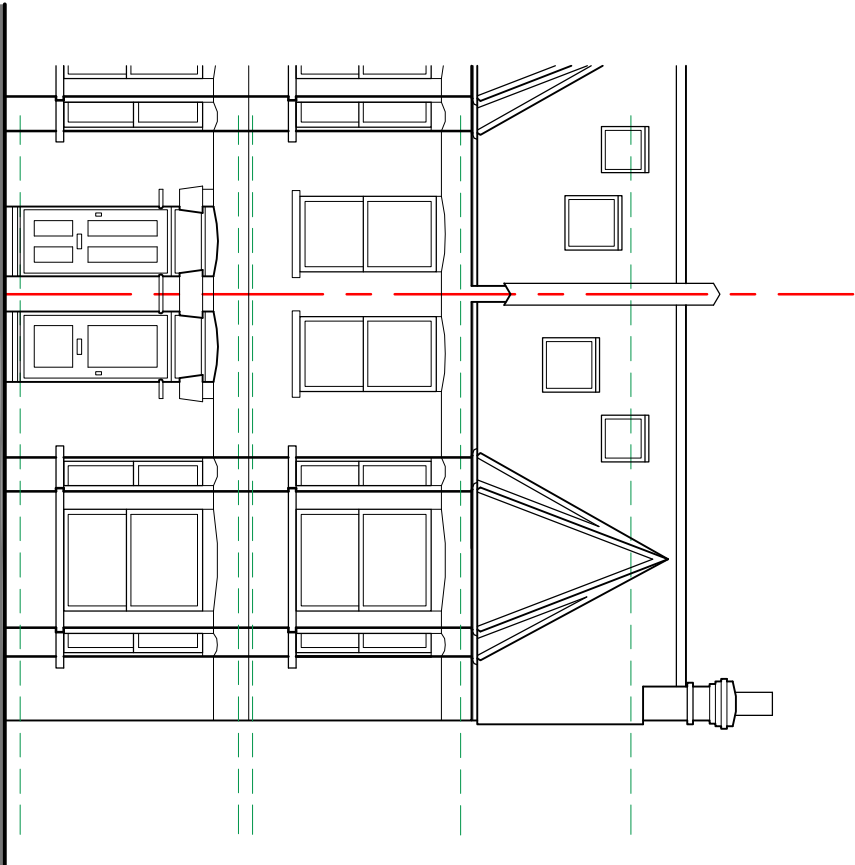

Front Elevation
Scale - 1:100

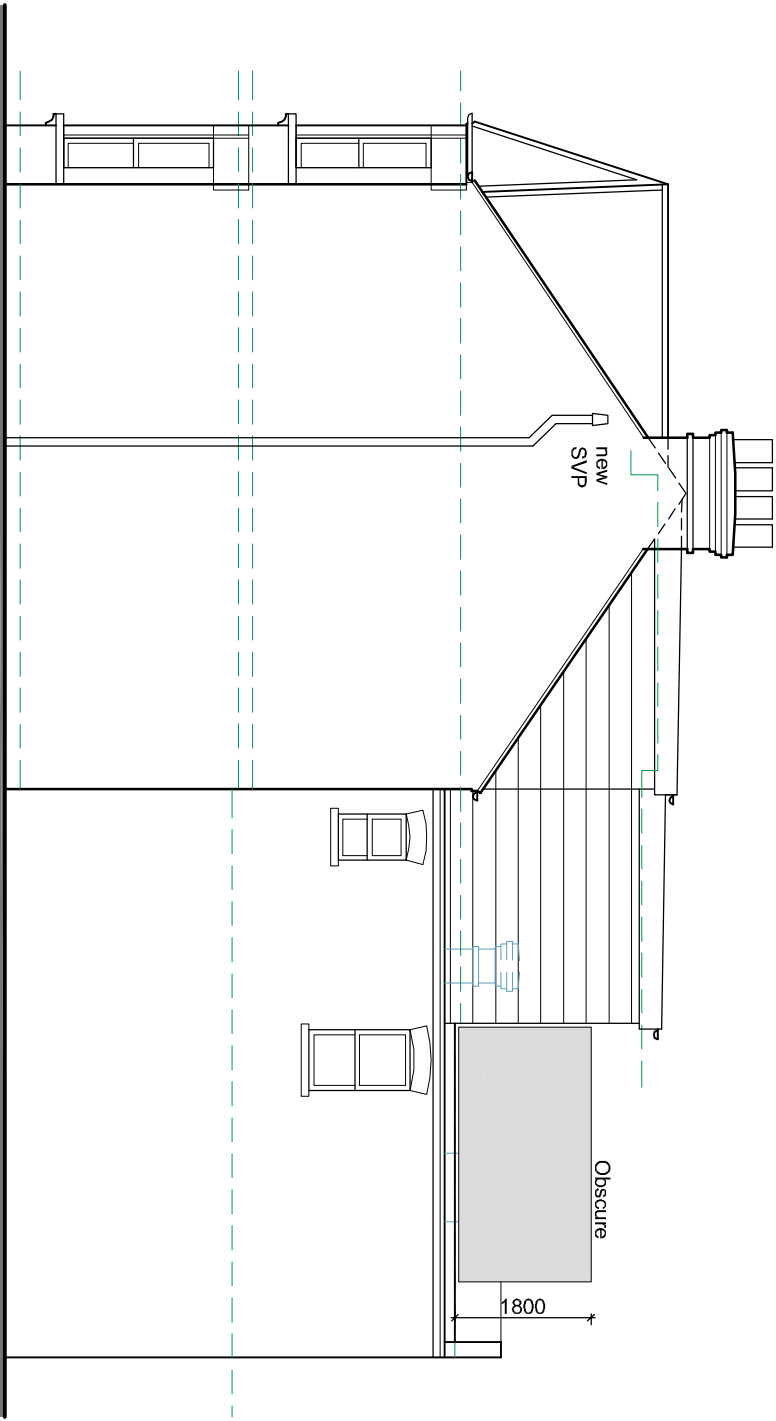

Side Elevation
Scale - 1:100

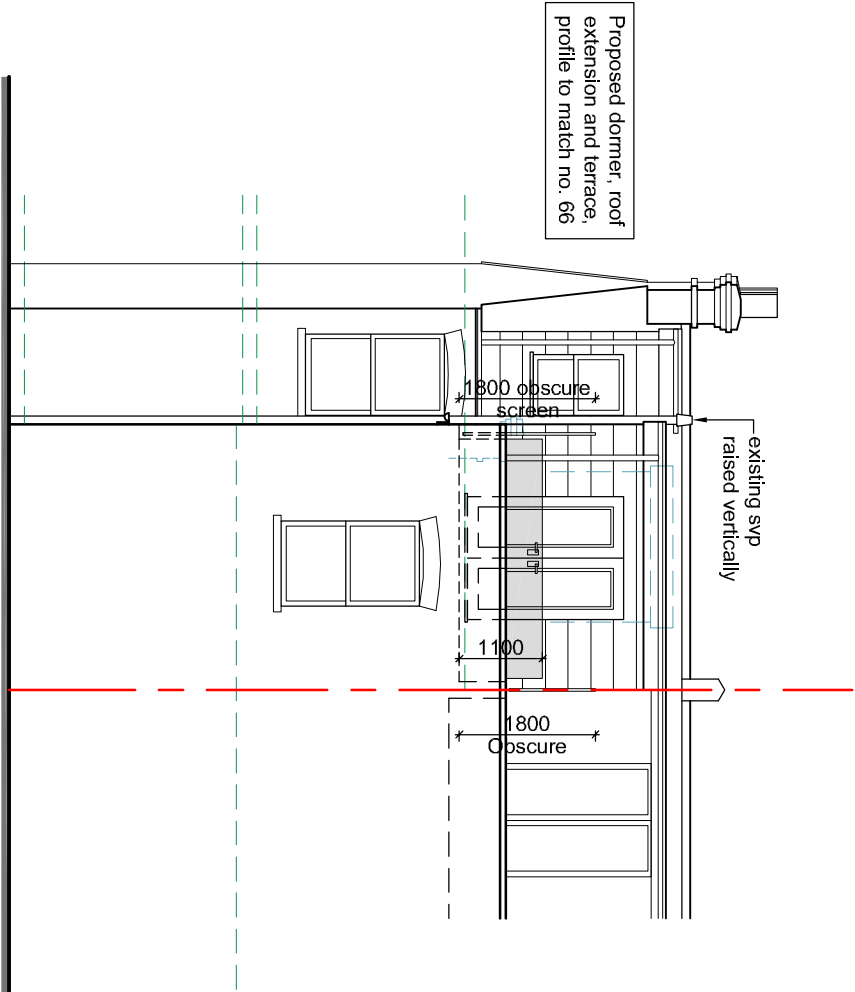

Rear Elevation
Scale - 1:100

Rev. - - -

Rev.	Date	Description	Date:
Project		Loft Extension at	Feb 23
		68b Carysfort Road	
		London, N8 8RB	
Drawing Title:			Scale:
Elevations as Proposed			1:100 @ A3

Aubrey Technical Services ©		Drawing No:
Architectural Design Consultants Telephone 01442 247935		0677/32
The Loft 61A Beliswains Lane Hemel Hempstead Herts HP3 9PP		Rev. -