



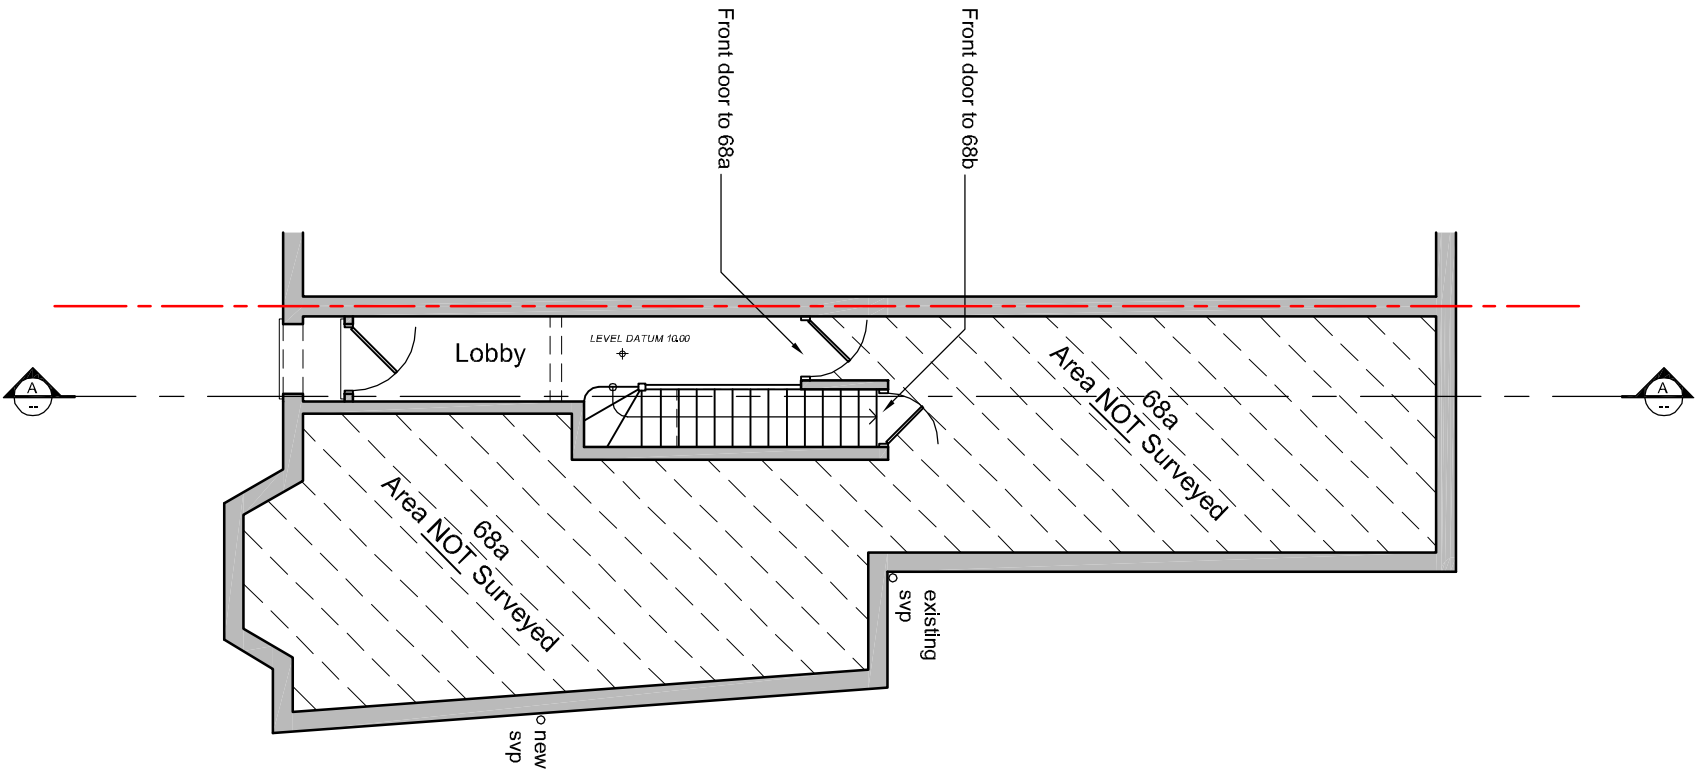

Ground Floor Plan
Scale - 1:100

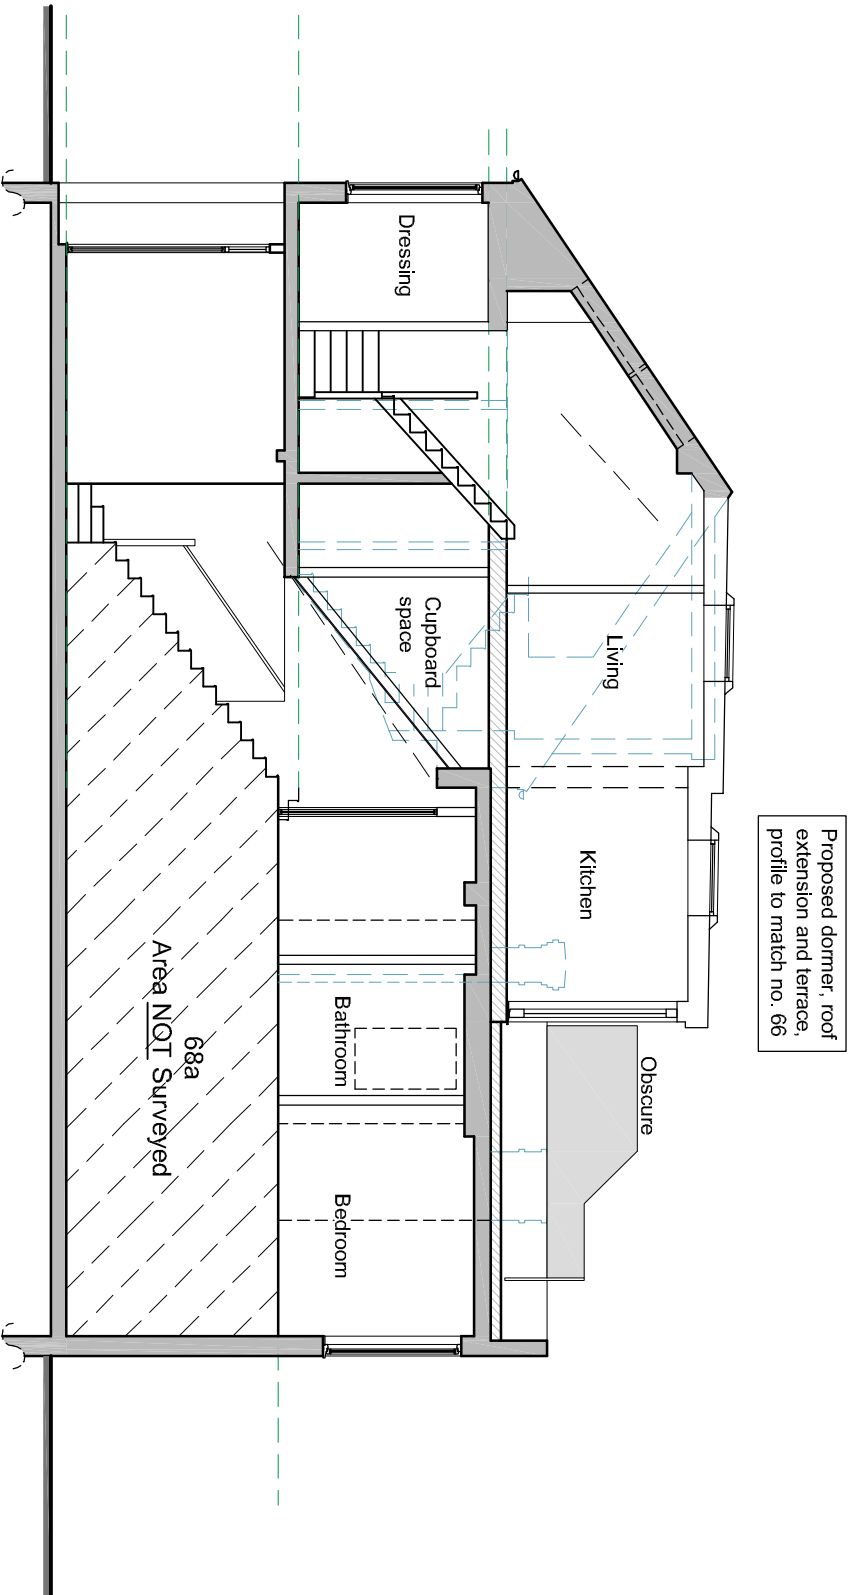

Section A-A
Scale - 1:100

Rev. - - -

Rev. Date Description

Rev.	Date	Description	Date:
Project			Feb 23
Loft Extension at 68b Carysfort Road London, N8 8RB			

Drawing Title: Ground Floor Plan and Section A-A as Proposed			Scale: 1:100 @ A3
--	--	--	----------------------

Aubrey Technical Services © Architectural Design Consultants Telephone 01442 247935 'The Loft' 61A Beliswains Lane Hemel Hempstead Herts HP3 9PP			Drawing No: 0677/33 Rev. -
--	--	--	----------------------------------