




EXISTING 1:50

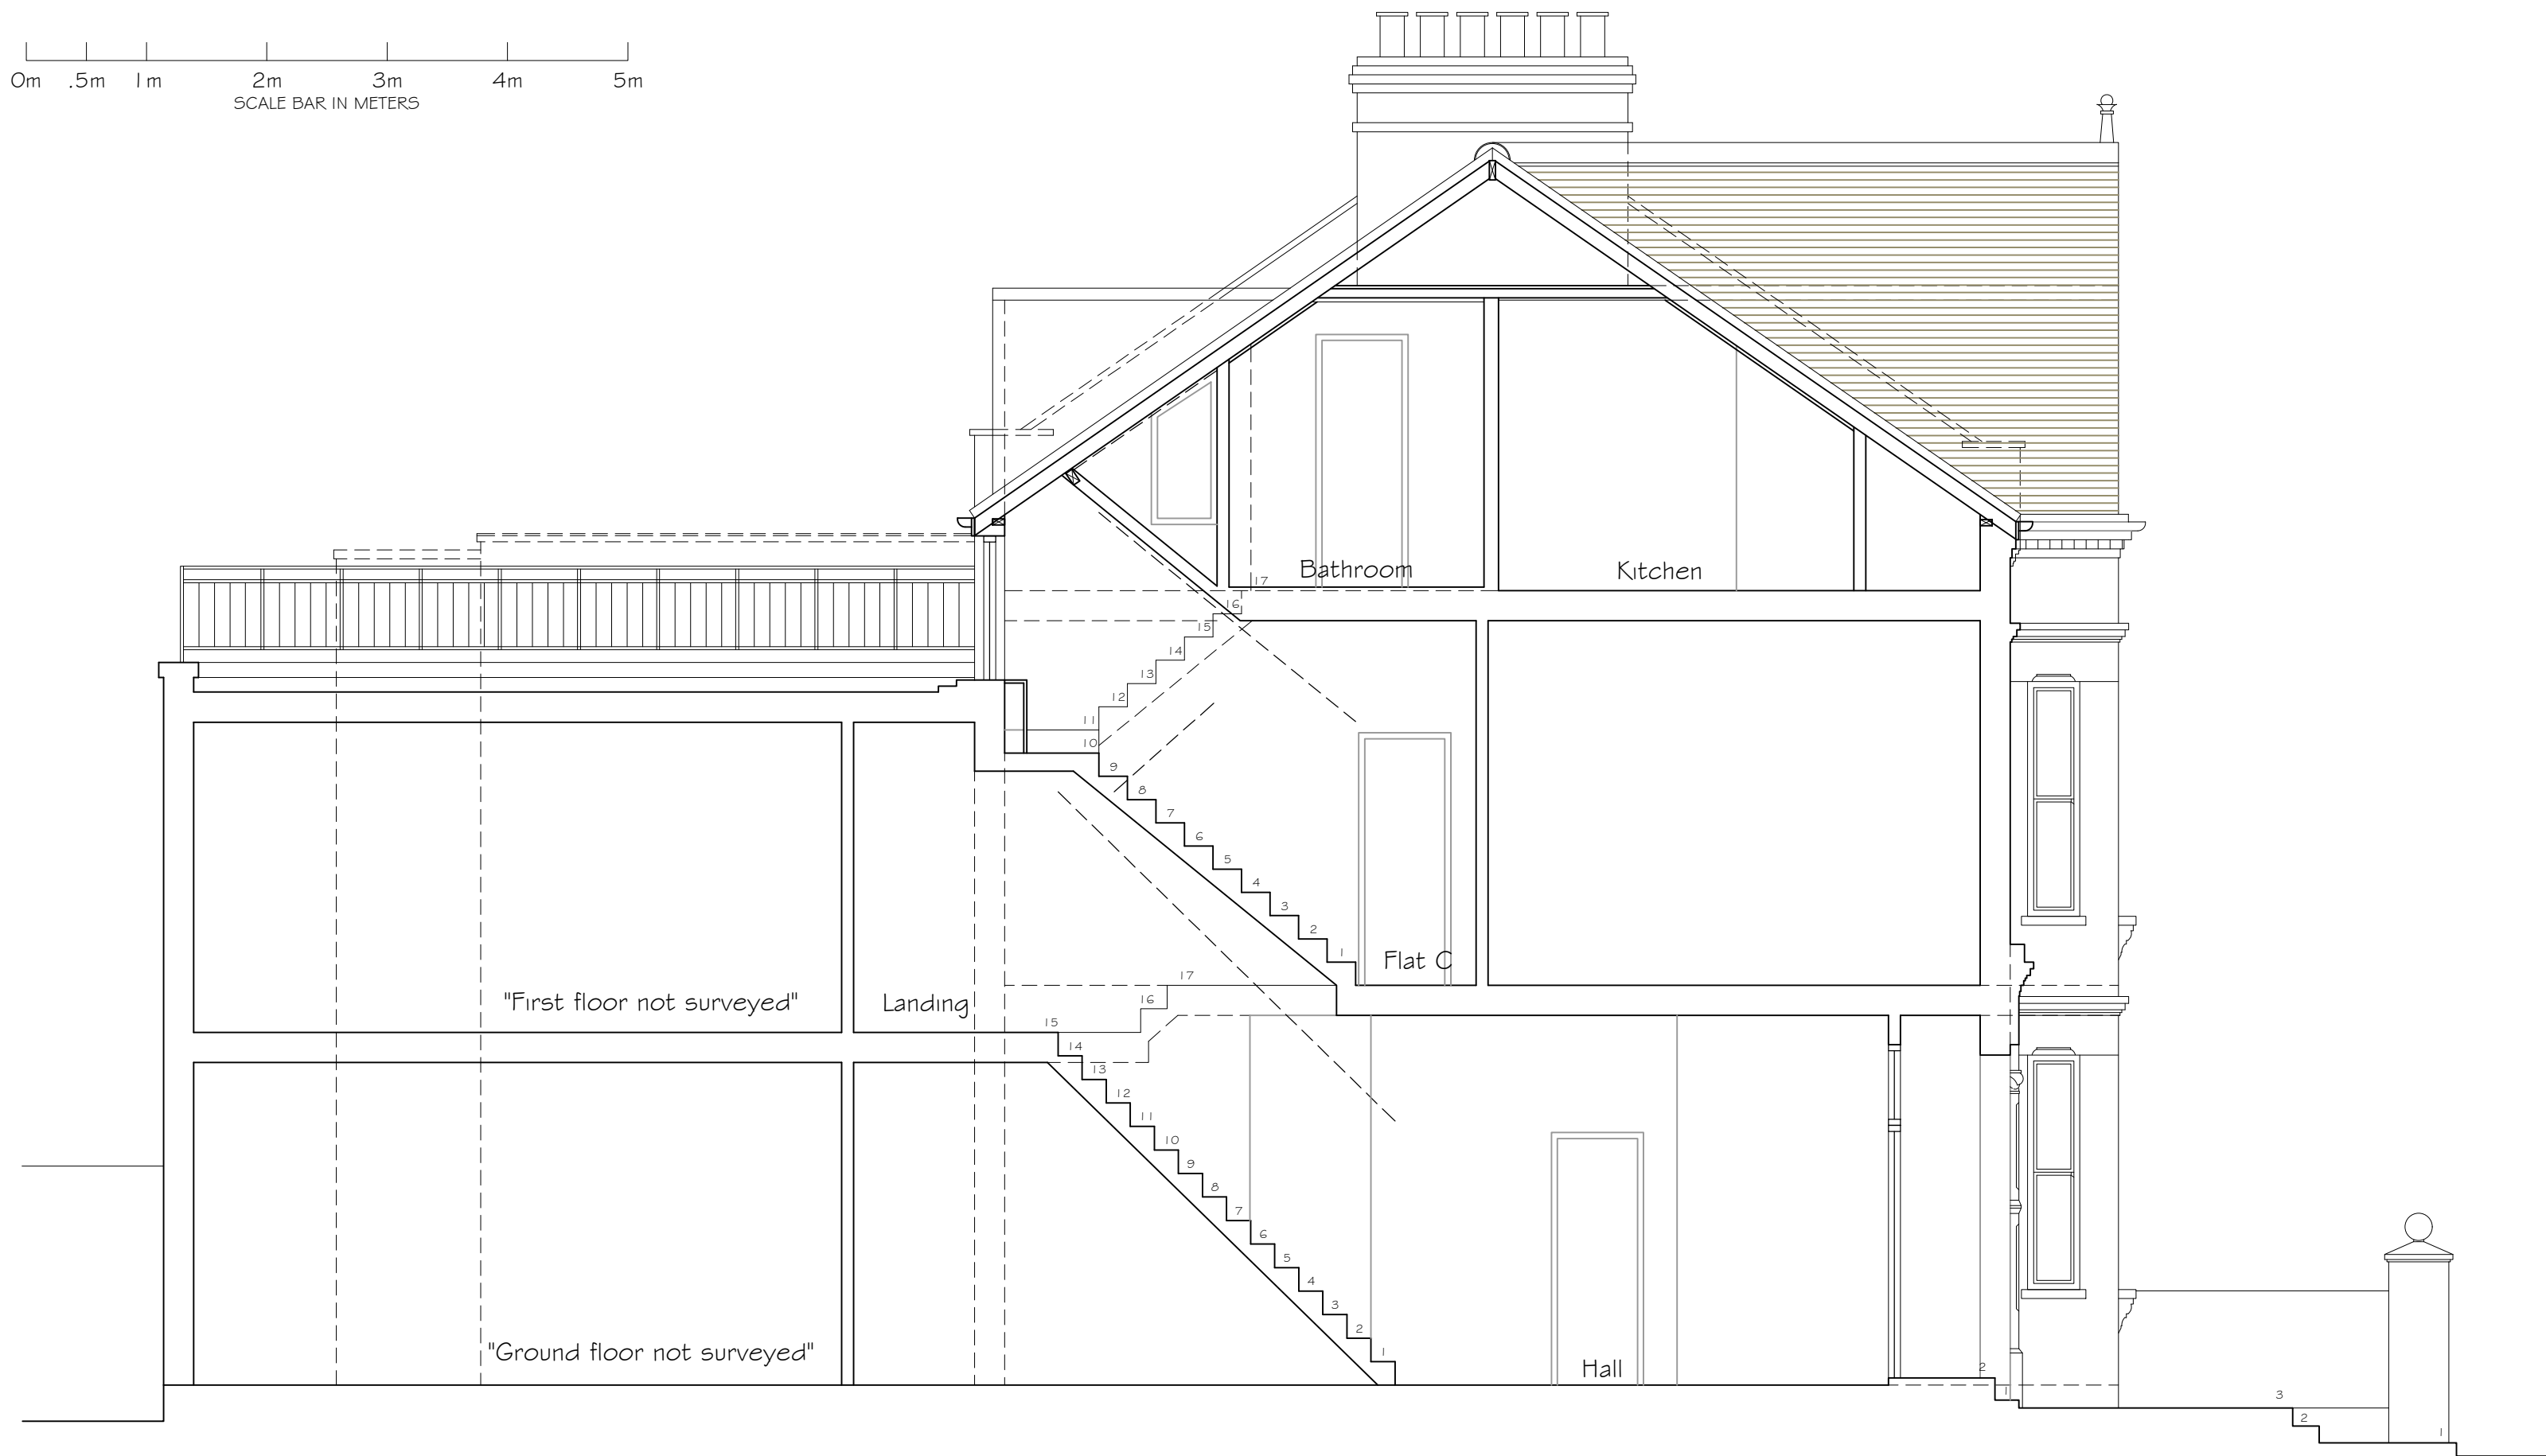

EXISTING SECTION A-A

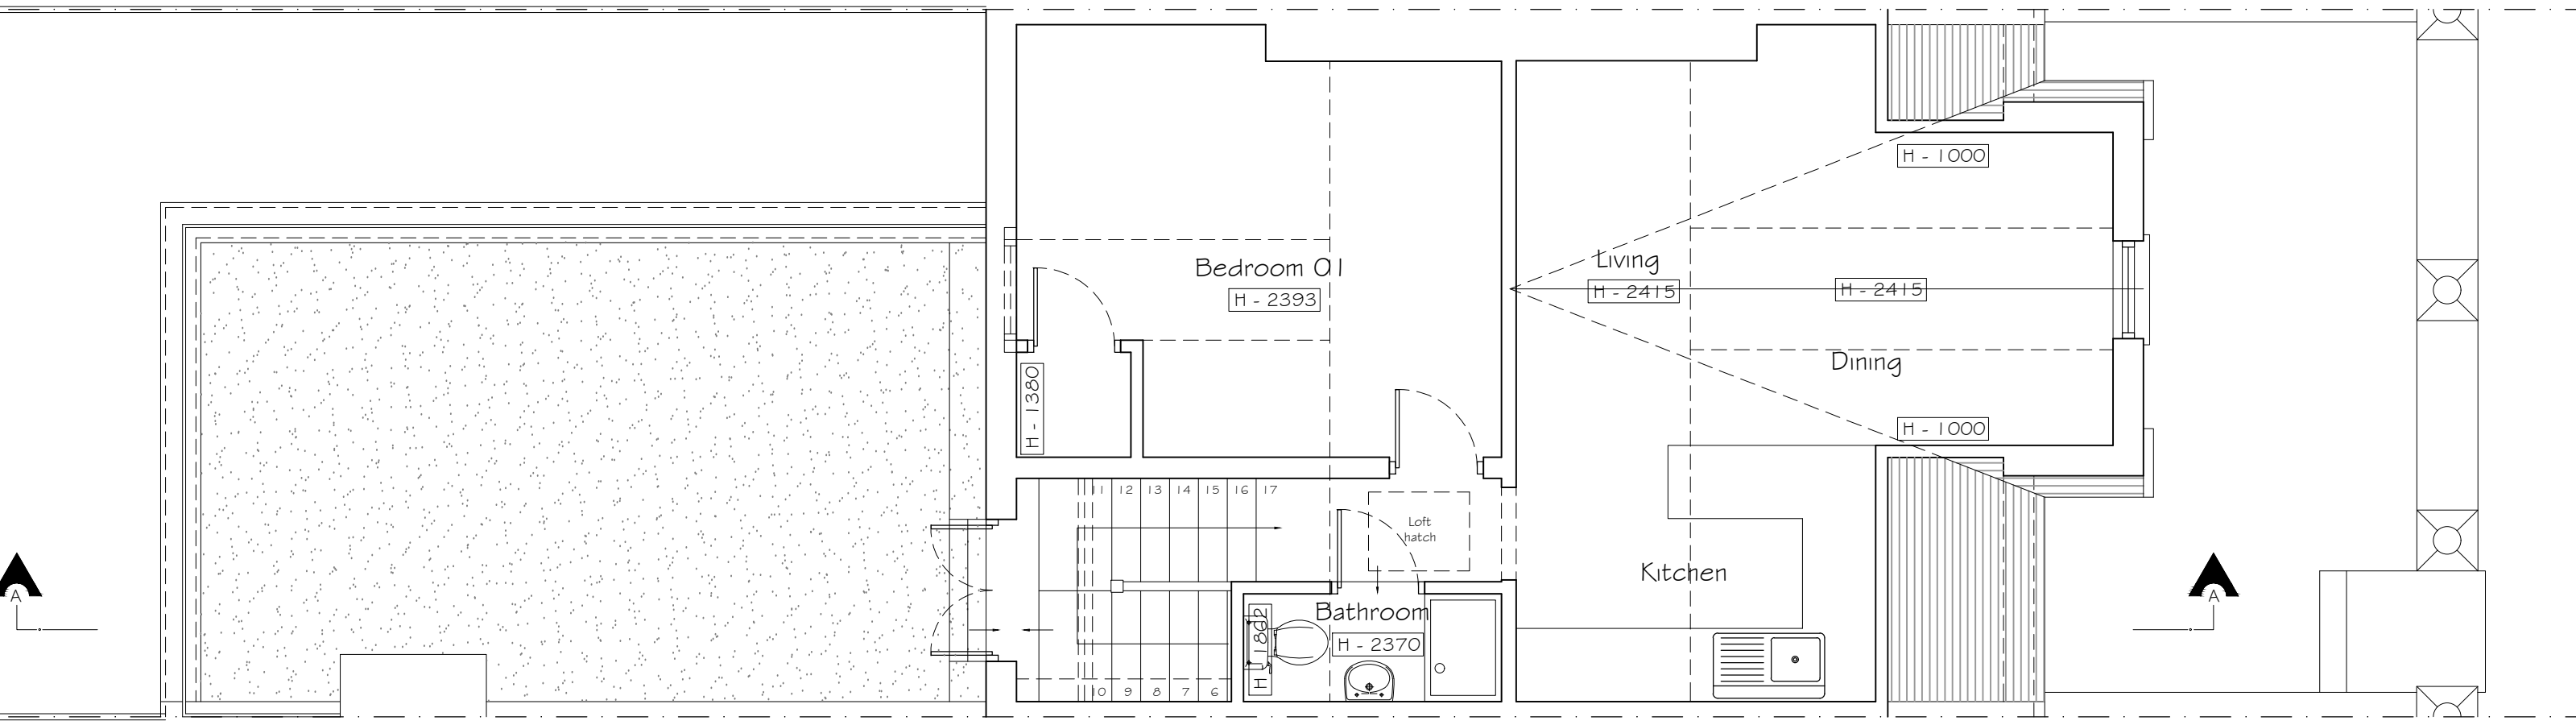

EXISTING SECOND FLOOR PLAN

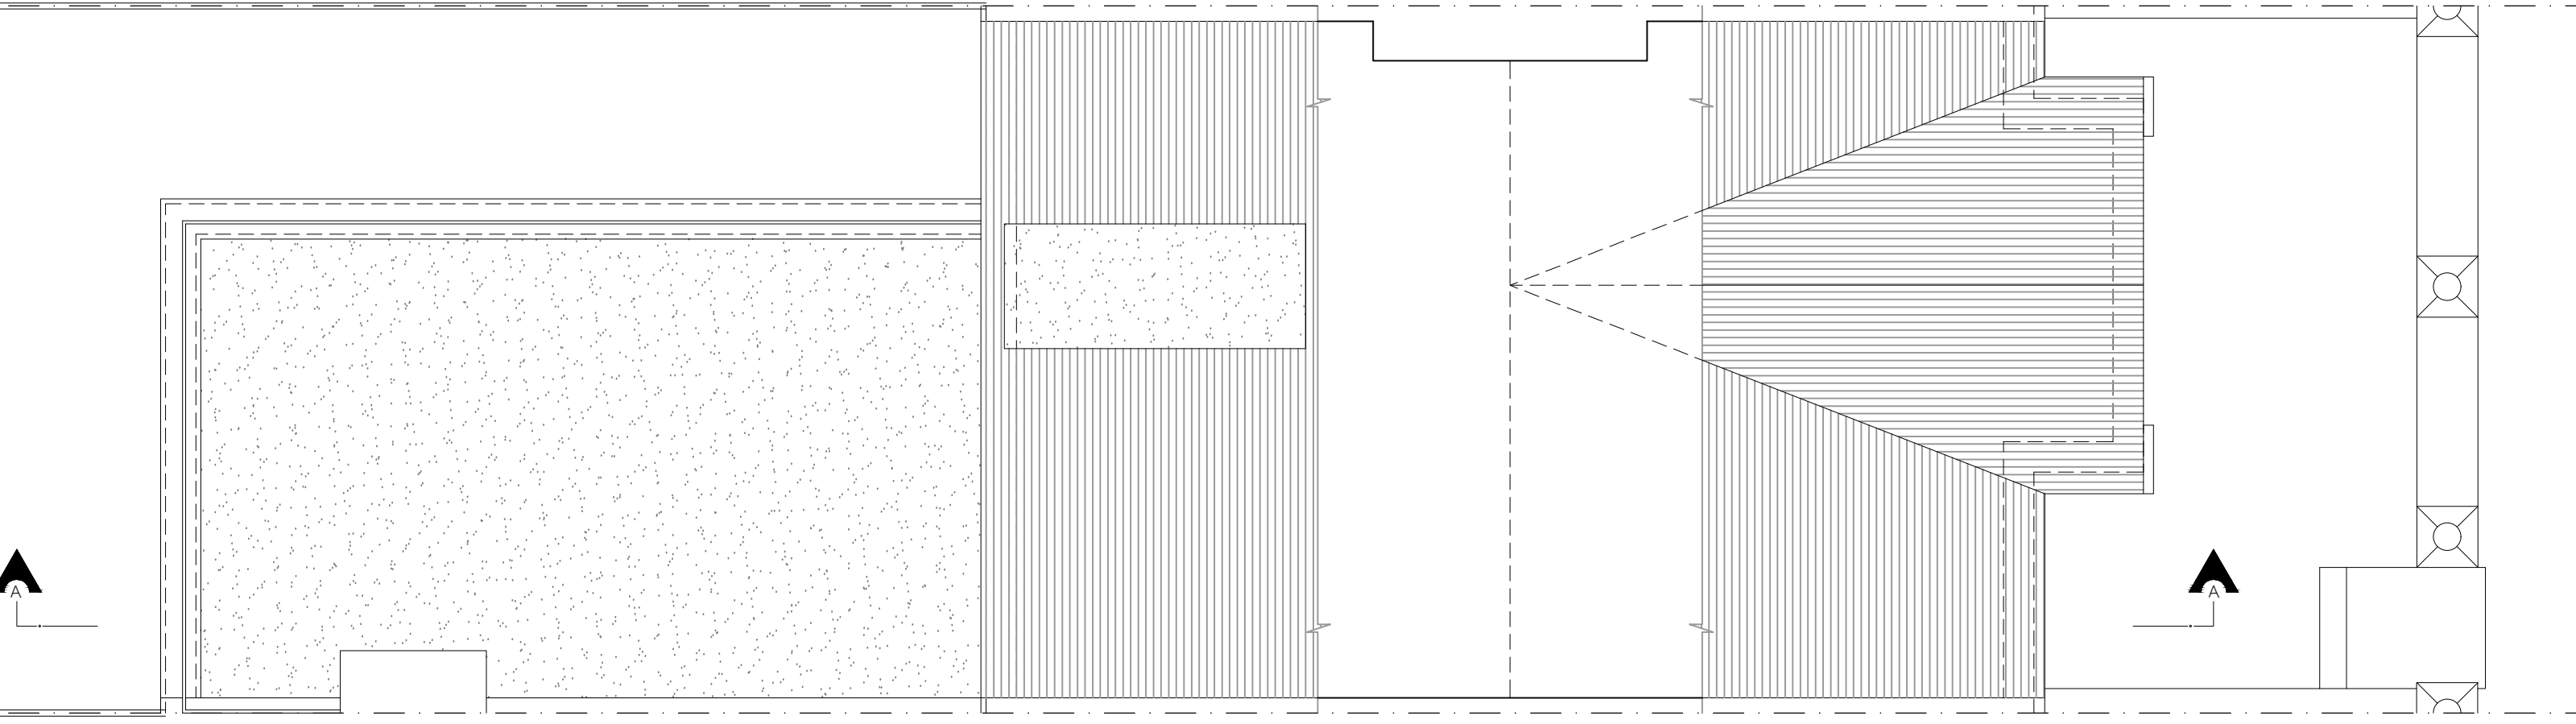

EXISTING LOFT PLAN


EXISTING 1:100




EXISTING FRONT ELEVATION




EXISTING SIDE ELEVATION 01

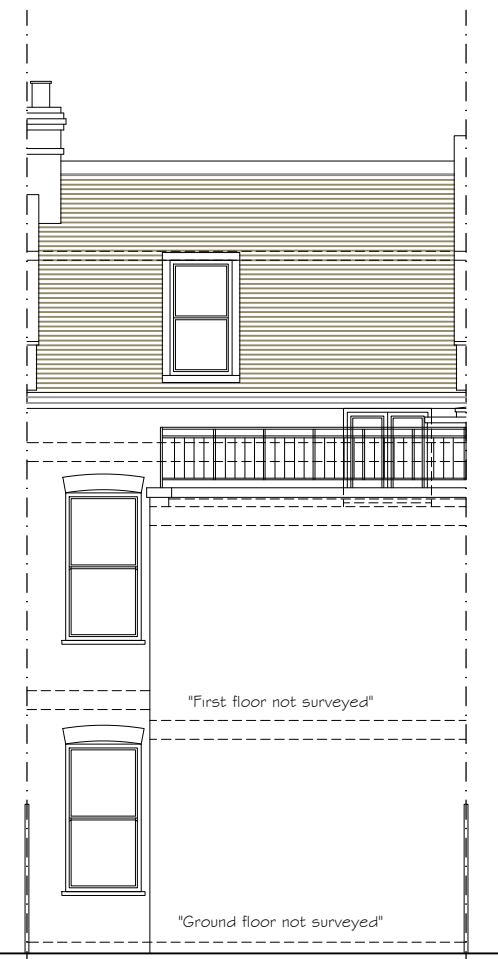


EXISTING REAR ELEVATION

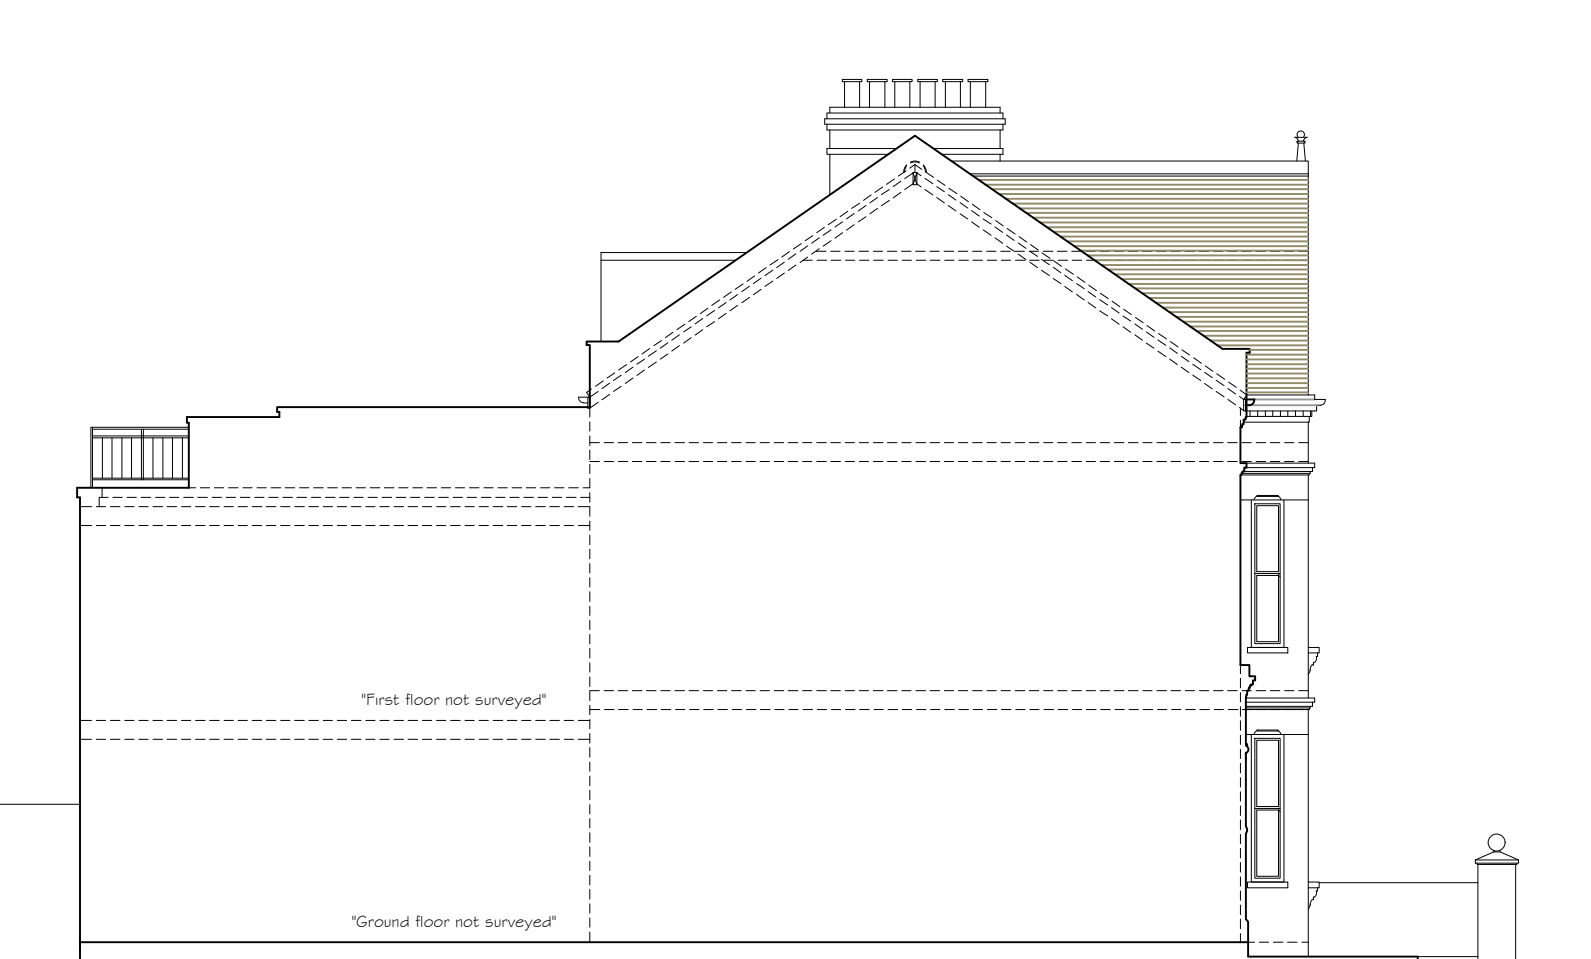


EXISTING SIDE ELEVATION 02

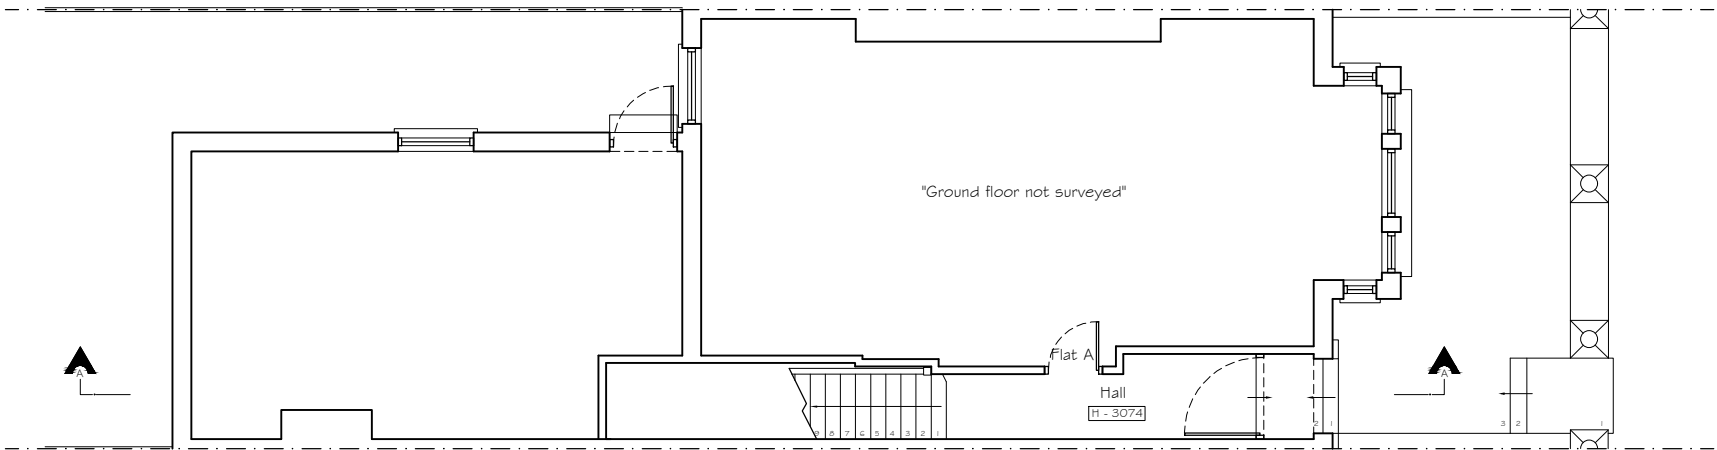

EXISTING GROUND FLOOR PLAN

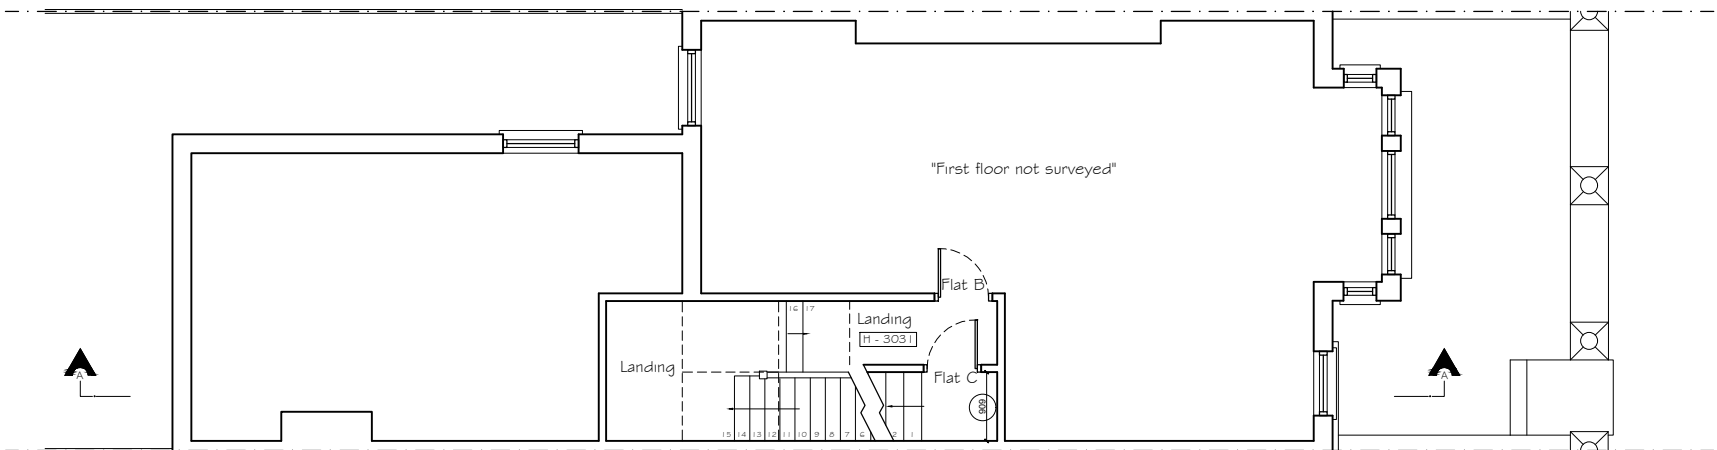

EXISTING FIRST FLOOR PLAN

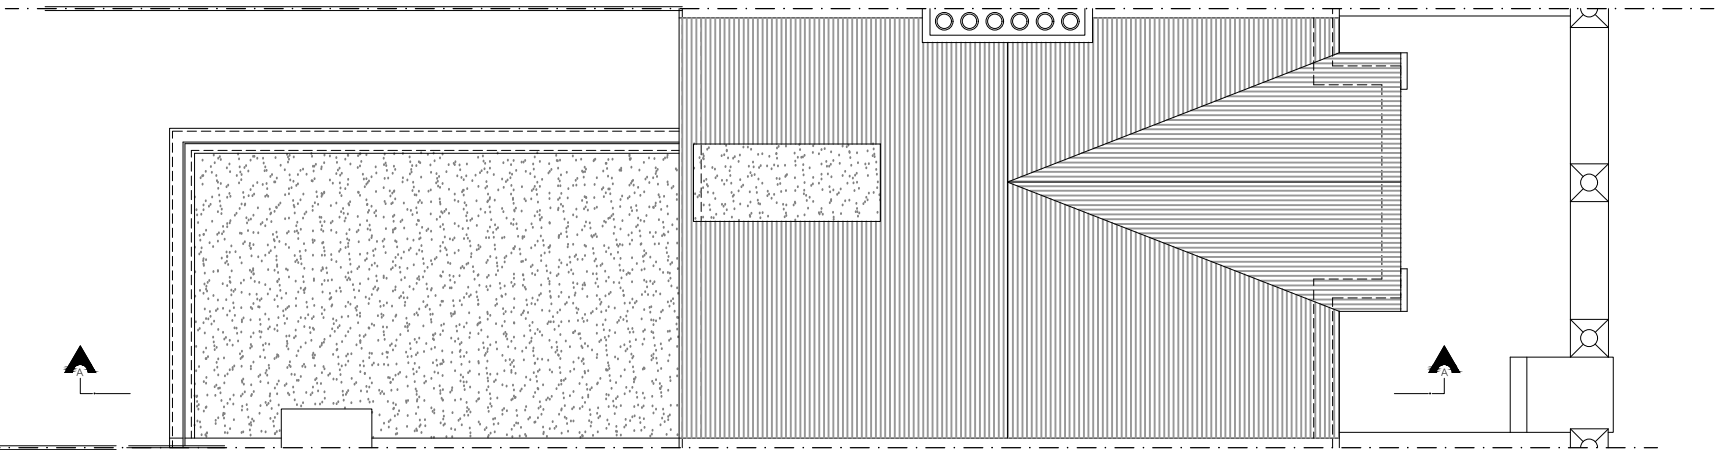

EXISTING ROOF PLAN

Copyright © Studio 136 Architects Ltd
This drawing which is the property of Studio 136 Architects Ltd is the subject of Intellectual Property Rights including copyright and design right and shall not be reproduced, copied, loaned or submitted to any other party without the written consent of Studio 136 Architects Ltd

This drawing is not to be scaled. Only figured dimensions to be taken. Any discrepancies to be reported to the Studio 136 Architects Ltd prior to setting out or ordering of any materials

studio
136 architects
6 The Broadway, Wembley, Middlesex, HA9 8JT
Tel/Fax: 020 8907 7131 e-mail: info@studio136.co.uk

Project

LOFT EXTENSION AT
435 ARCHWAY ROAD TOP FLOOR FLAT

N6 4HT

Client
MS. JONES
435 ARCHWAY ROAD TOP FLOOR FLAT

N6 4HT

Drawing Title
EXISTING PLANS
SECTION & ELEVATIONS

Scale 1:100 / 1:50 @ A1	Drawn APRIL 2023	Checked -	Authorised -
Drawing Number ST_APR 23_435 ARC_001	Rev -		